





FRONT ELEVATION - PROPOSED




LEFT SIDE ELEVATION - PROPOSED

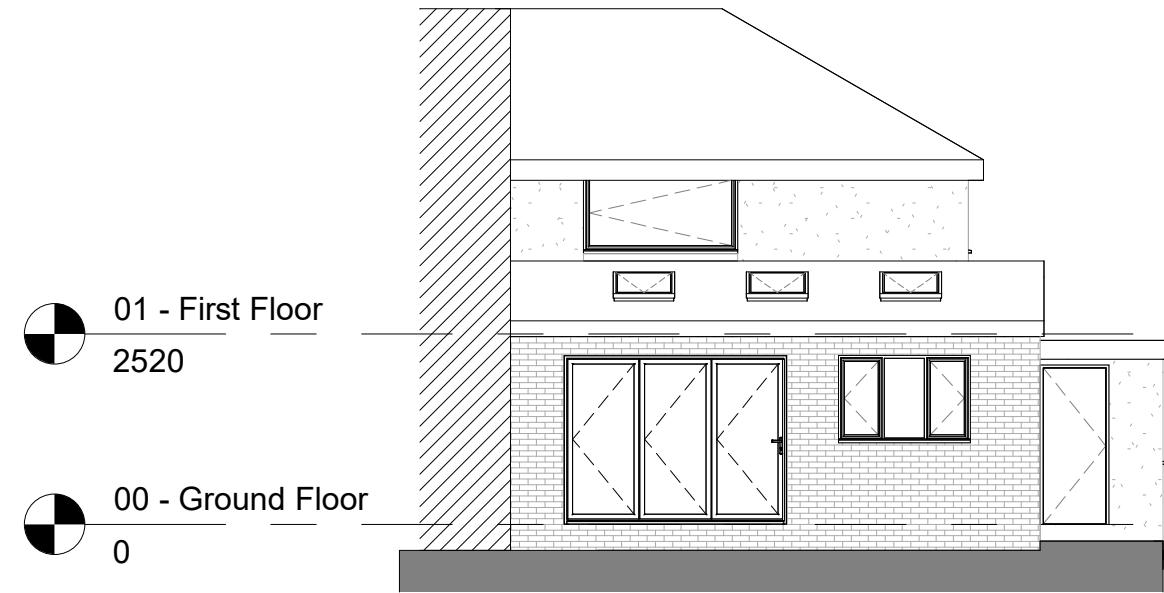

REAR ELEVATION - PROPOSED

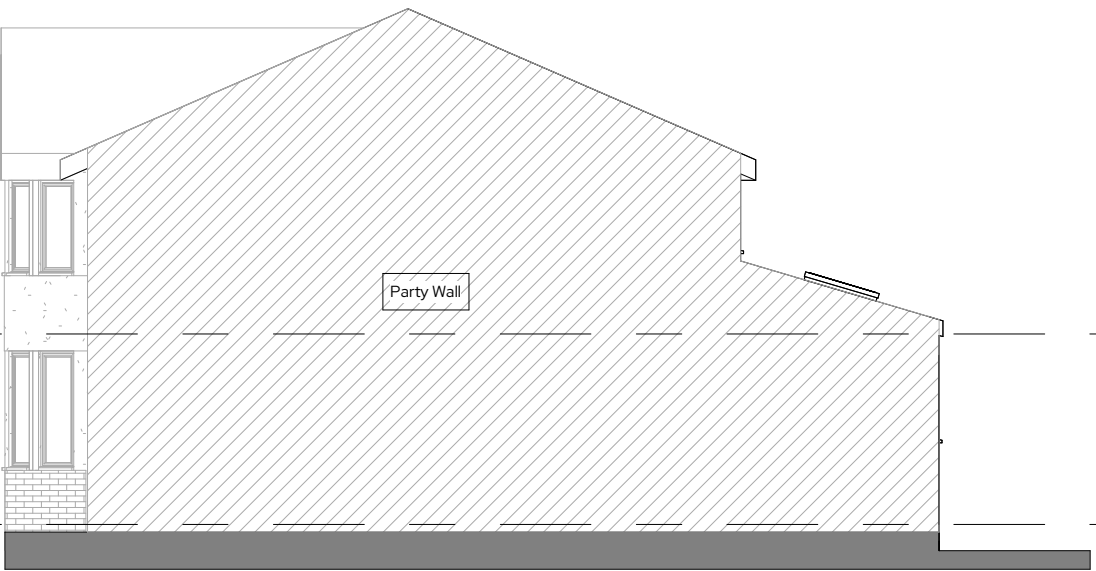

RIGHT SIDE ELEVATION - PROPOSED

 

REV	Date	Description	Issued	Additional Notes	Project Title
					46 Swanside Road
					Client Name Neil Leath
					Project Address 46 Swanside Road, L14 7NN

Title Elevations - Proposed					
Drawing No. 1113-02-04-002					
Date 08/29/23	Scale 1:100	Sheet Size A3	Drawn by RJ	Checked by DB	