




Description			
A	First Issue	XX	Feb26

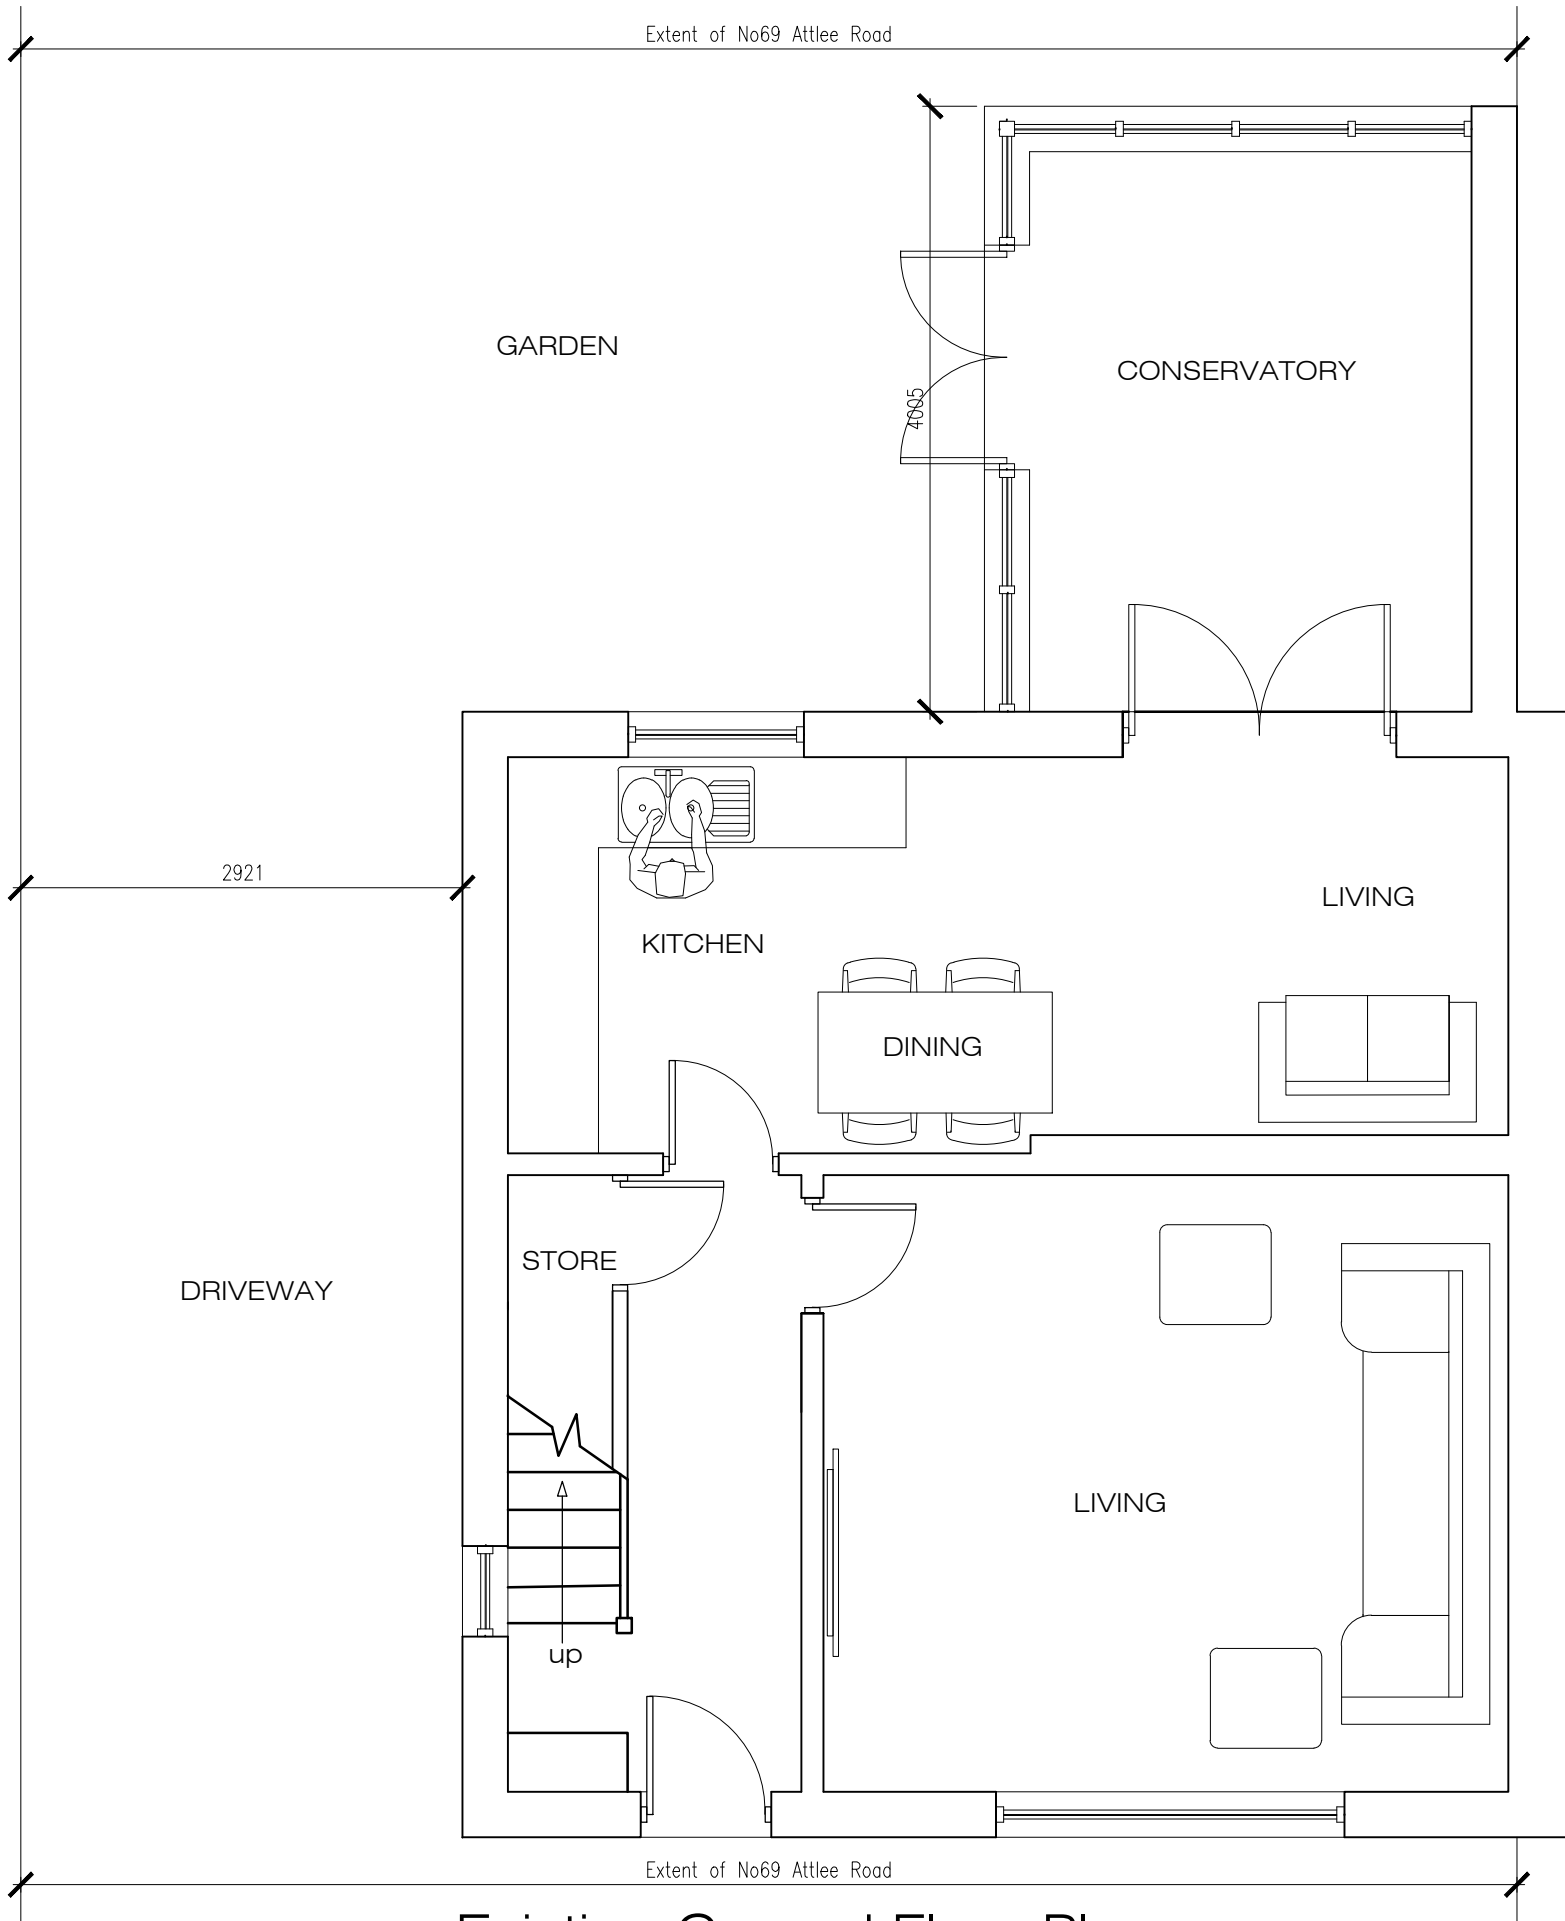


Existing Ground Floor Plan

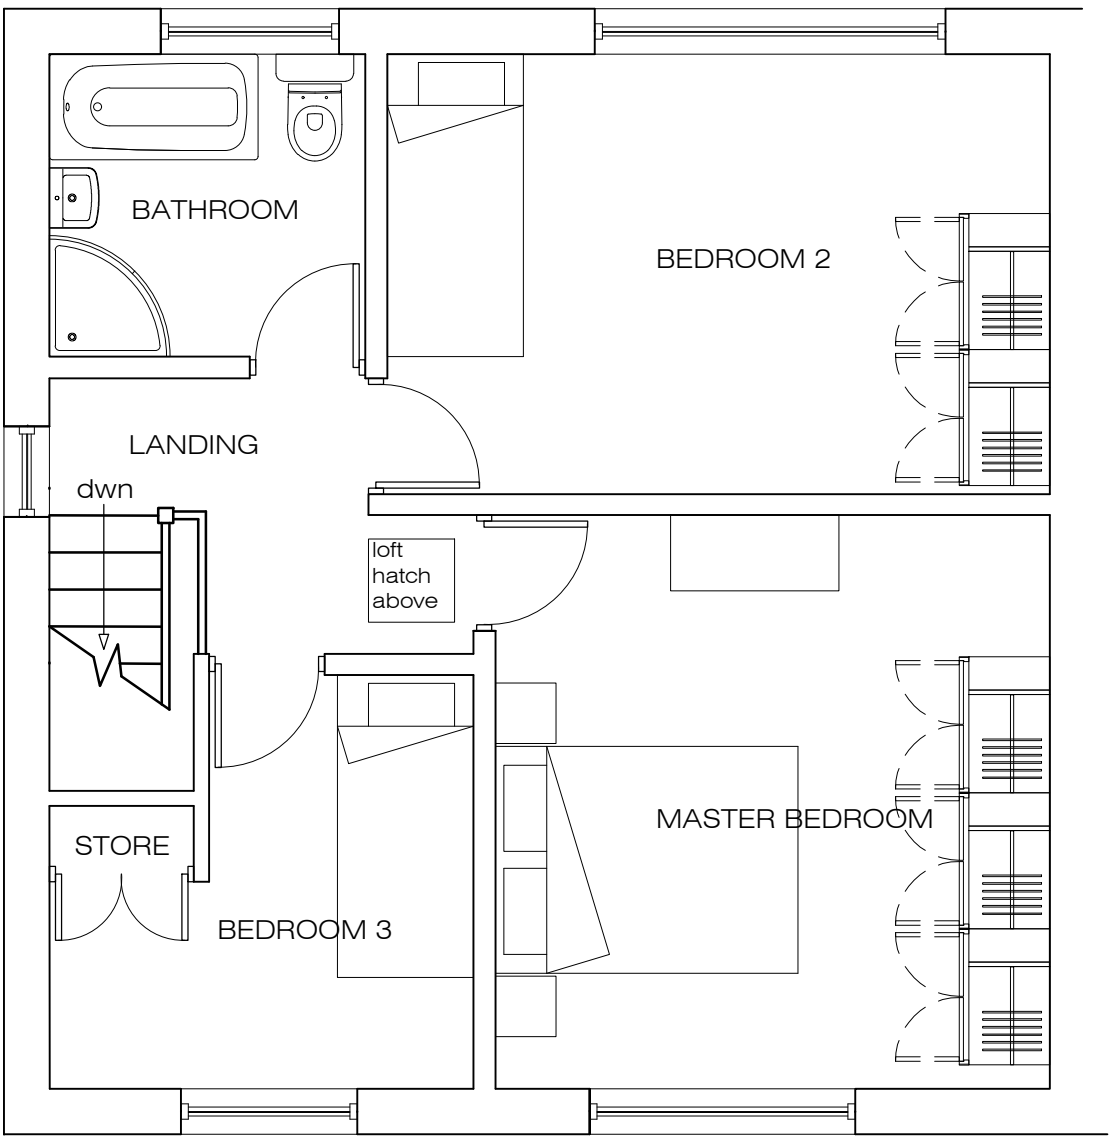


Existing First Floor Plan

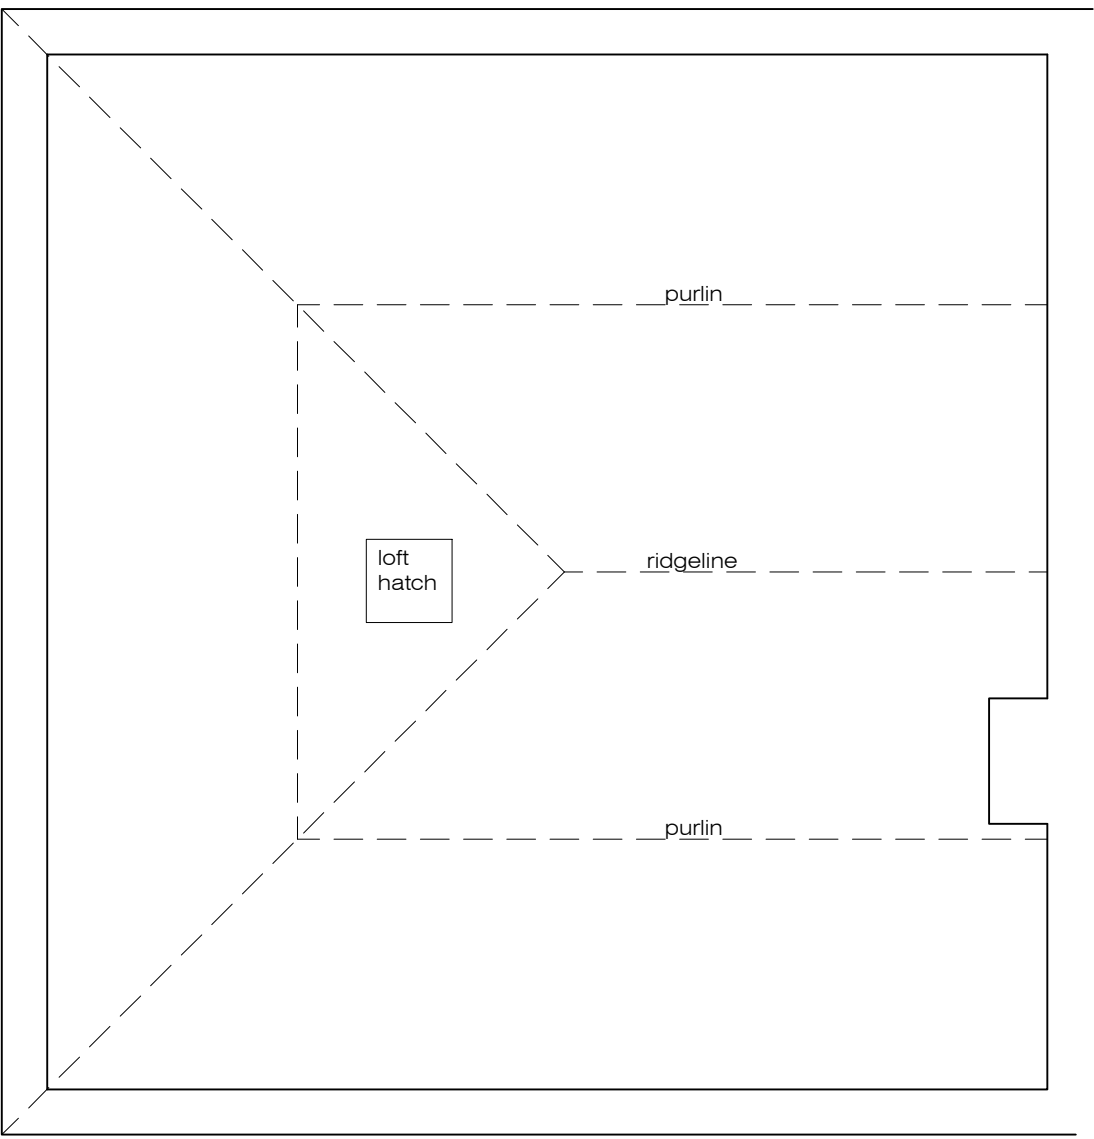


Existing Loft Plan

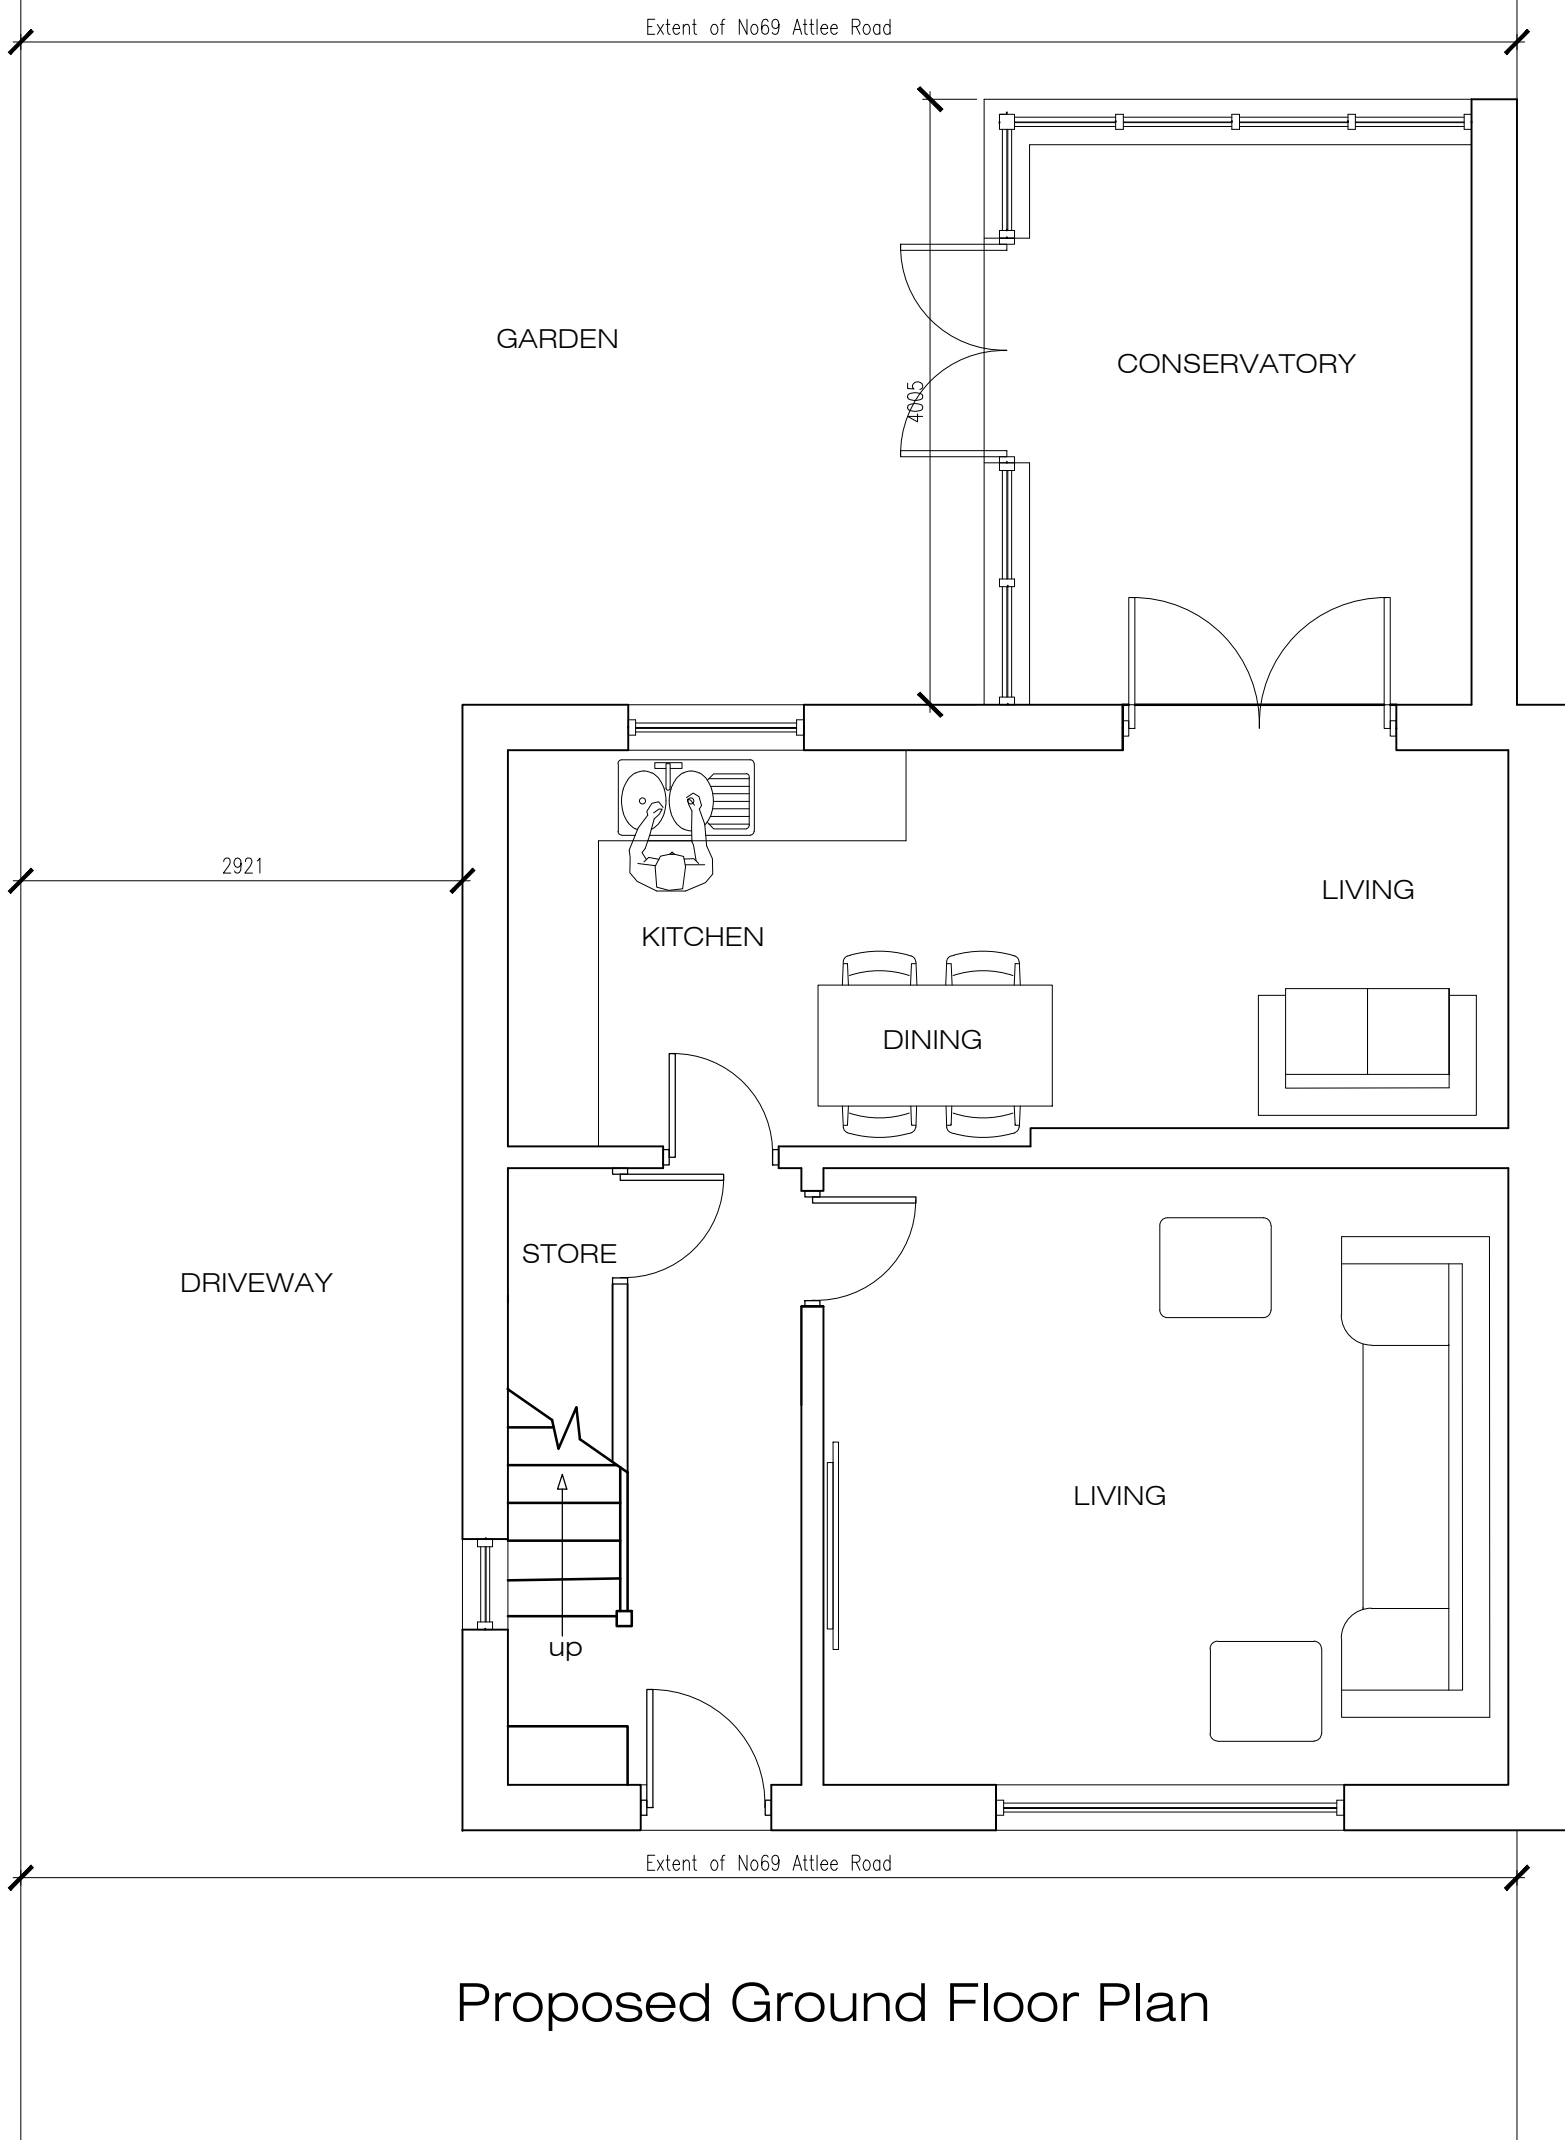


Proposed Ground Floor Plan

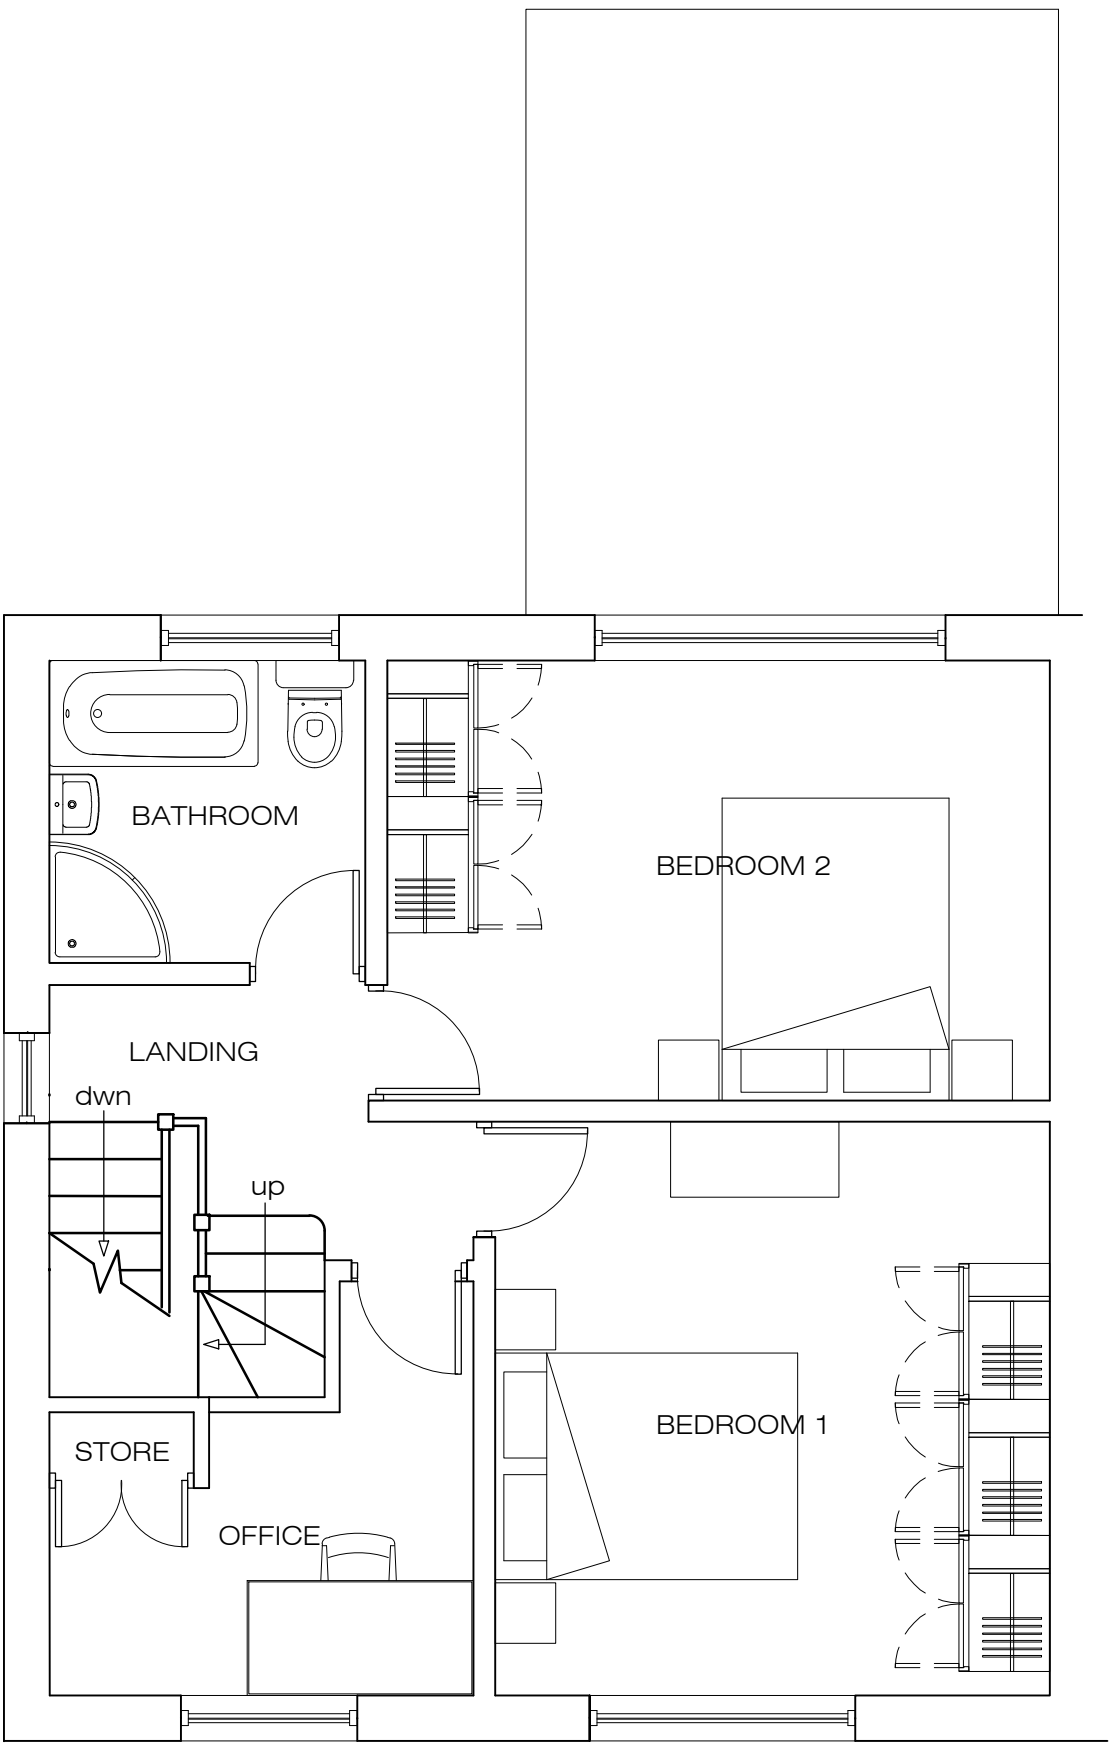

Proposed First Floor Plan

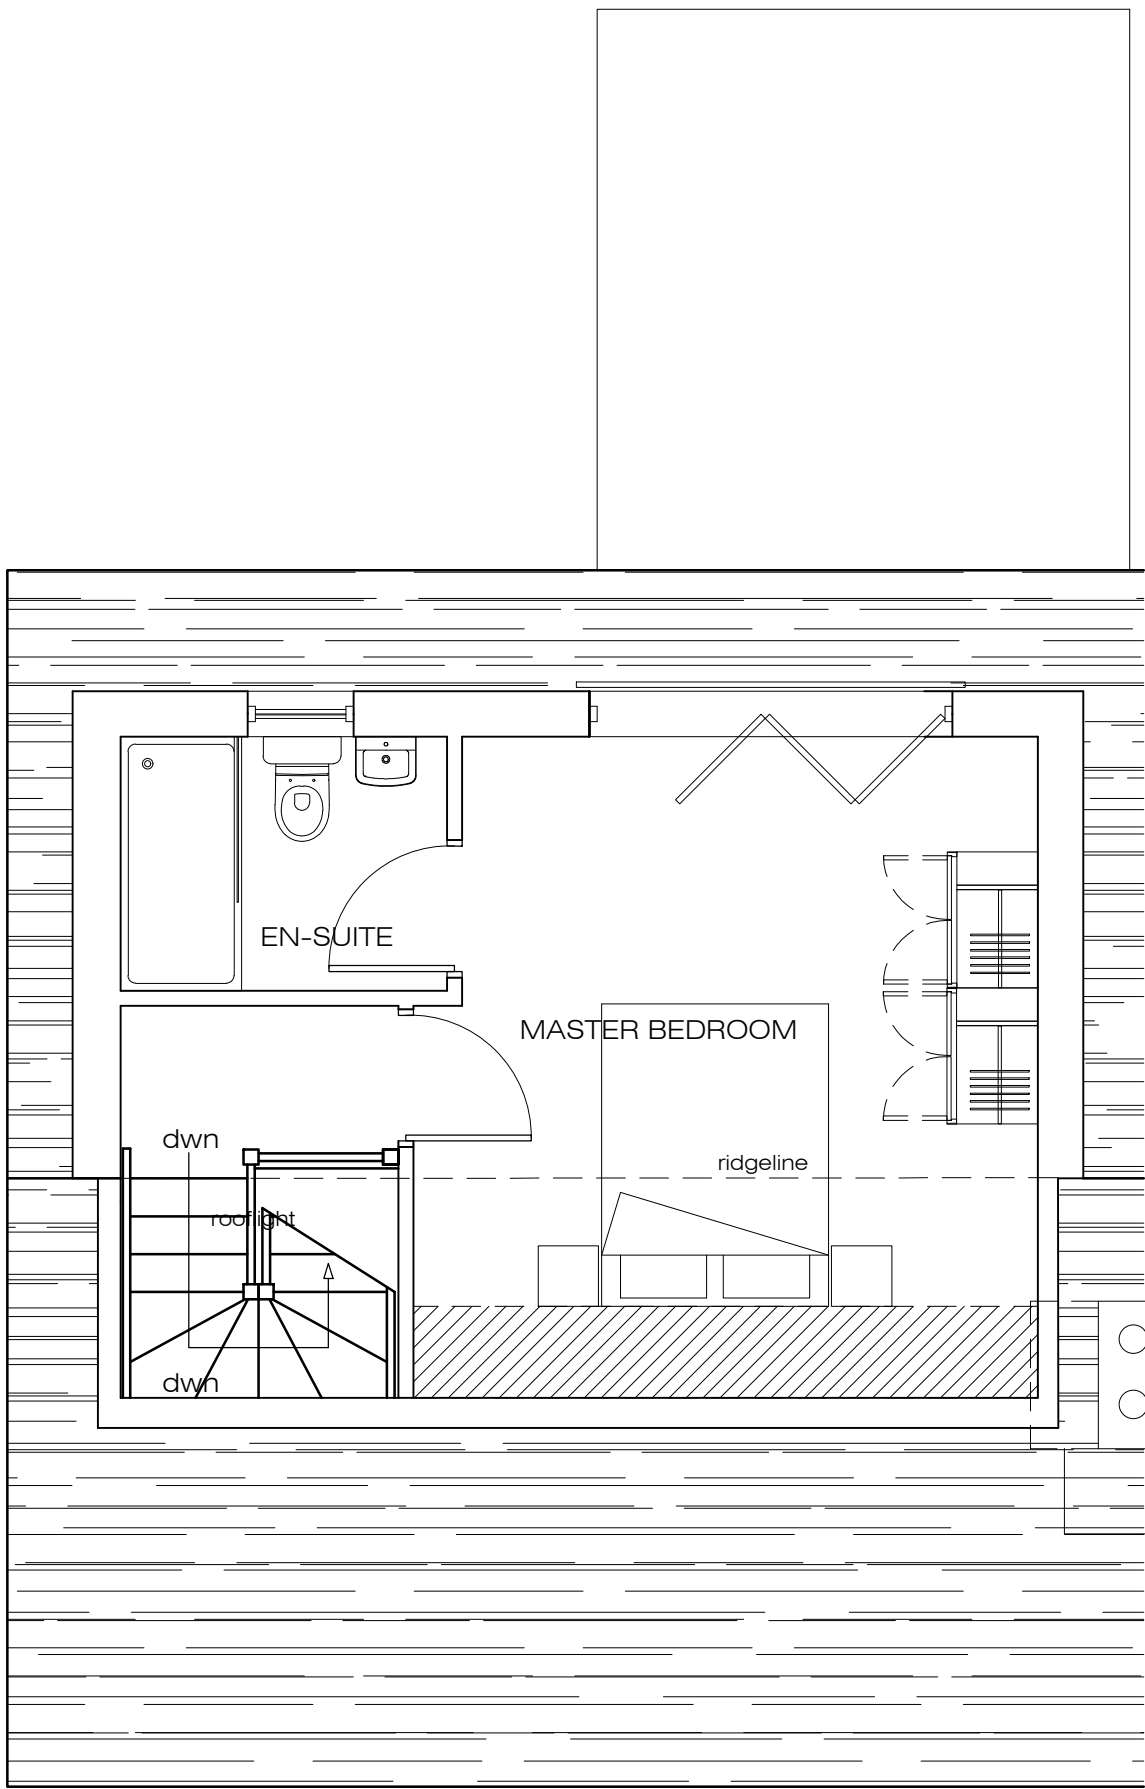

Proposed Loft Plan

 

Project Title			
69 Attlee Road Huyton			
Drawing Title			
Existing & Proposed Plans			
Date	Date	Drawing Number	
1:50 @A1	Feb26	AR-003	A

This drawing, its works & contents, designs are copyright & may not be reproduced or made use of either directly or indirectly without the express written consent of the Architect. All heights, levels, sizes & dimensions to be checked on site before any work is put to hand. Do not scale from this drawing.