




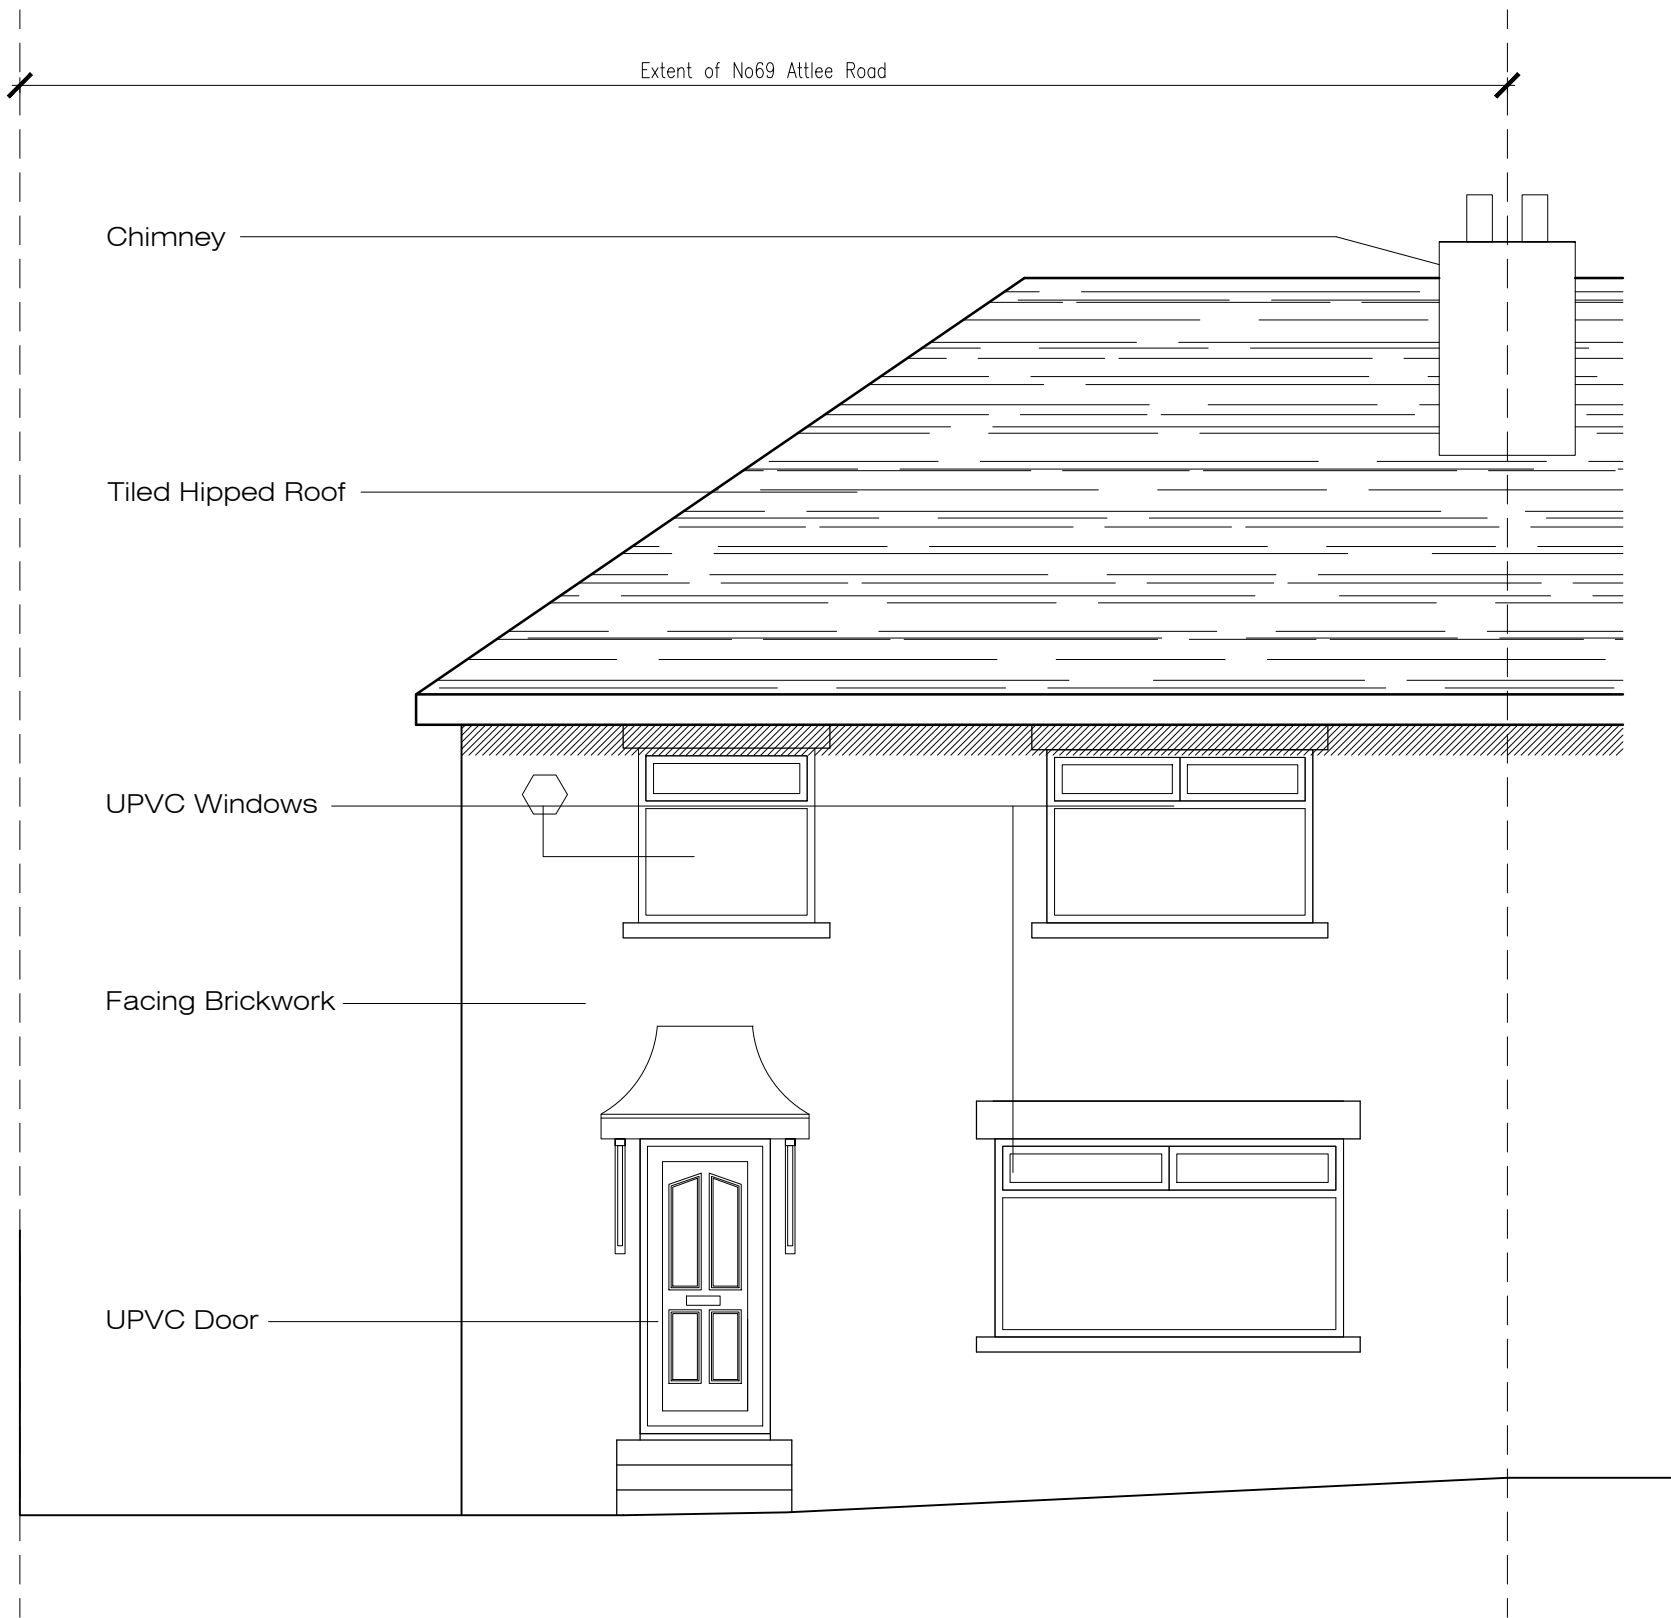


Existing Front Elevation

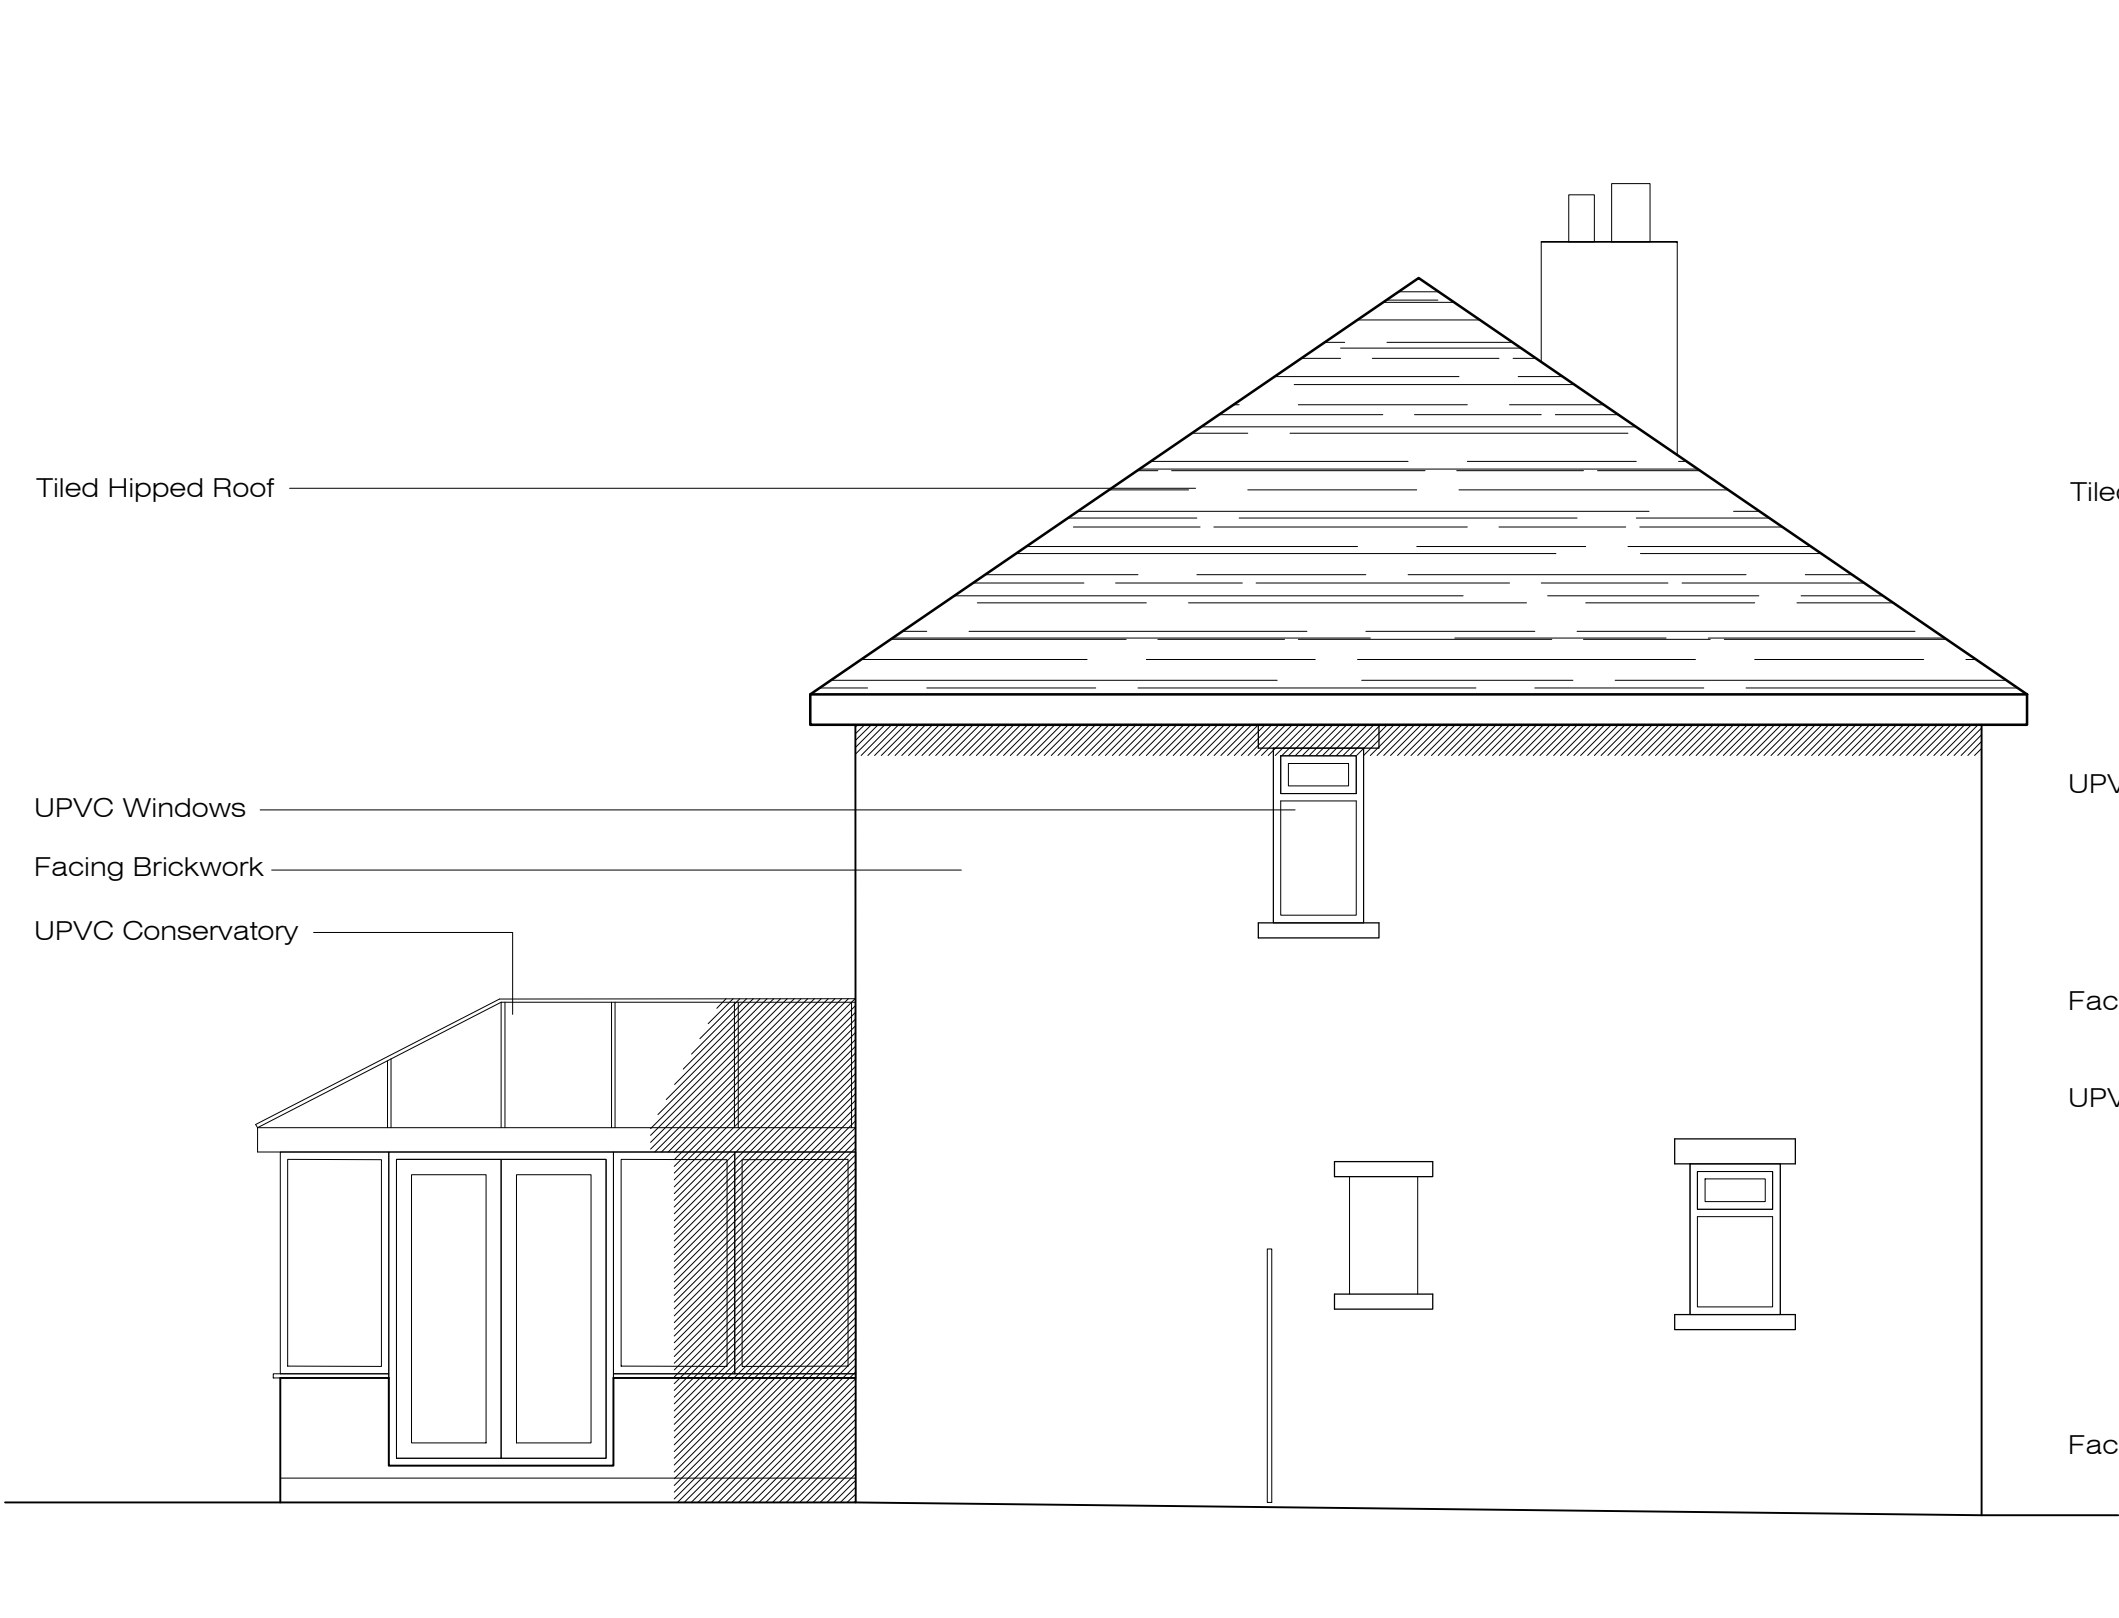


Existing Side Elevation

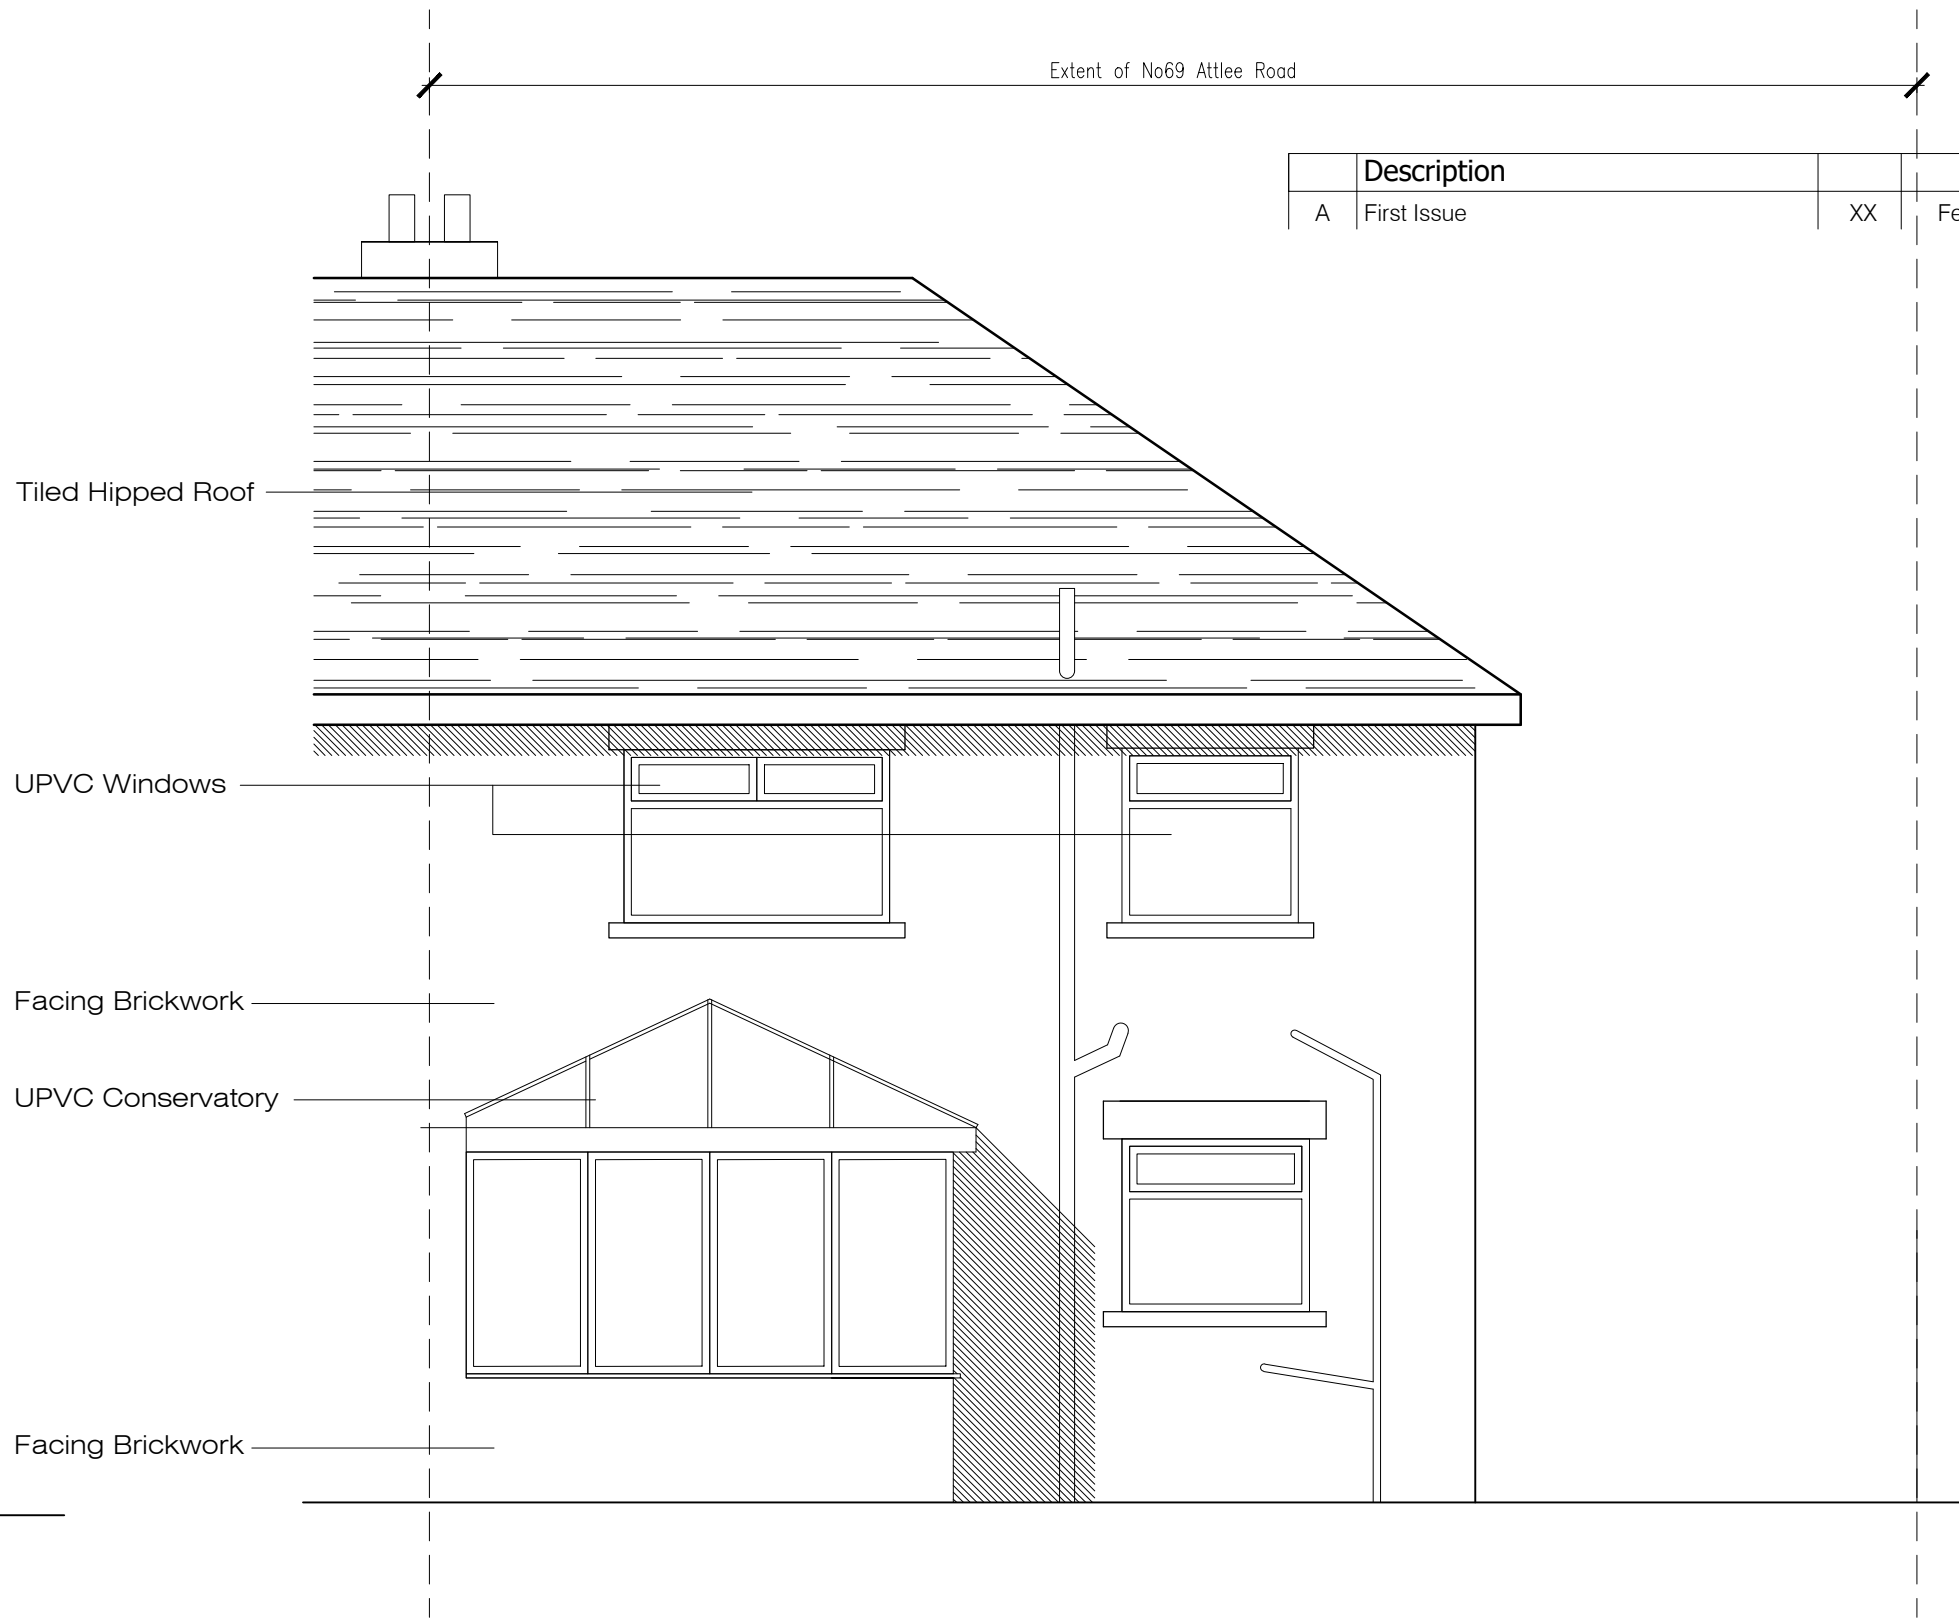


Existing Rear Elevation

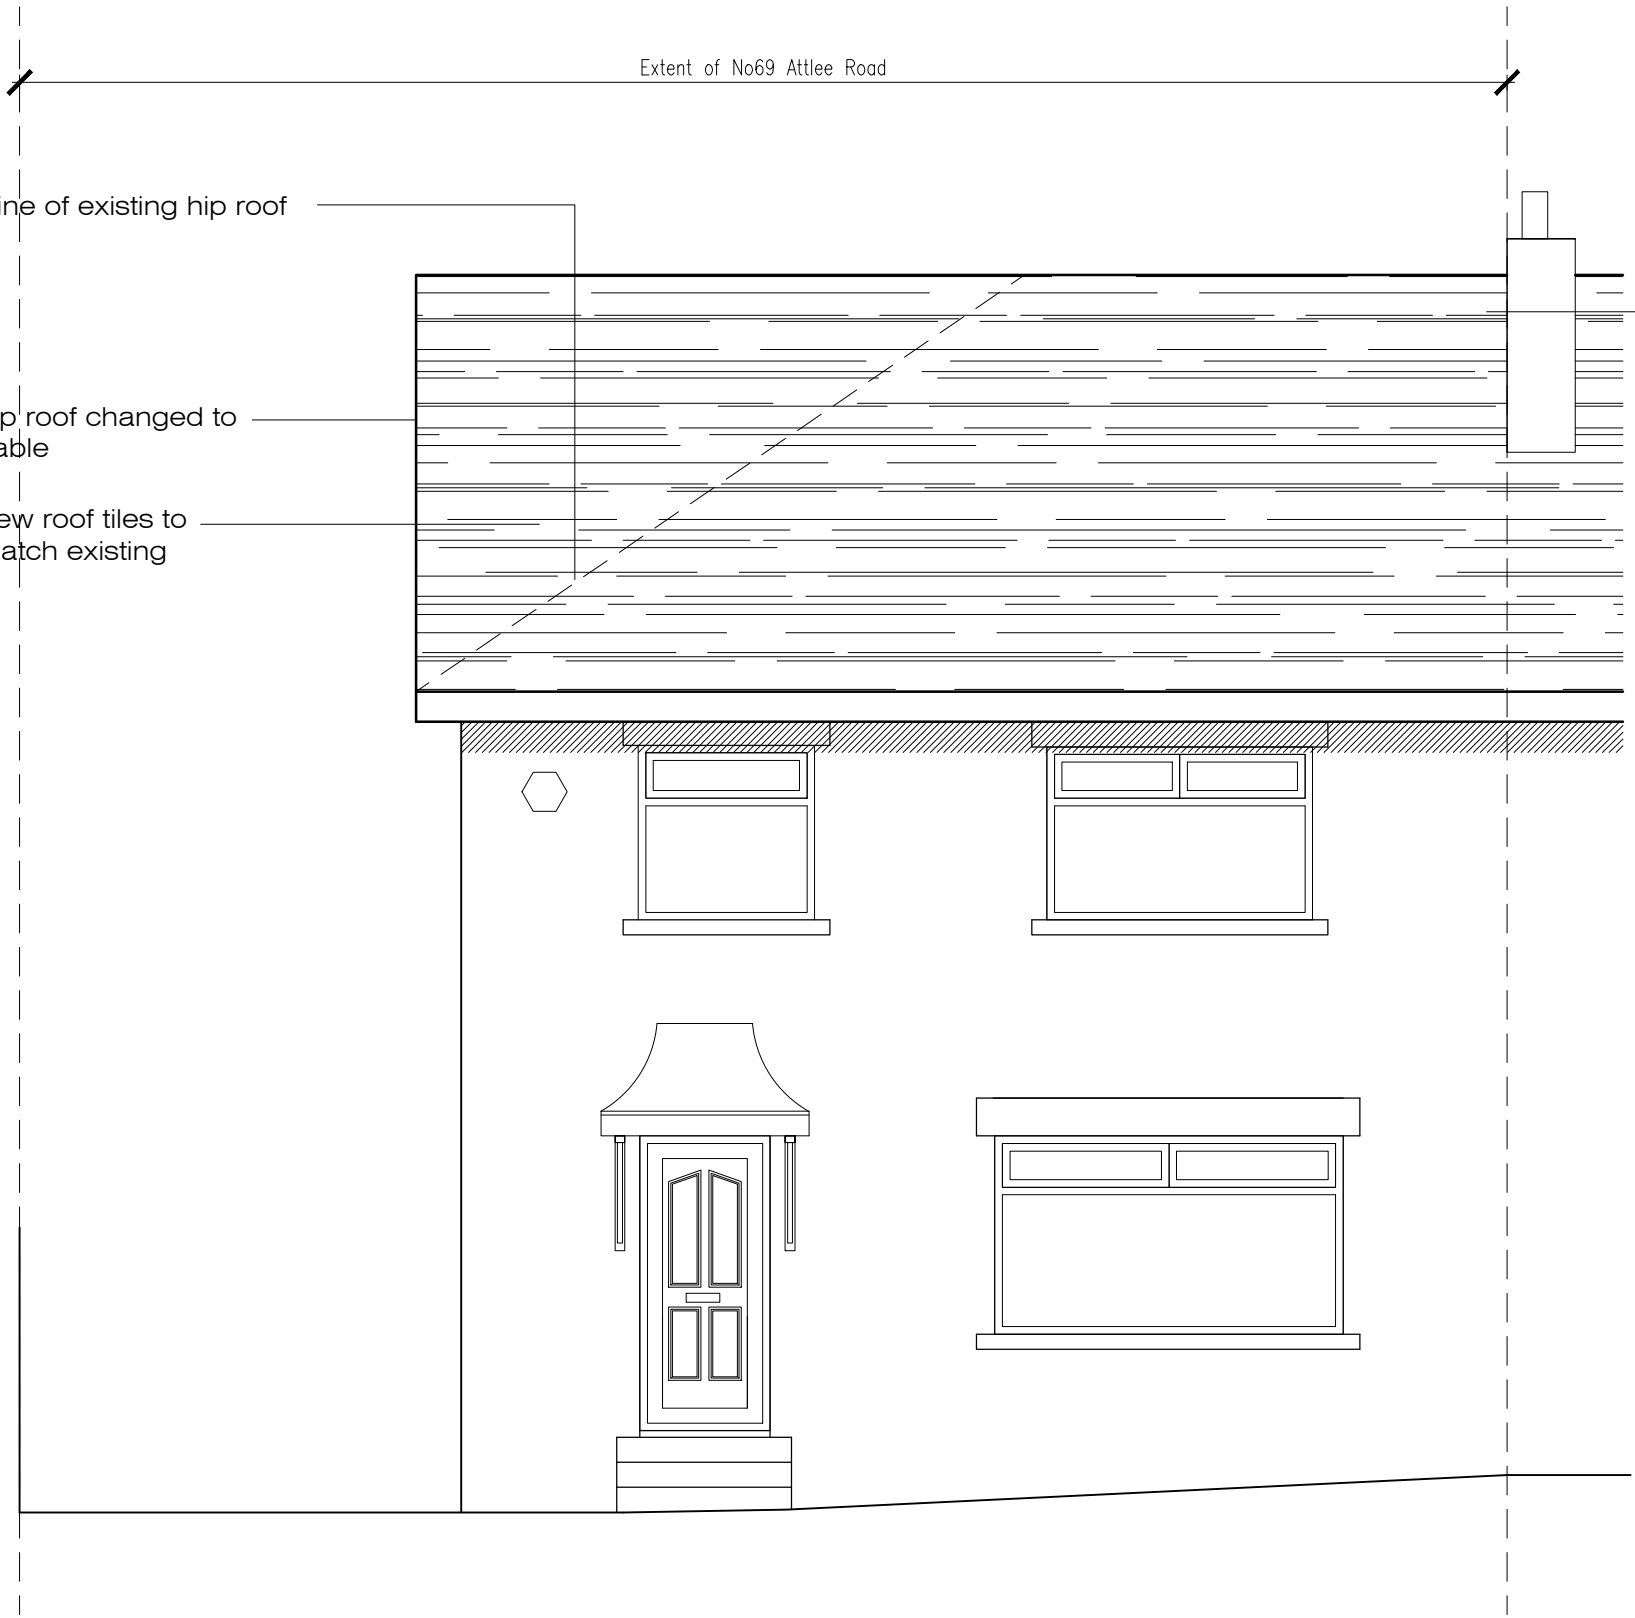

Porposed Front Elevation

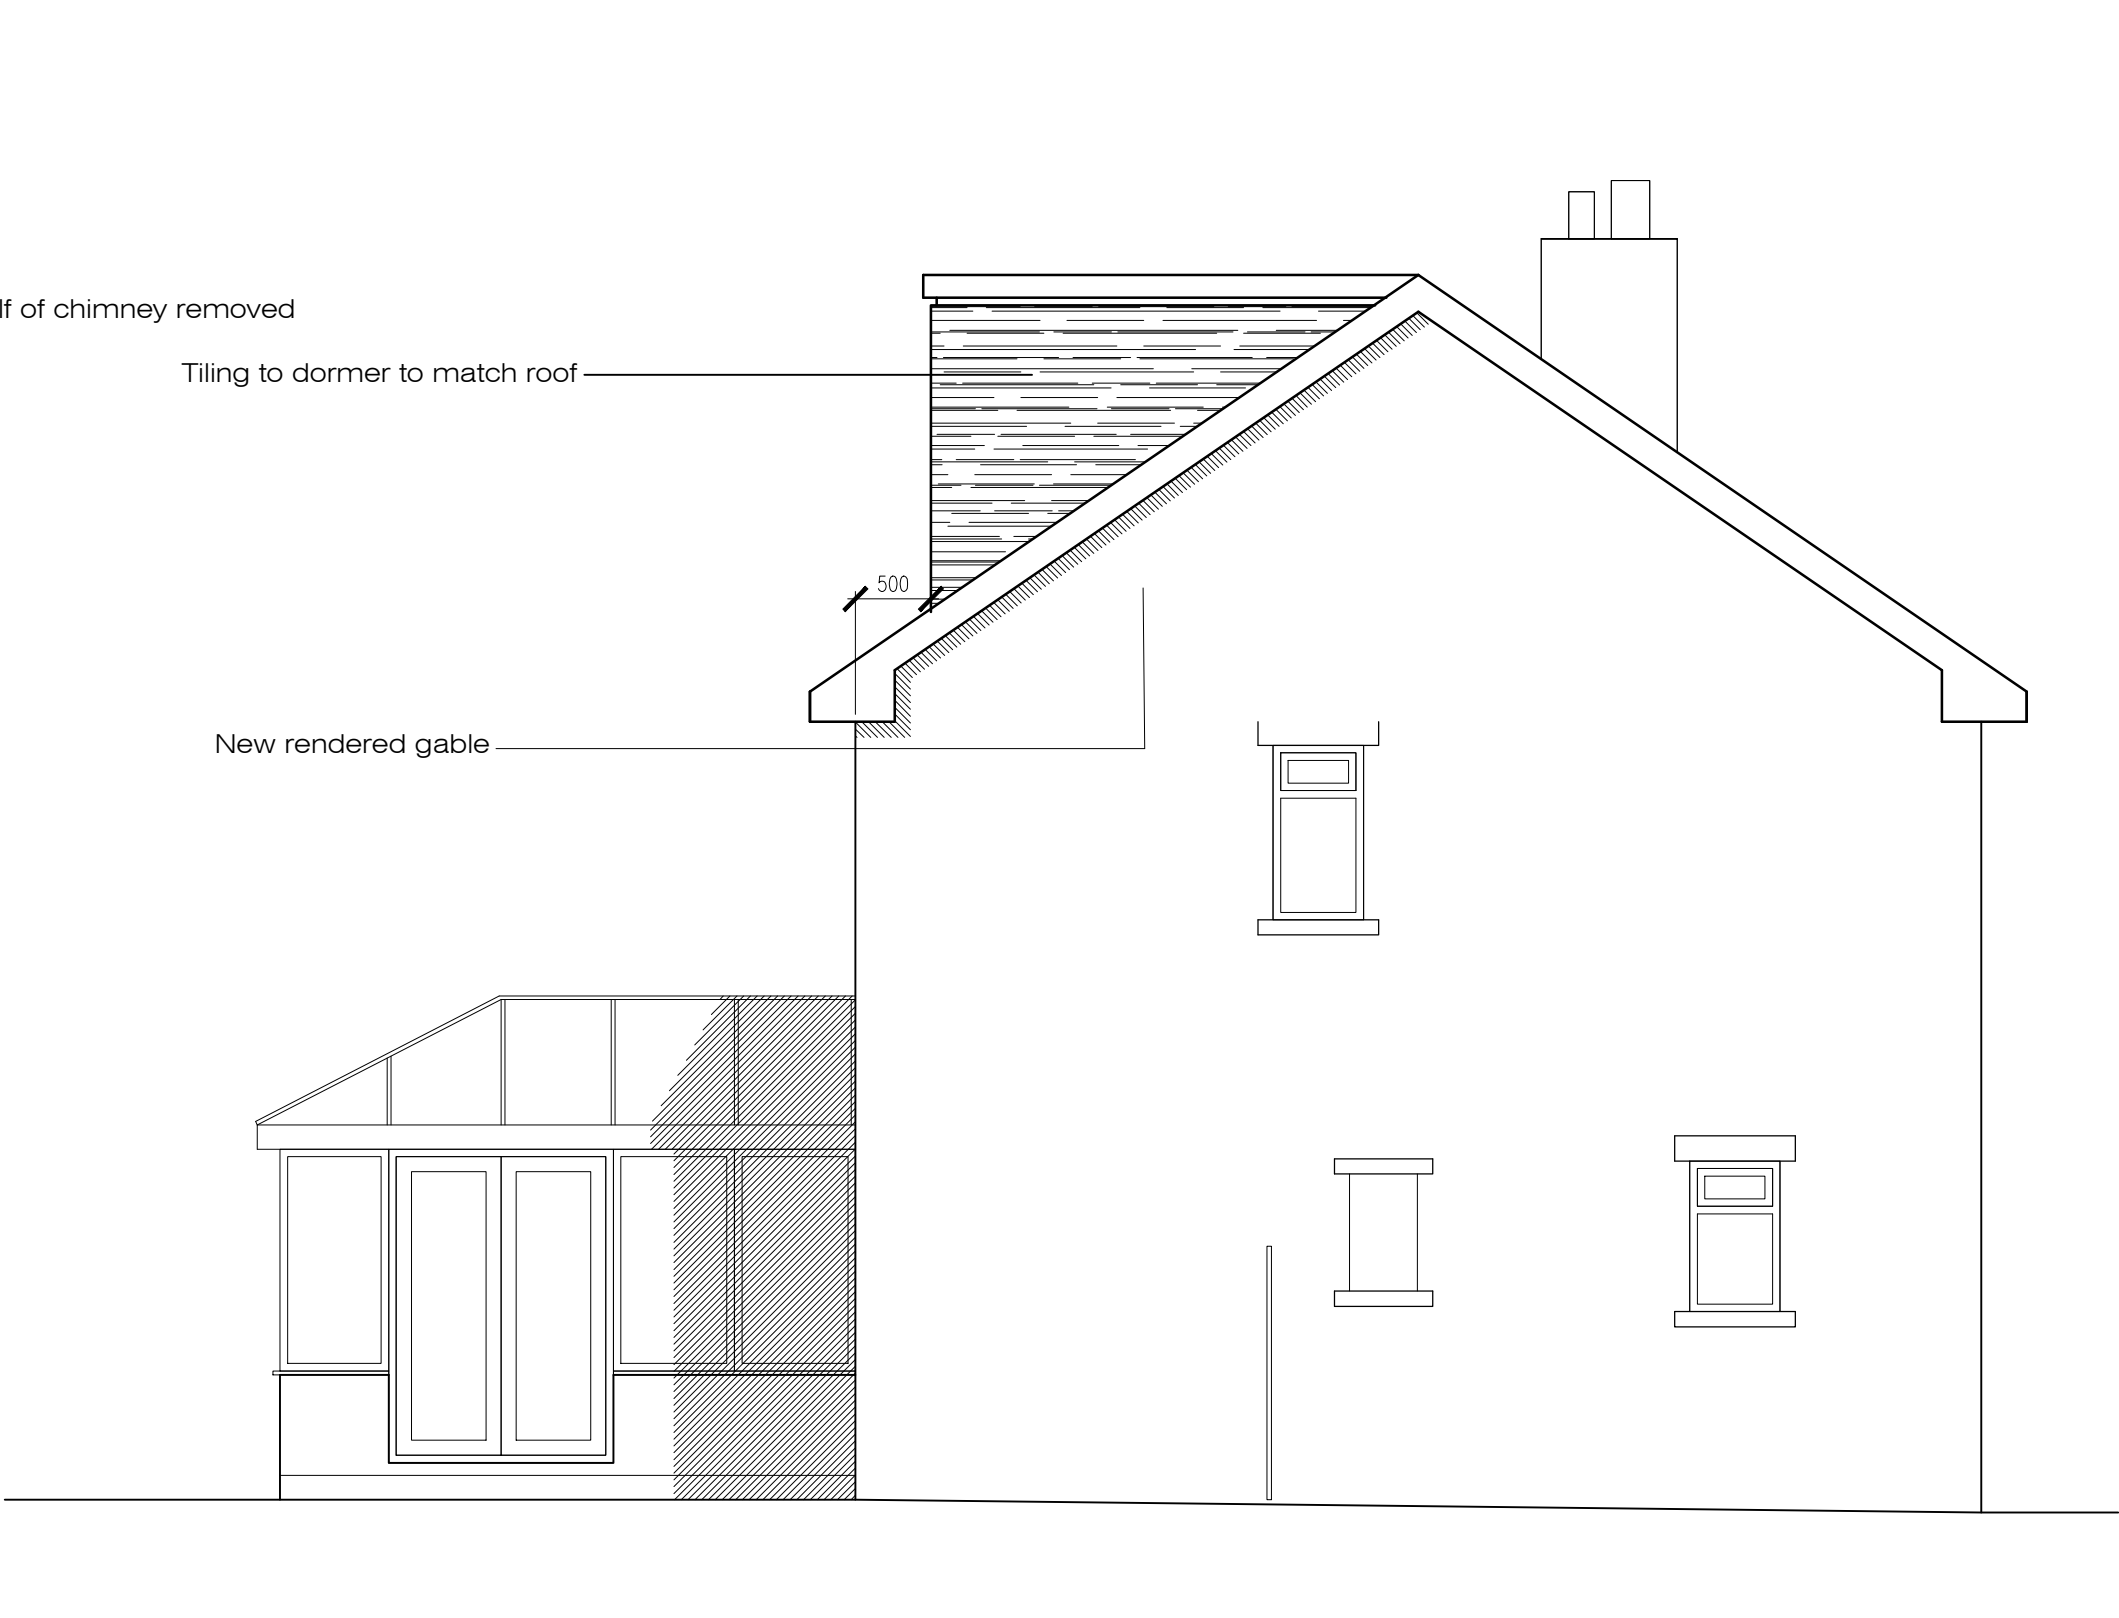


Proposed Side Elevation

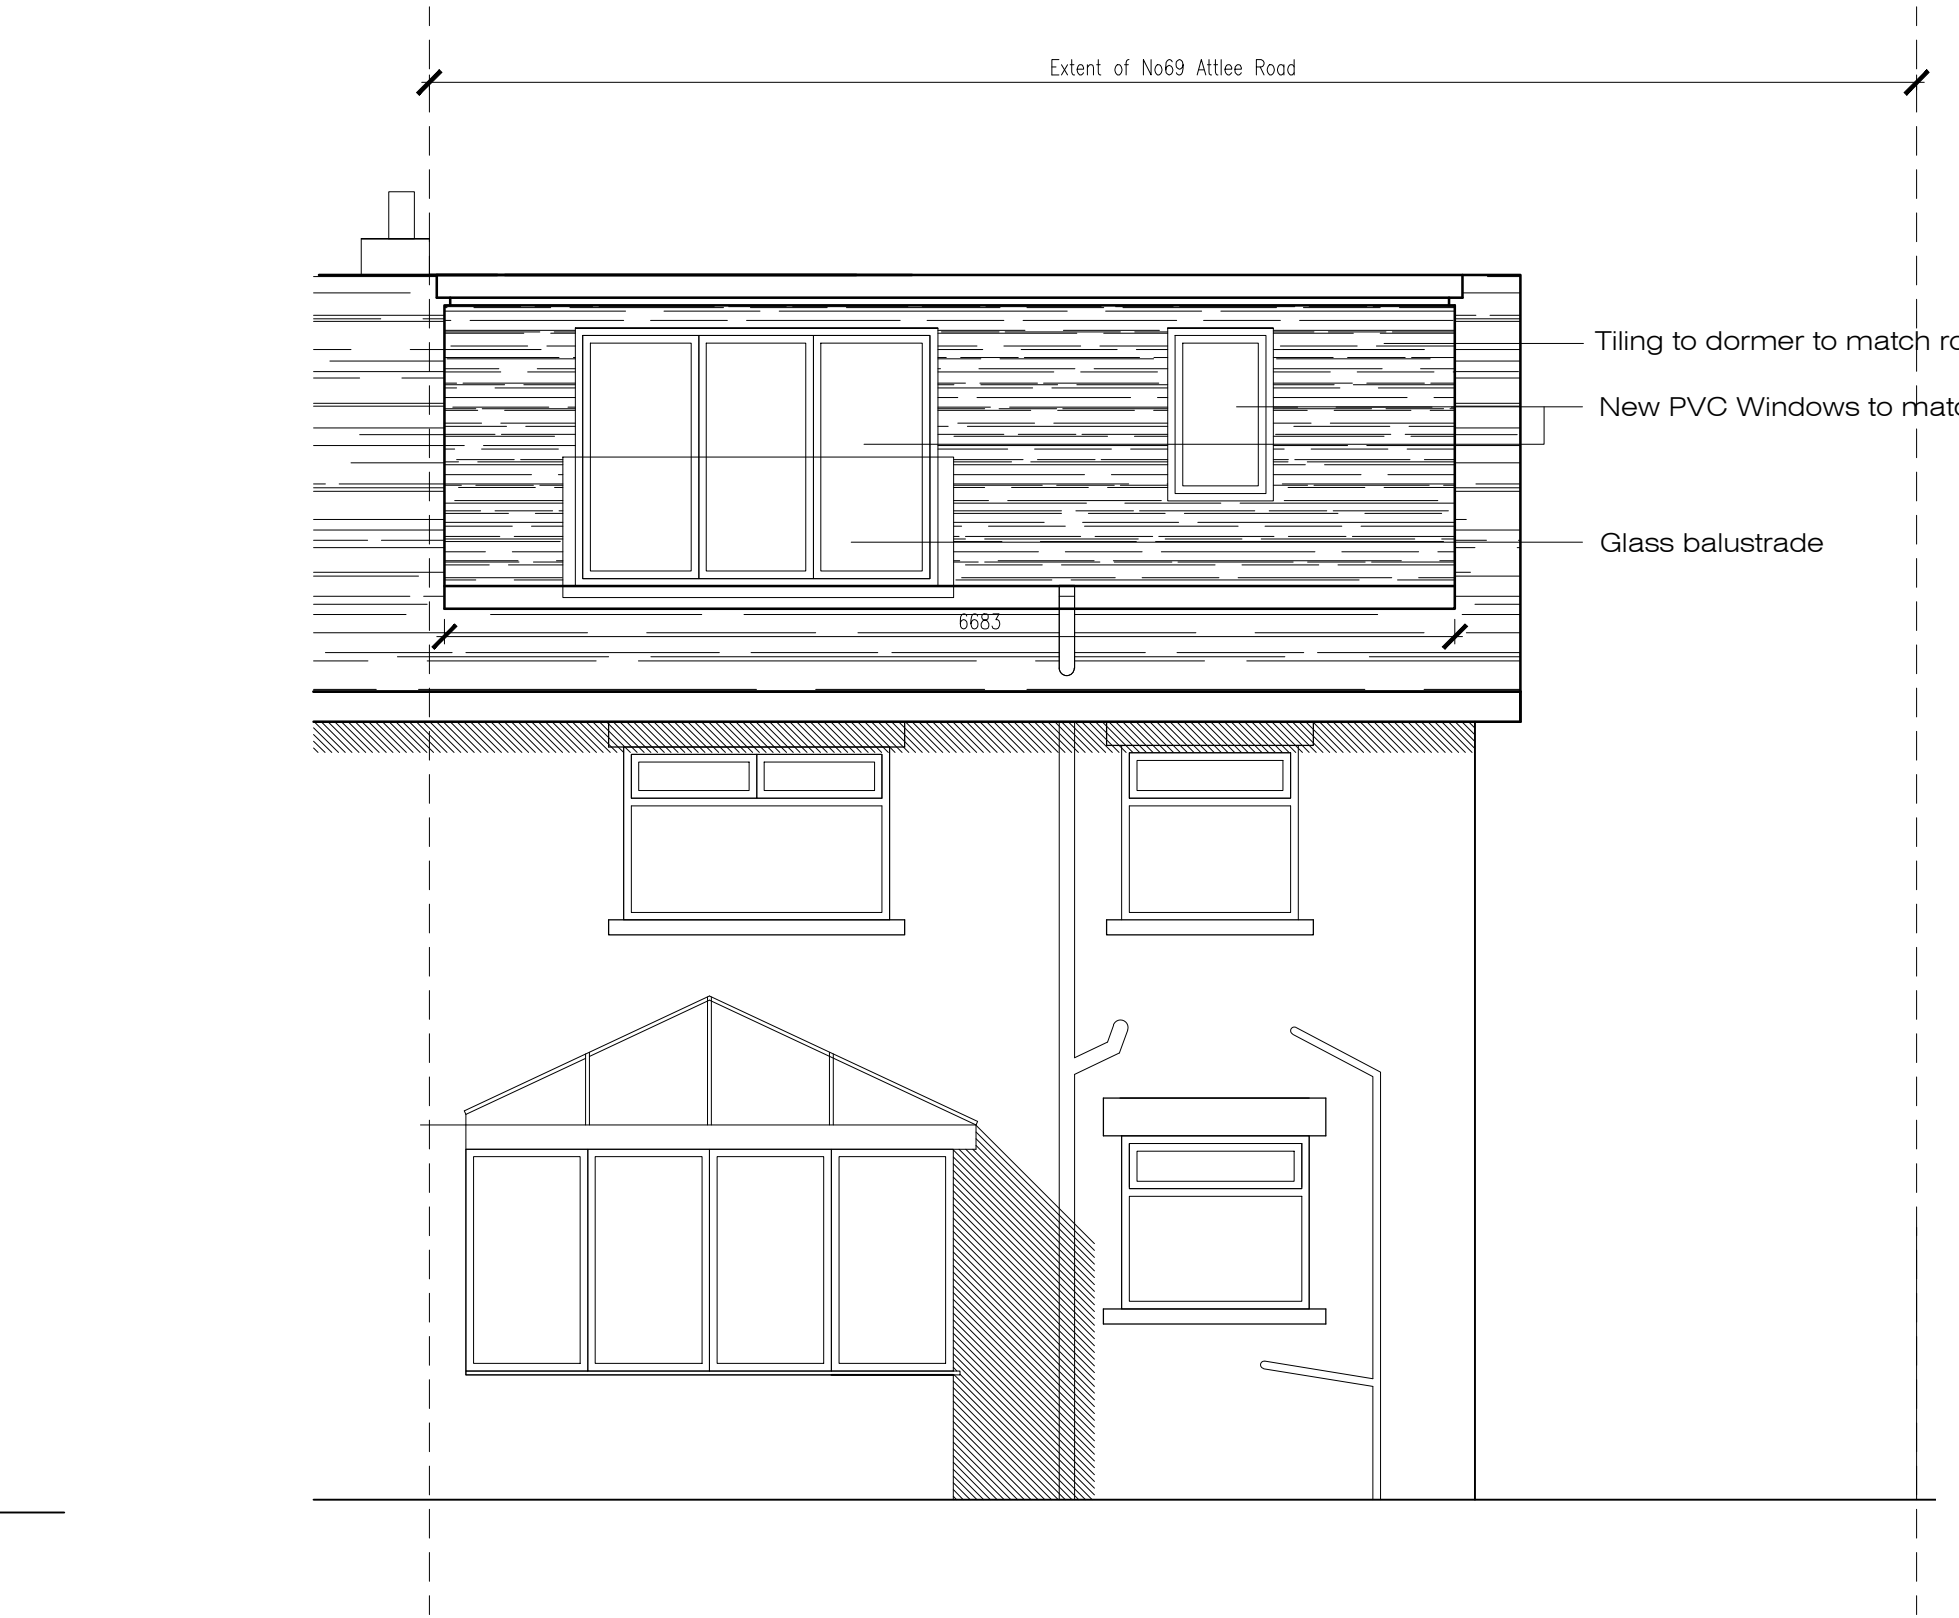

Proposed Rear Elevation

Description		
A	First Issue	XX Feb 26

 

Project Title			69 Attlee Road Huyton
Drawing Title			Existing & Proposed Elevations
Scale	Date	Drawing Number	
1:50 @A1	APR 25	AR-04	A

This drawing, its works & contents are copyright & may not be reproduced or made use of either directly or indirectly without the express written consent of the Architect. All heights, levels, sizes & dimensions to be checked on site before any work is put to hand. Do not scale from this drawing.