

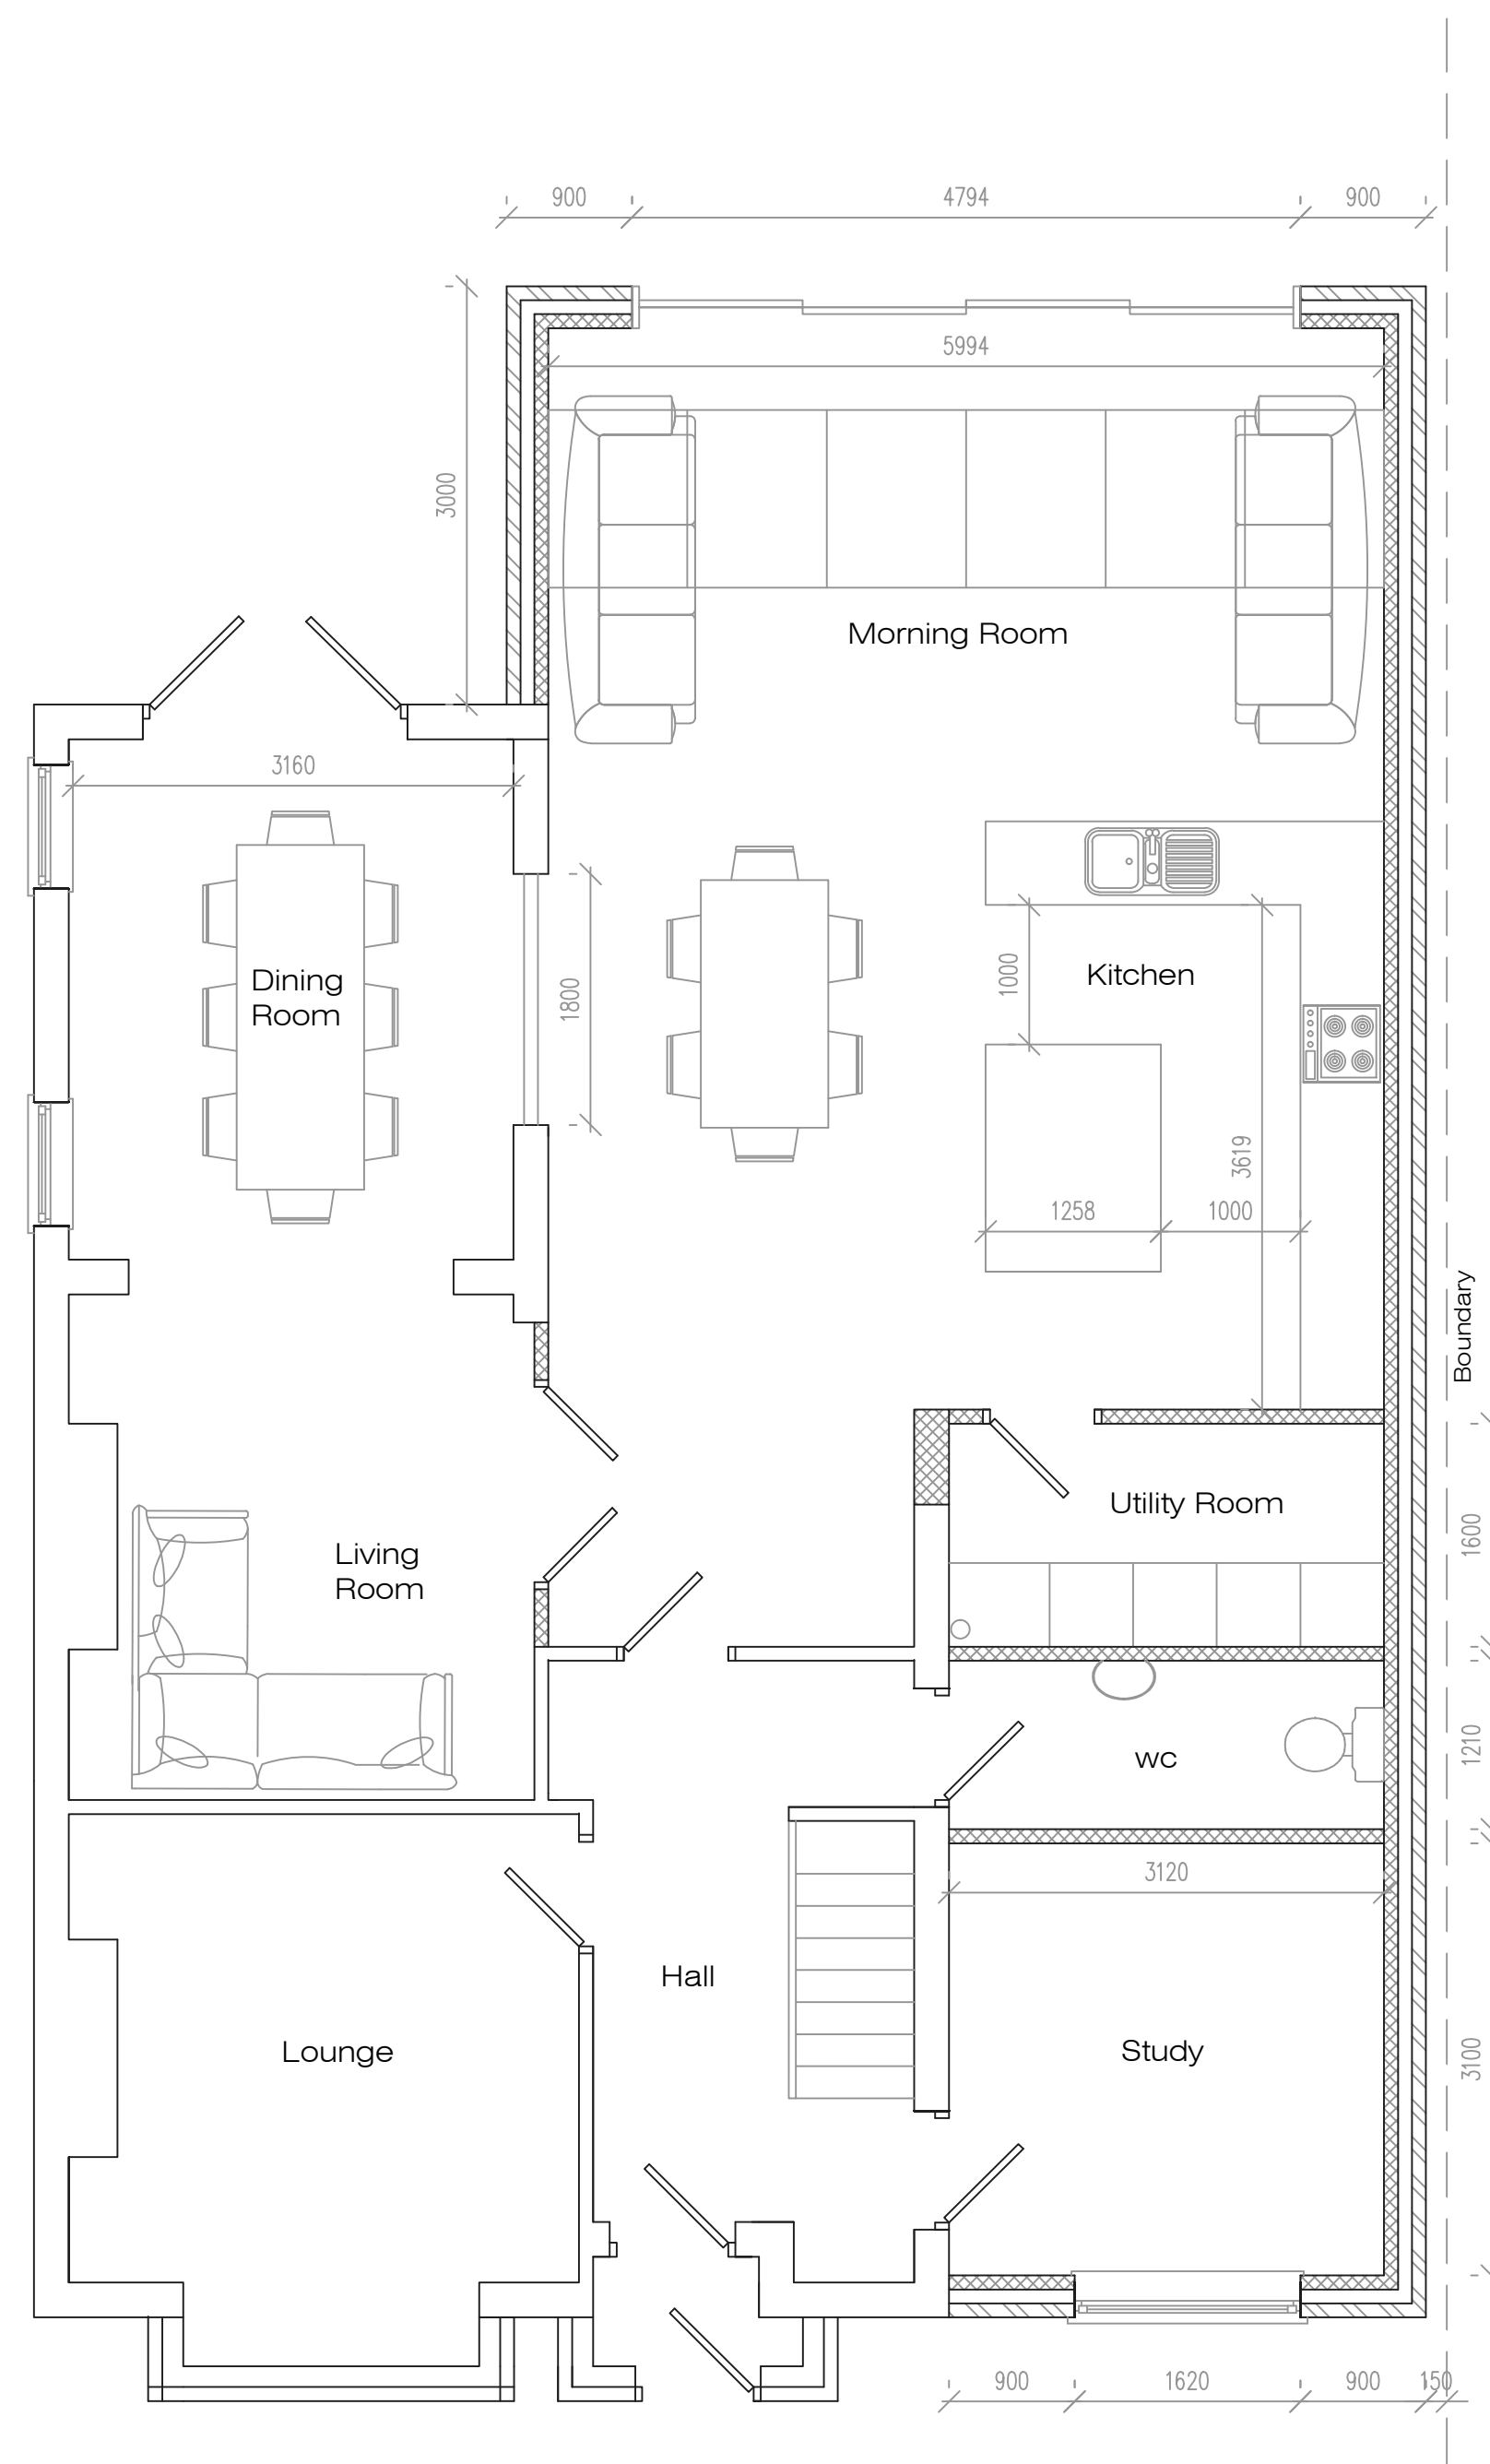
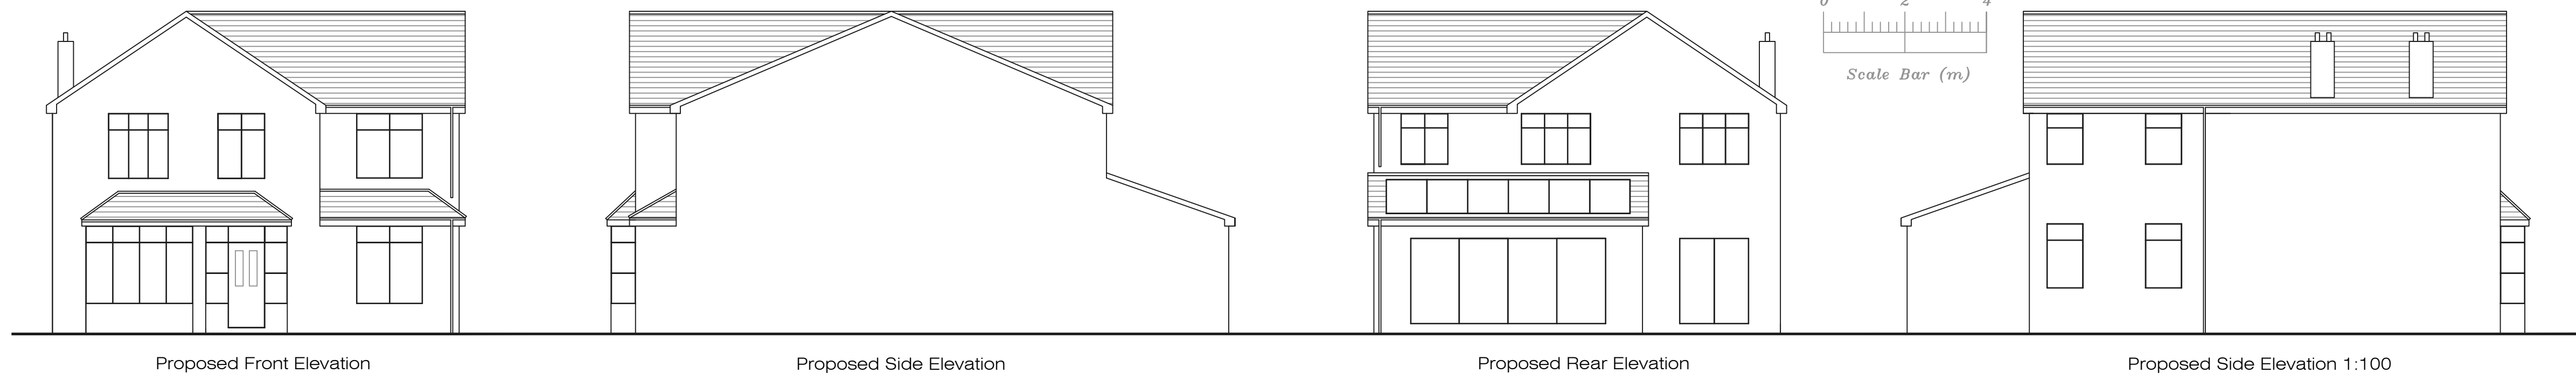


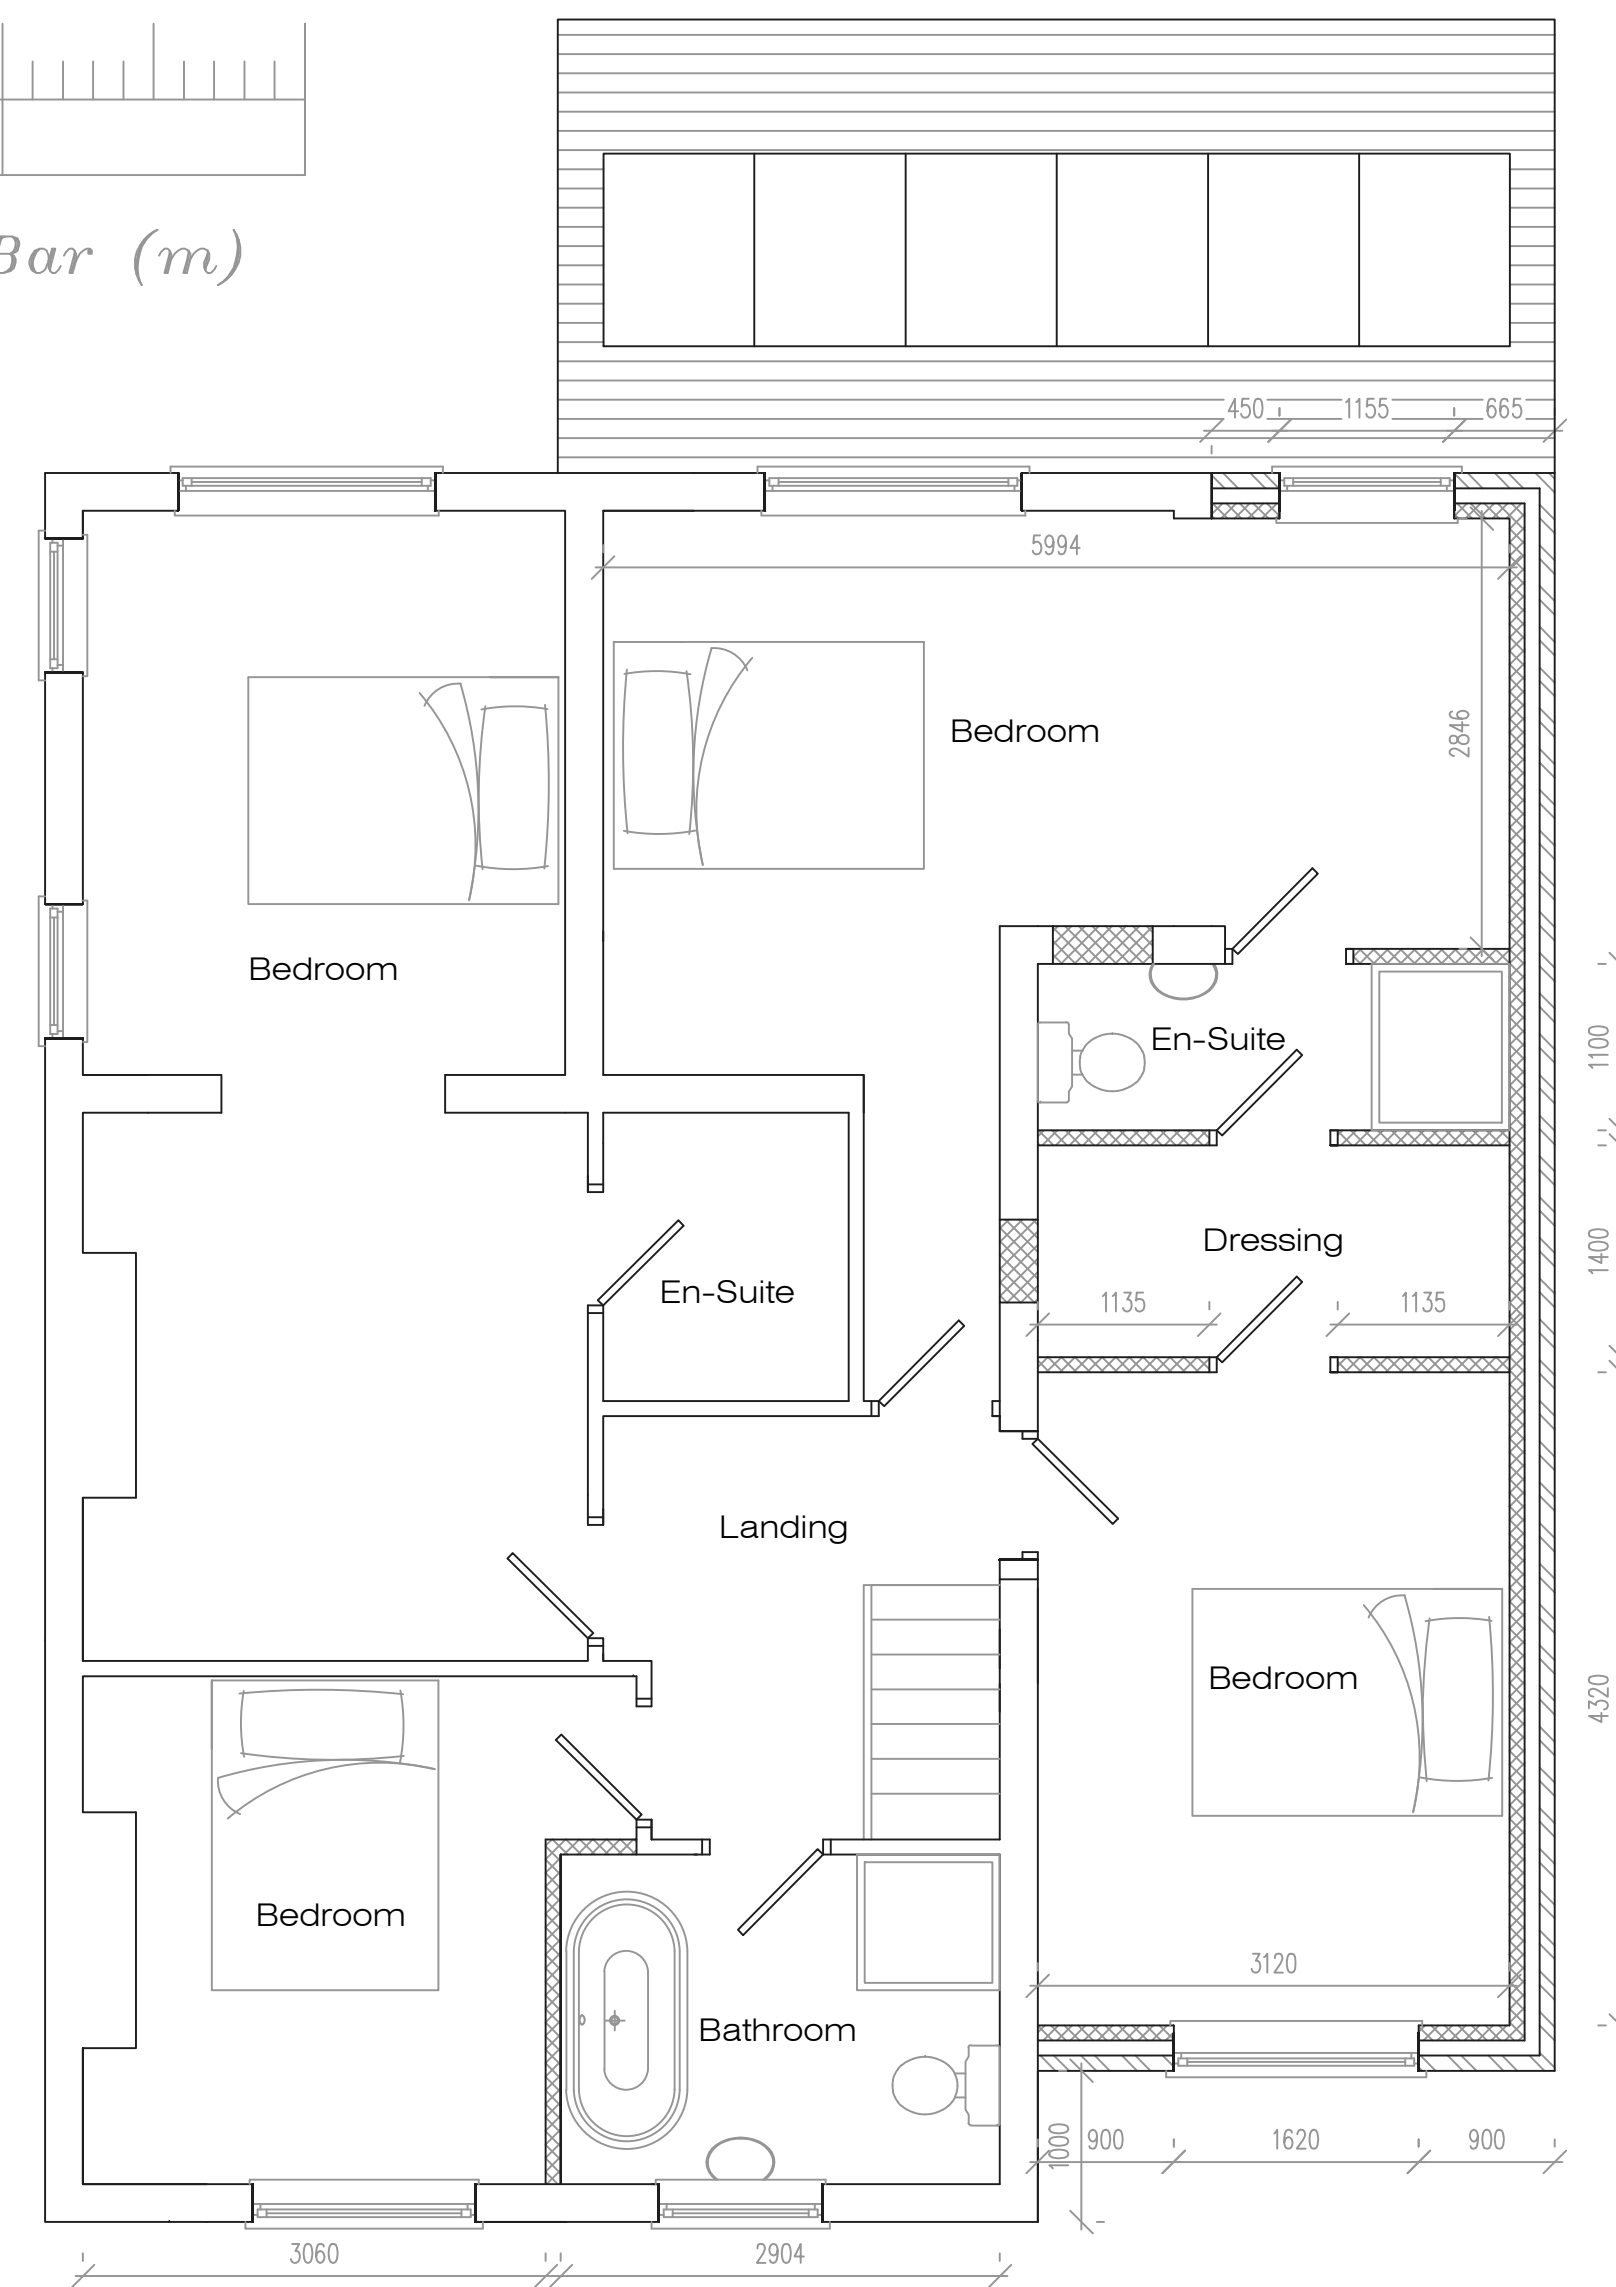

Proposed Ground Floor Plan

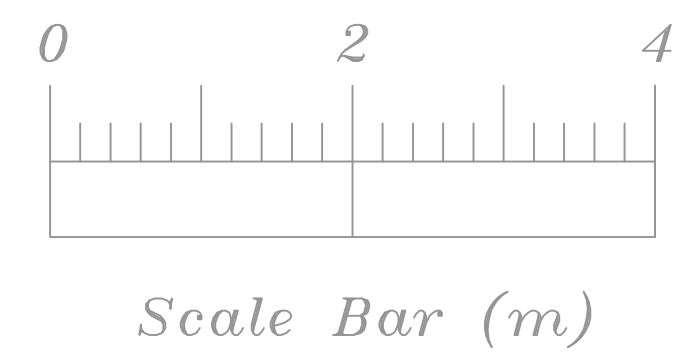

Proposed First Floor Plan 1:50

Address				
94 Rupert Road, L36				
Job Title				
Two storey side and single storey rear extension works				
Drawing title				
Proposed Plans				
Chkd	Appvd	date	scale	Dwg No.
		Oct '22	1:50/1:100 ● A1	002