

NOTES

All dimensions to be checked on site. Figured dimensions to be read in preference to scaled. Drawing author accepts no responsibility for any unauthorised amendments to the drawing and does not permit unauthorised copying of the drawing. This drawing is copyright and remains the property of drawing author unless otherwise agreed.



EXISTING GROUND & FIRST FLOOR PLAN
Scale 1:100



PROPOSED GROUND & FIRST FLOOR PLAN
Scale 1:100



EXISTING FRONT ELEVATION
Scale 1:100


EXISTING REAR ELEVATION
Scale 1:100




EXISTING SIDE ELEVATION/SECTION
Scale 1:100



PROPOSED FRONT & REAR ELEVATIONS
Scale 1:100

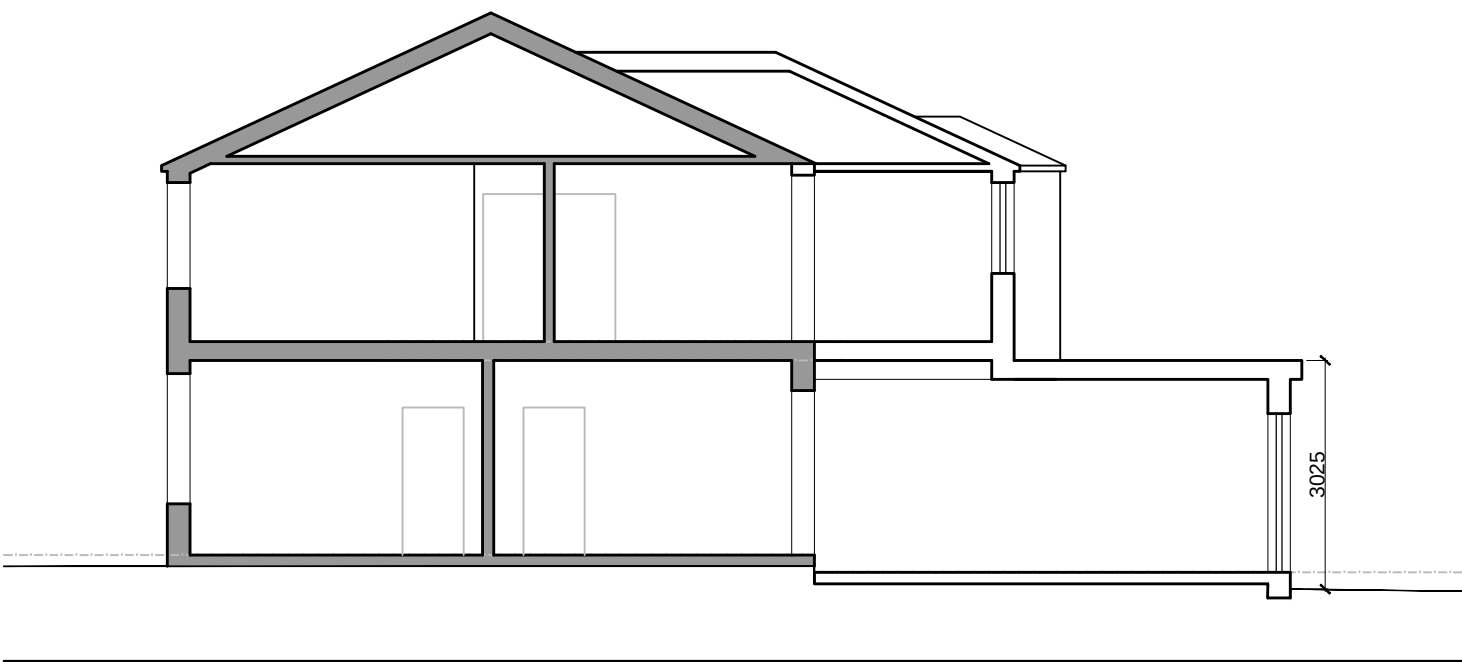

PROPOSED SIDE ELEVATION/SECTION
Scale 1:100

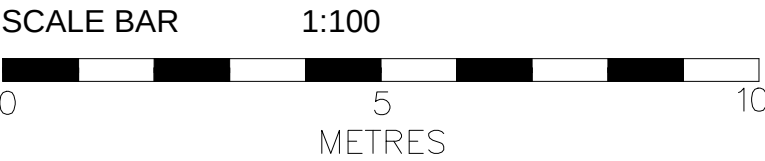

Version	Amendment	Drawn & Date	Checked & Date	Approved & Date
McGovern Architectural Design				
Telephone : 01753 296078 Email: McGovernArchitecturalDesign@hotmail.com				
Internal Project Number				
Client MR&MISS_G_McGLASHAN				
Project Name 82_RUPERT_ROAD_LIVERPOOL				
Drawing Title EXISTING&PROPOSED_PLANS				
Scale SHOWN	Original Size A1	*		
Date 15.06.22	Drawn MMC	Checked MMC	Approved *	Status *
Drawing Number	Revision C			

PL_01