



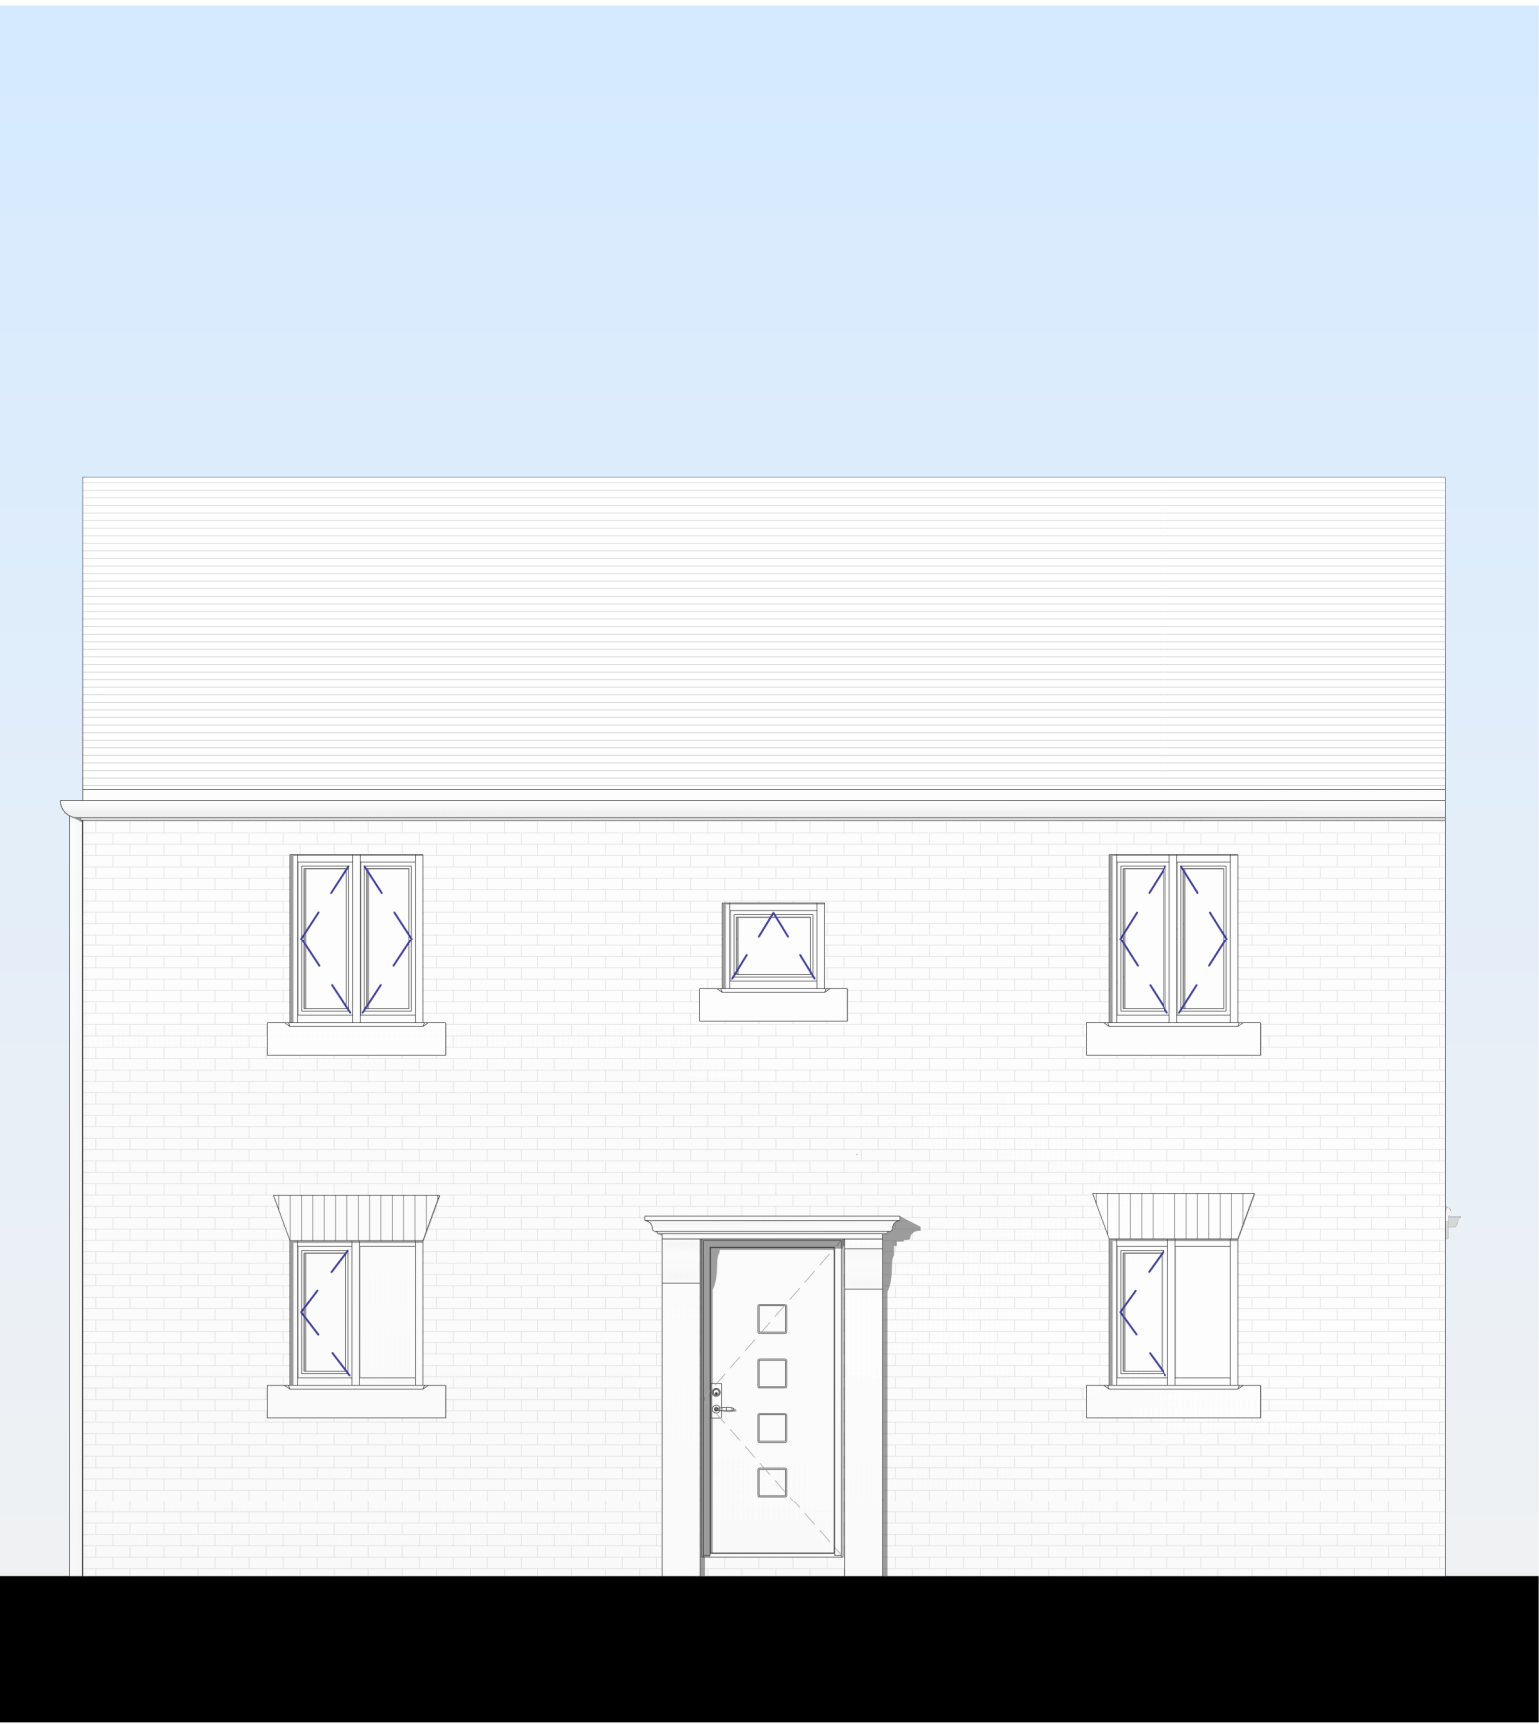


Existing - Front Elevation

1:50

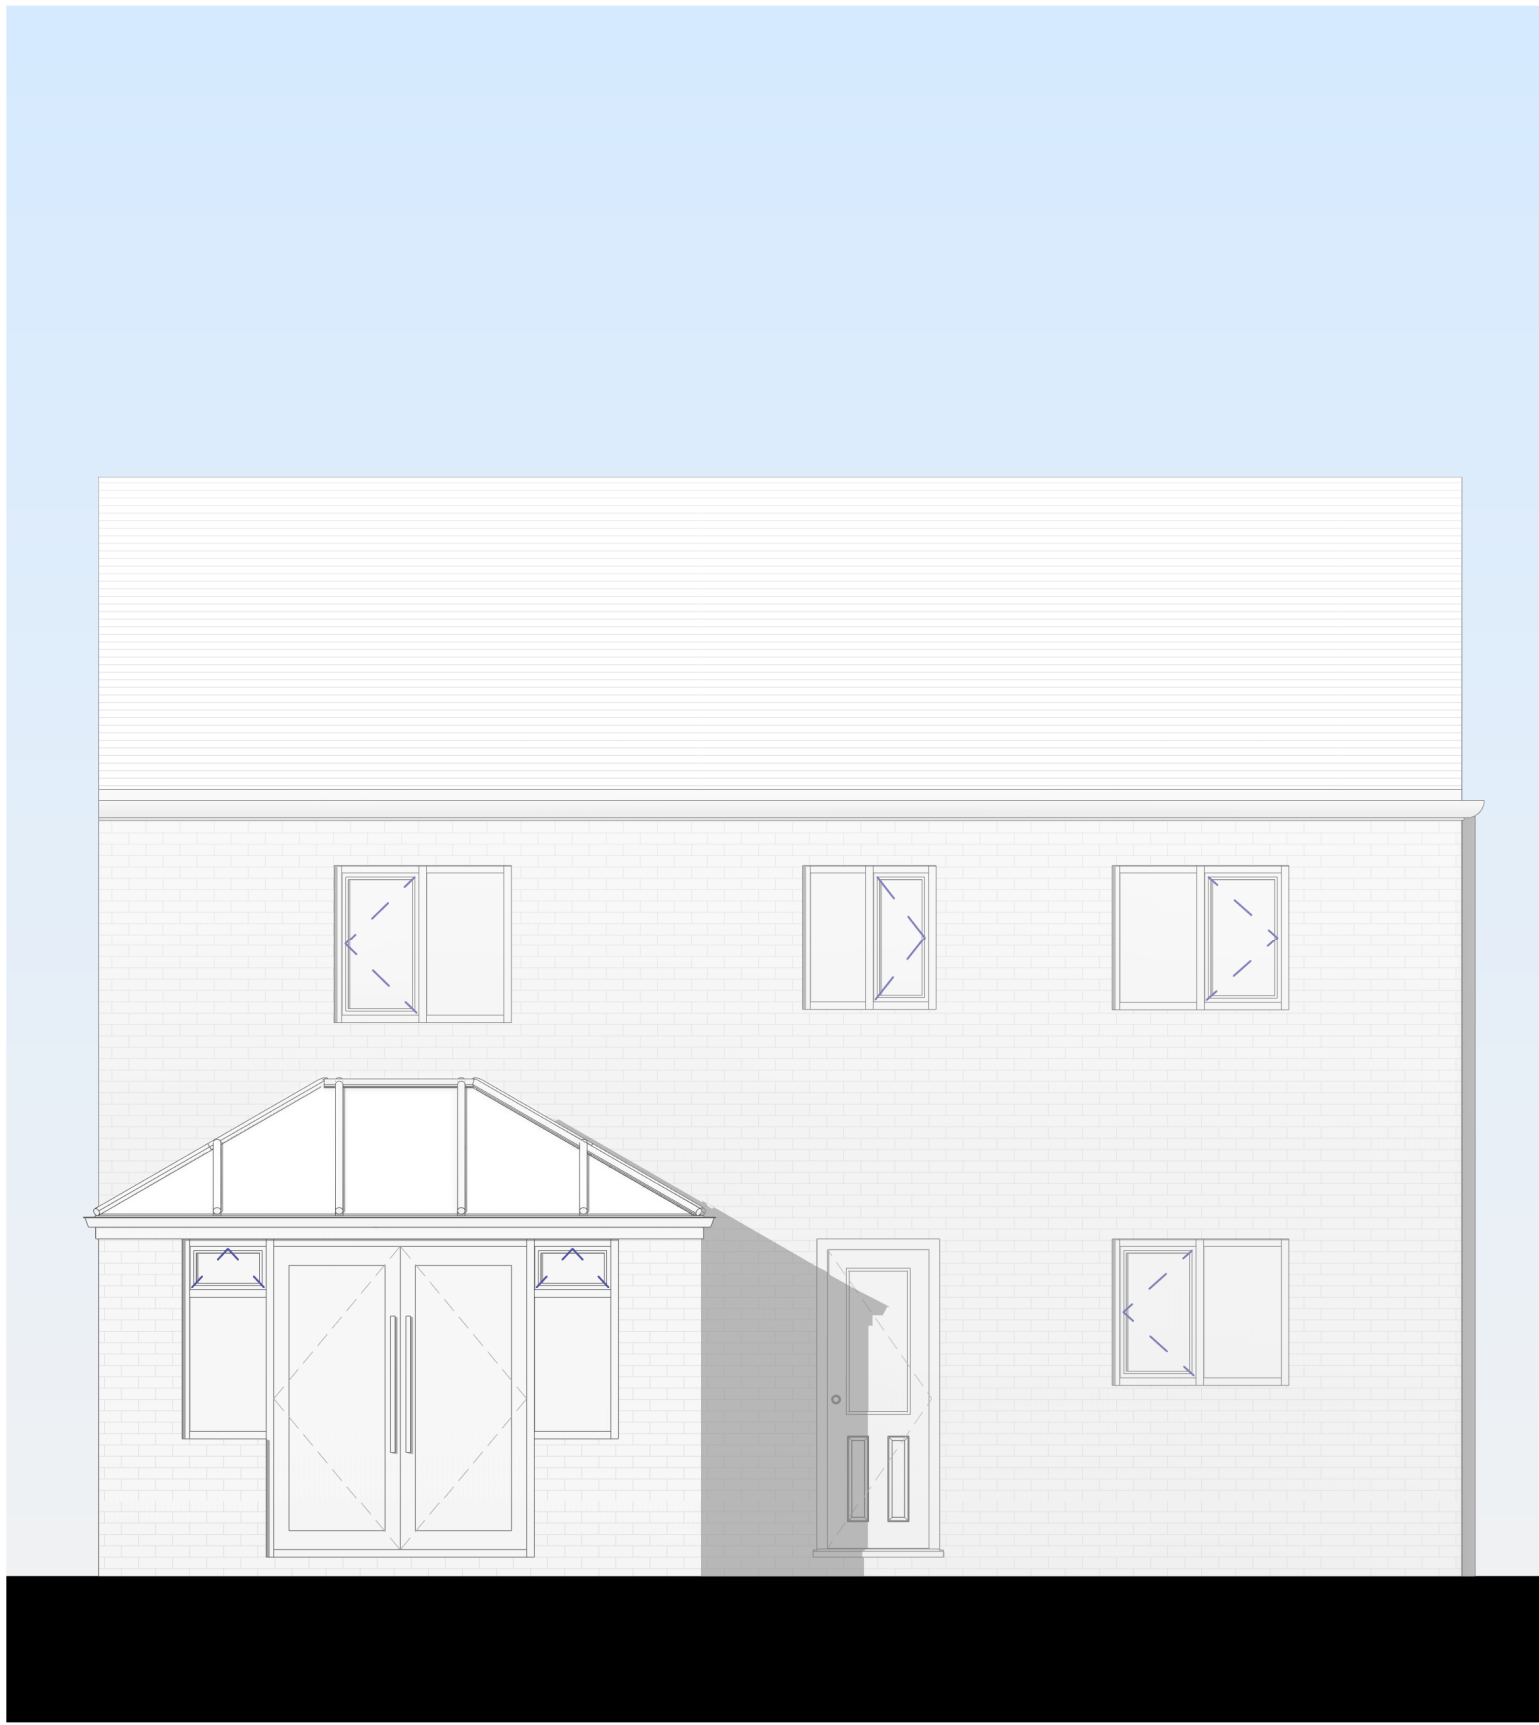

Existing - Rear Elevation


1:50

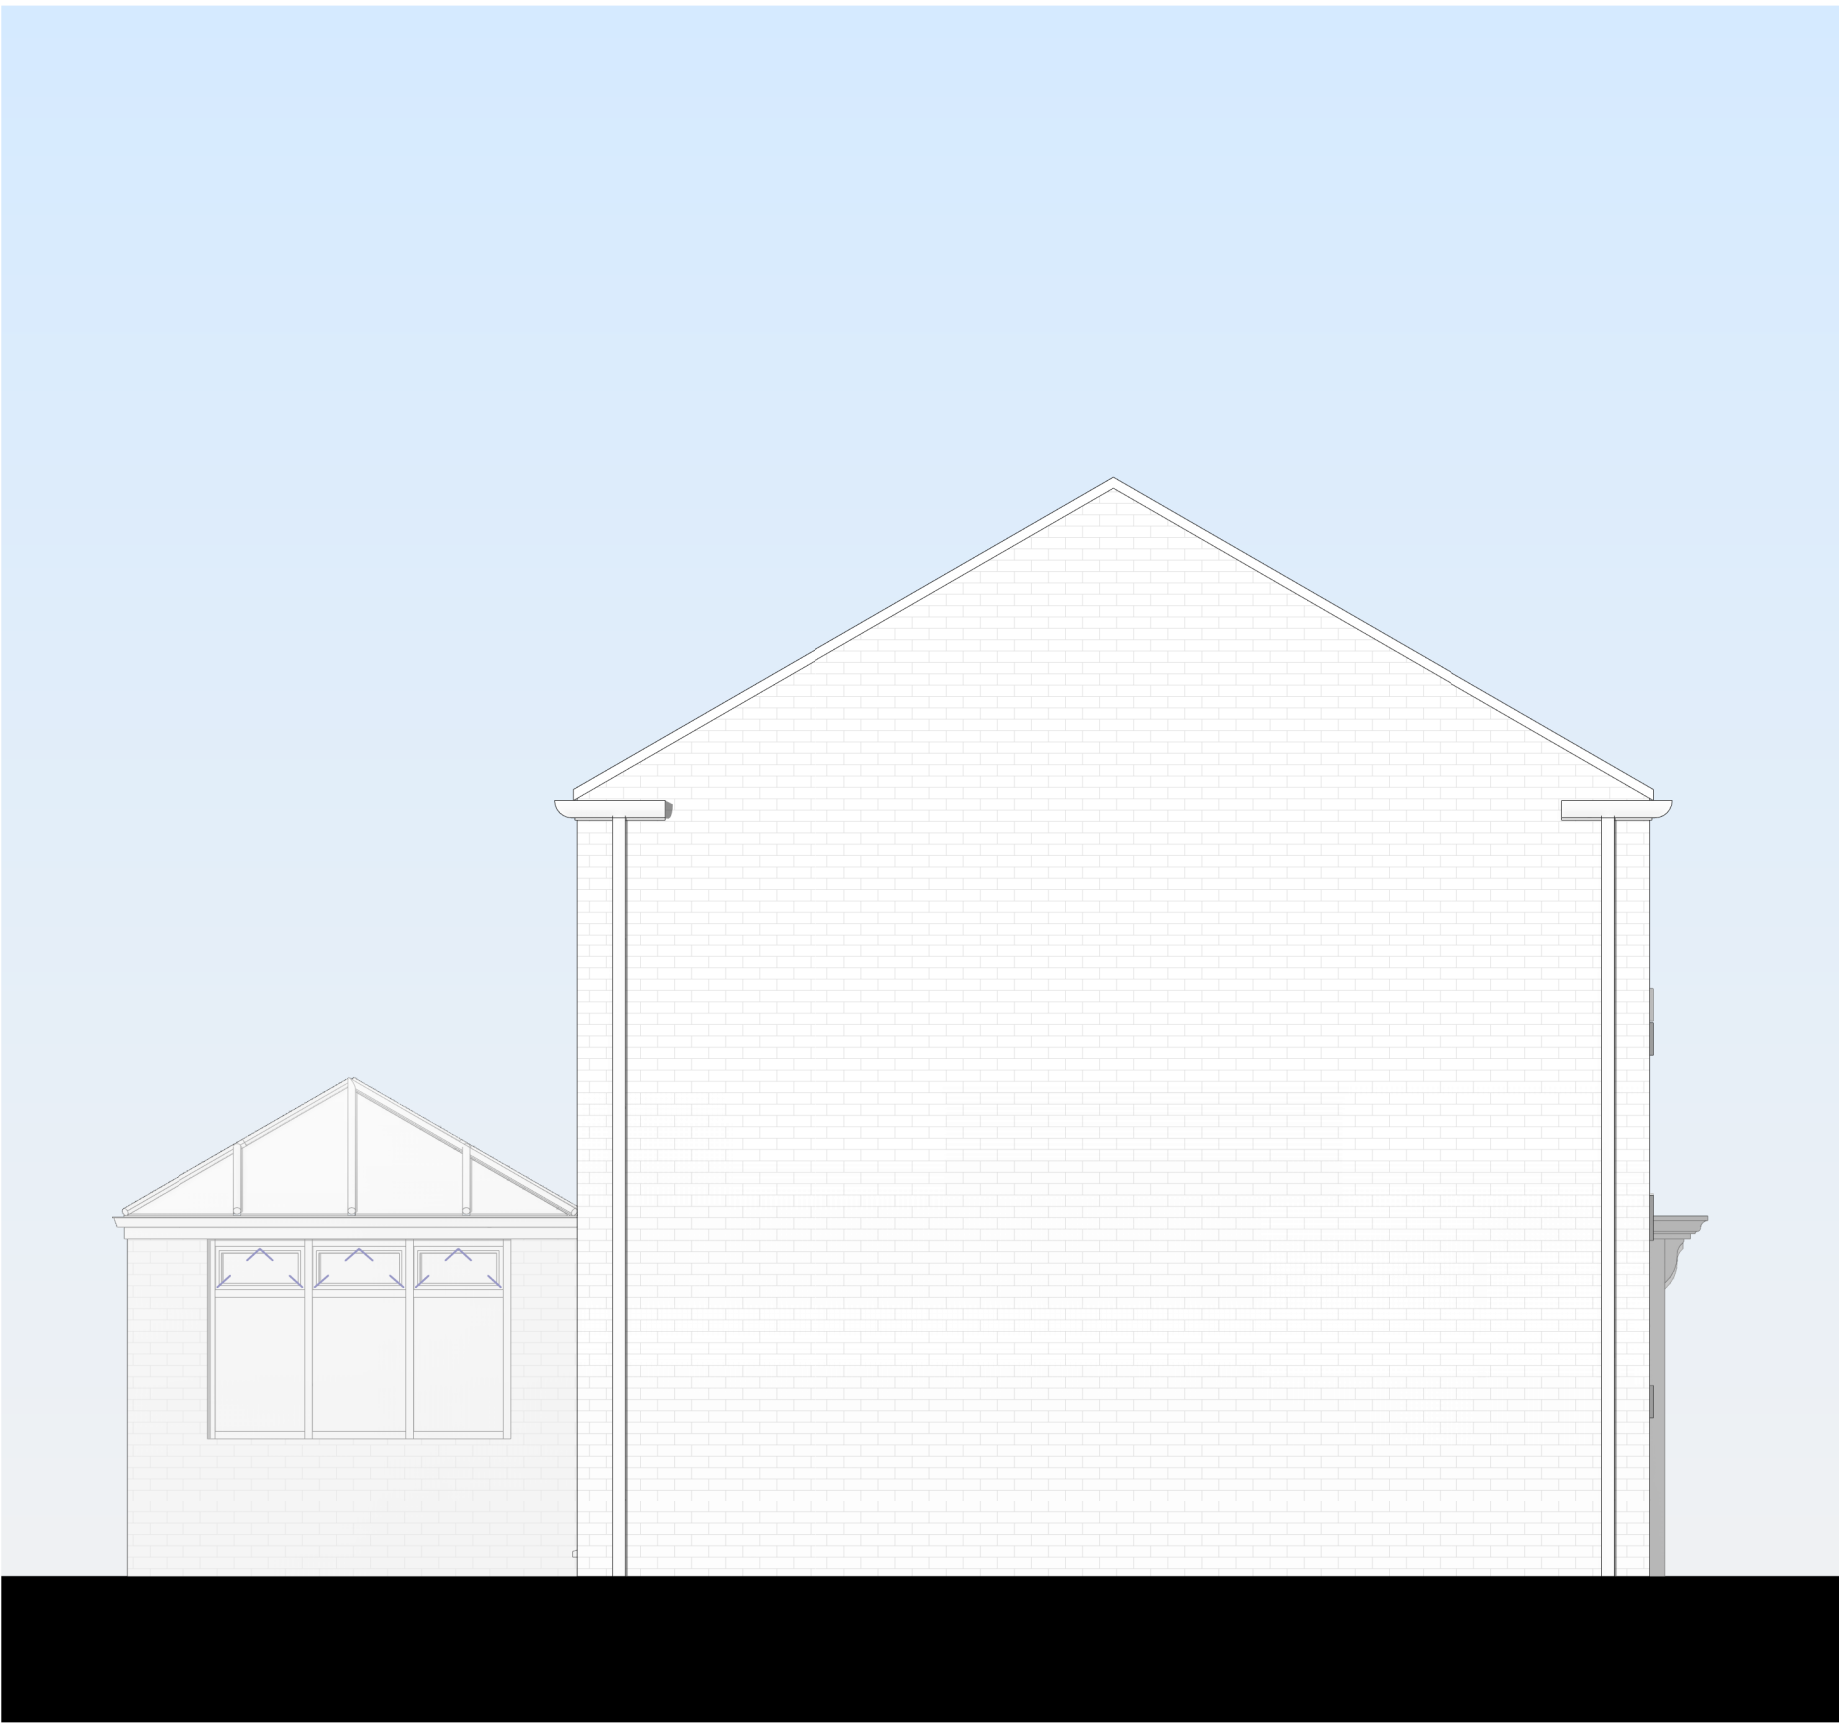

Existing - Side Elevation


1:50

1m 5m
SCALE 1:50

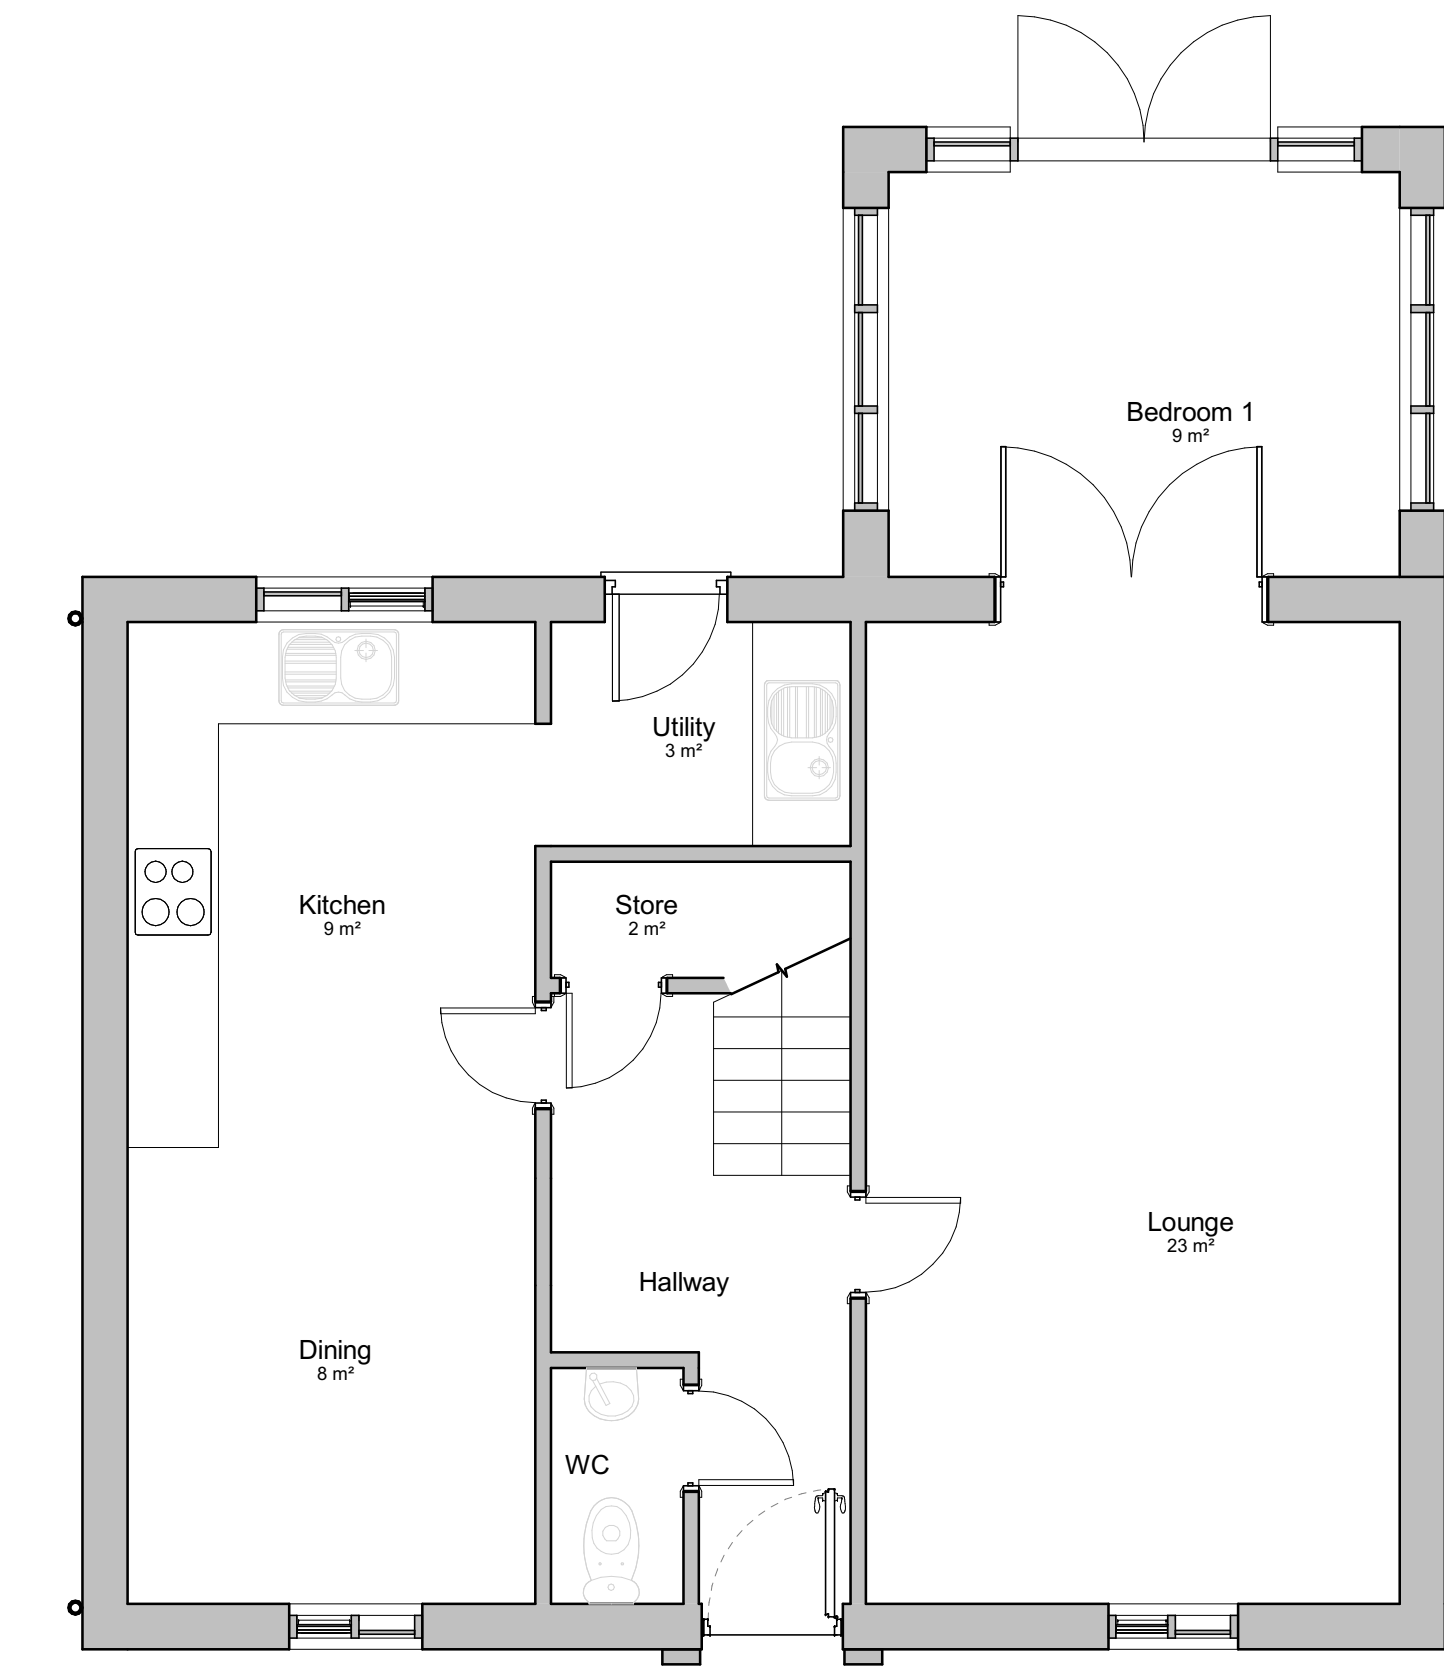


Existing - Ground Floor Plan

1:50

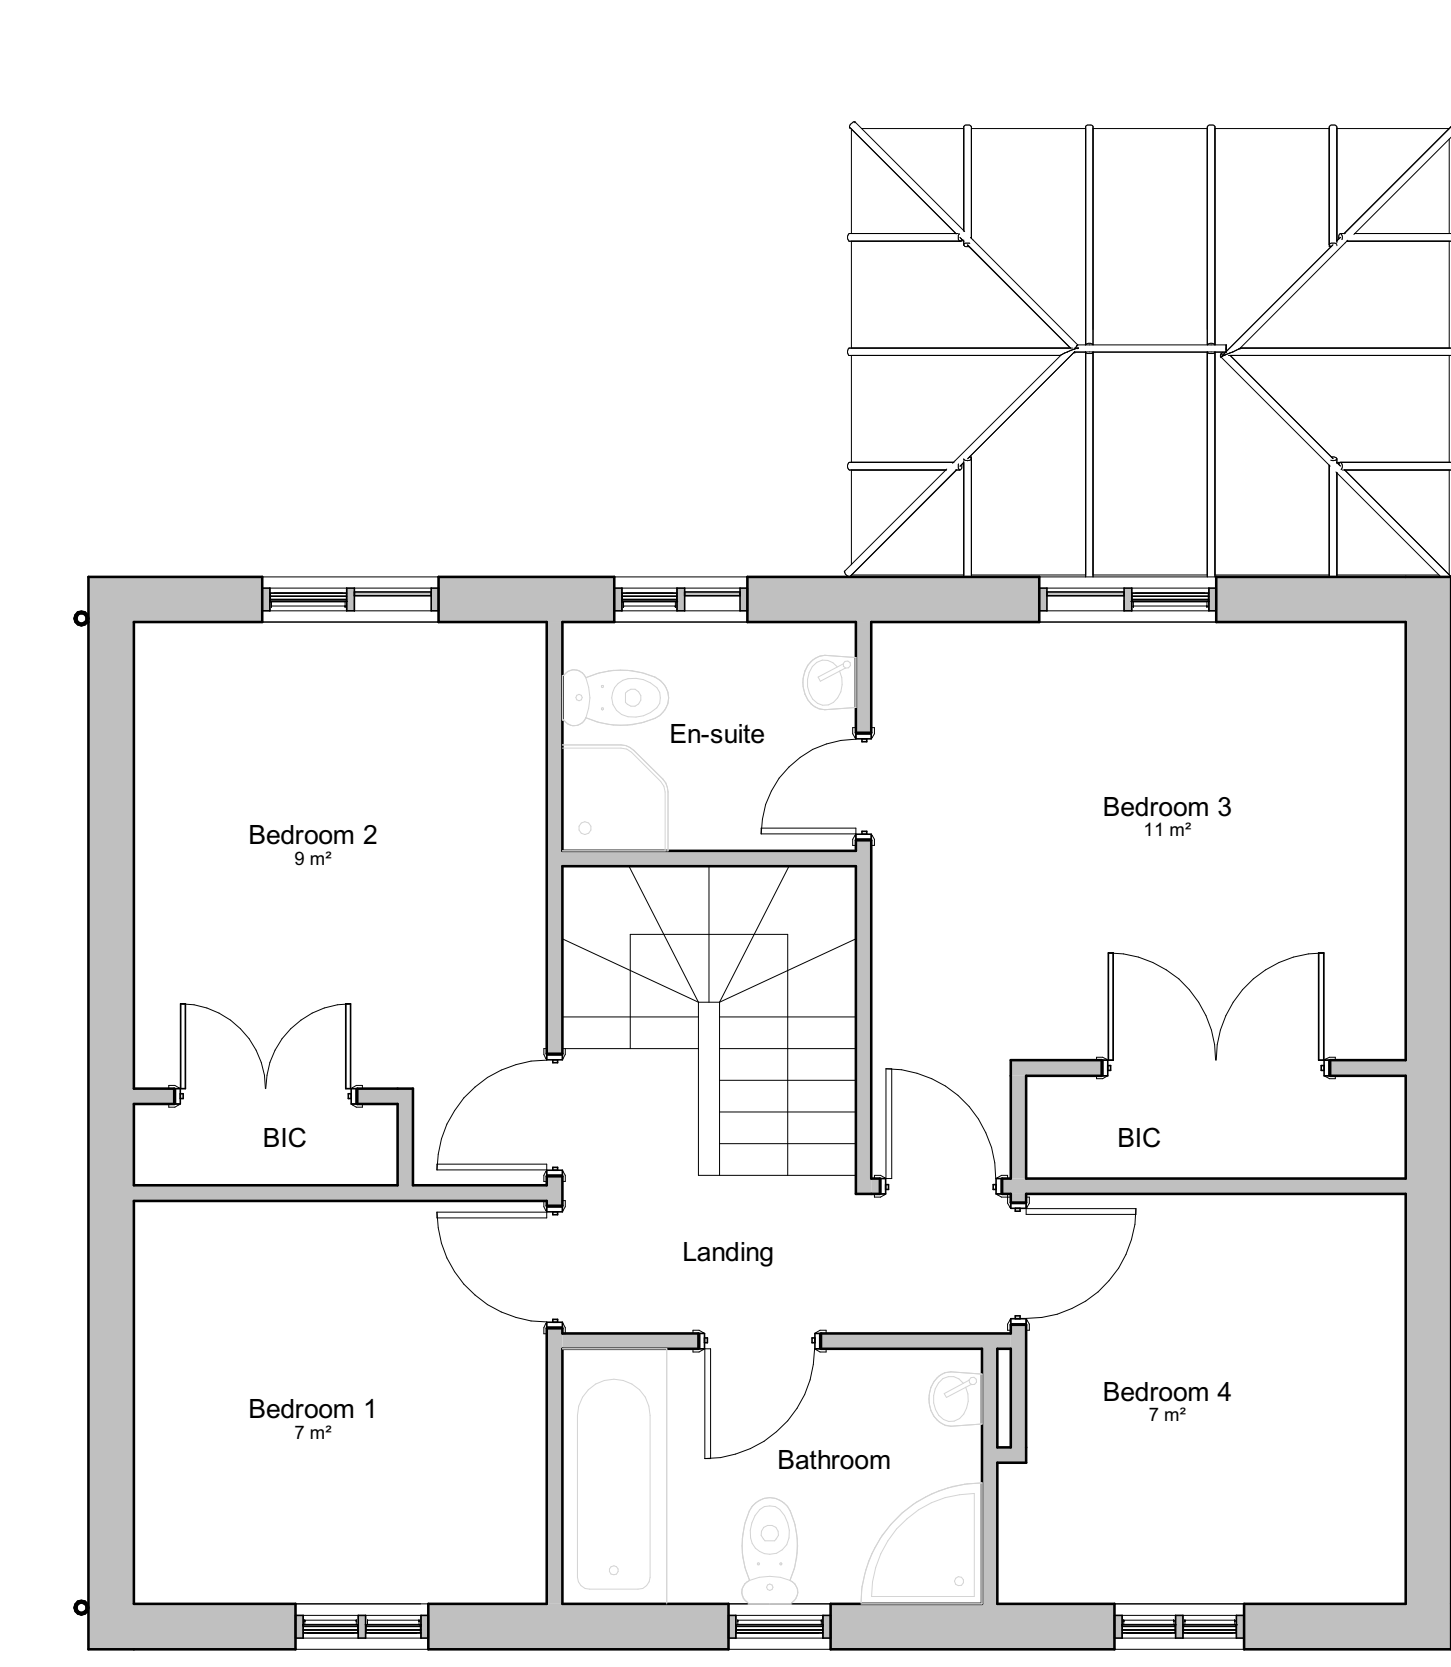

Existing - First Floor Plan

1:50

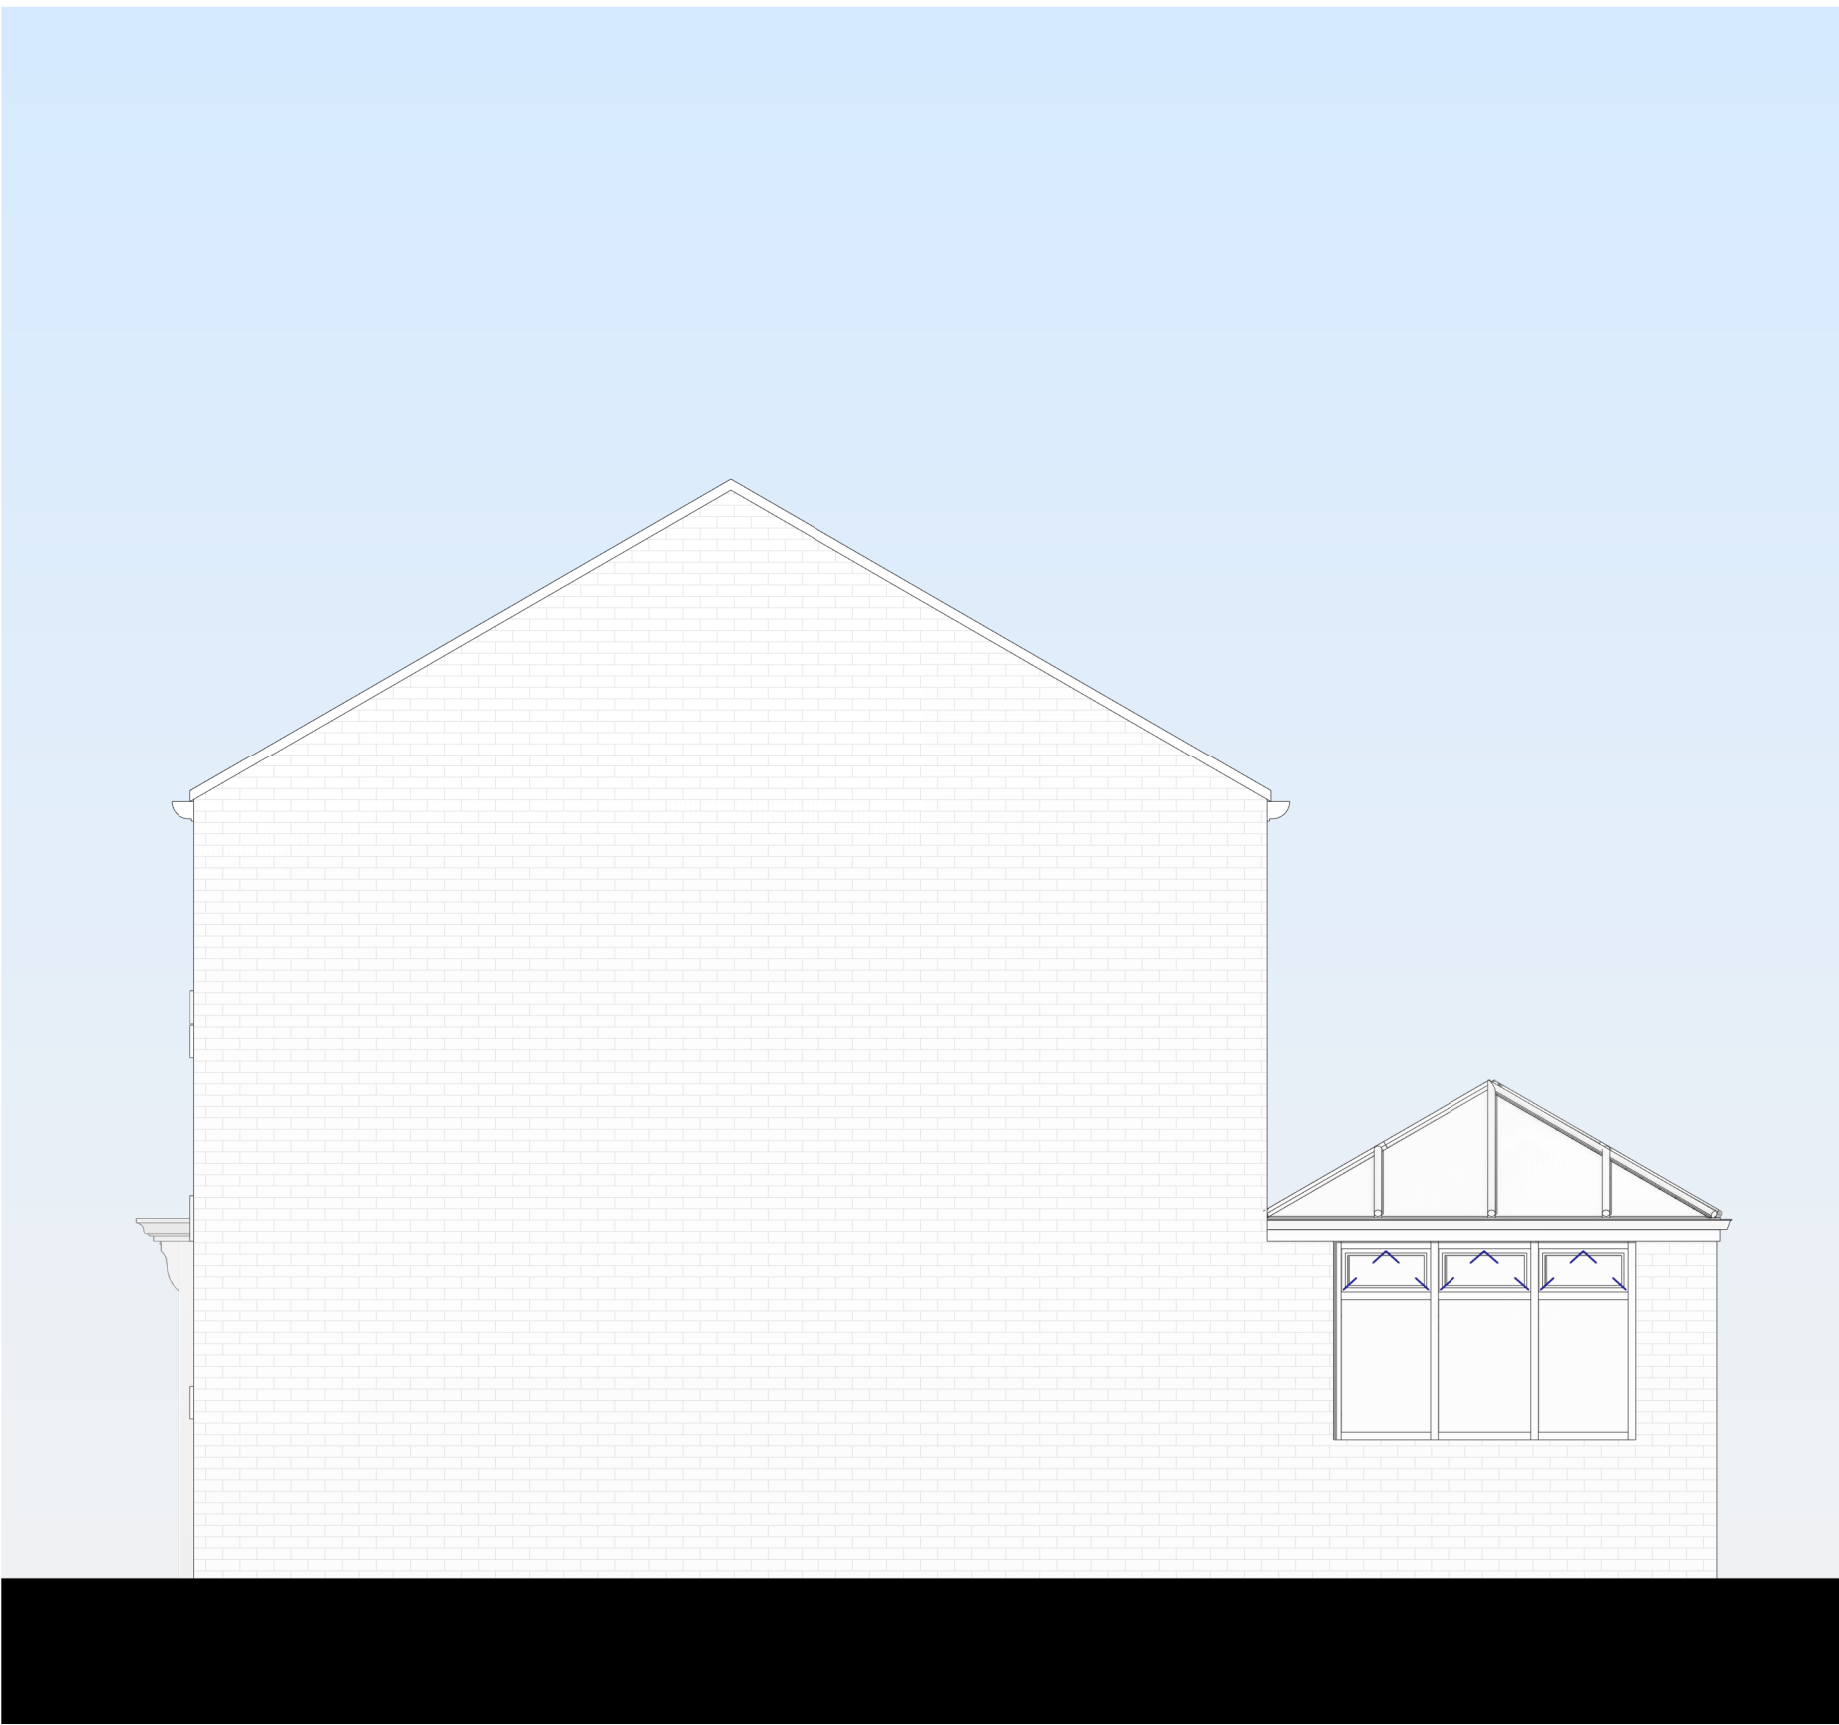

Existing - Side Elevation

1:50

Rev. No.	Description	Date
----------	-------------	------

DirC Architectural Ltd. 13 Kingsmill Gardens, Moston Manchester M40 5GG t: 0161 533 458 e: dir@dirc.co.uk		
---	--	--

Client: FLORA CARE SOLUTIONS (1) LTD.		
---	--	--

Project: Proposed Conversion of Residential Property C3(a) to Children's Residential Care (C2)		
---	--	--

Project Address: 177 Saxon Way, Liverpool L33 4HG		
--	--	--

Sheet title

Existing Floor Plans and Elevations

Project number 1967	Date 17.07.2024
Drawn by DirC	Checked by DirC
Drawing Number 1967.101	Scale @ A1 1:50
Revision	