


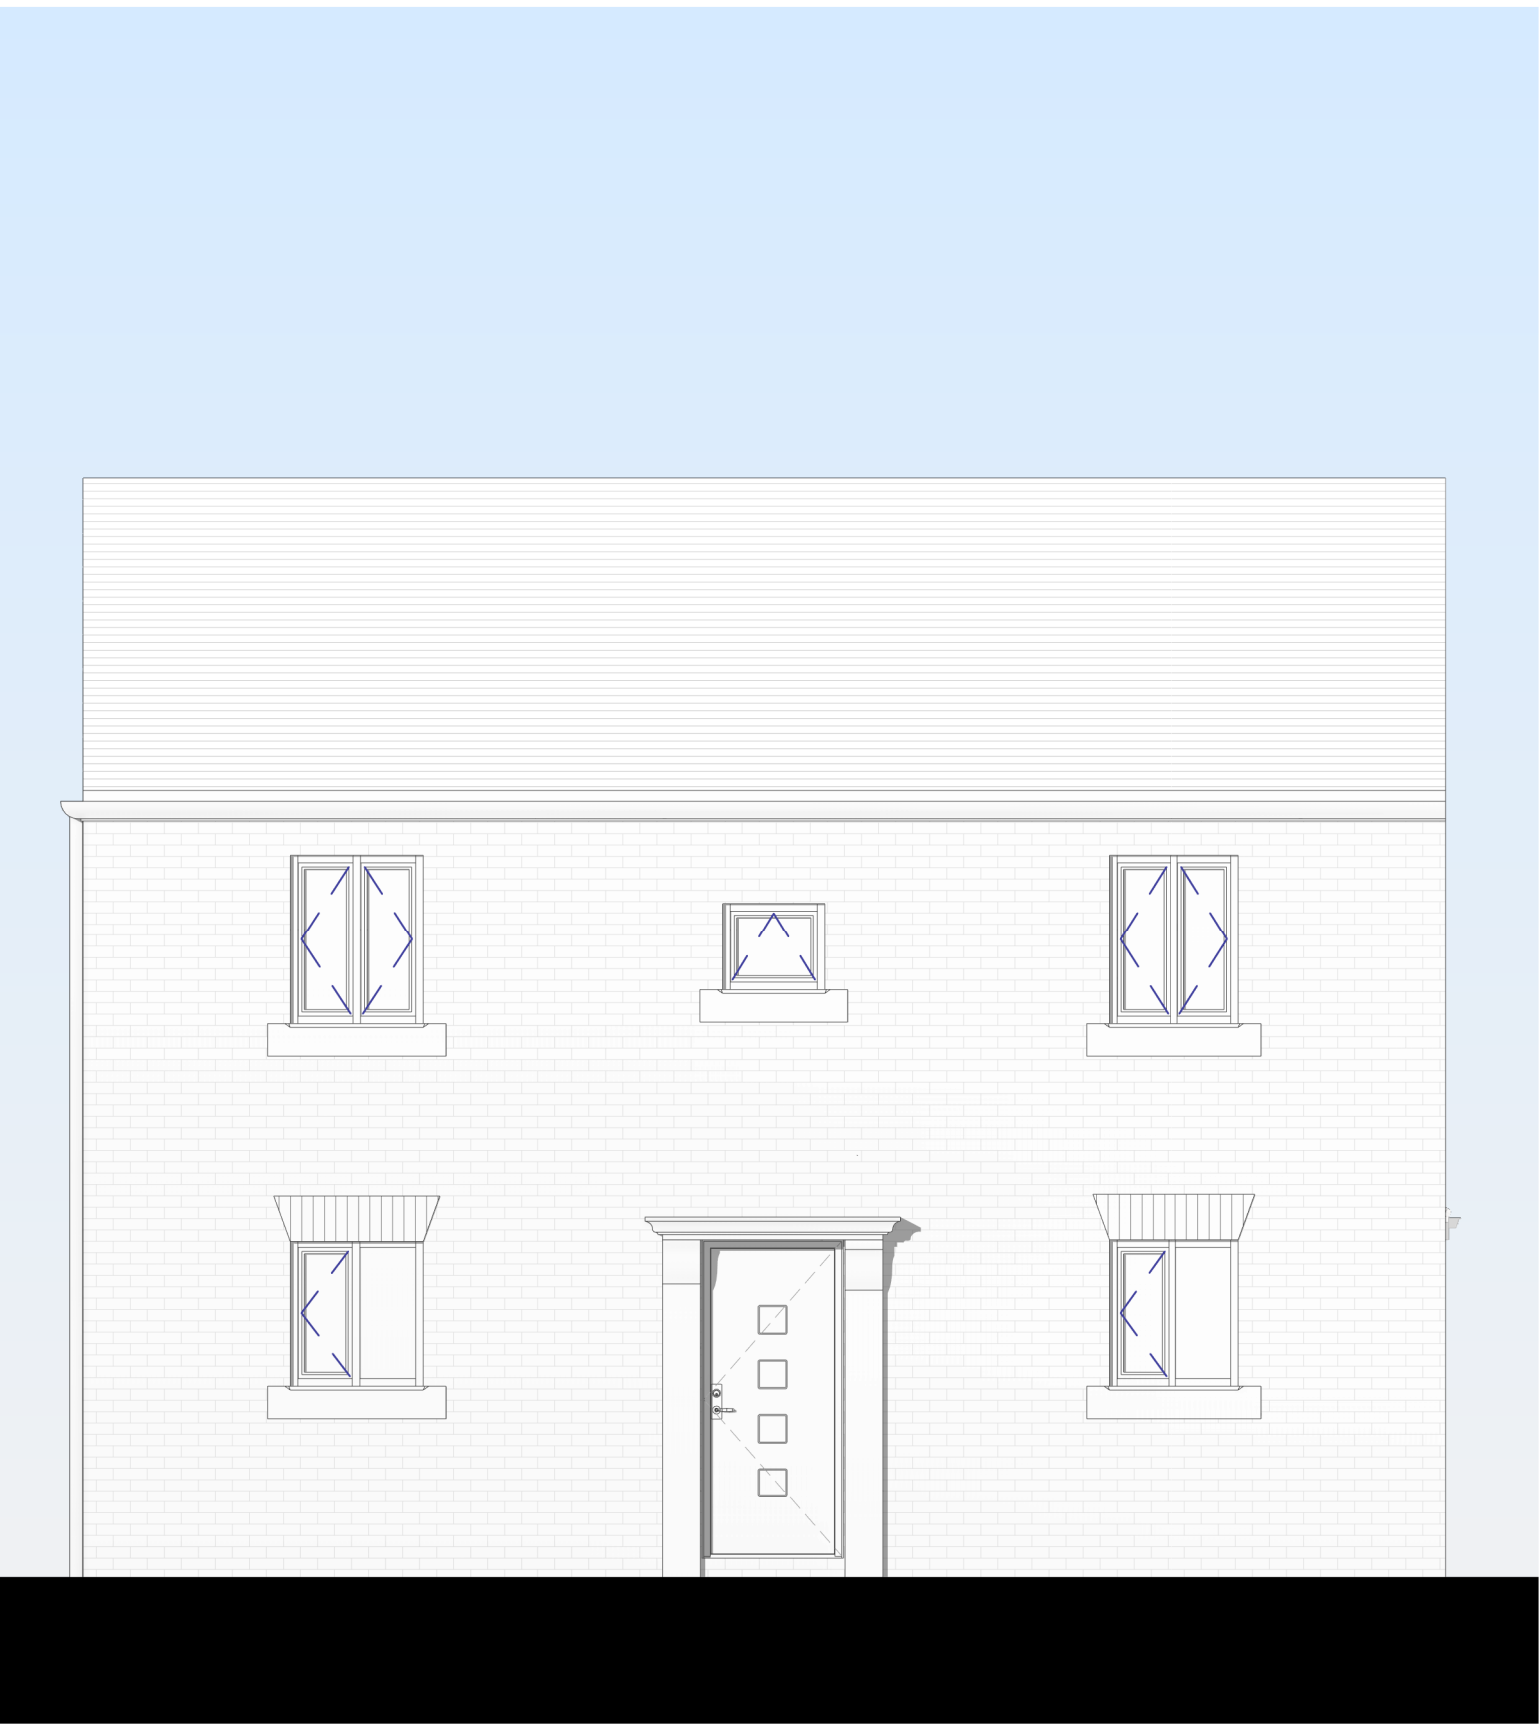


Proposed - Front Elevation

1 : 50



Proposed - Rear Elevation


1 : 50

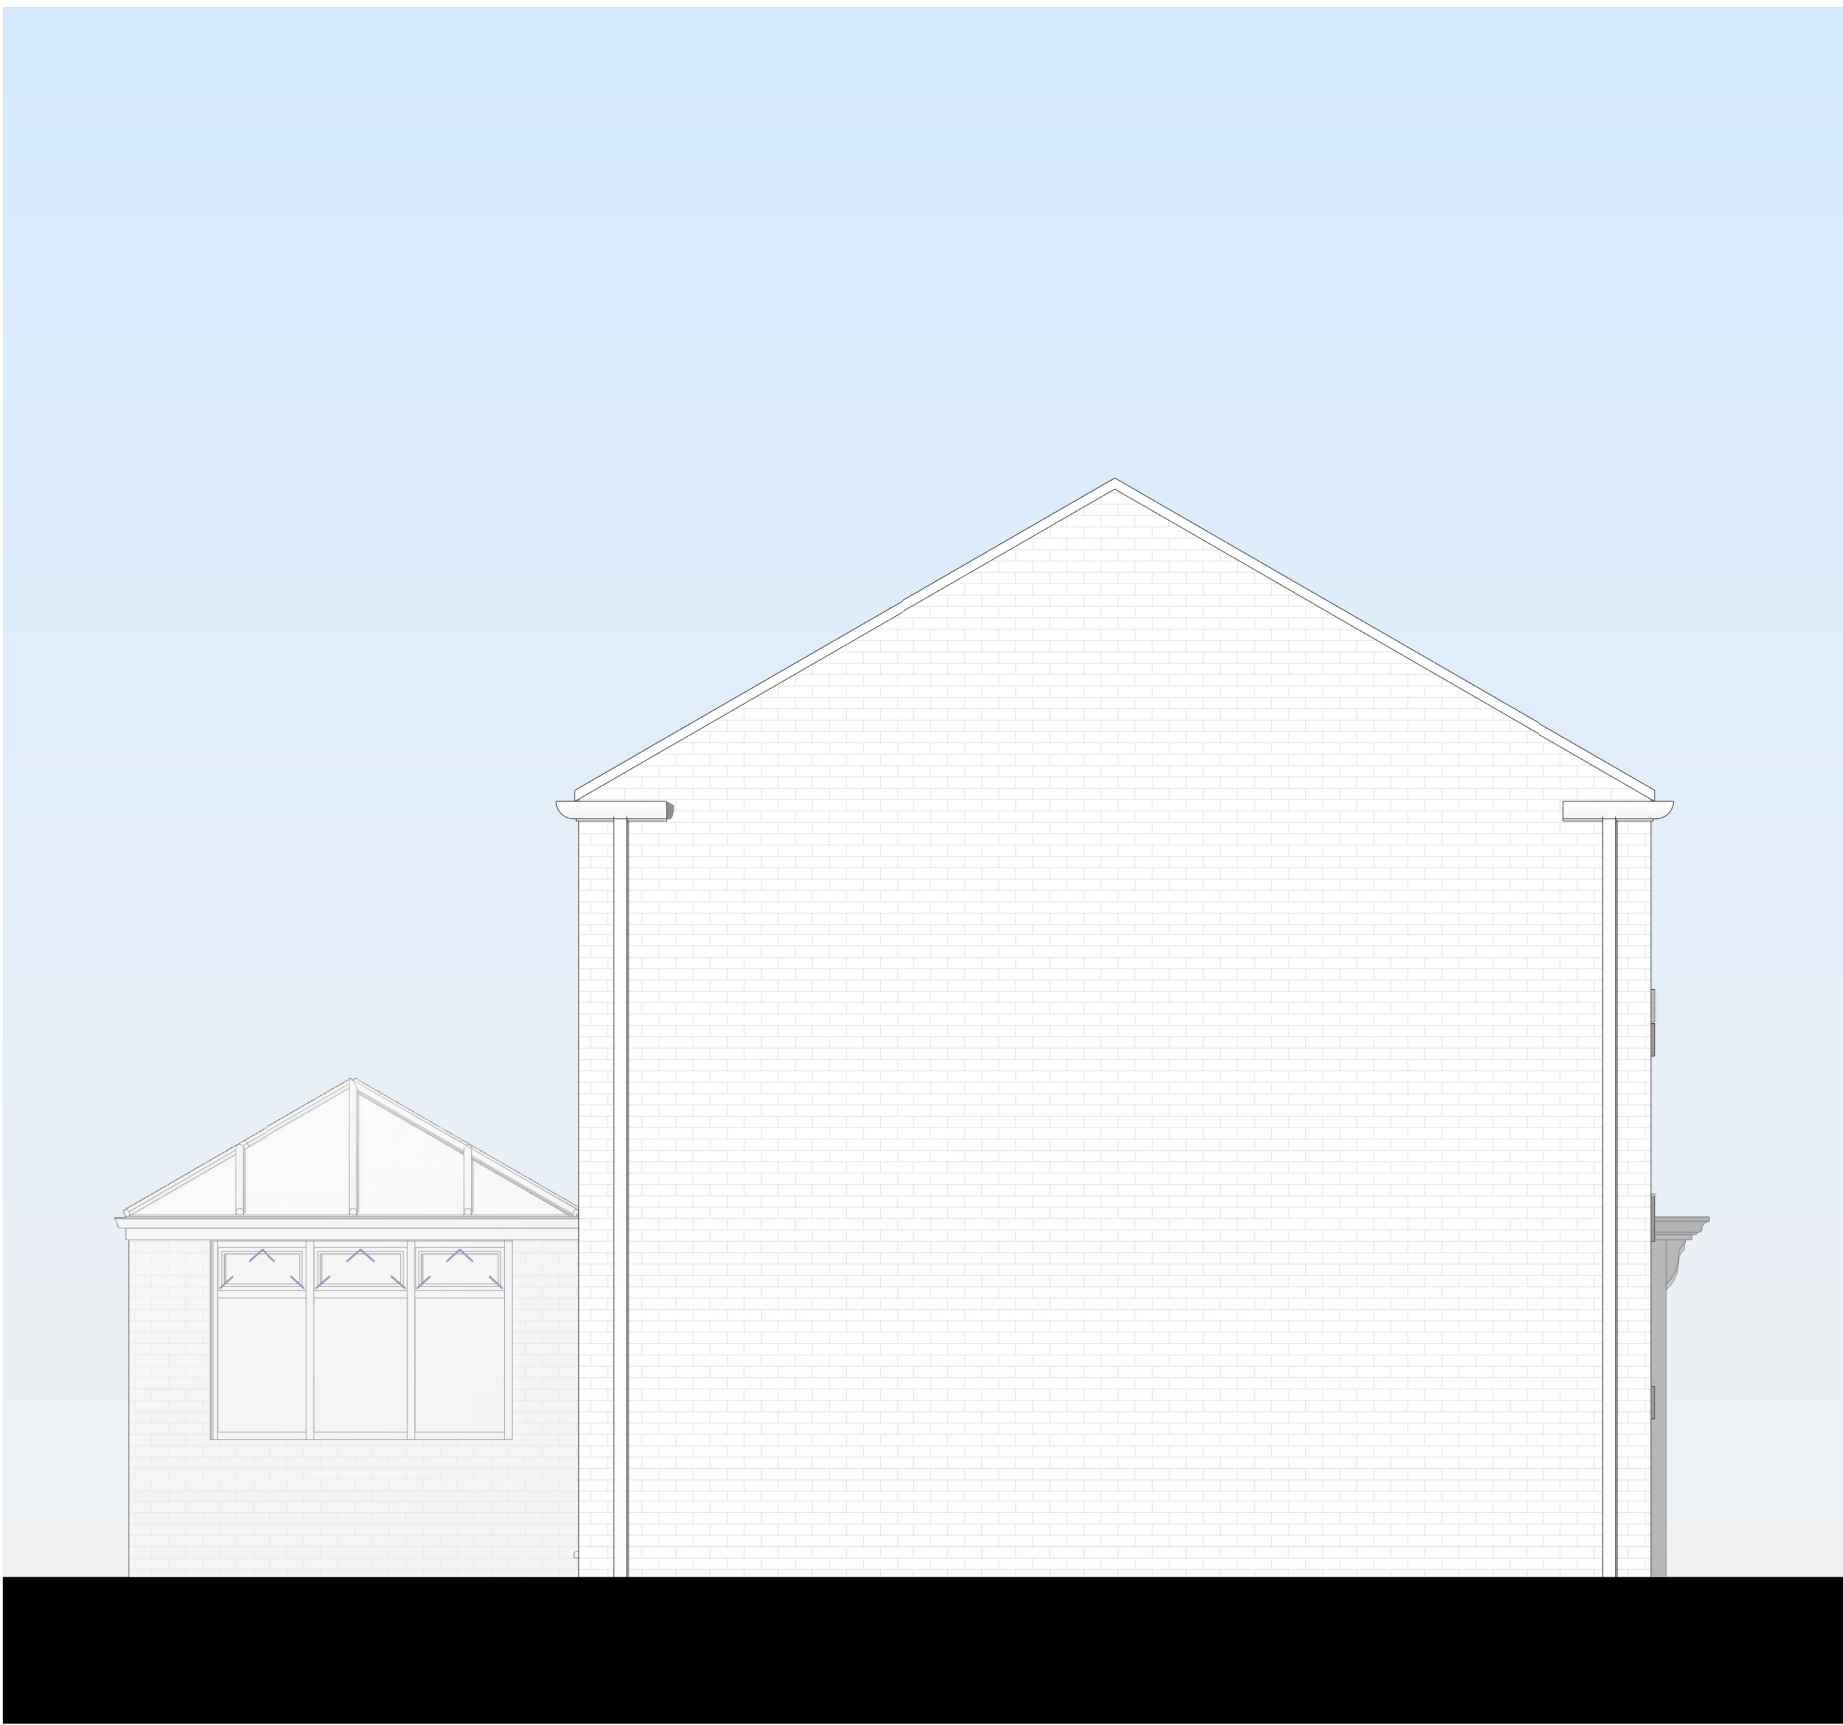

Proposed - Side Elevation


1 : 50

SCALE 1:50

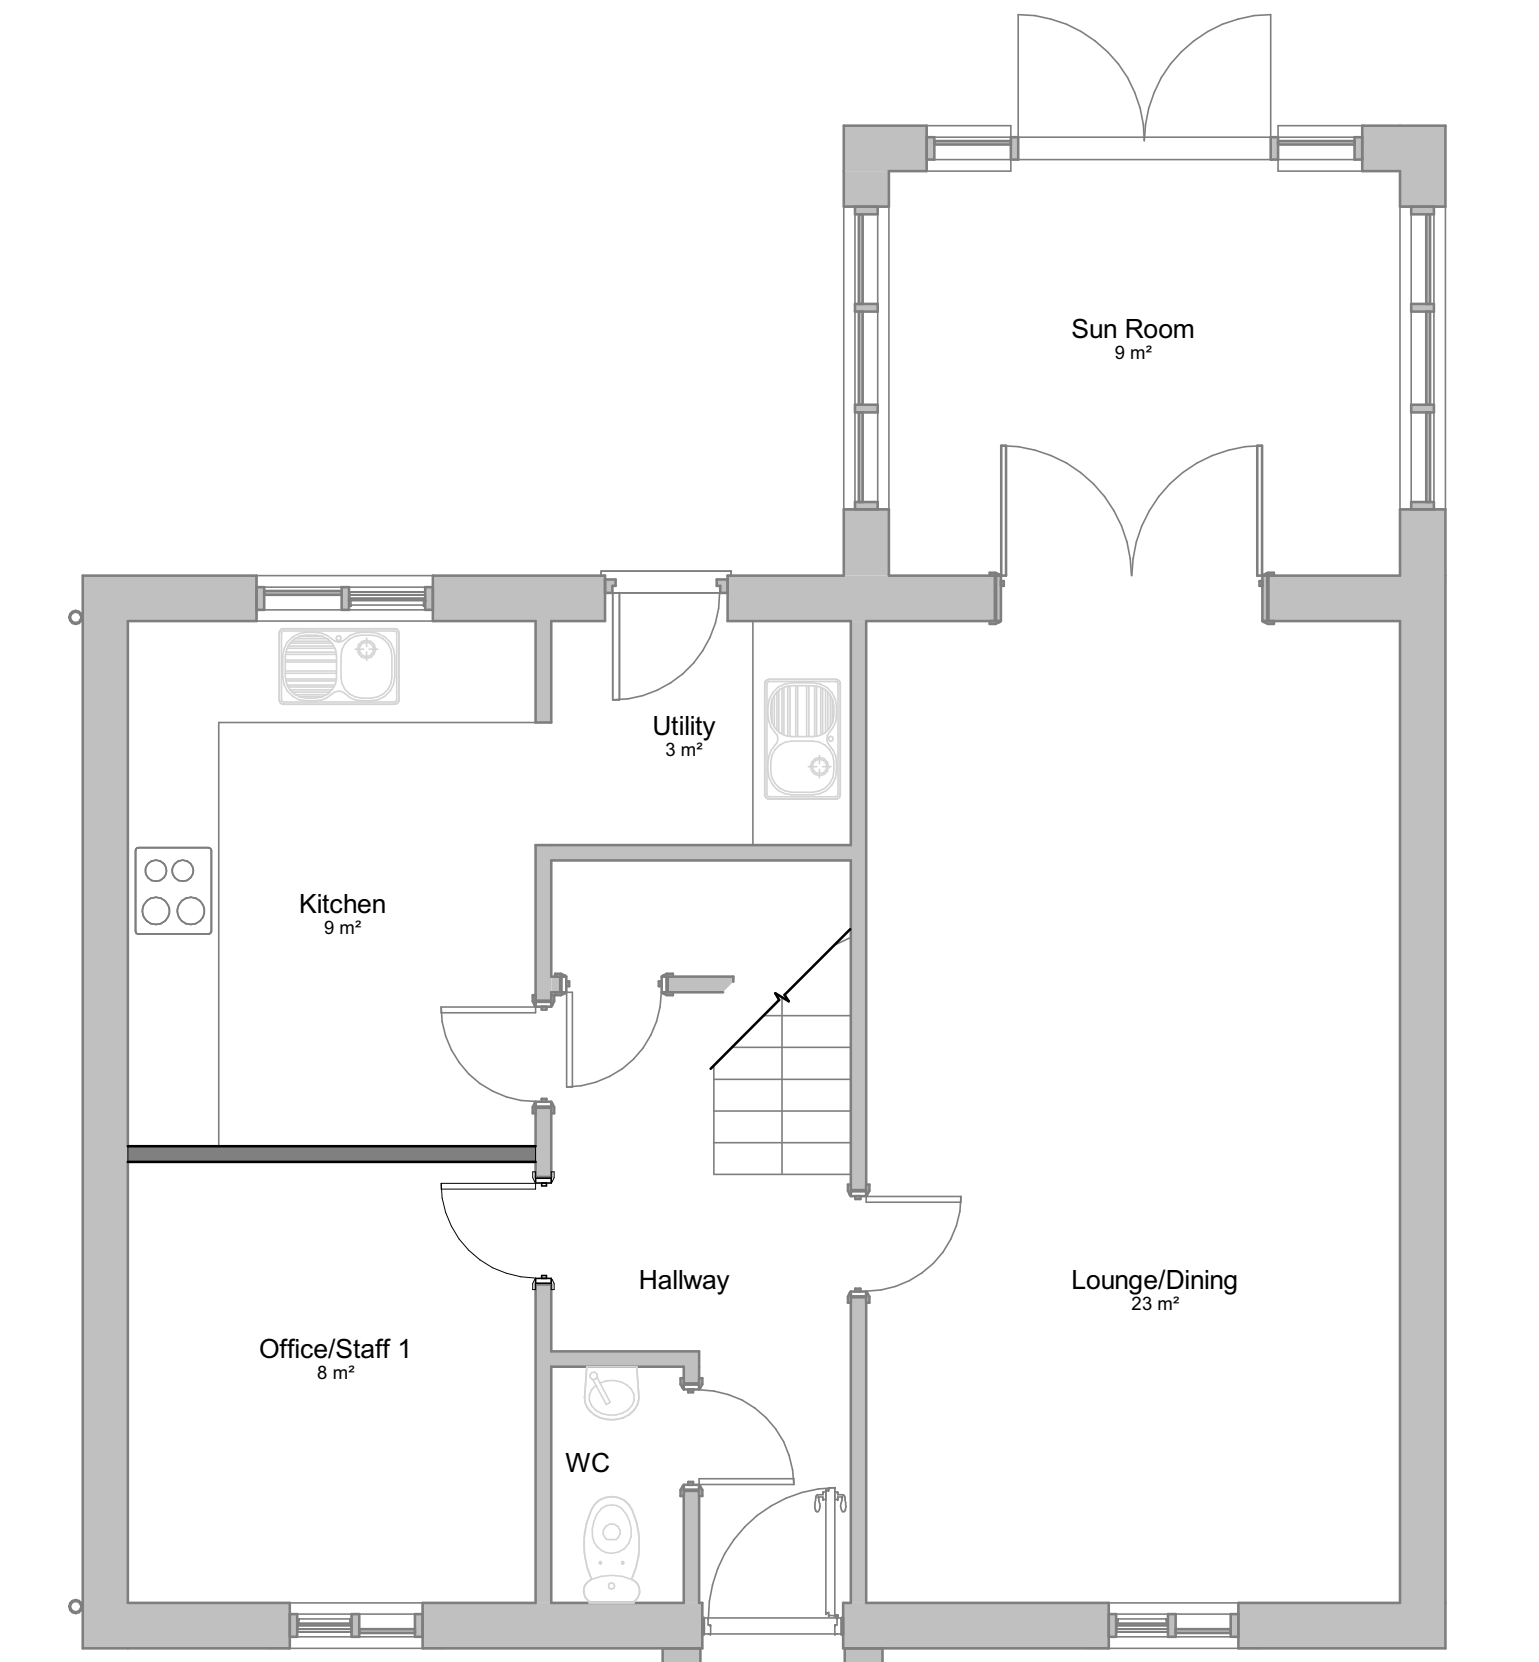


Proposed - Ground Floor Plan

1 : 50

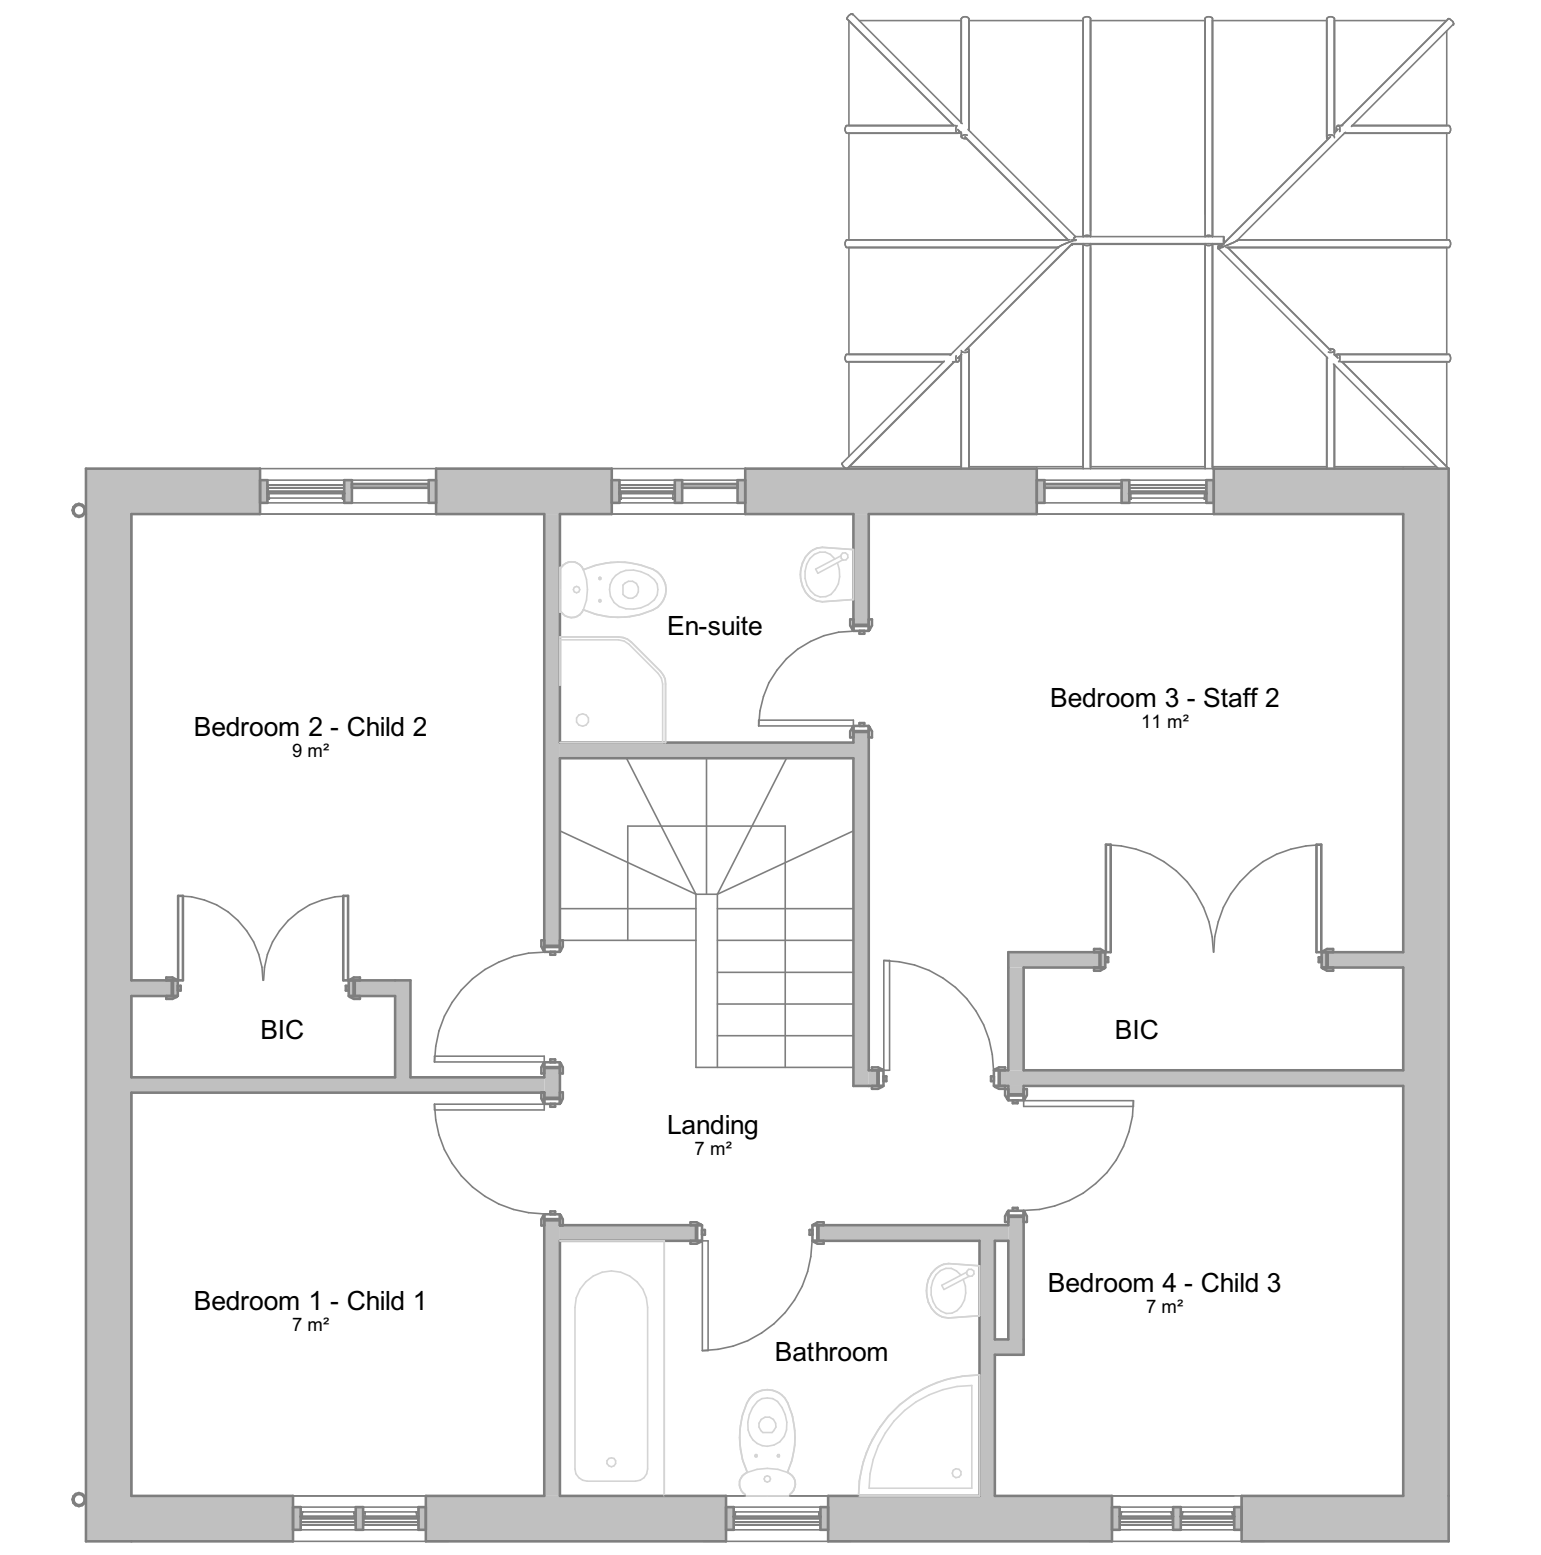

Proposed - First Floor Plan

1 : 50

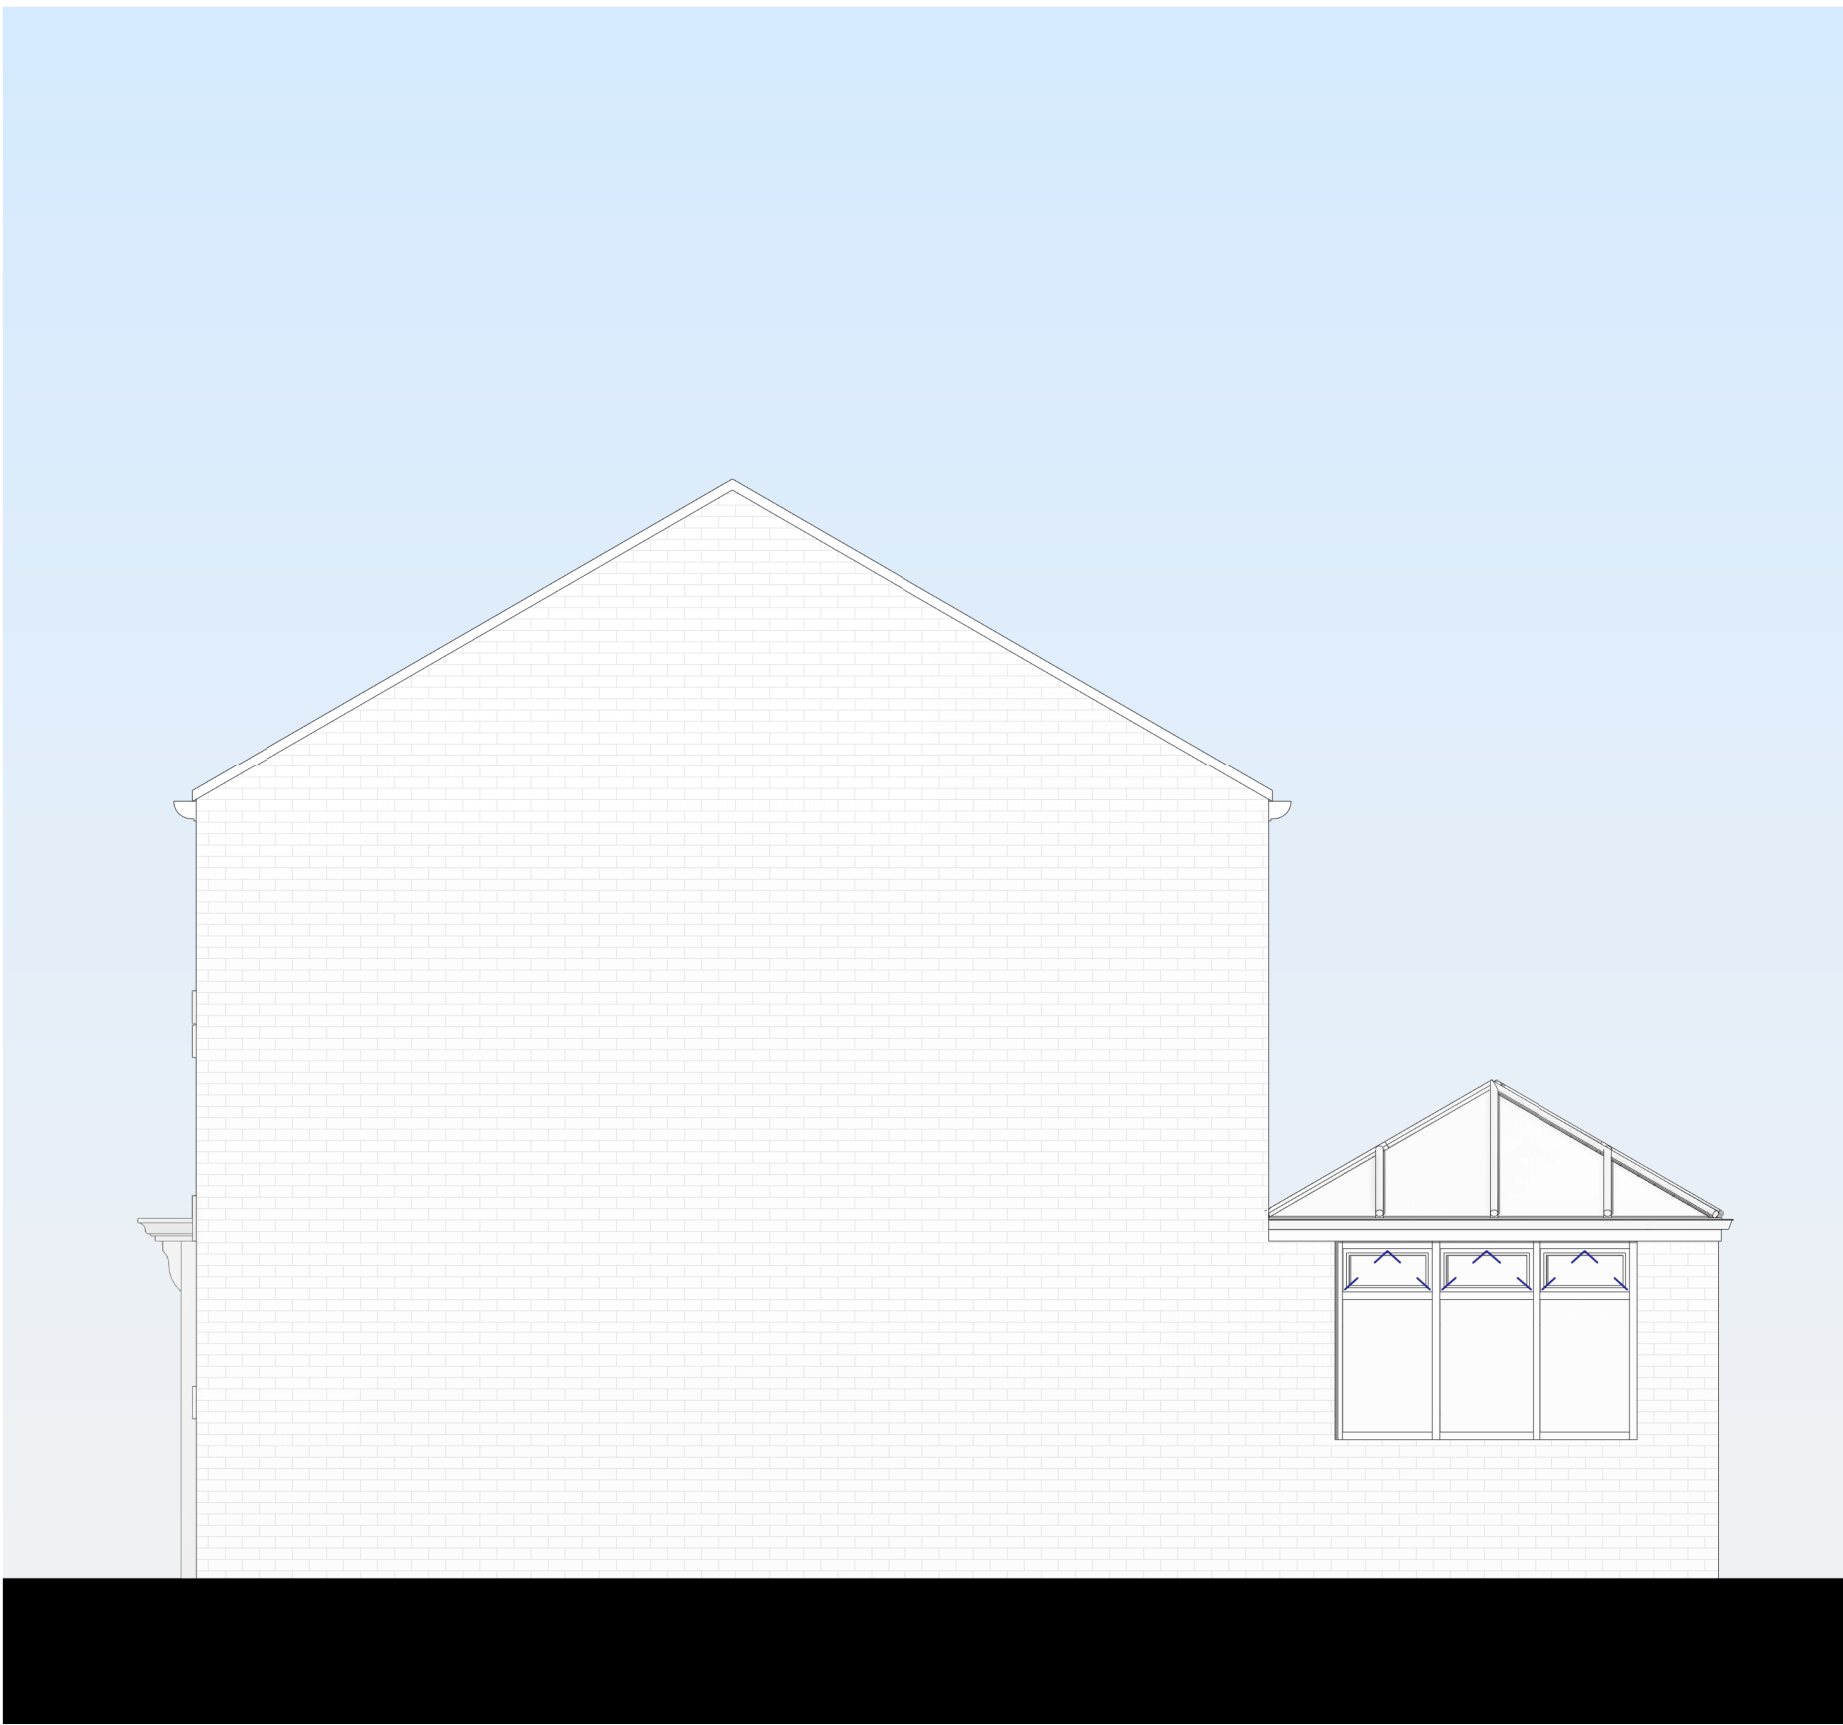

Proposed - Side Elevation

1 : 50

Rev. No.	Description	Date
DirC Architectural Ltd. 11 Kingsmill Gardens, Moston Manchester M40 5GG m: 07940 533 498 e: dir@dmcl.co.uk		
Client		
FLORA CARE SOLUTIONS (1) LTD.		
Project		
Proposed Conversion of Residential Property C3(a) to Children's Residential Care (C2)		
Project Address		
177 Saxon Way, Liverpool L33 4HG		
Sheet title		
Proposed Floor Plans and Elevations		
Project number		Date
1967		17.07.2024
Drawn by		Checked by
DirC		DirC
Drawing Number		Scale @ A1
1967.102		1 : 50
		Revision