

The Contractor is responsible for checking dimensions and any discrepancy to be verified with the Architects before proceeding. Figured dimensions to be worked to only. Subject to all Local Authority and Statutory approvals.
DO NOT SCALE


PLANNING



NORTH WEST ELEVATION



SOUTH WEST ELEVATION

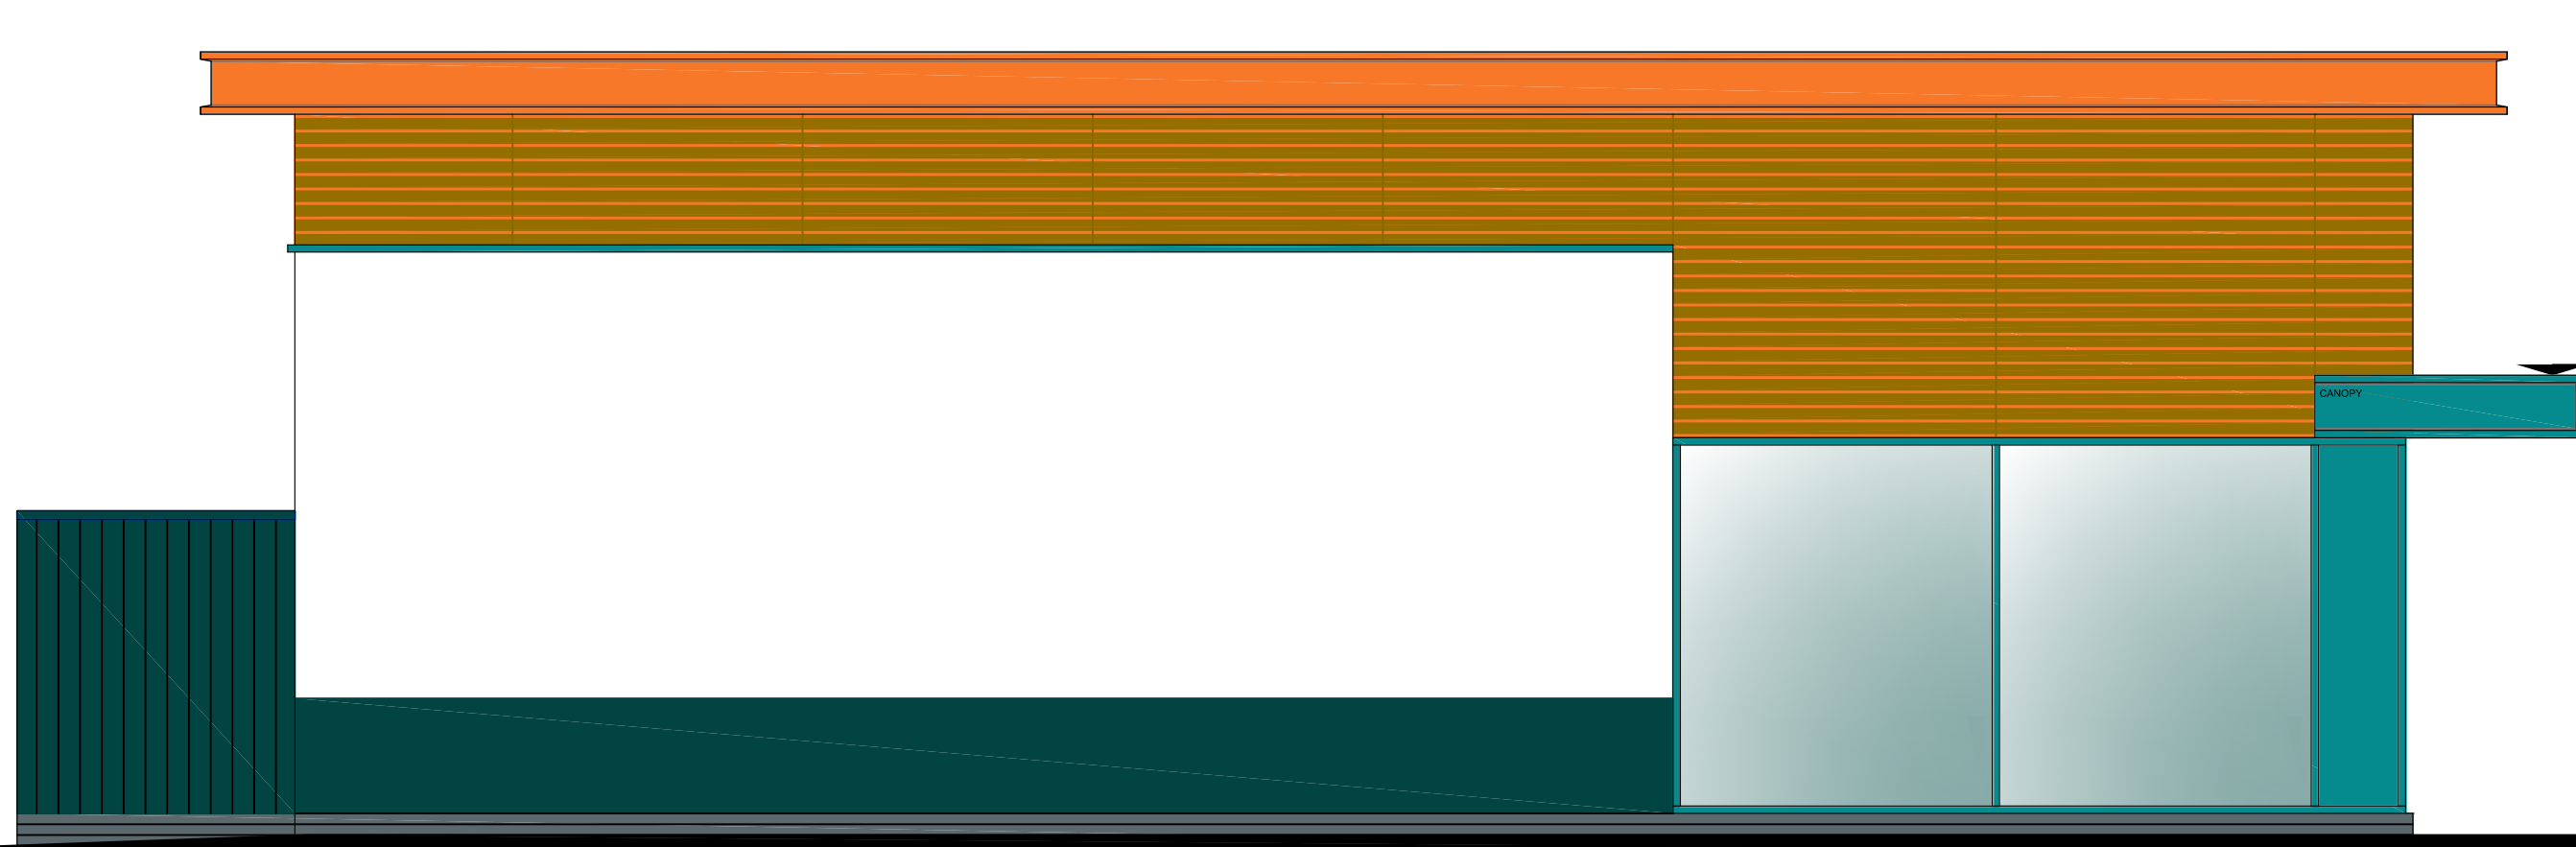

NORTH EAST ELEVATION



SOUTH EAST ELEVATION

EXTERNAL MATERIALS SCHEDULE

WALLS & CONDENSER STORE

MASONRY - COLOURED RENDER ABOVE DPC. SEE SCHEDULE FOR COLOUR REFERENCES.
STAFFORDSHIRE BLUE BRICKWORK BELOW DPC. TO ACHIEVE A U-VALUE OF 0.22 W/(m2K)

SHOP FRONT & ENTRANCE DOORS -

TECHNAL MX GD OR SIMILAR CURTAIN WALLING VISIBLE GRID
MATERIAL: ALUMINIUM ALLOY6063T6 TO BS1474, OR SIMILAR APPROVED.
FINISH - POLYESTER POWDER COATED RAL 5018.

EXTERNAL DOORS -

STEEL FACED DOORS AND CASING
FINISH - POLYESTER POWDER COATED RAL 6004

ROOF

MAIN ROOF -

ROOF CLADDING COLOUR, BS 10A05 GOOSEWING GREY

ROOF EDGE PROFILE + CANOPY -

ALUMINIUM FOLDED 2 PART FEATURE FLASHING
FINISH - POLYESTER POWDER COATED RAL 2003 ALUMINIUM CANOPY TO BE PROVIDED TO DRIVE-THRU COLLECTION BOOTH DETAILS TO ARCHITECTS DRAWINGS.

SOFFIT -

PLANK SYSTEM
FINISH - POLYESTER POWDER COATED RAL 2003

GLAZING -

DOUBLED GLAZED SEALED UNITS TO BE CLEAR GLASS, 6mm TOUGHENED, 16mm ARGON FILLED CAVITY & 6mm SUNCOOL TOUGHENED OUTER. TO ACHIEVE A U-VALUE OF 1.4 W/(m2K) FRAMES TO BE RAL 5018

SIGNAGE -

REFER TO TENANT SIGNAGE DETAILS

BIN + CYCLE STORAGE-

POWDER COATED METAL FRAMES + MESH PANELS COLOUR RAL 7012
CYCLE STORE TO BE COVERED & SECURE BY BAILEY'S STREETSCENE LTD OR SIMILAR APPROVED.

MATERIALS + COLOUR REFERENCES

FASCIA BAND - POWDER COATED ALUMINIUM ORANGE RAL 2003
CANOPY - POWDER COATED ALUMINIUM LIGHT TEAL RAL 5018
VERTICAL CLADDING - SULCADO EXTERNAL CLADDING WITH RAL 2003 INSERT
RENDER PANEL UPPER - SMOOTH RENDER COLOUR WHITE
RENDER PANEL LOWER - SMOOTH RENDER COLOUR DARK TEAL RAL 6004
STEEL SERVICE DOORS - DARK TEAL RAL 6004
GLAZED SCREEN + DOORS - PCC COLOUR LIGHT TEAL RAL 5018
LOW LEVEL BRICKWORK - STAFFORDSHIRE BLUE
CONDENSER COMPOUND - DARK TEAL RAL 6004



SULCADO EXTERNAL CLADDING

A	External finishes updated + canopy added.	24.01.24
REV	DESCRIPTION	DATE
EMERSON HOUSE, HEYES LANE, ALDERLEY EDGE, CHESHIRE SK9 7LF Tel: (01625) 588400, Fax: (01625) 588276		
location		
ACADEMY BUSINESS PARK LEES ROAD KNOWSLEY L33 7SA		
title		
Proposed Elevations for Popeyes Unit 6B Drive-Thru Restaurant		
scale	ref	checked
1:50	@ A1	t.l.h.
		date
		06.07.23
drawing no.		
1373-PL-2009-A		