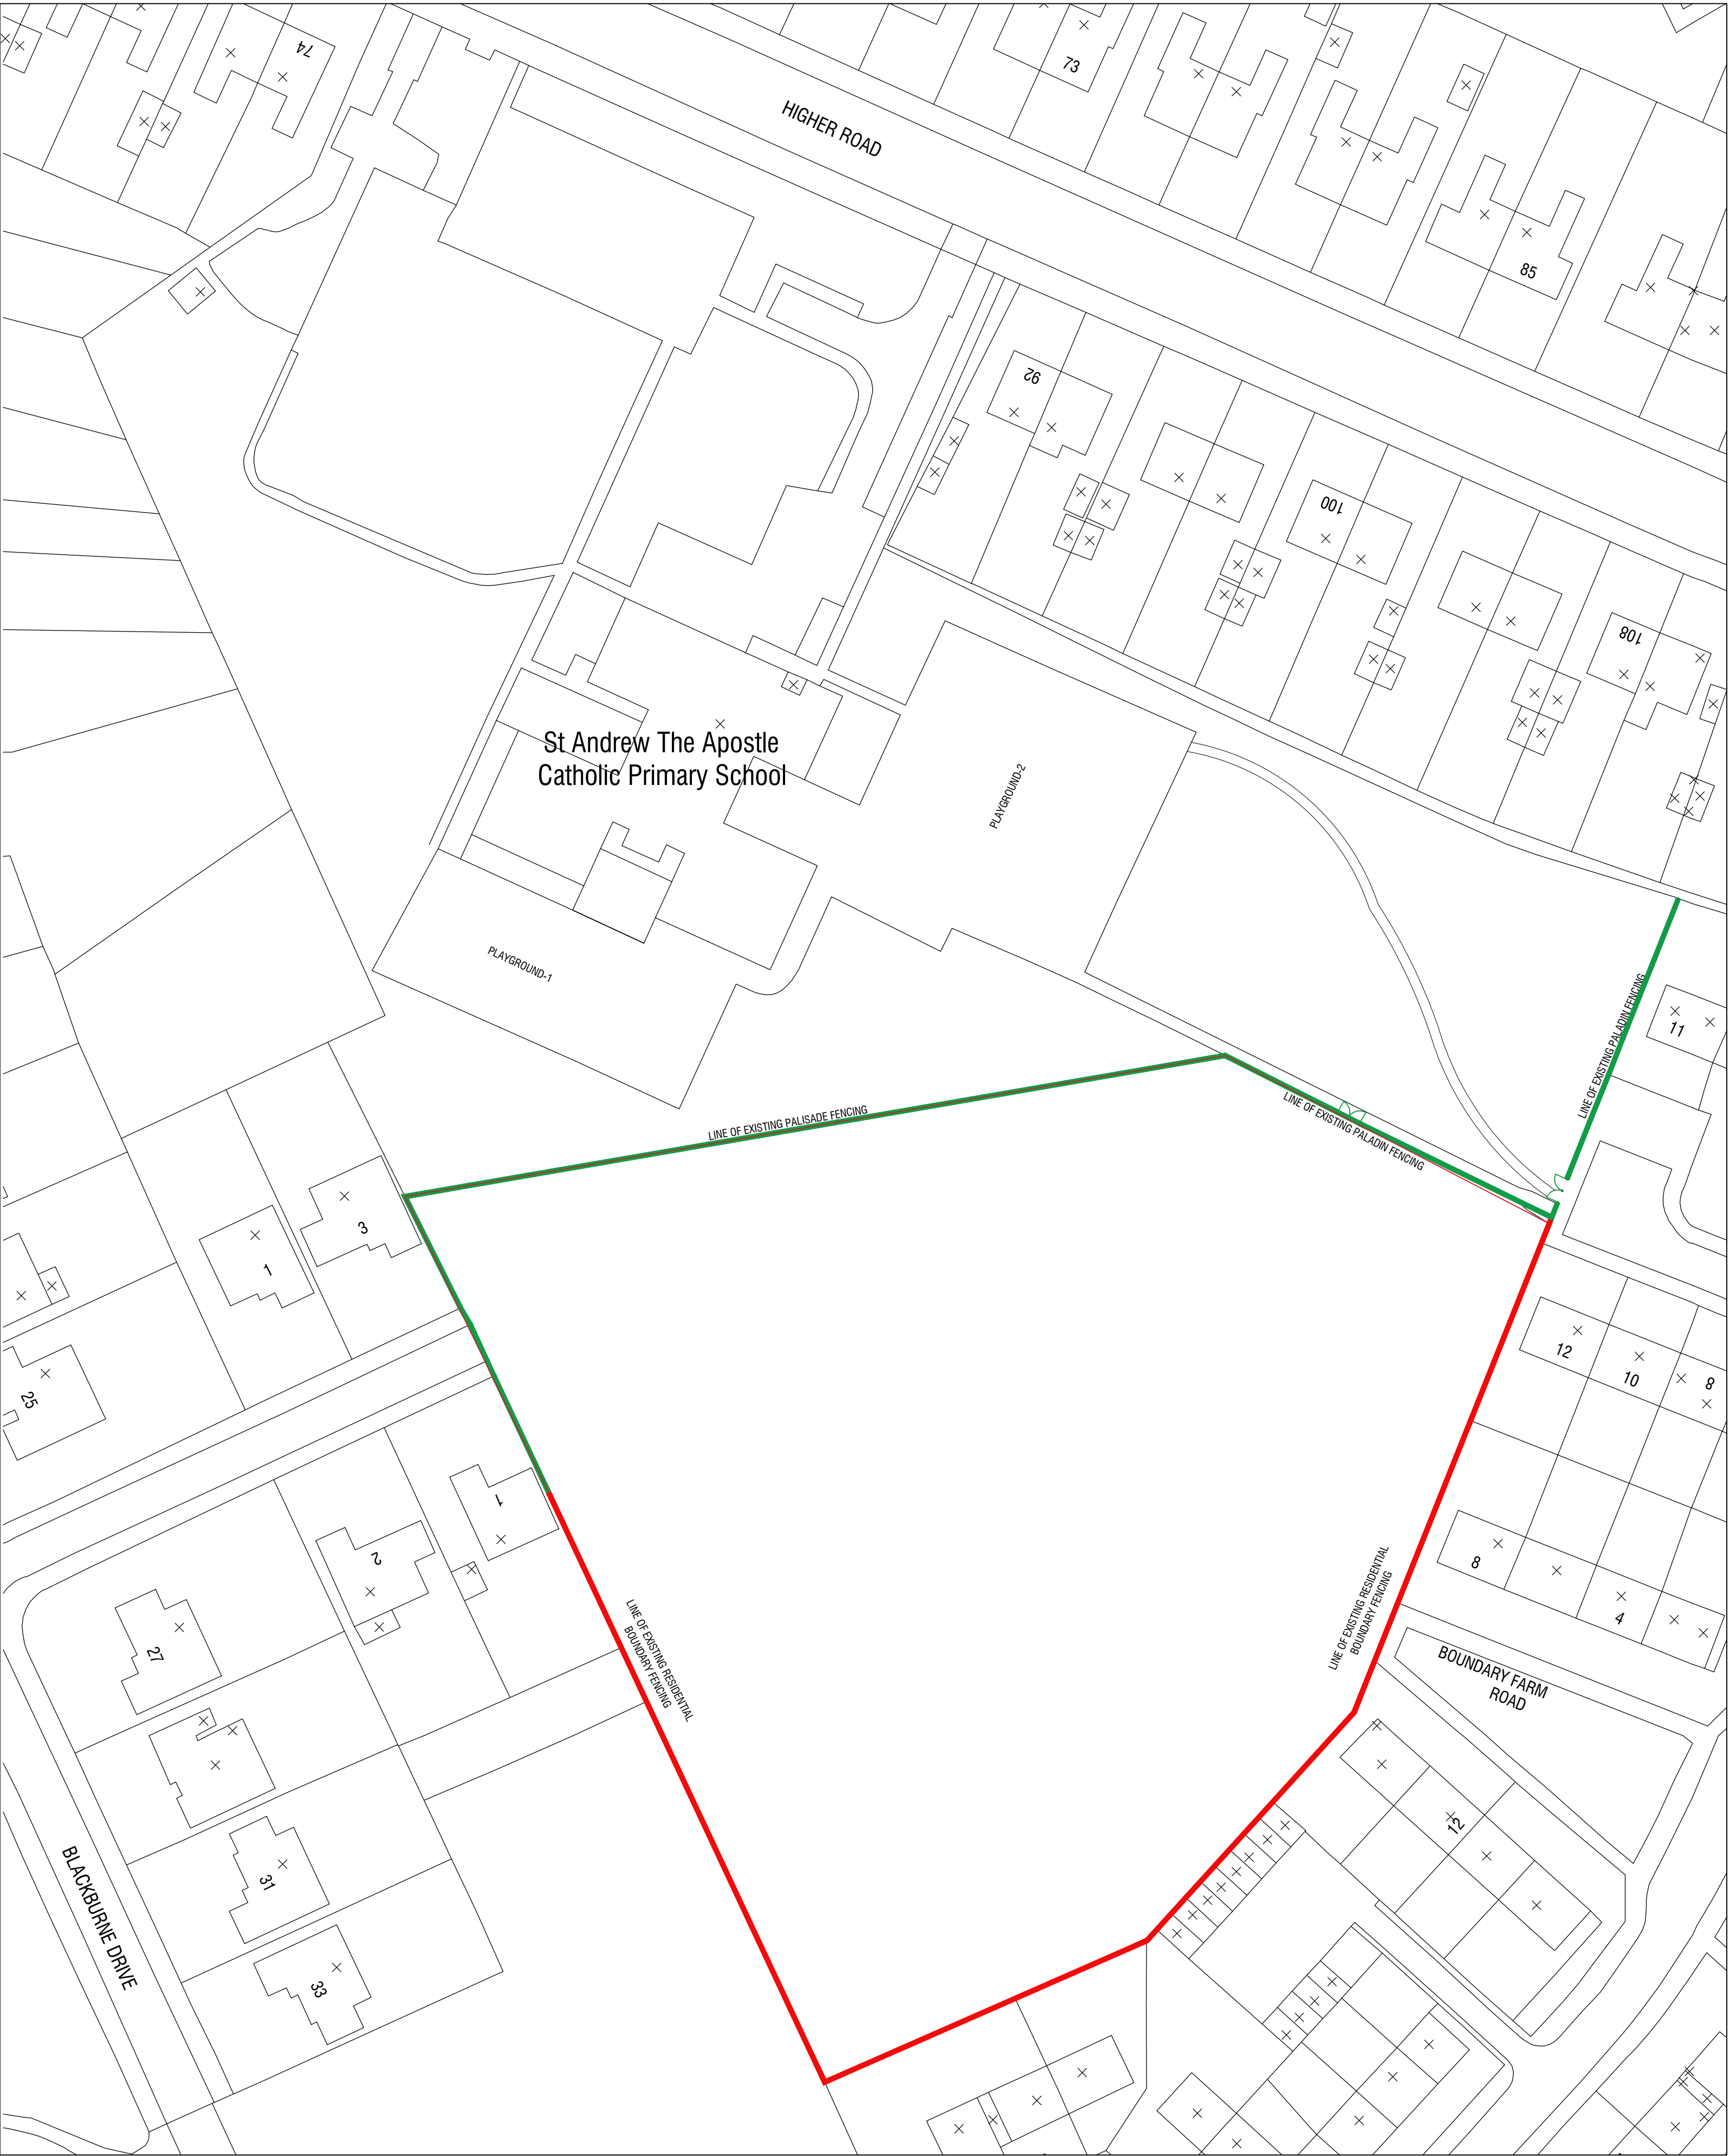


DRAWING KEY

- EXISTING PALADIN FENCING
- EXISTING 1.5m RESIDENTIAL BOUNDARY FENCING

Rev	Amendments	Dwn.	Ck.	Date	
PLANNING					
PROPERTY & CONSTRUCTION CONSULTANTS Claire Court Oriol Road Bootle Liverpool L20 7AD Tel No: (0151) 944 2030 Fax No: (0151) 944 1625 E-mail: cs@cunliffes.com		Chartered Practice			
Client Tuneside Ltd		Drawing Title Existing Site Plan			
Project Title St Andrew the Apostle Catholic Primary School Higher Road, Halewood		Drawn JF	Date Jan 24	Checked PW	
DWG No. 7286_P02		SCALE 1:500 @ A1	STATUS S1	REVISION P01	