

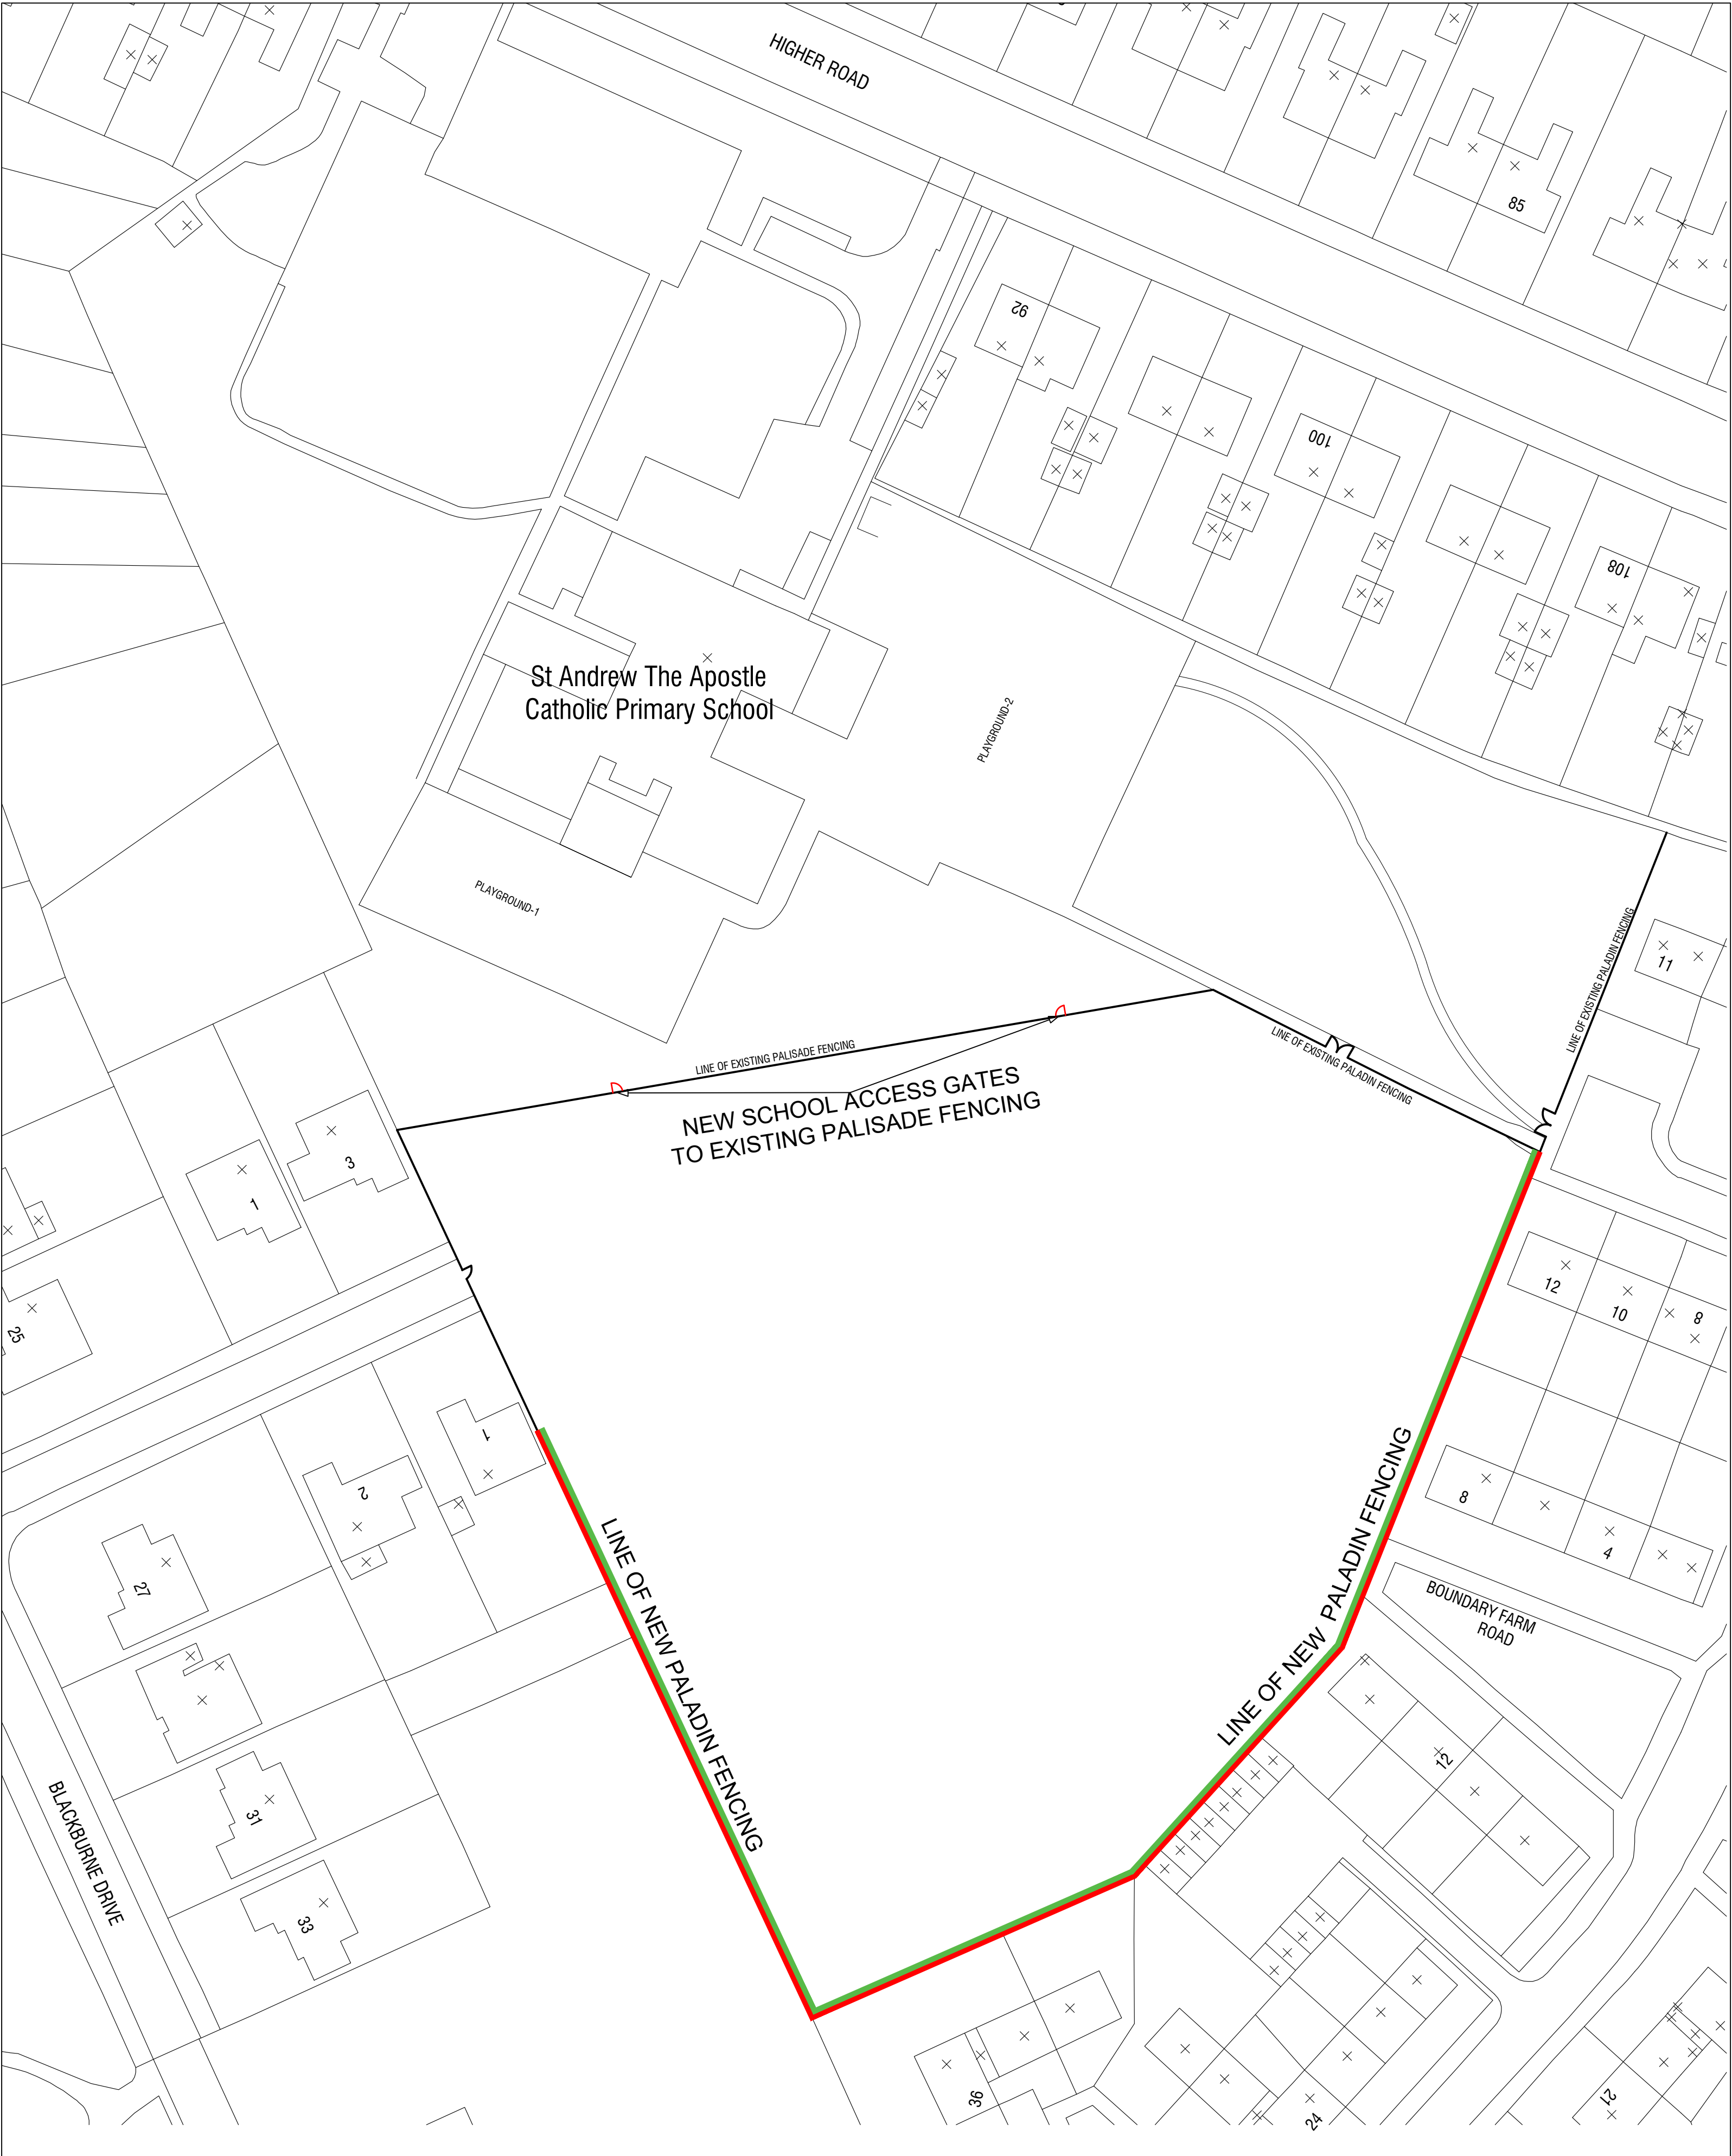


DRAWING KEY


-  PROPOSED 1.2M ACCESS GATES TO EXISTING PALADIN FENCING
-  PROPOSED 2.4M PALADIN FENCING TO MATCH EXISTING
-  EXISTING RESIDENTIAL BOUNDARY FENCING

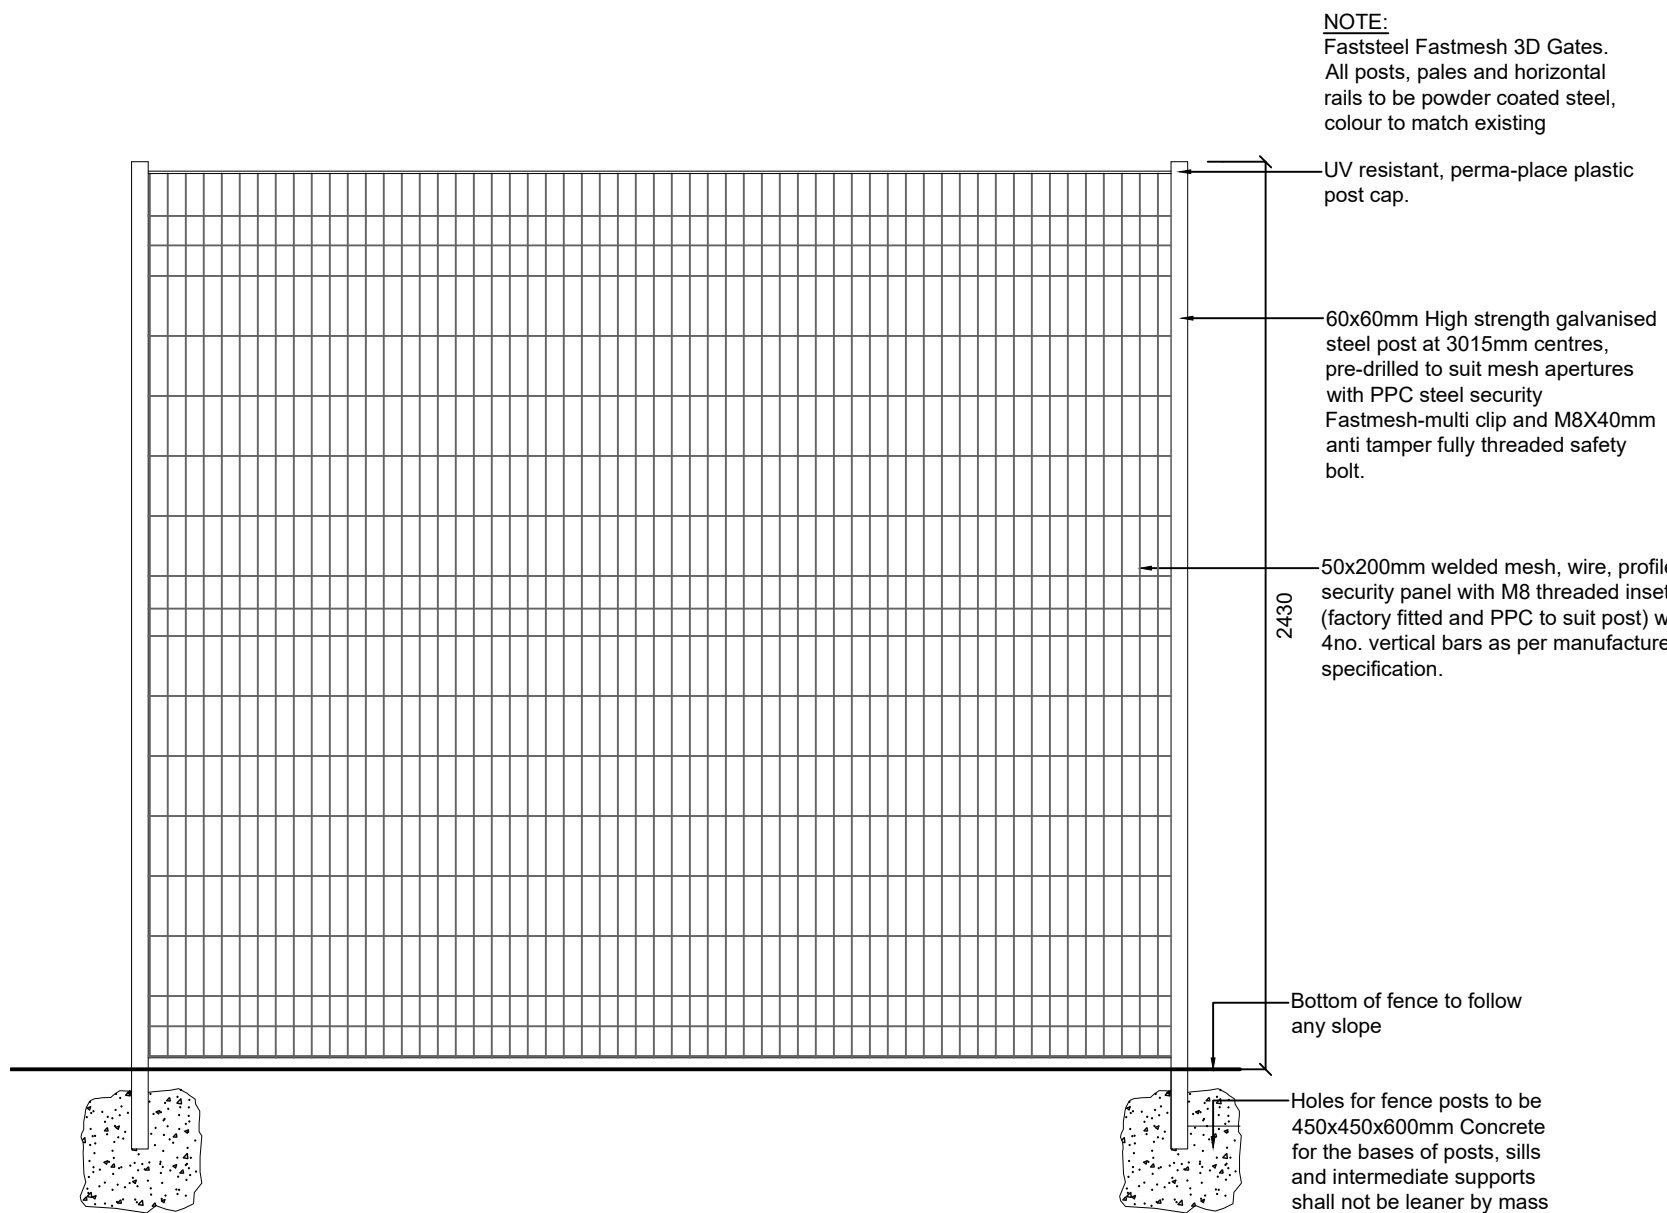

2.4m. SECURITY FENCE ELEVATION TO EXTERNAL BOUNDARY SCALE 1:20

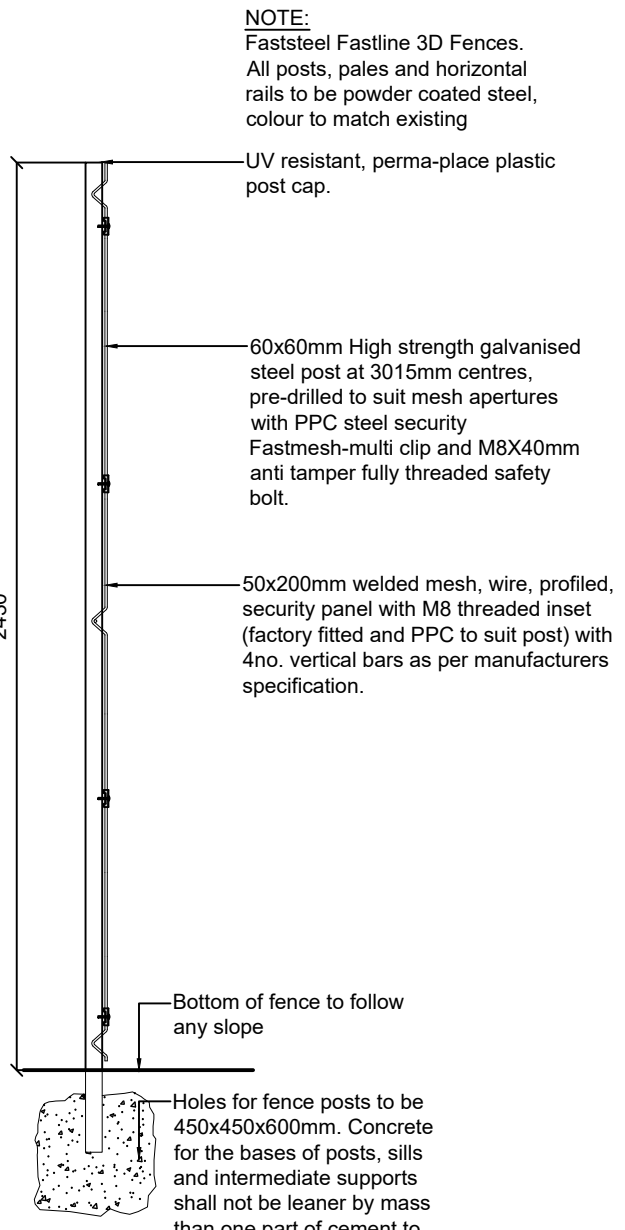

2.4m. SECURITY FENCE SECTION TO EXTERNAL BOUNDARY SCALE 1:20

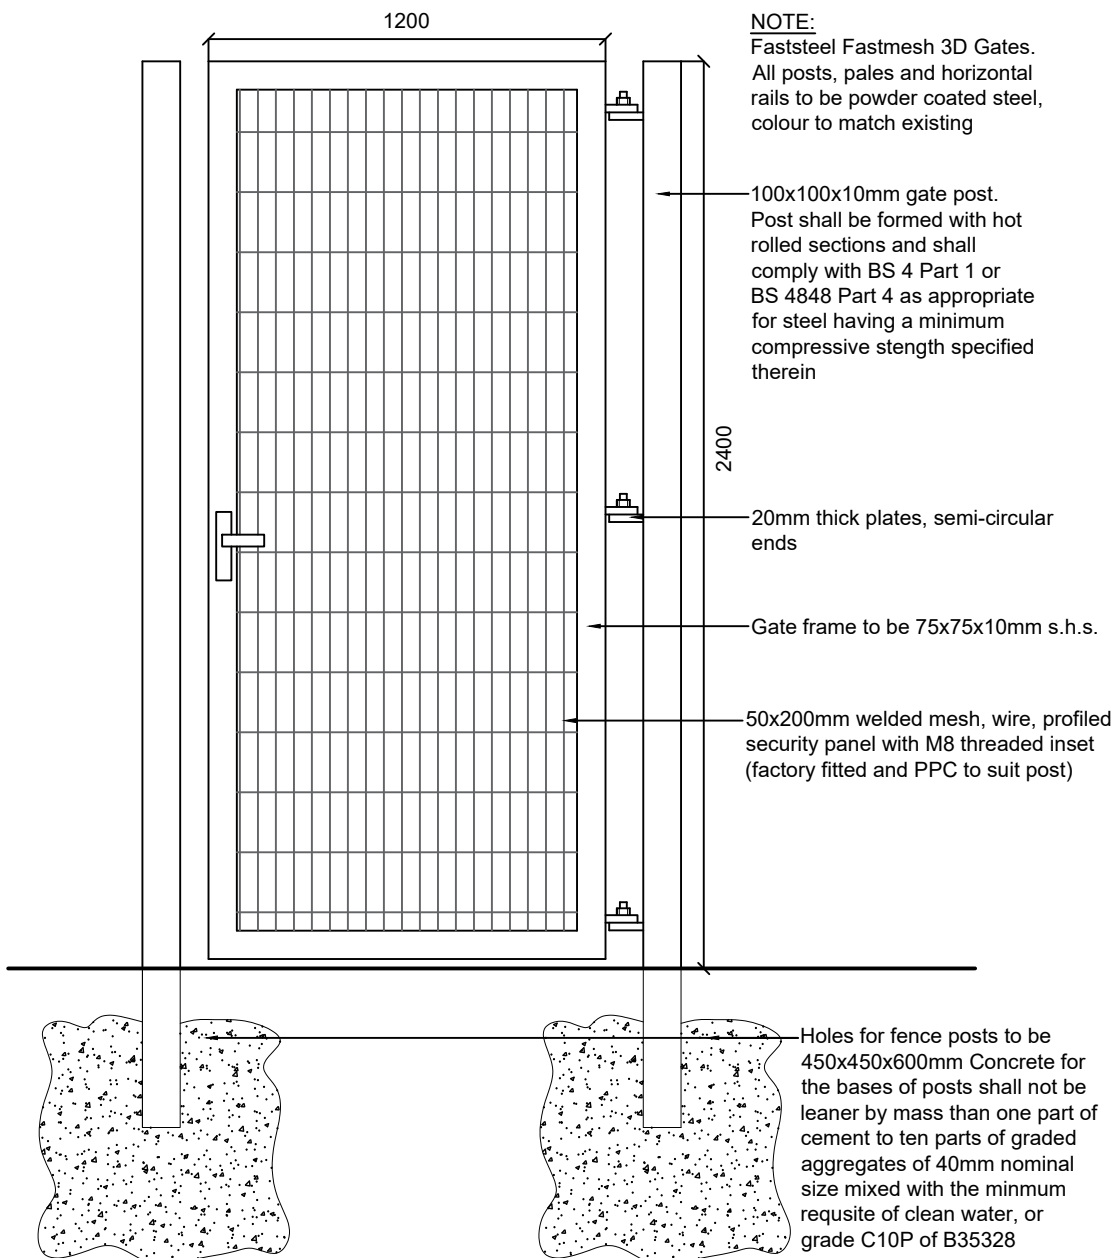

DETAIL OF NEW SINGLE PEDESTRIAN GATE SCALE 1:20

Rev	Amendments	Dwn.	Ck.	Date

PLANNING

 PROPERTY & CONSTRUCTION CONSULTANTS Claire Court Oriol Road Booths Liverpool L20 7AD Tel No: (0151) 944 2030 Fax No: (0151) 944 1625 E-mail: cs@cunliffes.com	 Chartered Practice 	Client Tunesside Ltd	Drawing Title Proposed Site Plan & Proposed Typical Fencing & Gates			
		Project Title St Andrew the Apostle Catholic Primary School Higher Road, Halewood DWG No. 7286_P03	Drawn	Date	Checked	
			JF	Jan 24	PW	
			SCALE	1:500 @ A1		
			STATUS	S1	REVISION	P01