



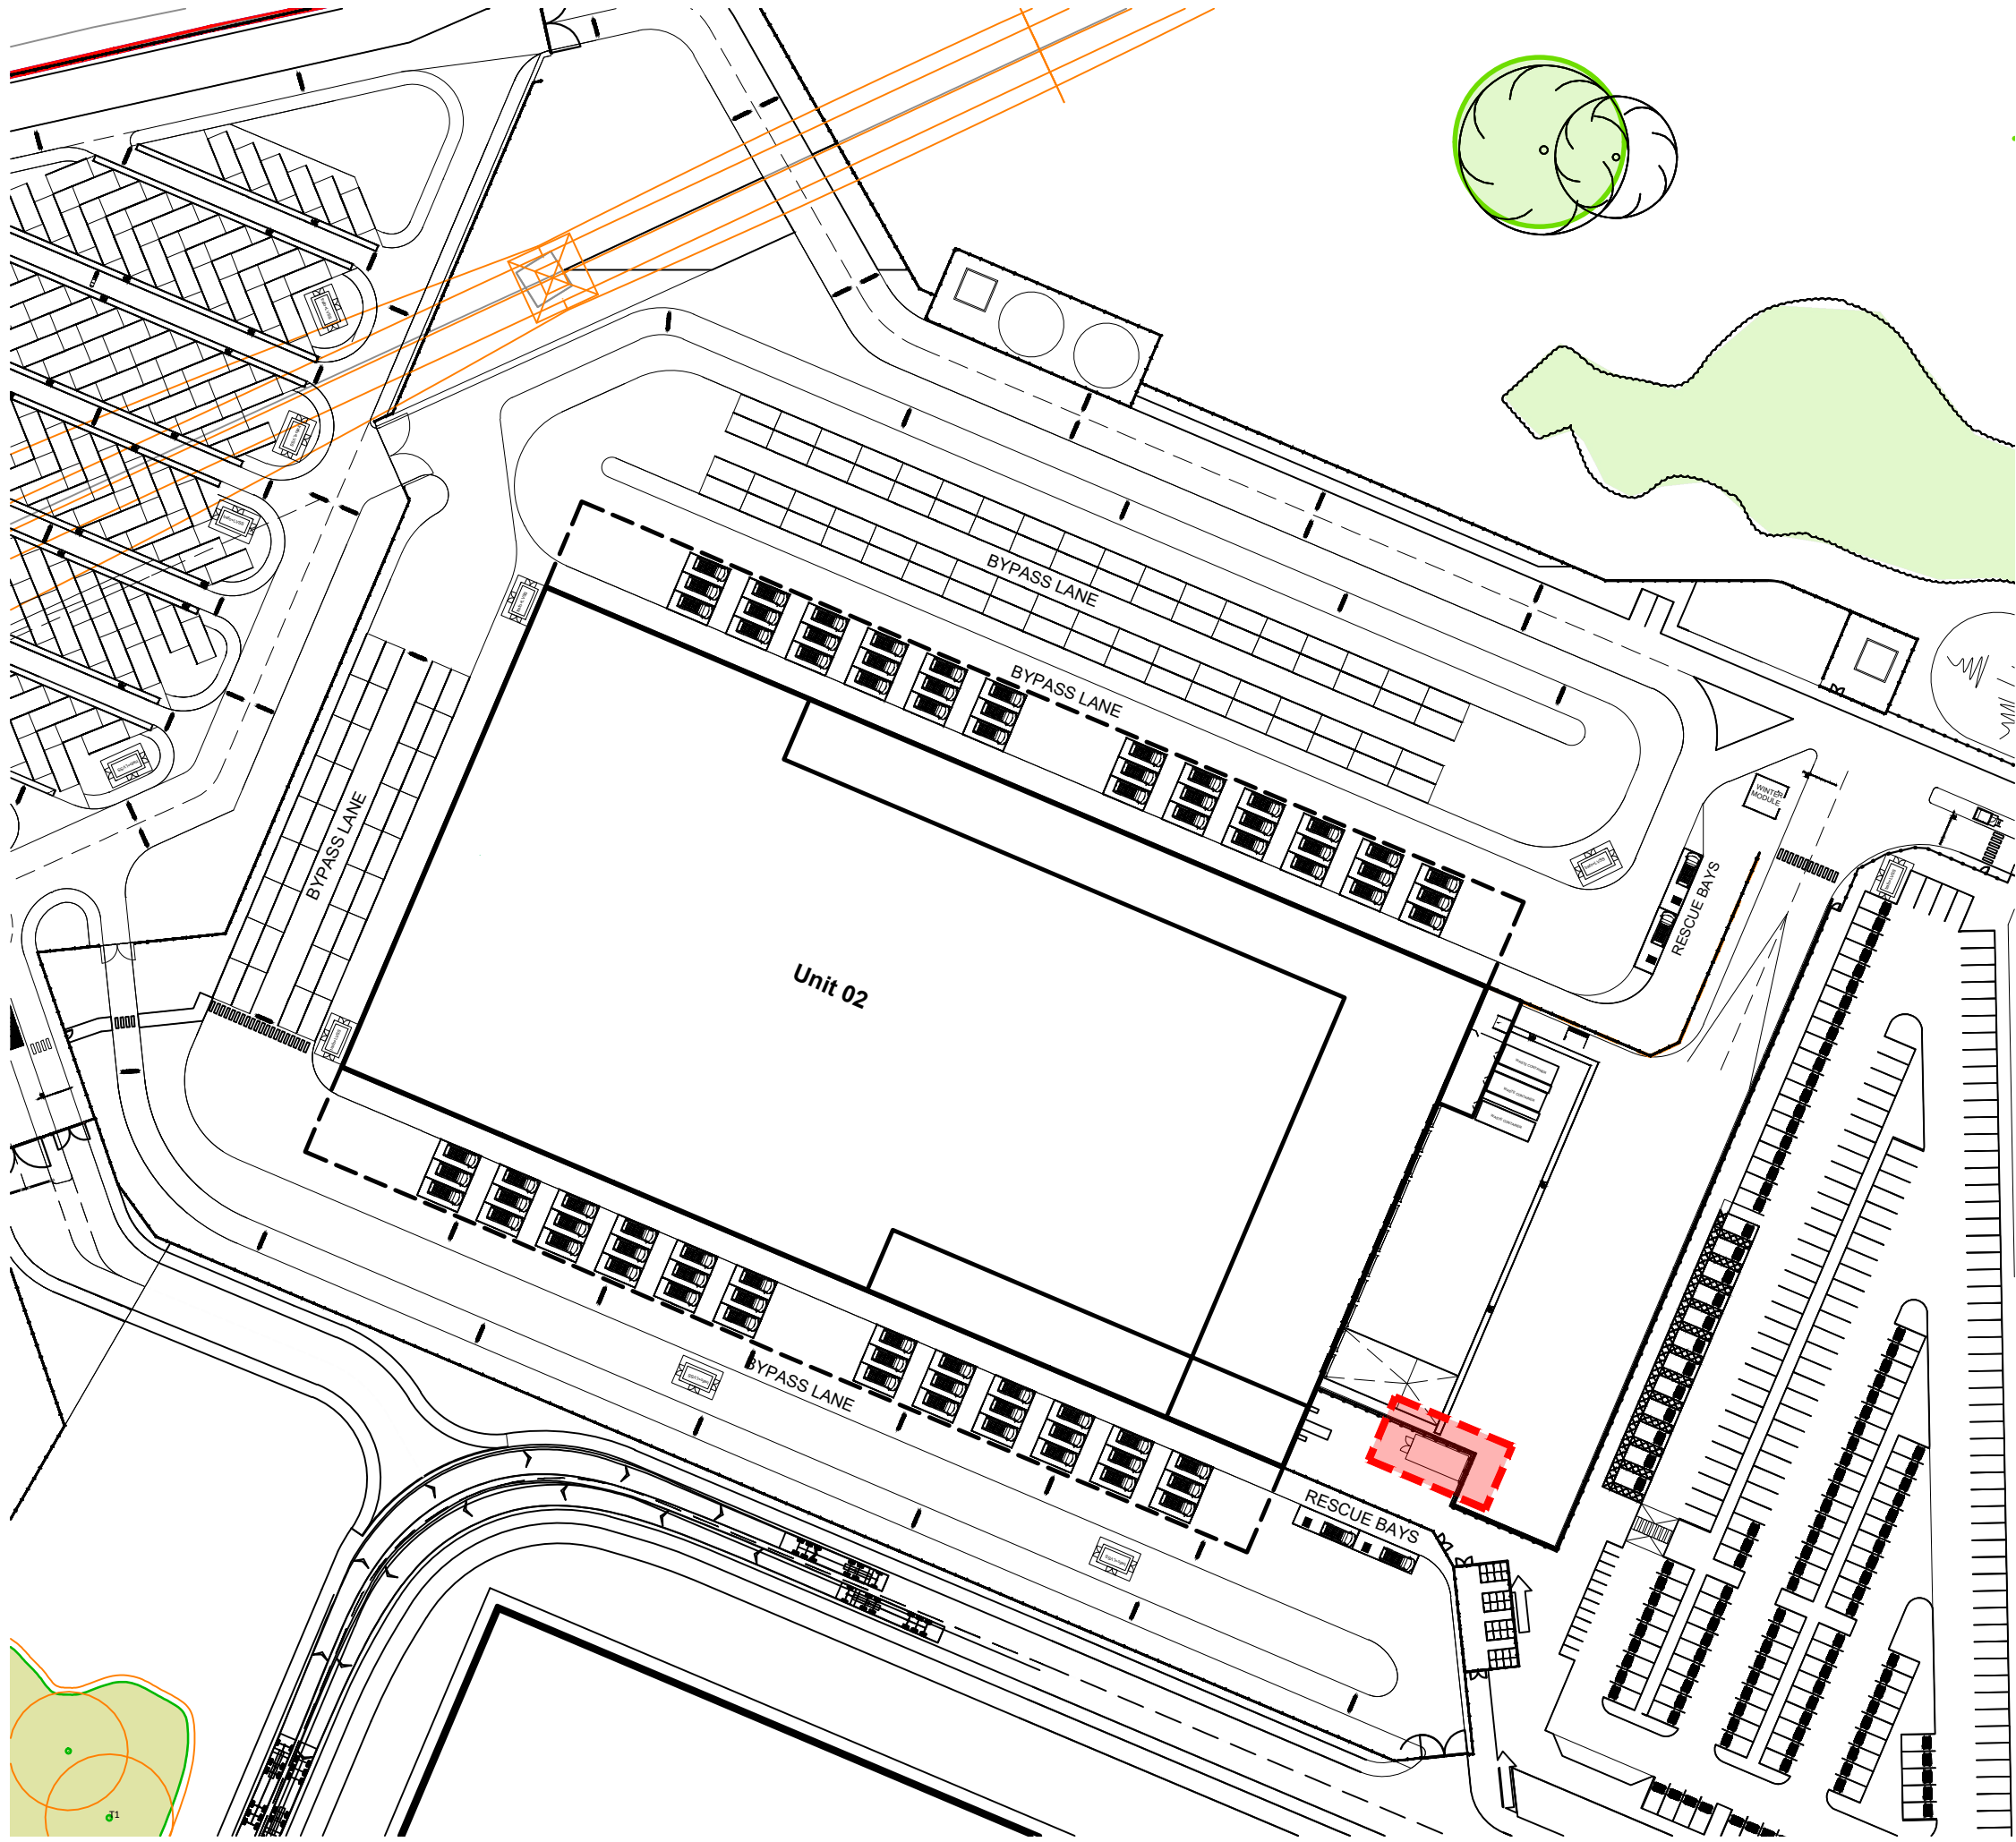


Site Plan @ 1:1000




Smoking Area - 3D View

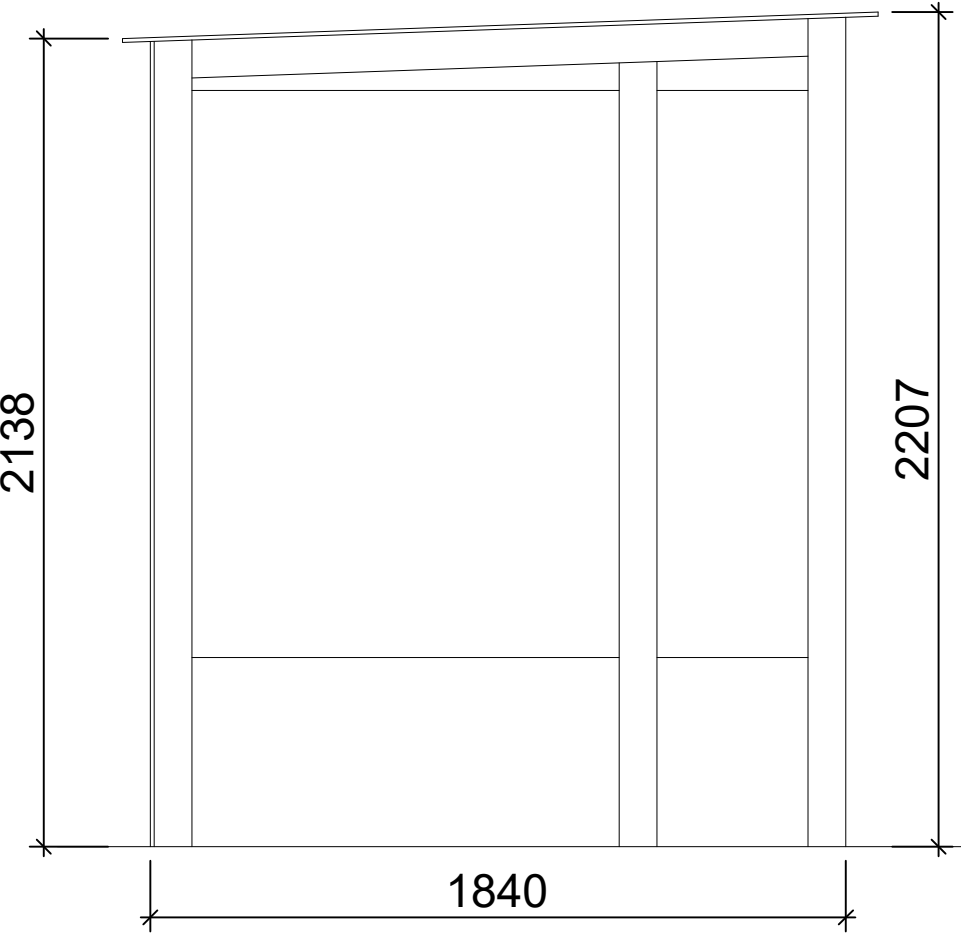


Side Elevation @ 1:20

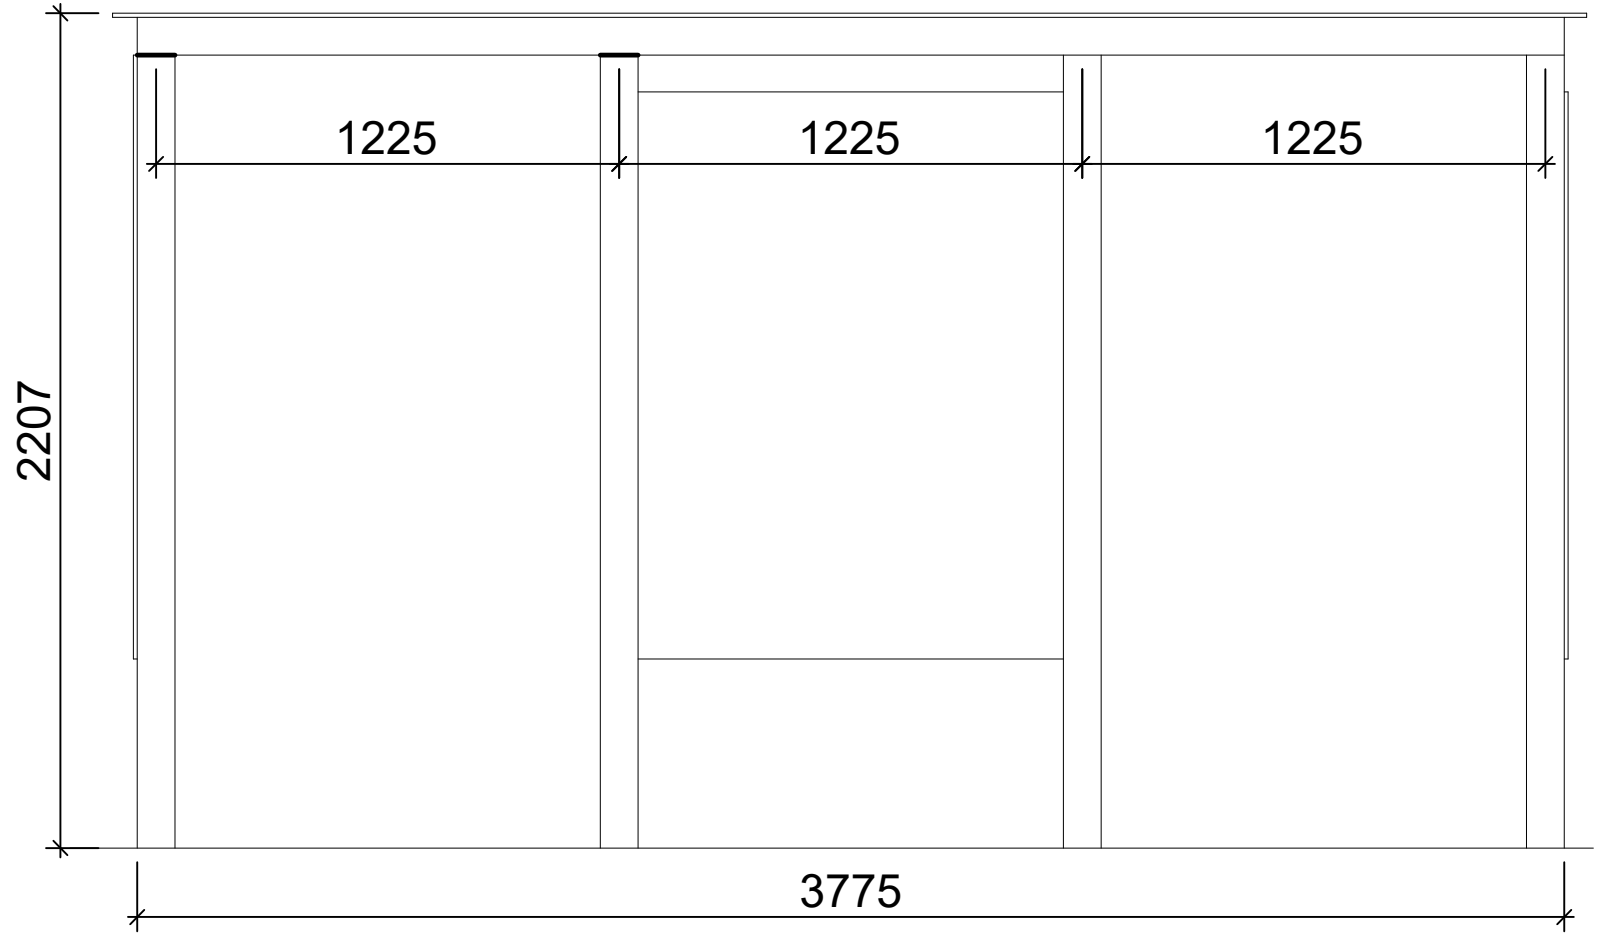

Front Elevation @ 1:20

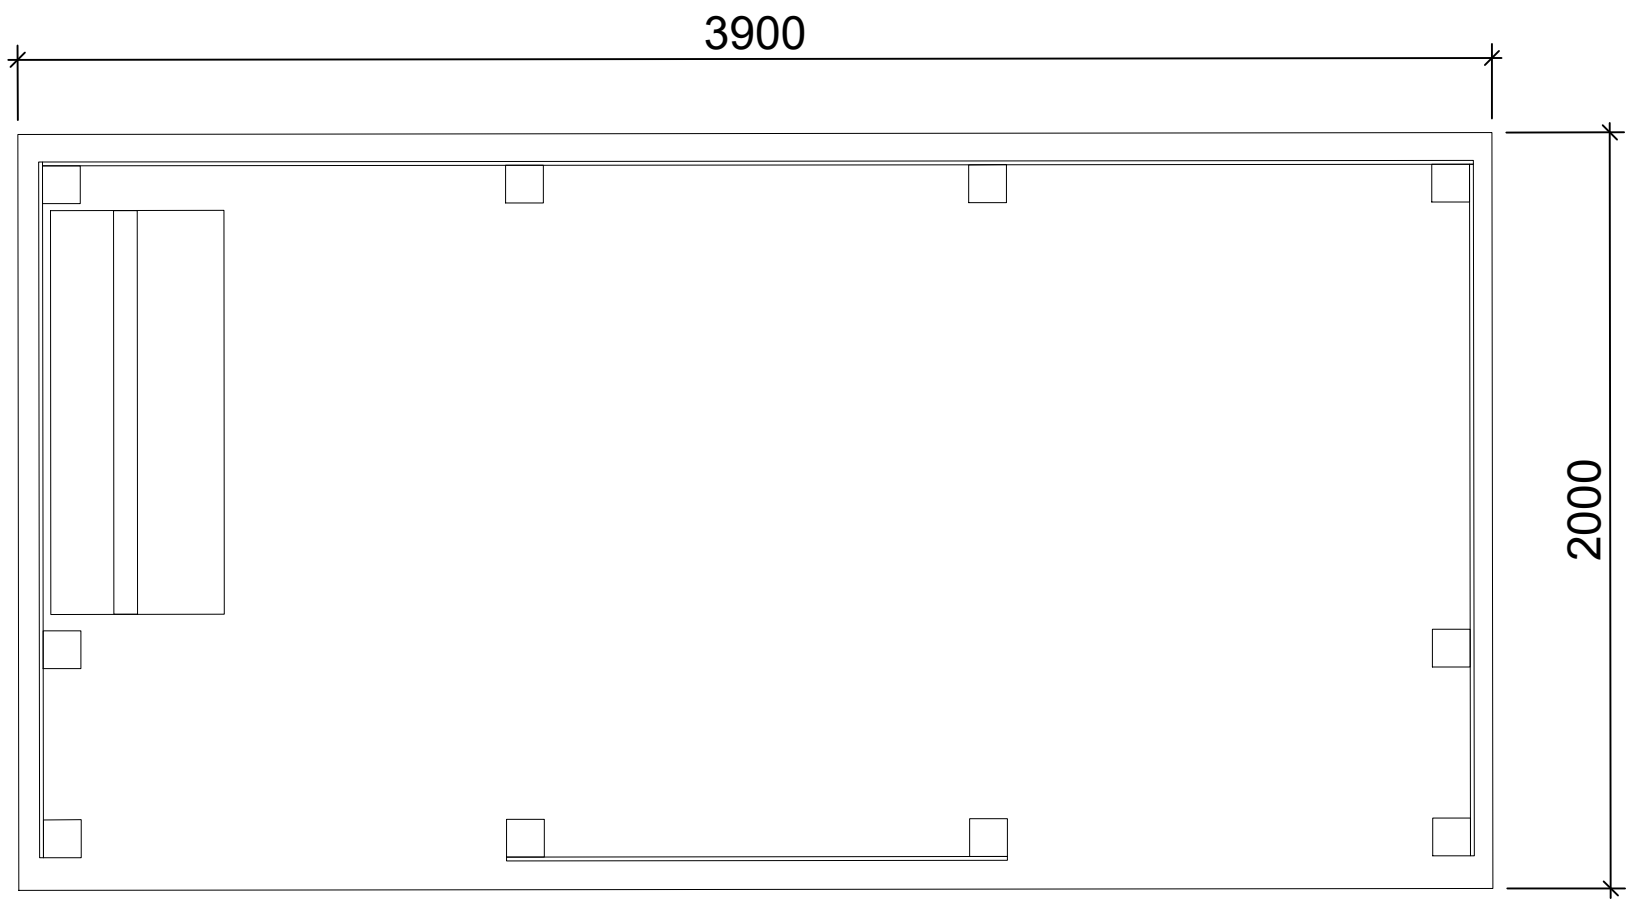

Plan View @ 1:20

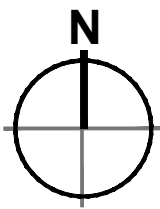

- Dimensions are in millimeters, unless stated otherwise.
- Scaling of this drawing is not recommended.
- It is the recipient's responsibility to print this document to the correct scale.
- All relevant drawings and specifications should be read in conjunction with this drawing.

- Masterplan Boundary
- Existing Overhead Power Lines
- Application Boundary
- Smoking Shelter Location

Smoking Shelter
Internal Dimension = 2188x3770x1800 (HxWxD)
Concrete base dimension = 4000x2200 (WxD)
Material
Frame - Aluminium epoxy coated RAL 7016
Glazing - 8mm safety glass
Roof - 10mm semi-transparent laminated safety glass
Benches, waste bin, cigarette light and lighting to be agreed

PLANNING
THIS DRAWING IS FOR PLANNING CONSIDERATION ONLY
AND SHOULD NOT BE USED FOR ANY OTHER PURPOSE

rev	amendments	by	ckd	date
Phase 2, Symmetry Park, Merseyside				
Unit 2 - Smoking Shelter				
TRITAX SYMMETRY A TRITAX BIG BOX COMPANY				
umc architects 3rd Floor, Manchester Club, 81 King Street, Manchester, M2 4AH t: +44 (0)161 413 0590 e: info@umcarchitects.com				
Drawing Status:		Planning		
Drawn / Checked:		MY / DEB		
Date:		13/11/2020		
Scale:		1:2000@ A1		
Drawing no:		Revision:		
21351 P0706		H		

