



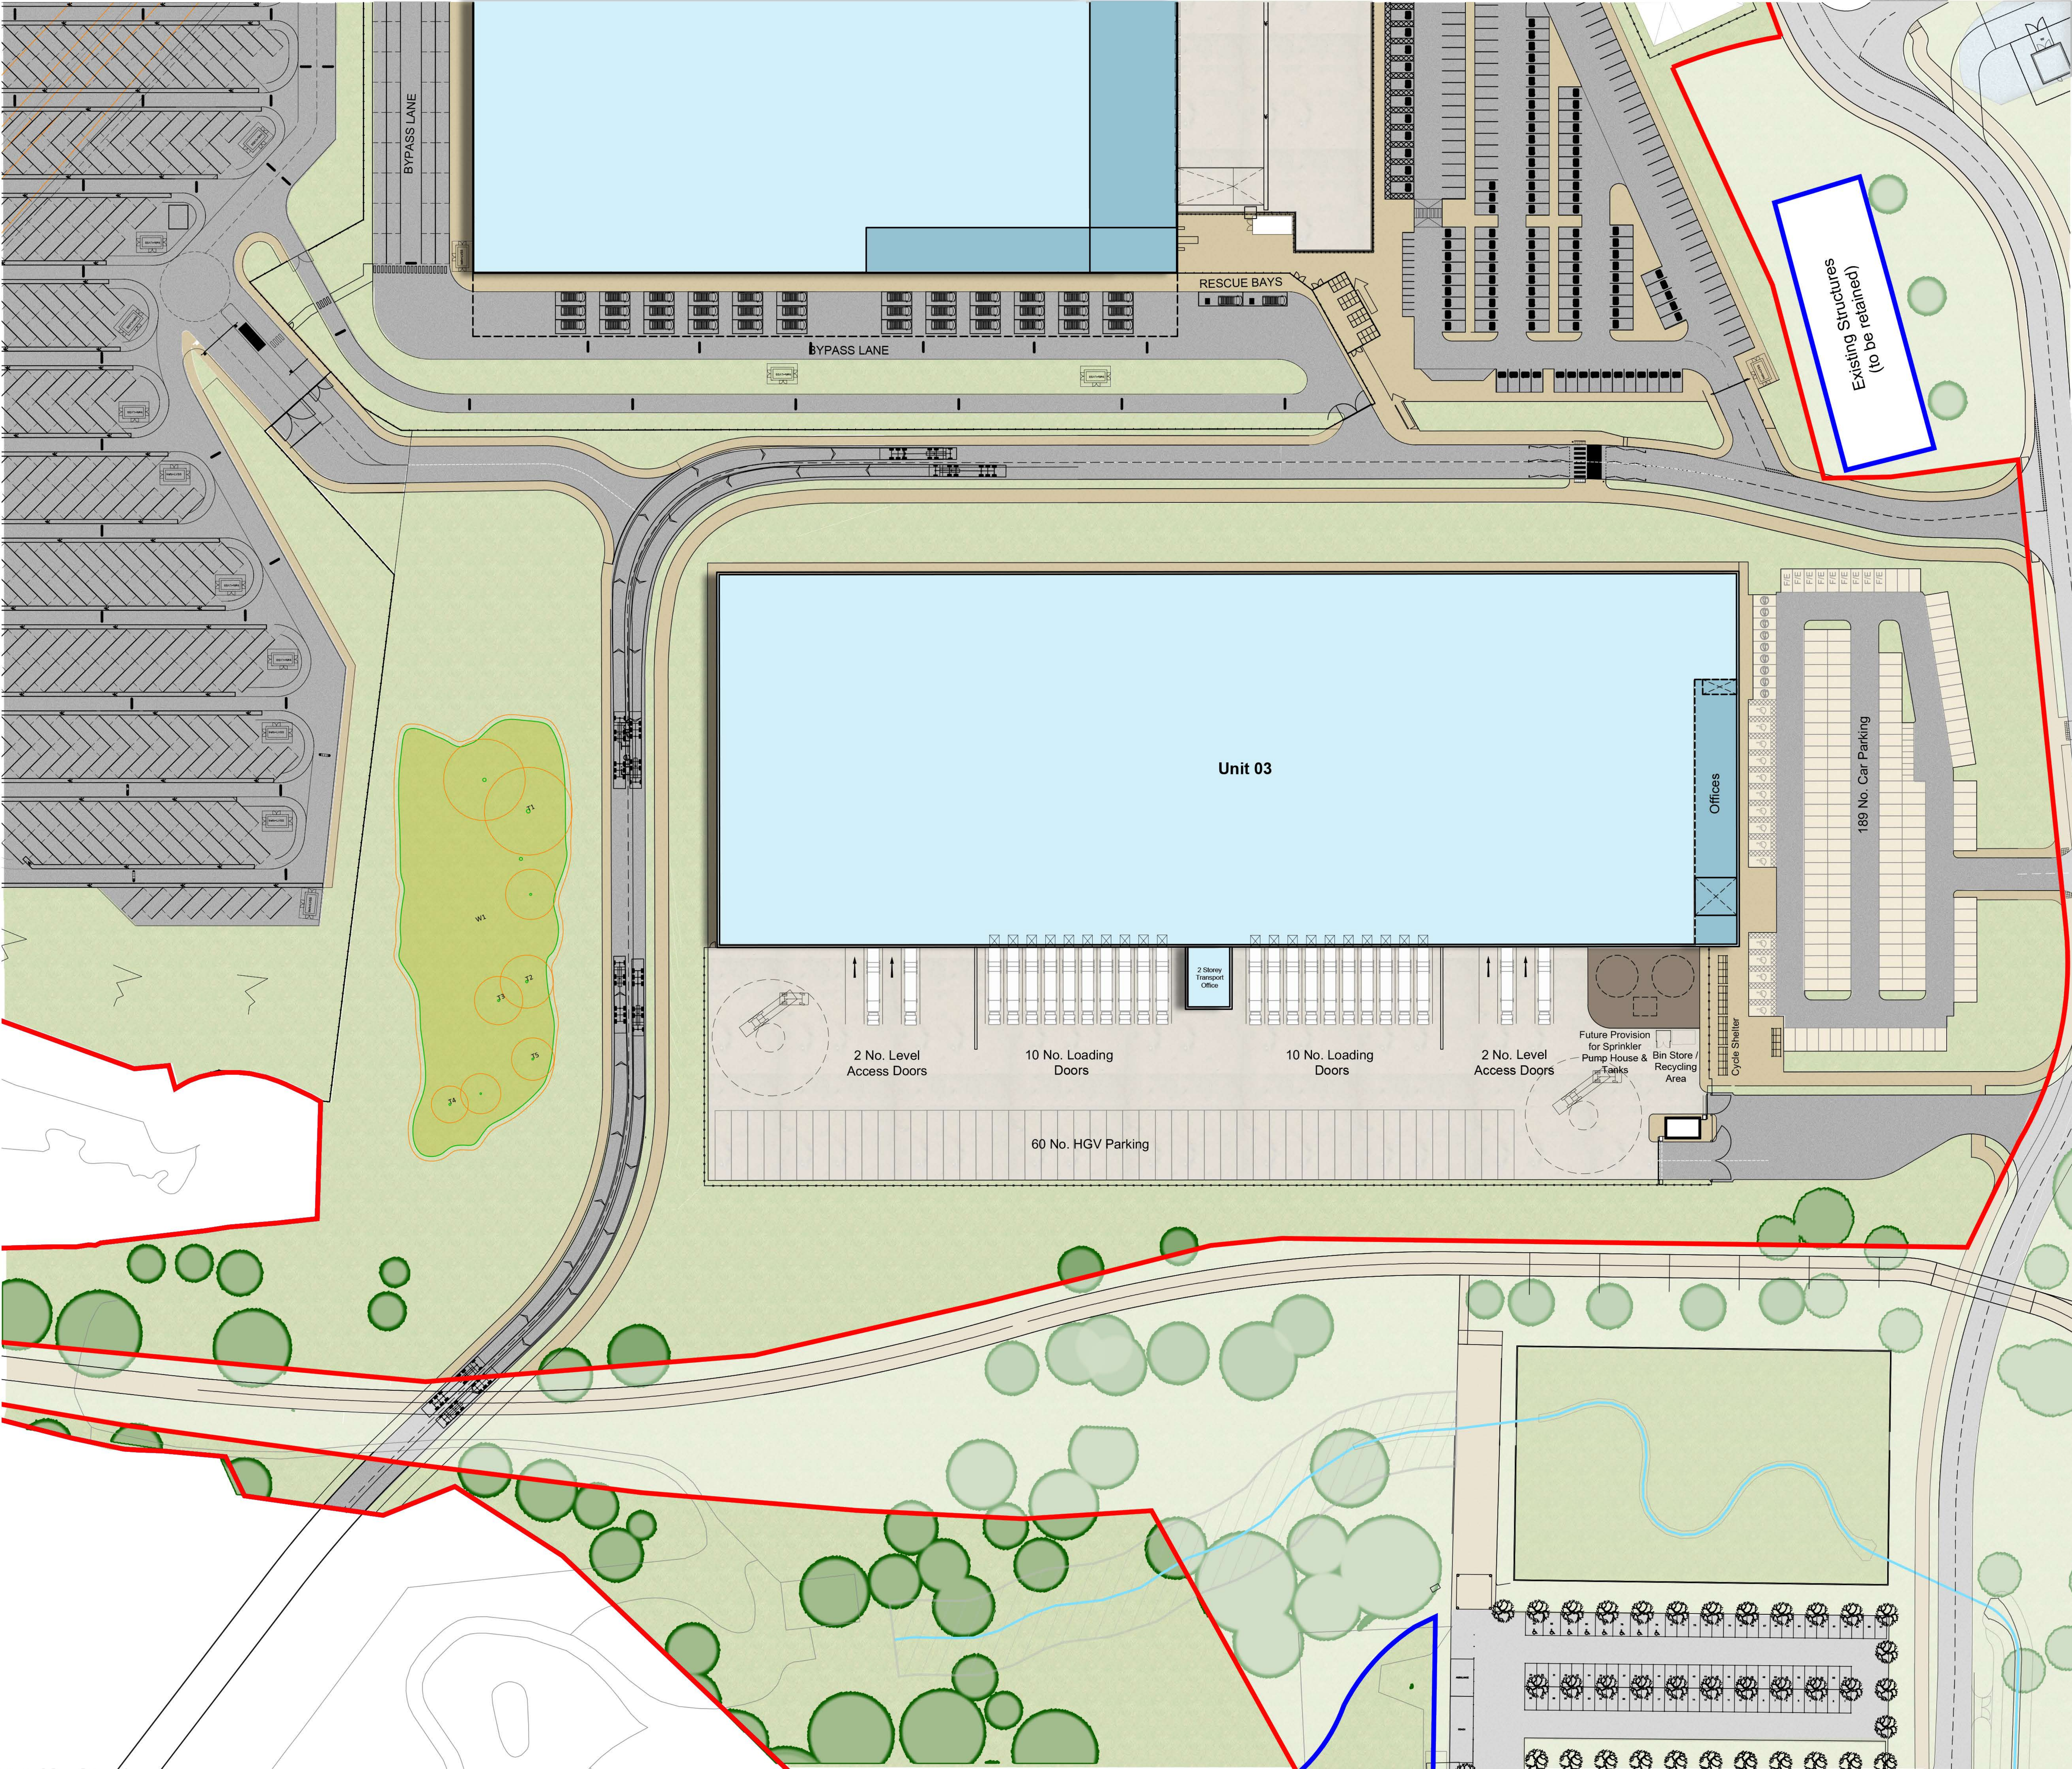


Unit 03 - Site Plan Scale 1:500

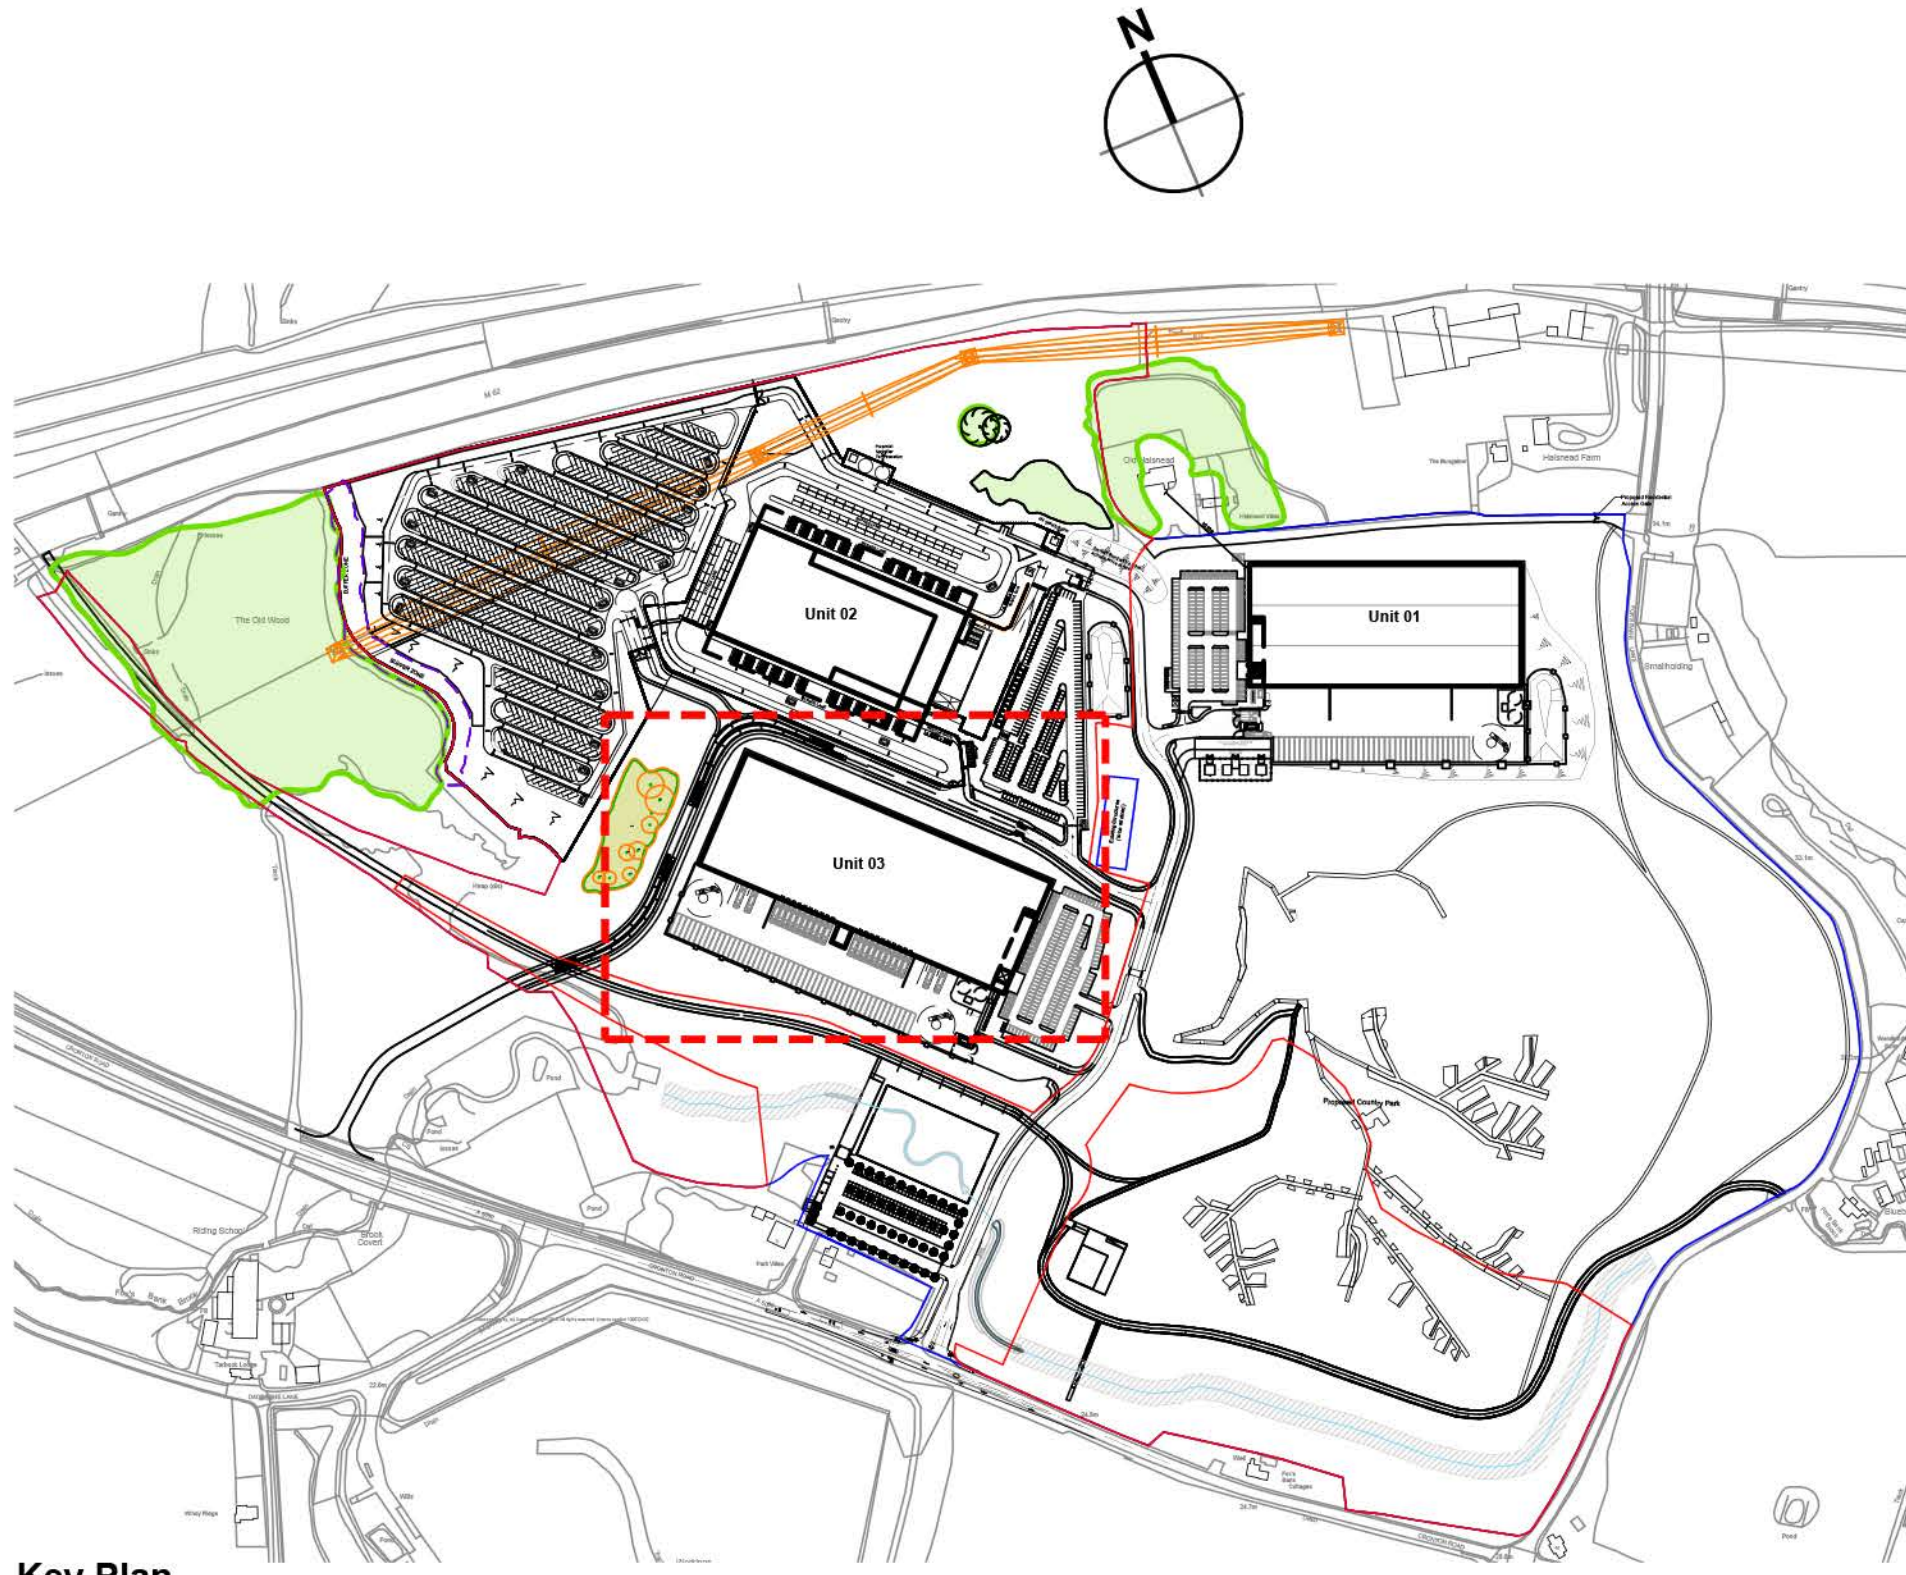

Key Plan Scale 1:5000

- Masterplan Boundary
- Existing Overhead Power Lines
- Application Boundary
- 15m Wood Offset Zone
- TPO Woodland
- Woodland Retention

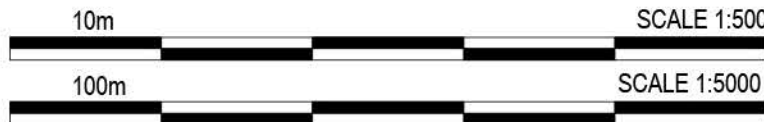

PLANNING

THIS DRAWING IS THE PROPERTY OF TRITAX SYMMETRY AND SHOULD NOT BE USED FOR ANY OTHER PURPOSE

rev amendments by ckd date
Phase 2, Symmetry Park,
Merseyside
Unit 3 - Site Plan

TRITAX SYMMETRY
A TRITAX BIG BOX COMPANY

umc
architects
3rd Floor, Manchester Club, 81 King Street, Manchester, M2 4AH
t: +44 (0)161 413 0500 e: info@umcarchitects.com

Drawing Status: Planning
Drawn / Checked: HY / JAB
Date: 27/10/2021
Scale: 1:500 A0
Drawing no: 21351 P2601
Revision: G