




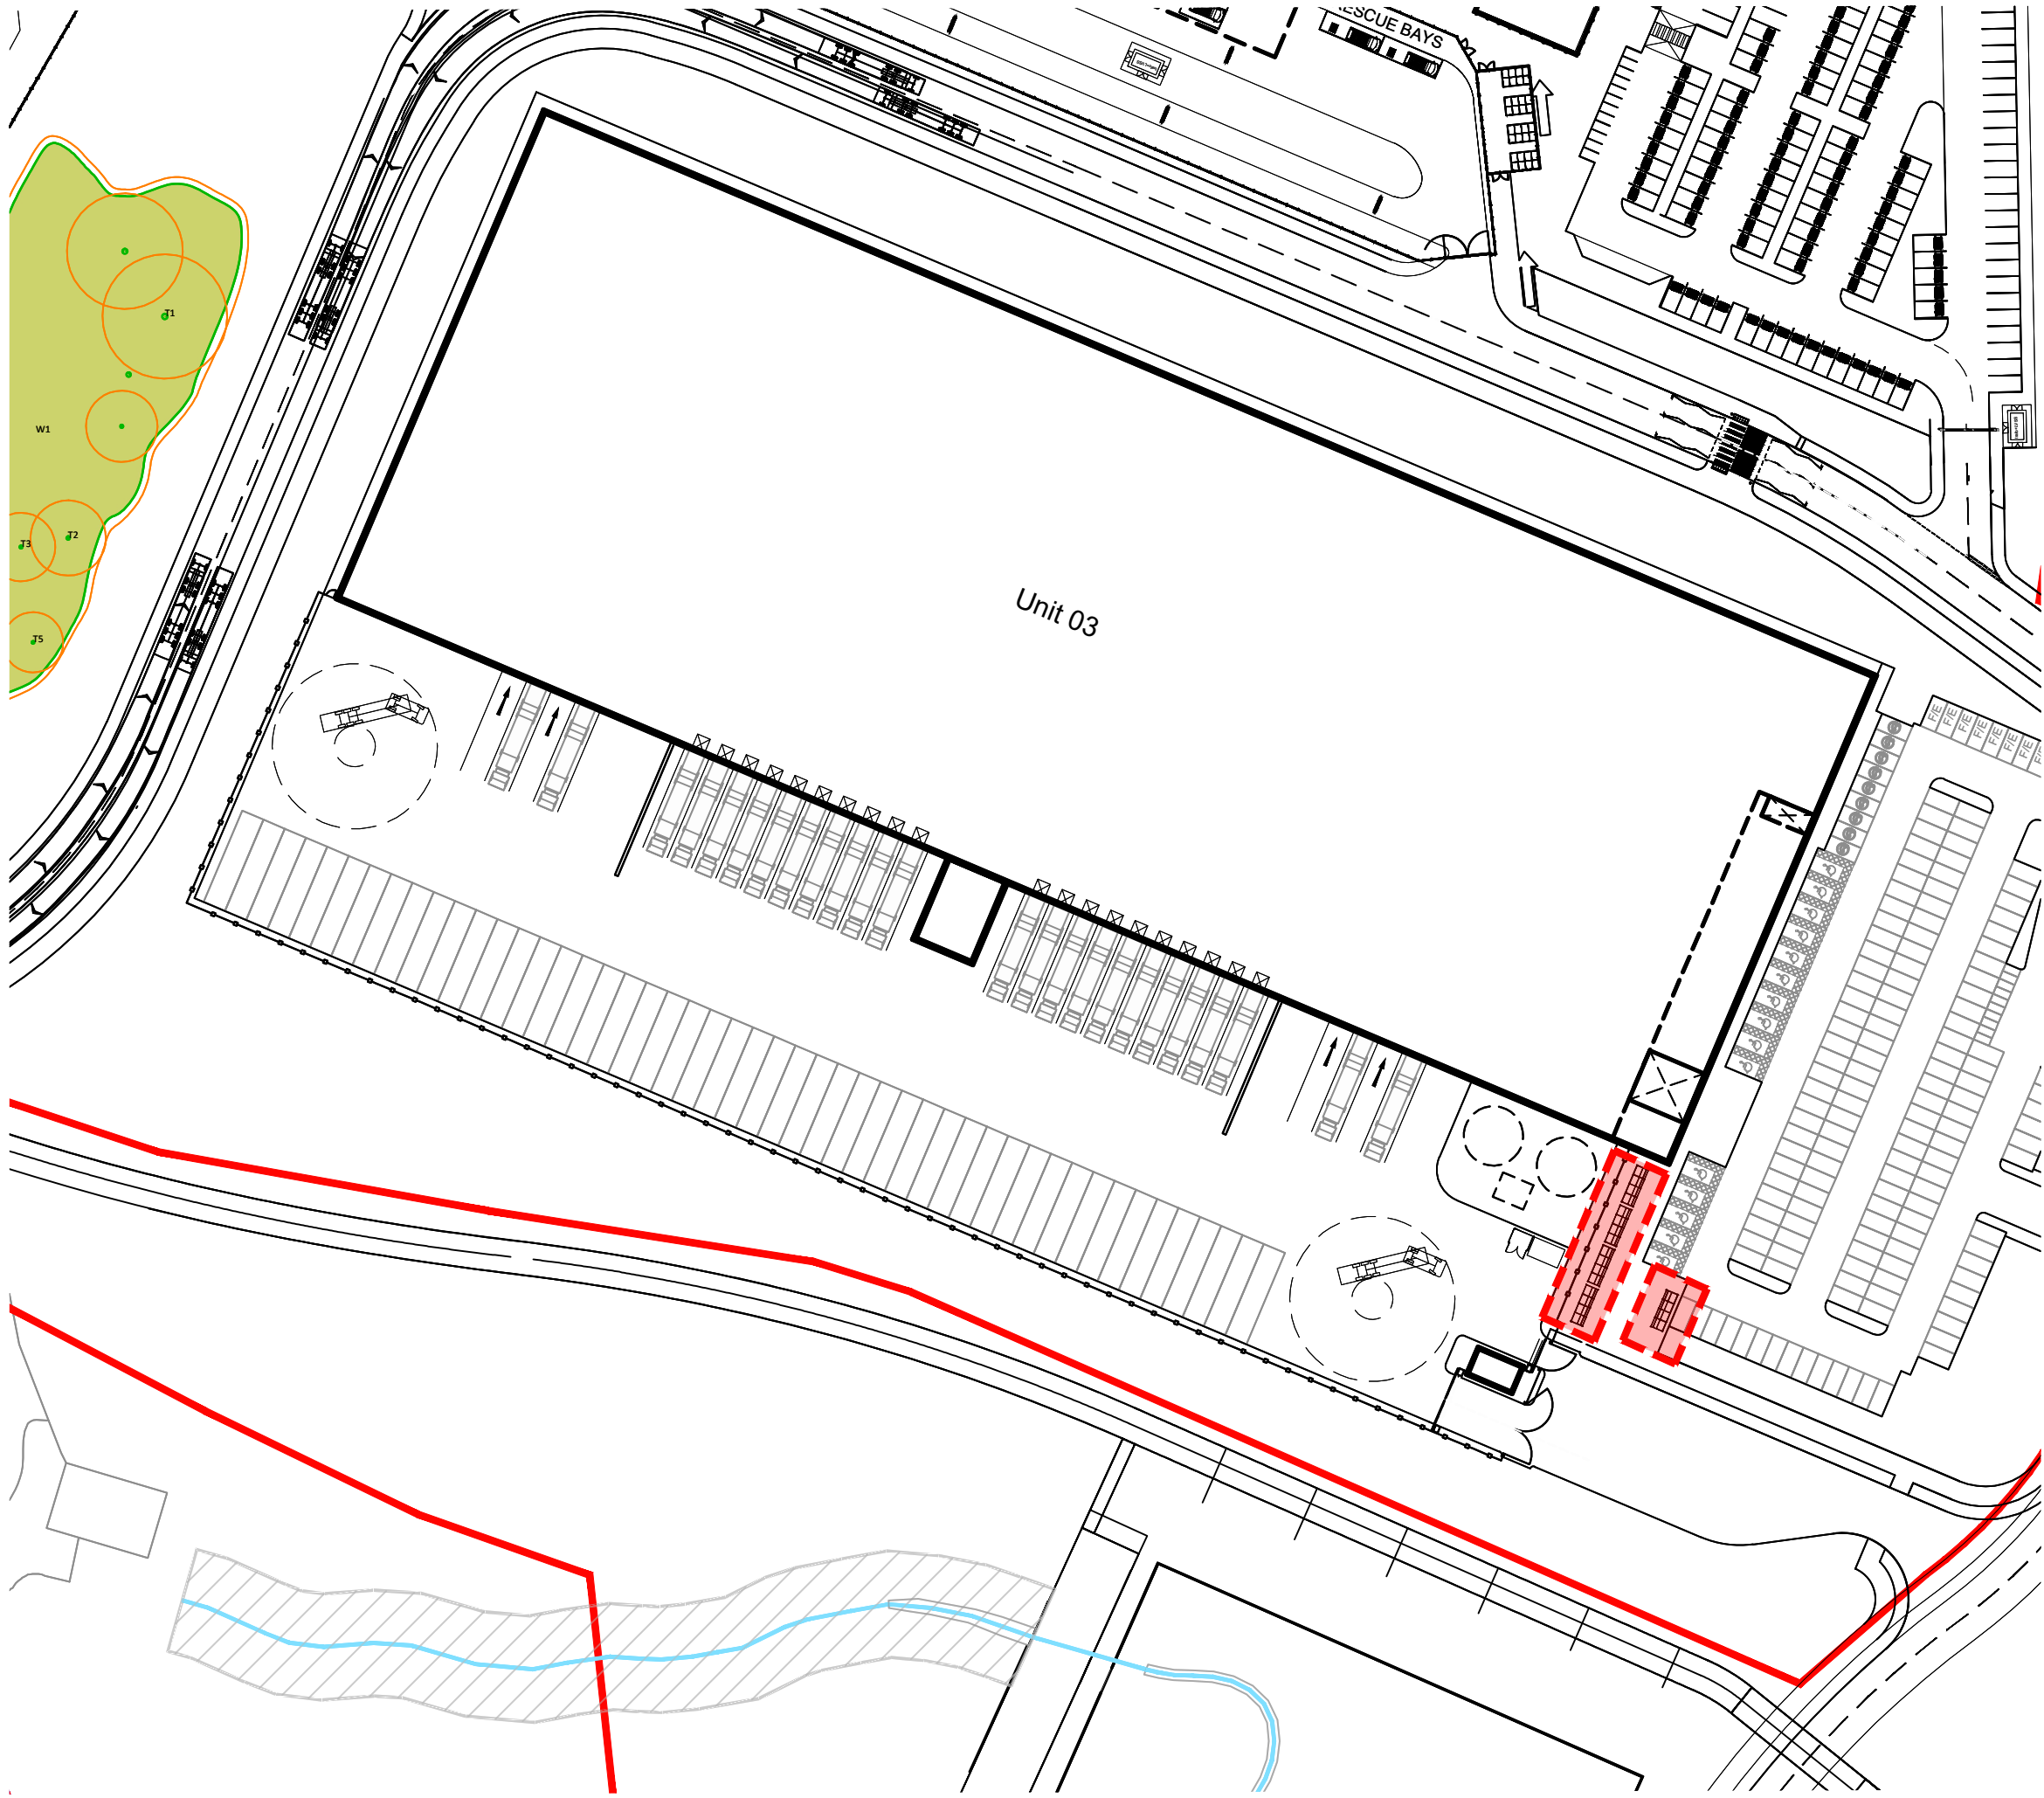


Site Plan @ 1:1000

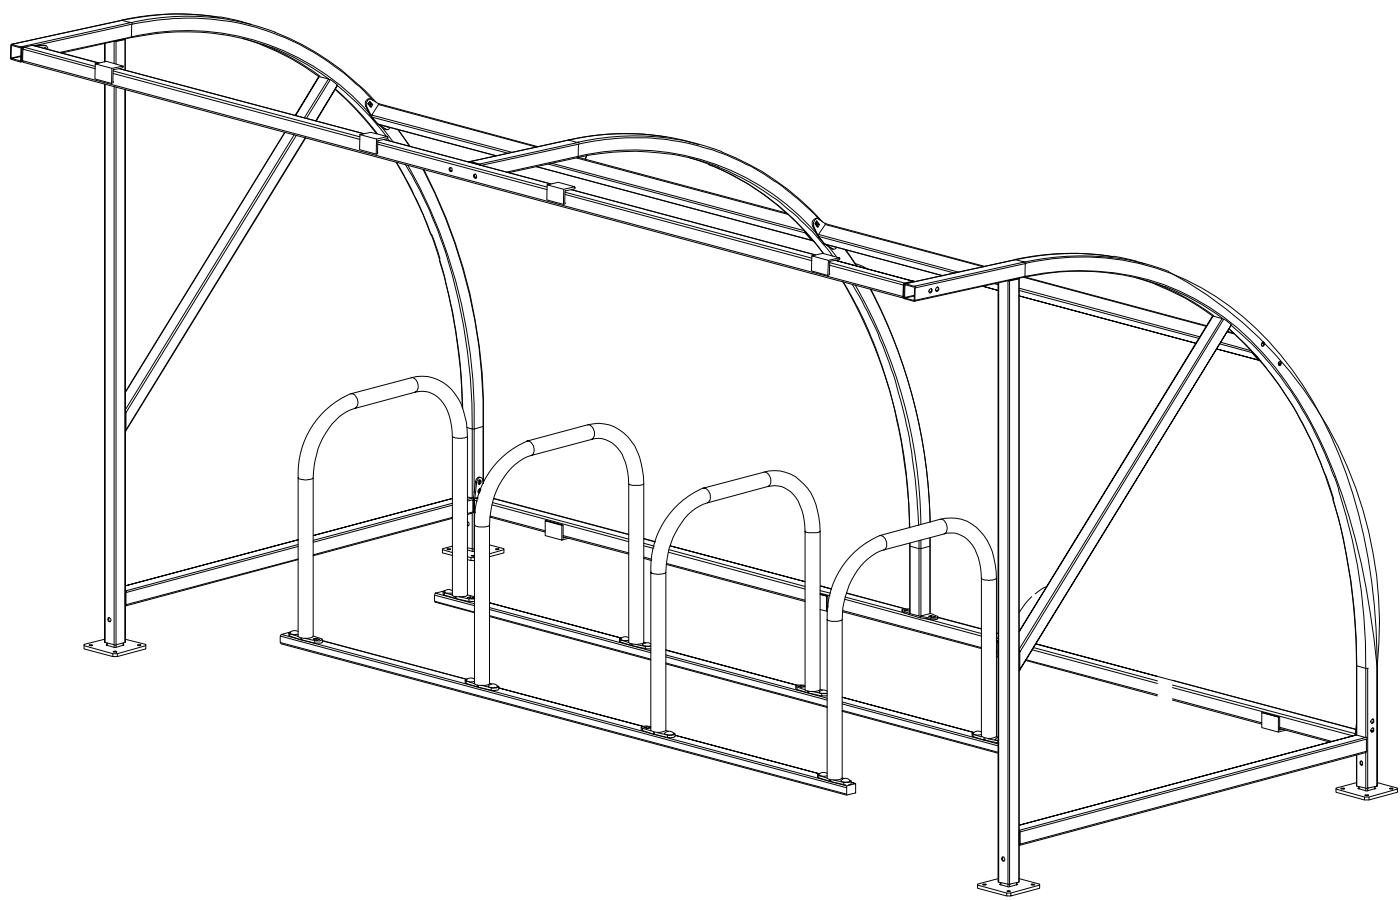


Cycle Shelter 3D

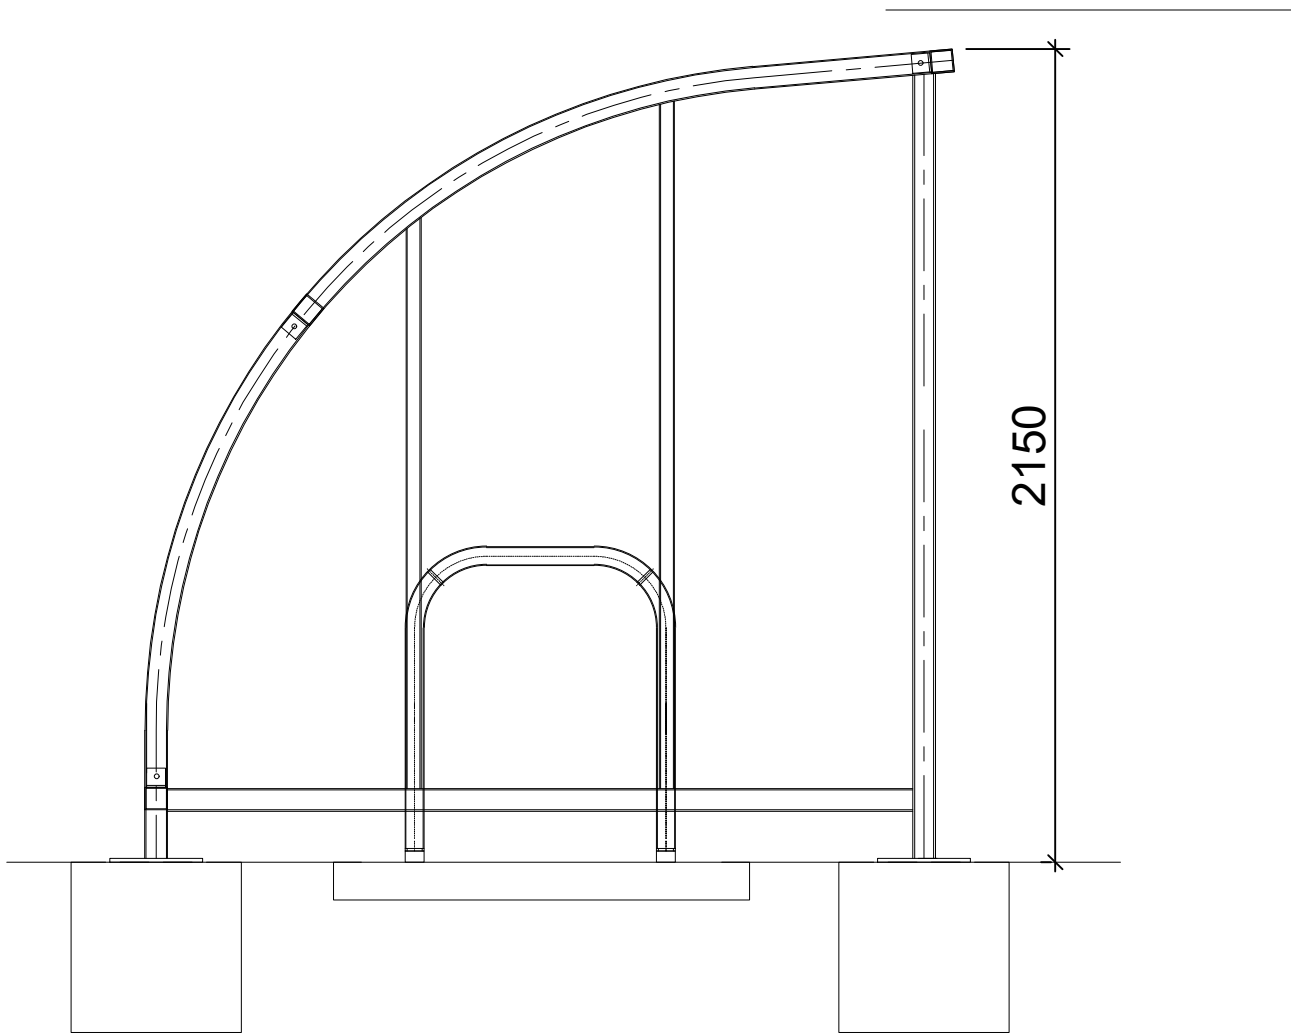


Side Elevation @ 1:20

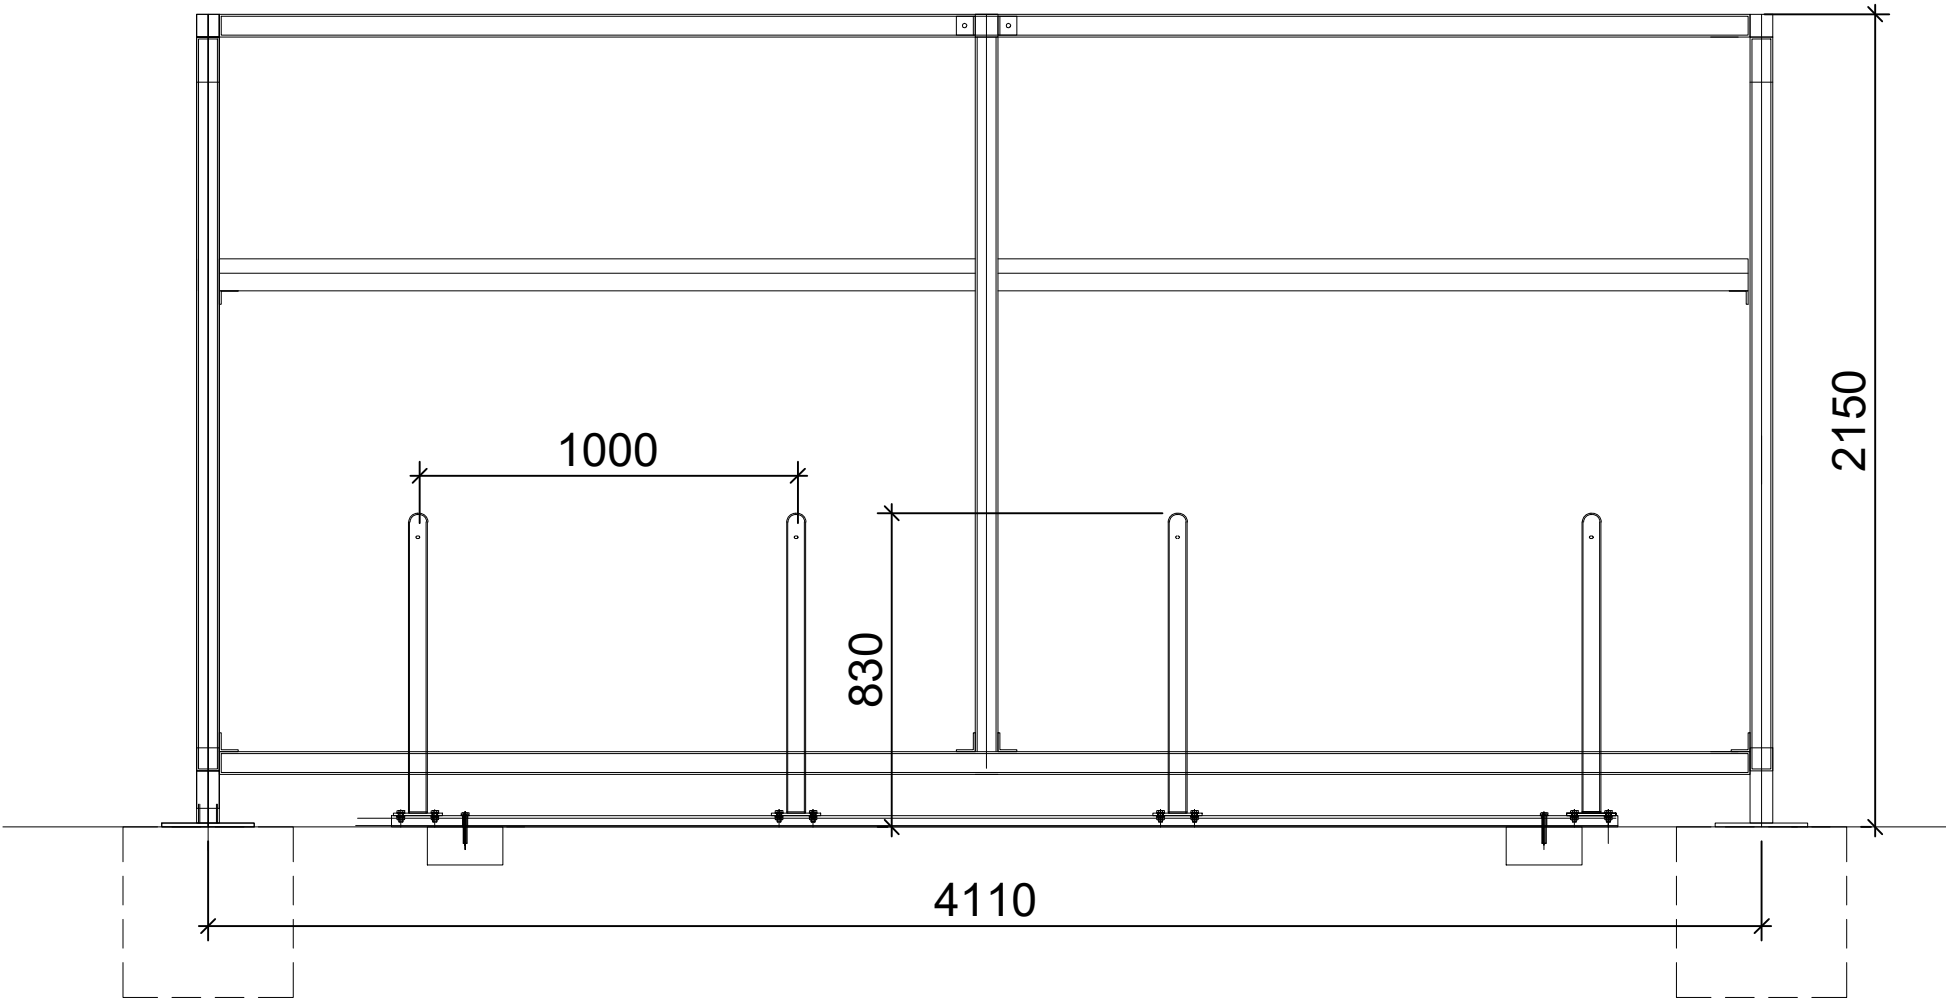

Front Elevation @ 1:20

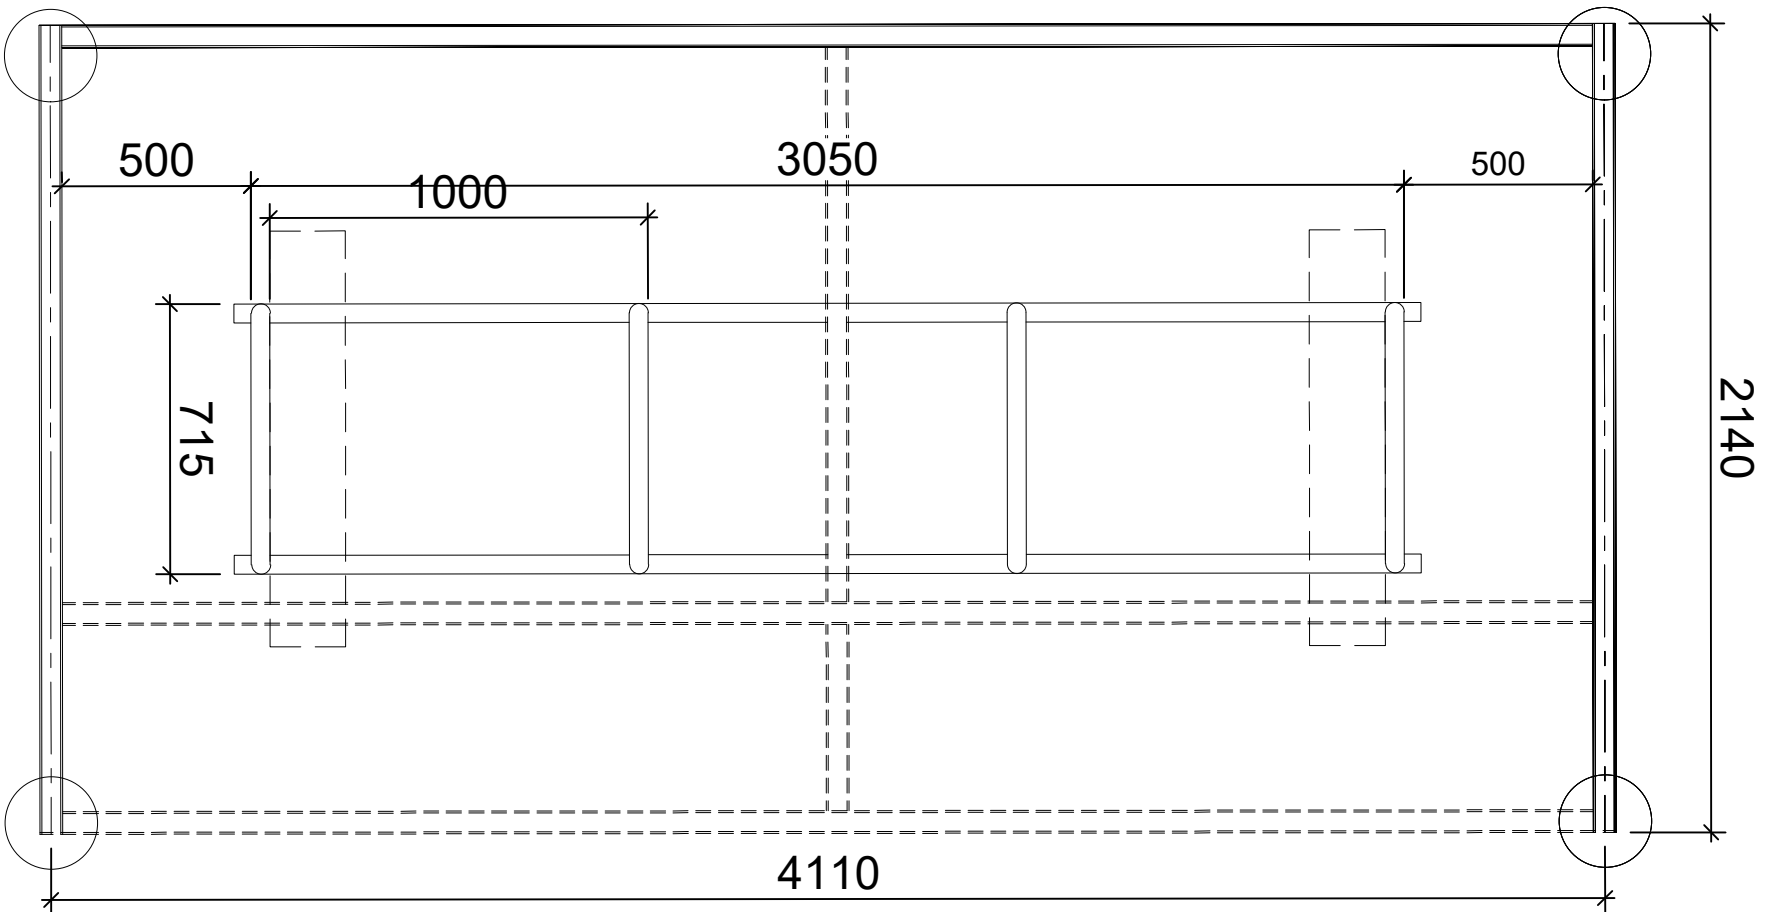

Plan View @ 1:20

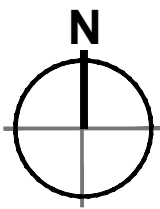

- Dimensions are in millimeters, unless stated otherwise.
- Scaling of this drawing is not recommended.
- It is the recipient's responsibility to print this document to the correct scale.
- All relevant drawings and specifications should be read in conjunction with this drawing.

- Application Boundary
- Cycle Shelter Location

PLANNING

THIS DRAWING IS FOR PLANNING CONSIDERATION ONLY
AND SHOULD NOT BE USED FOR ANY OTHER PURPOSE

rev	amendments	by	ckd	date
-----	------------	----	-----	------

Phase 2, Symmetry Park,
Merseyside
Unit 3 - Cycle Shelter

TRITAX SYMMETRY
A TRITAX BIG BOX COMPANY

umc
architects
3rd Floor, Manchester Club, 81 King Street, Manchester, M2 4AH
t: +44 (0)161 413 0590 e: info@umcarchitects.com

Drawing Status:	Planning
Drawn / Checked:	AP / DEB
Date:	28/10/2021
Scale:	As Noted@ A1
Drawing no:	Revision:
21351 P2705	F

