


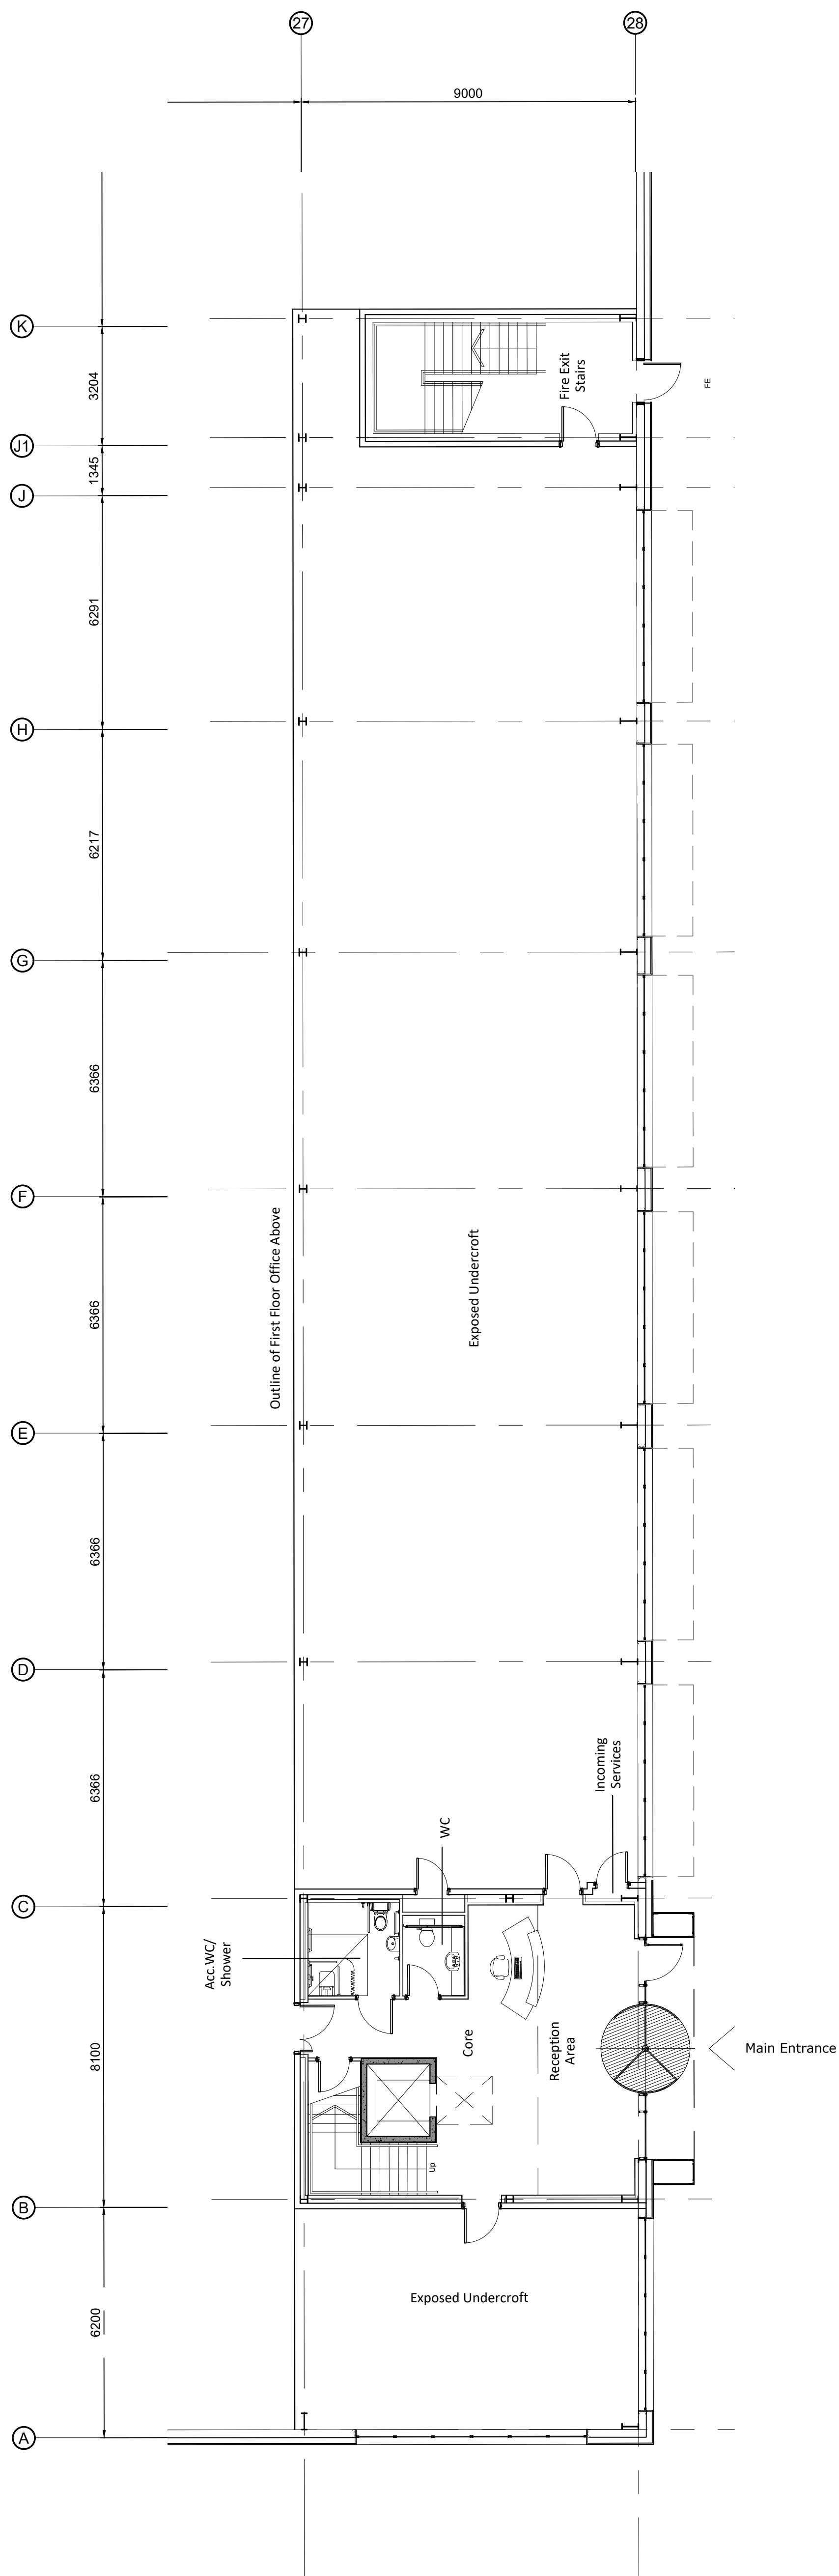


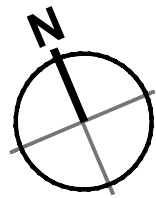


Unit 3 - Ground Floor Plan
Scale 1:100

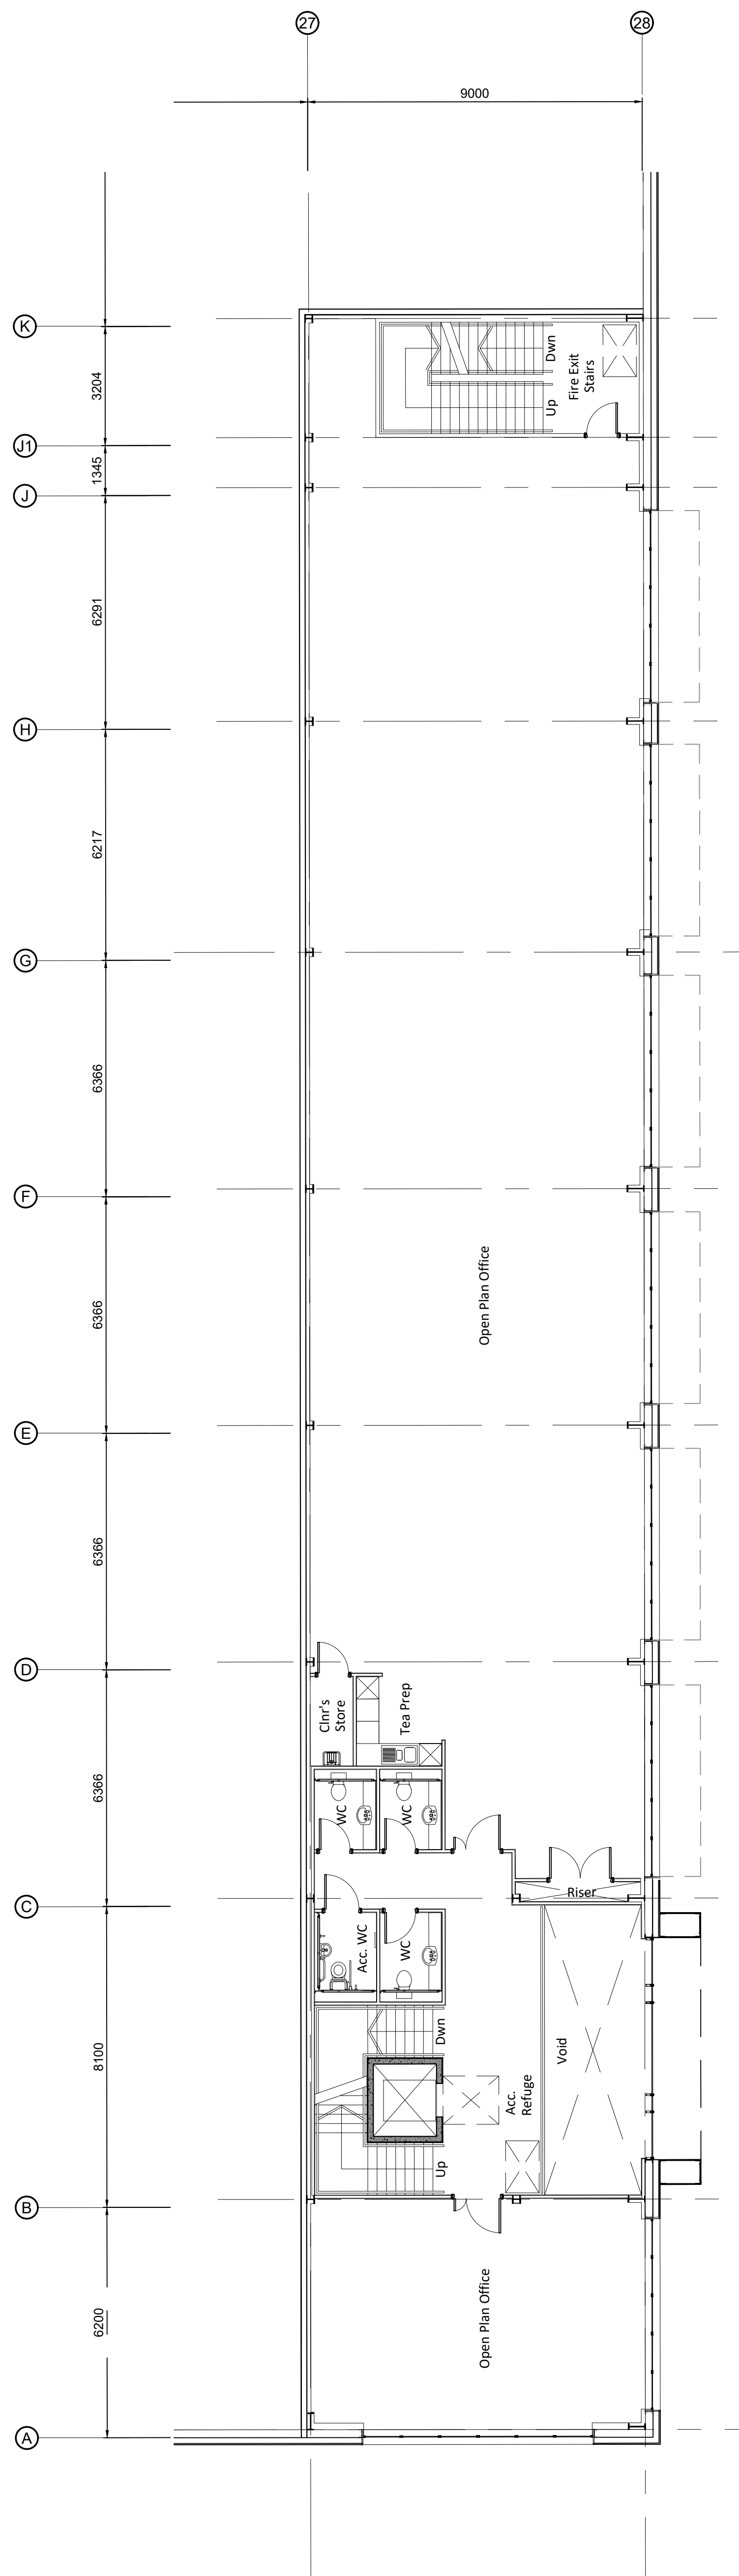


Unit 3 - First Floor Plan
Scale 1:100

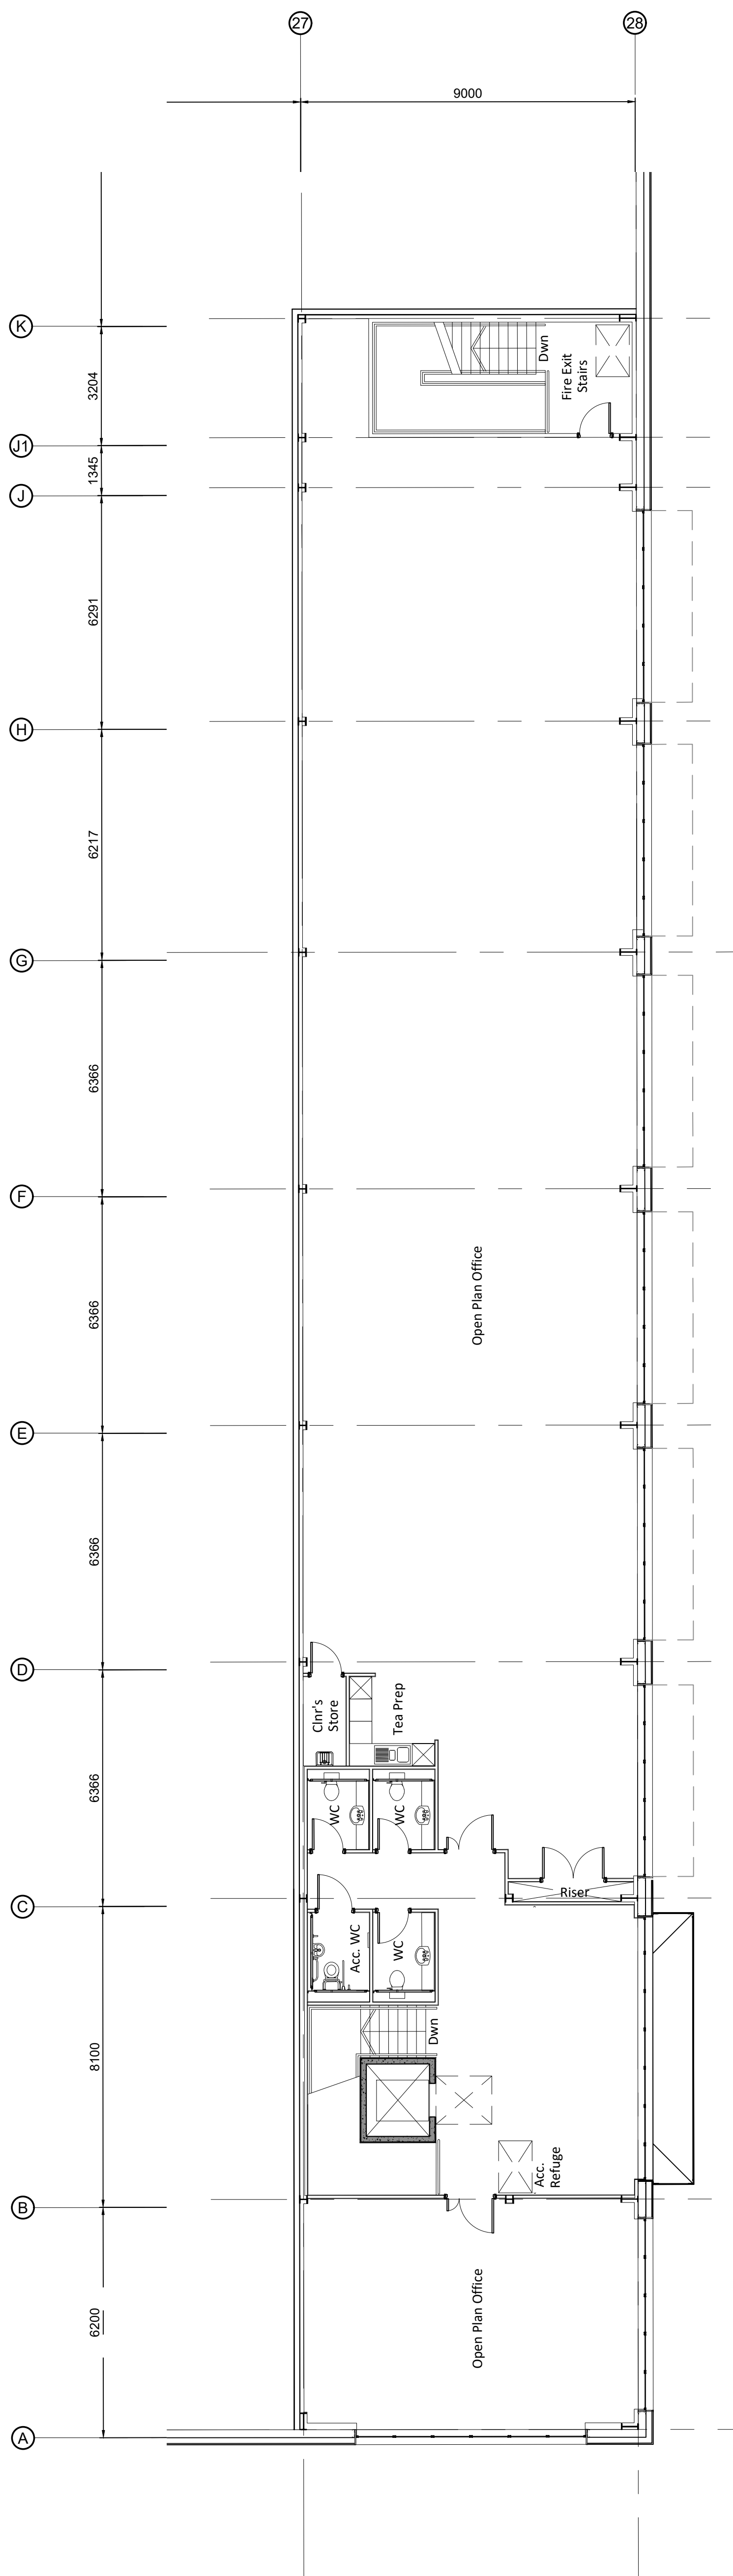

Unit 3 - Second Floor Plan
Scale 1:100

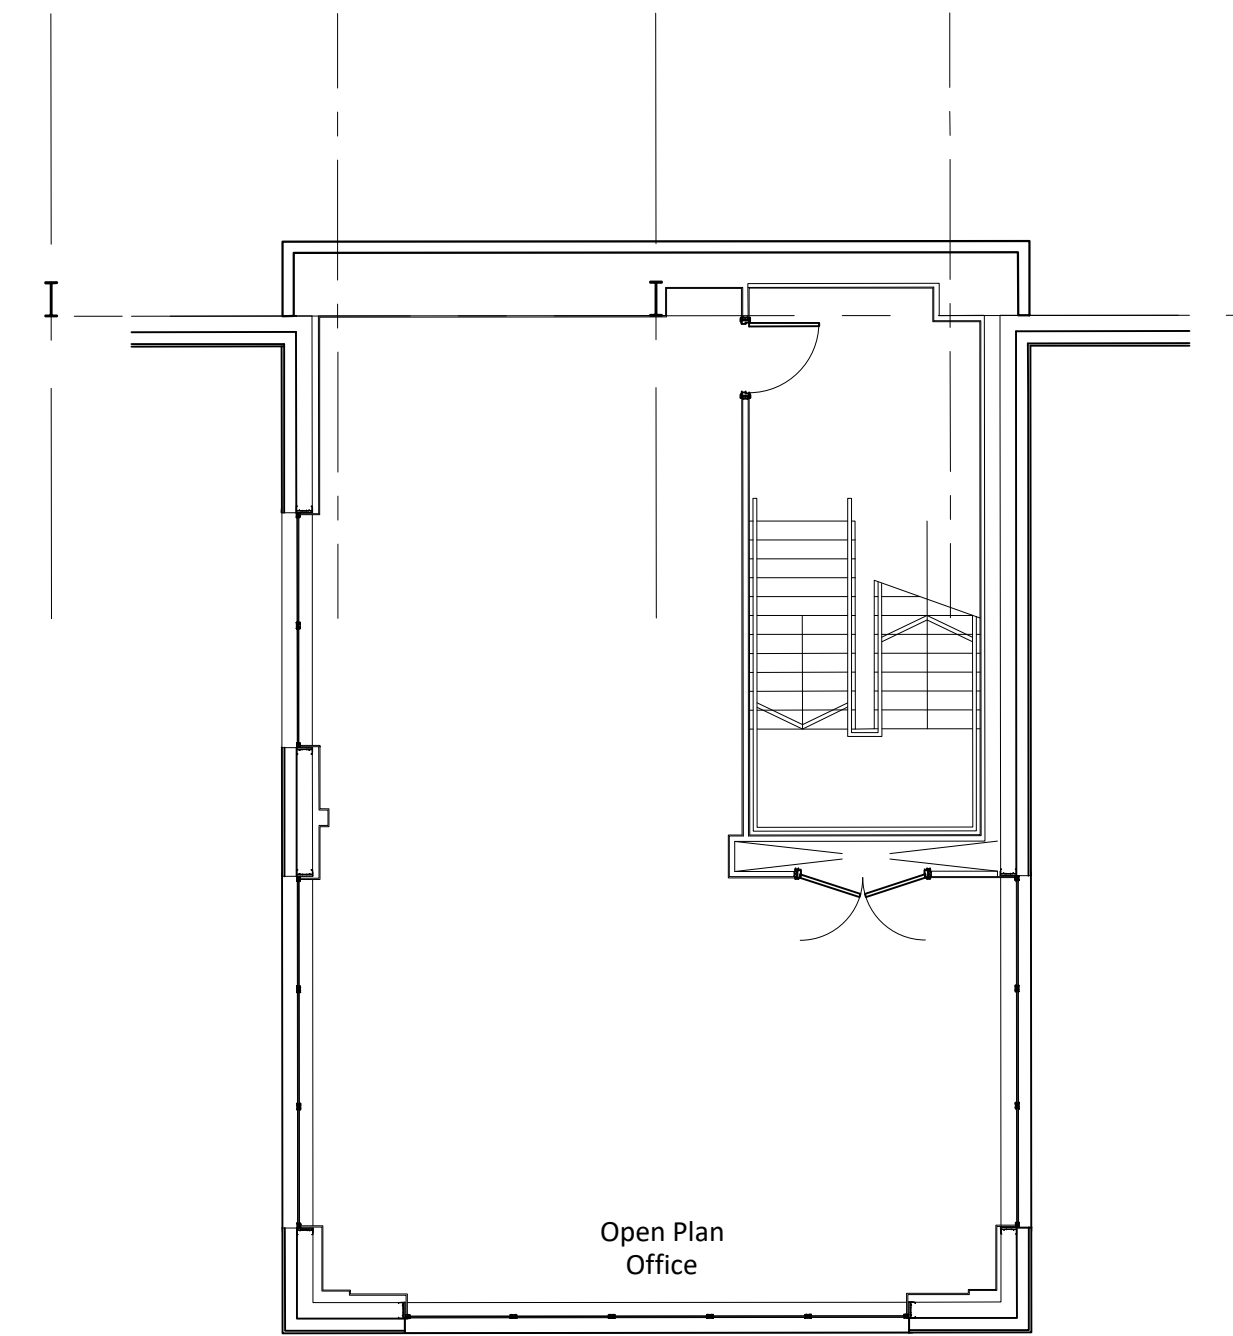

Unit 3 - Transport Office First Floor Plan
Scale 1:100

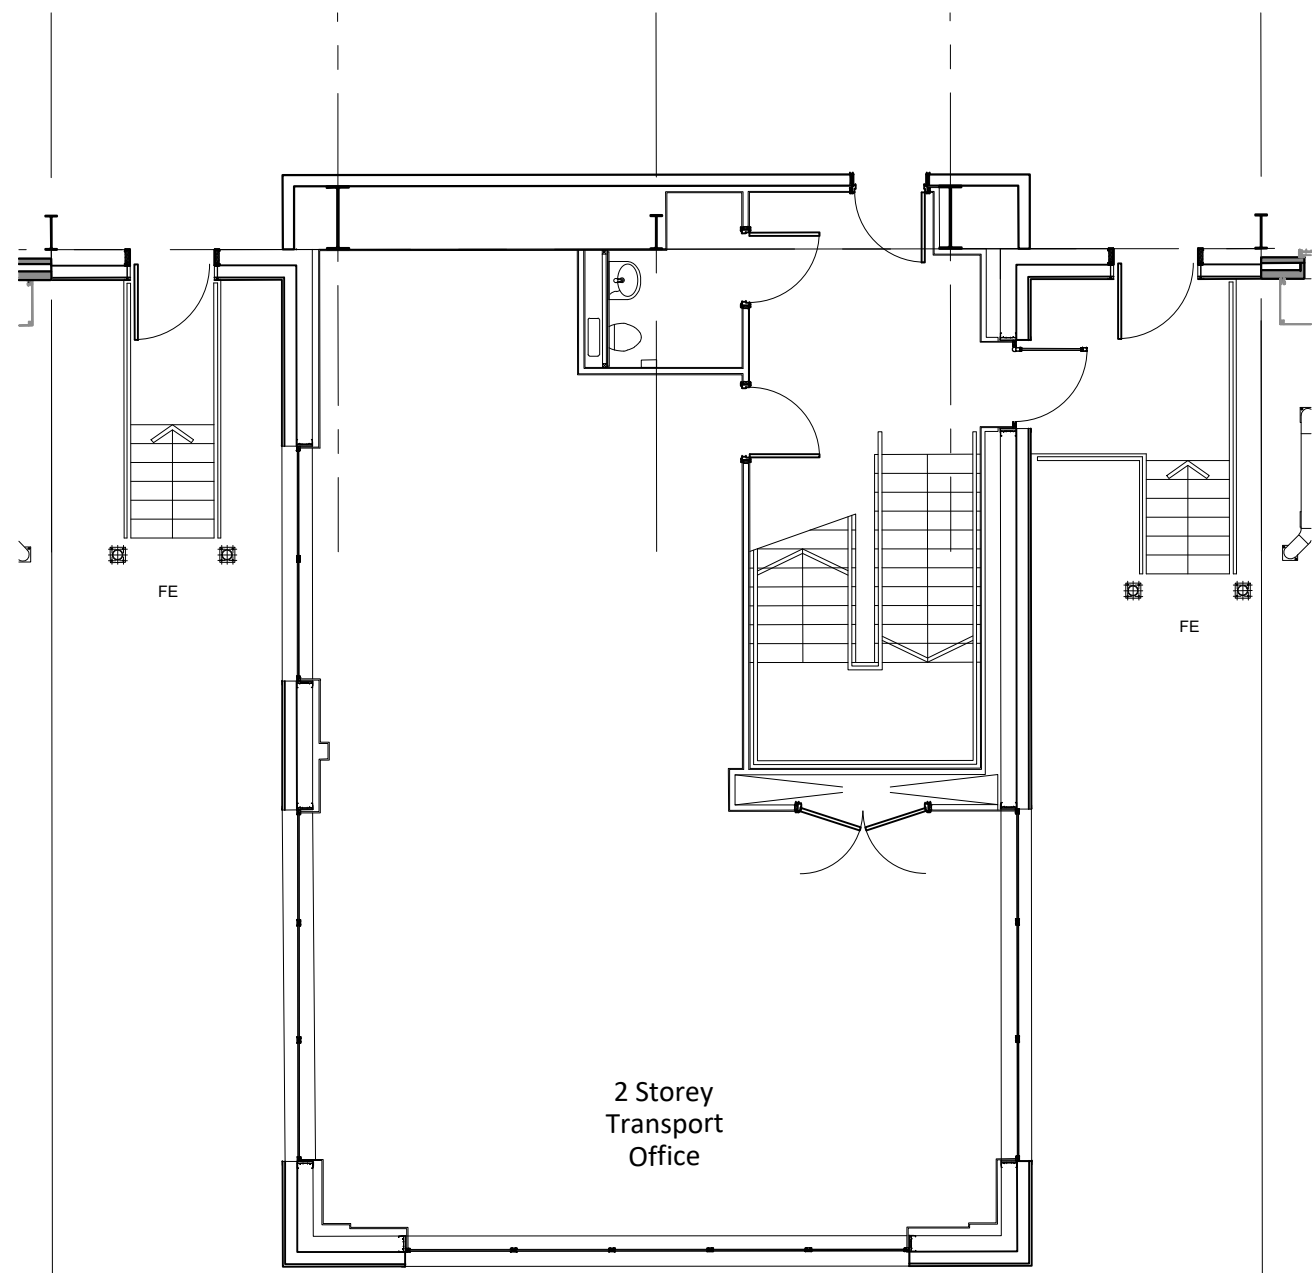

Unit 3 - Transport Office Ground Floor Plan
Scale 1:100

PLANNING
THIS DRAWING IS FOR INFORMATION ONLY
AND SHOULD NOT BE USED FOR ANY OTHER PURPOSE