

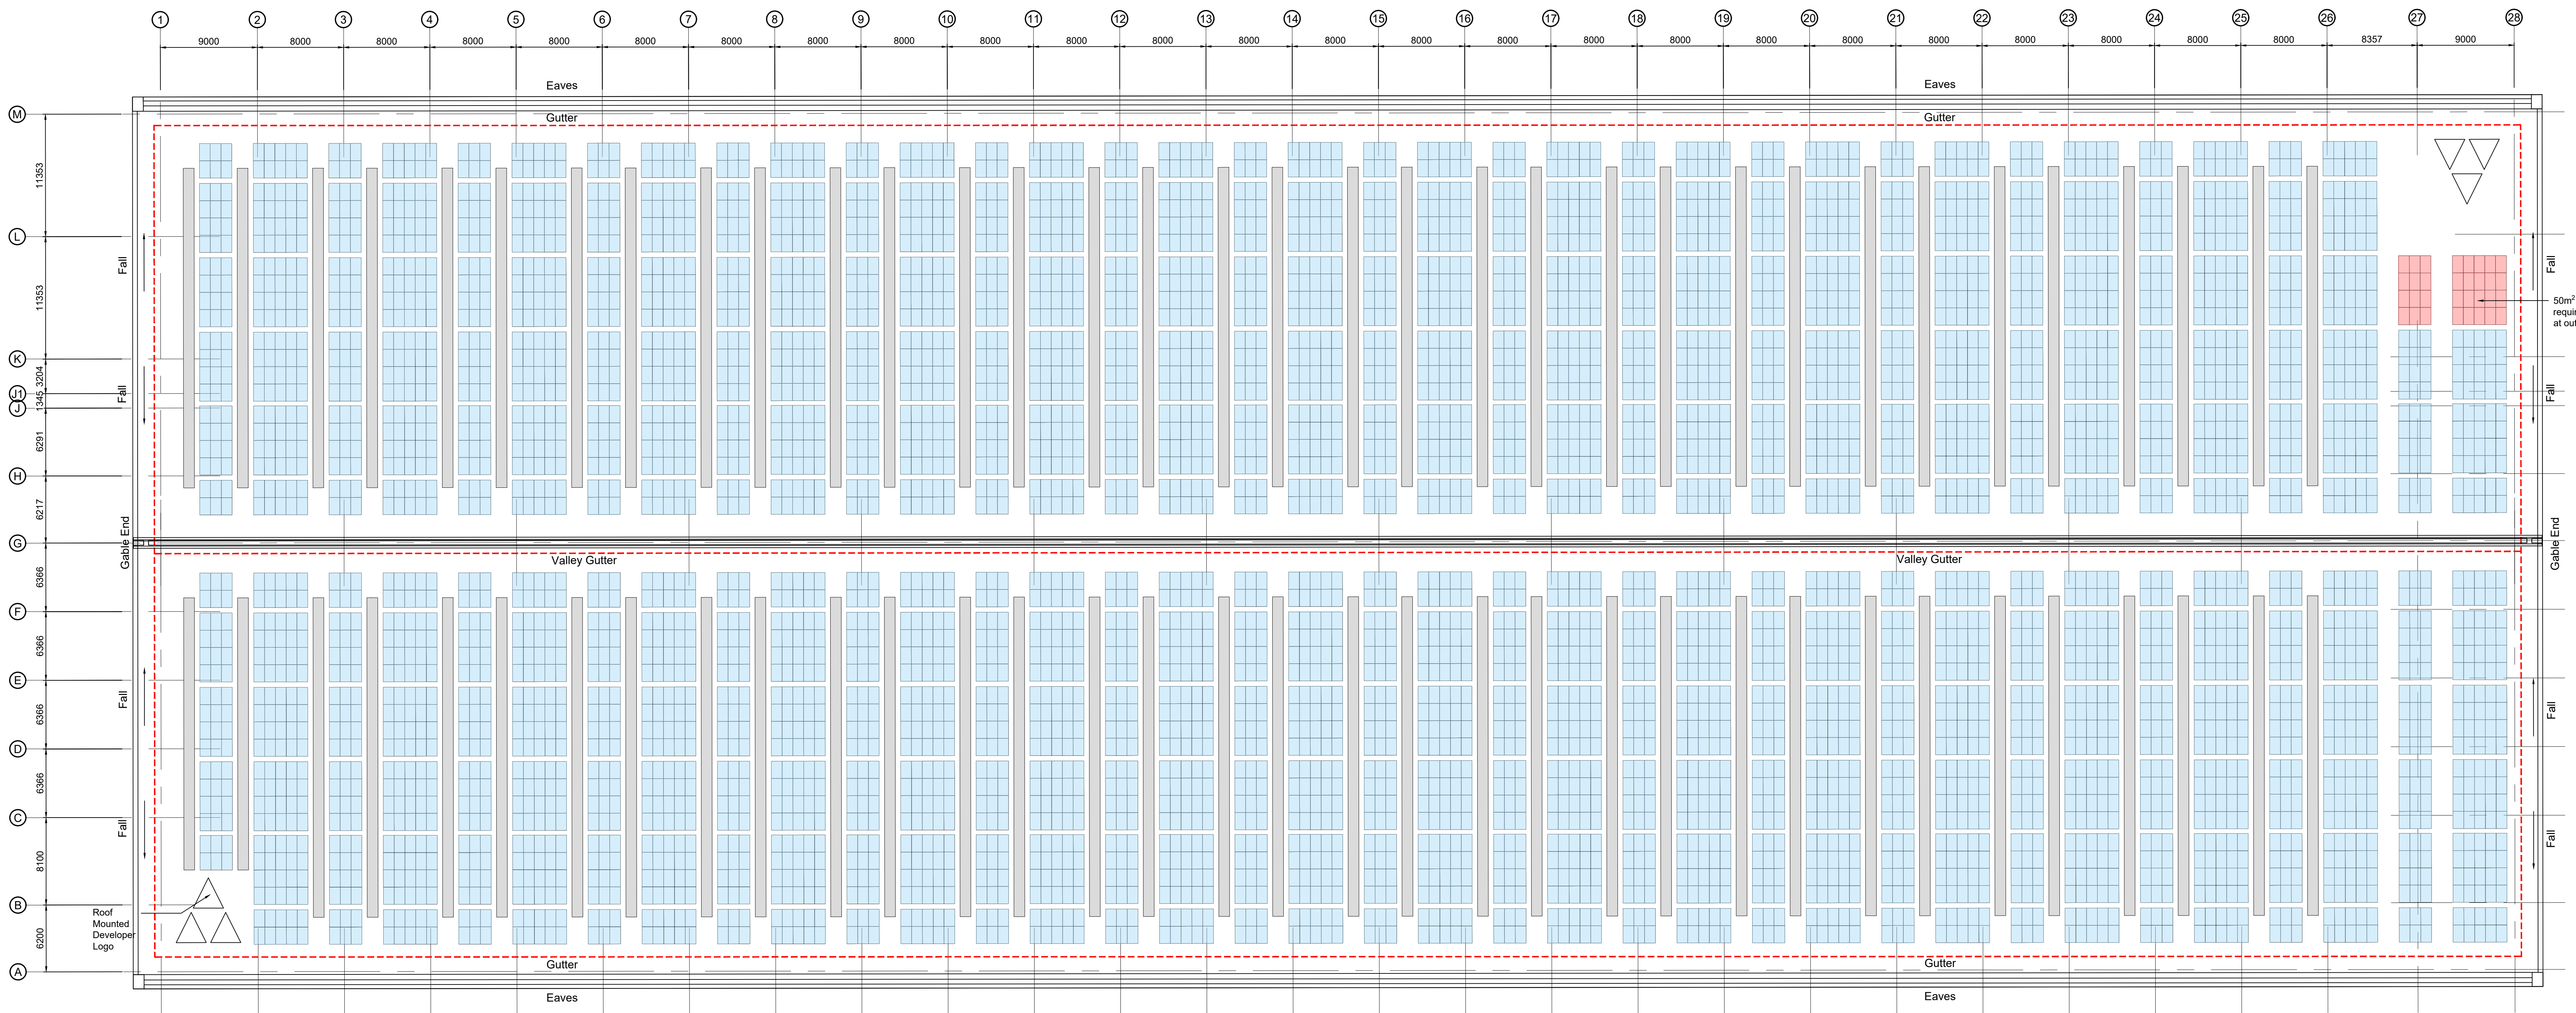


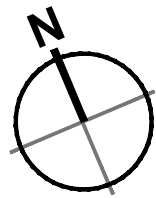

Unit 3 - Roof Plan
Scale 1:250

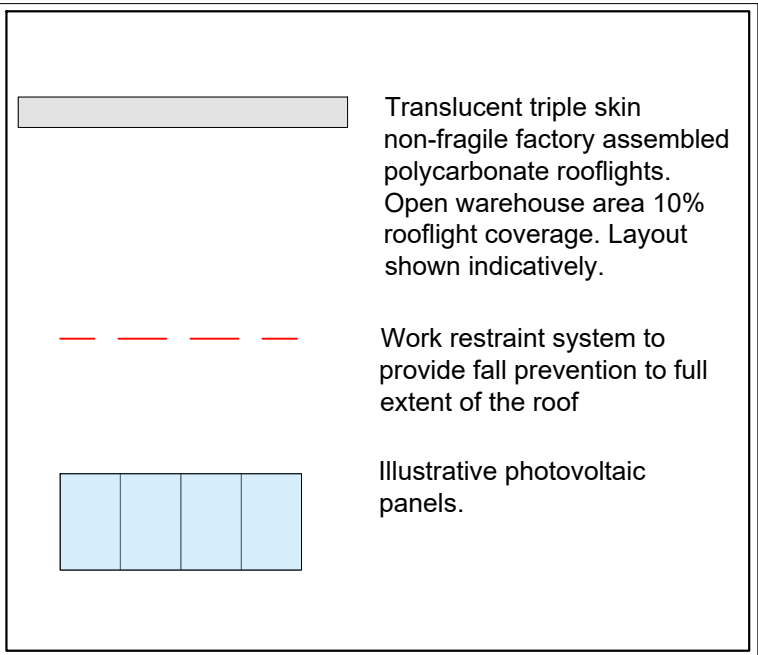

PLANNING

THIS DRAWING IS FOR INFORMATION ONLY AND SHOULD NOT BE USED FOR ANY OTHER PURPOSE

rev	amendments	by	chk	date
Phase 2, Symmetry Park, Merseyside				
Unit 3 - Roof Plan				
A TRITAX BIG BOX COMPANY				
3rd Floor, Manchester Club, 81 King Street, Manchester, M2 4AH +44 (0)161 413 0590 info@umcarchitects.com				
Drawing Status:		Planning		
Drawn / Checked:		AP / DEB		
Date:		27/10/2021		
Scale:		1:250 A0		
Drawing no:		Revision:		
21351 P3003		C		