


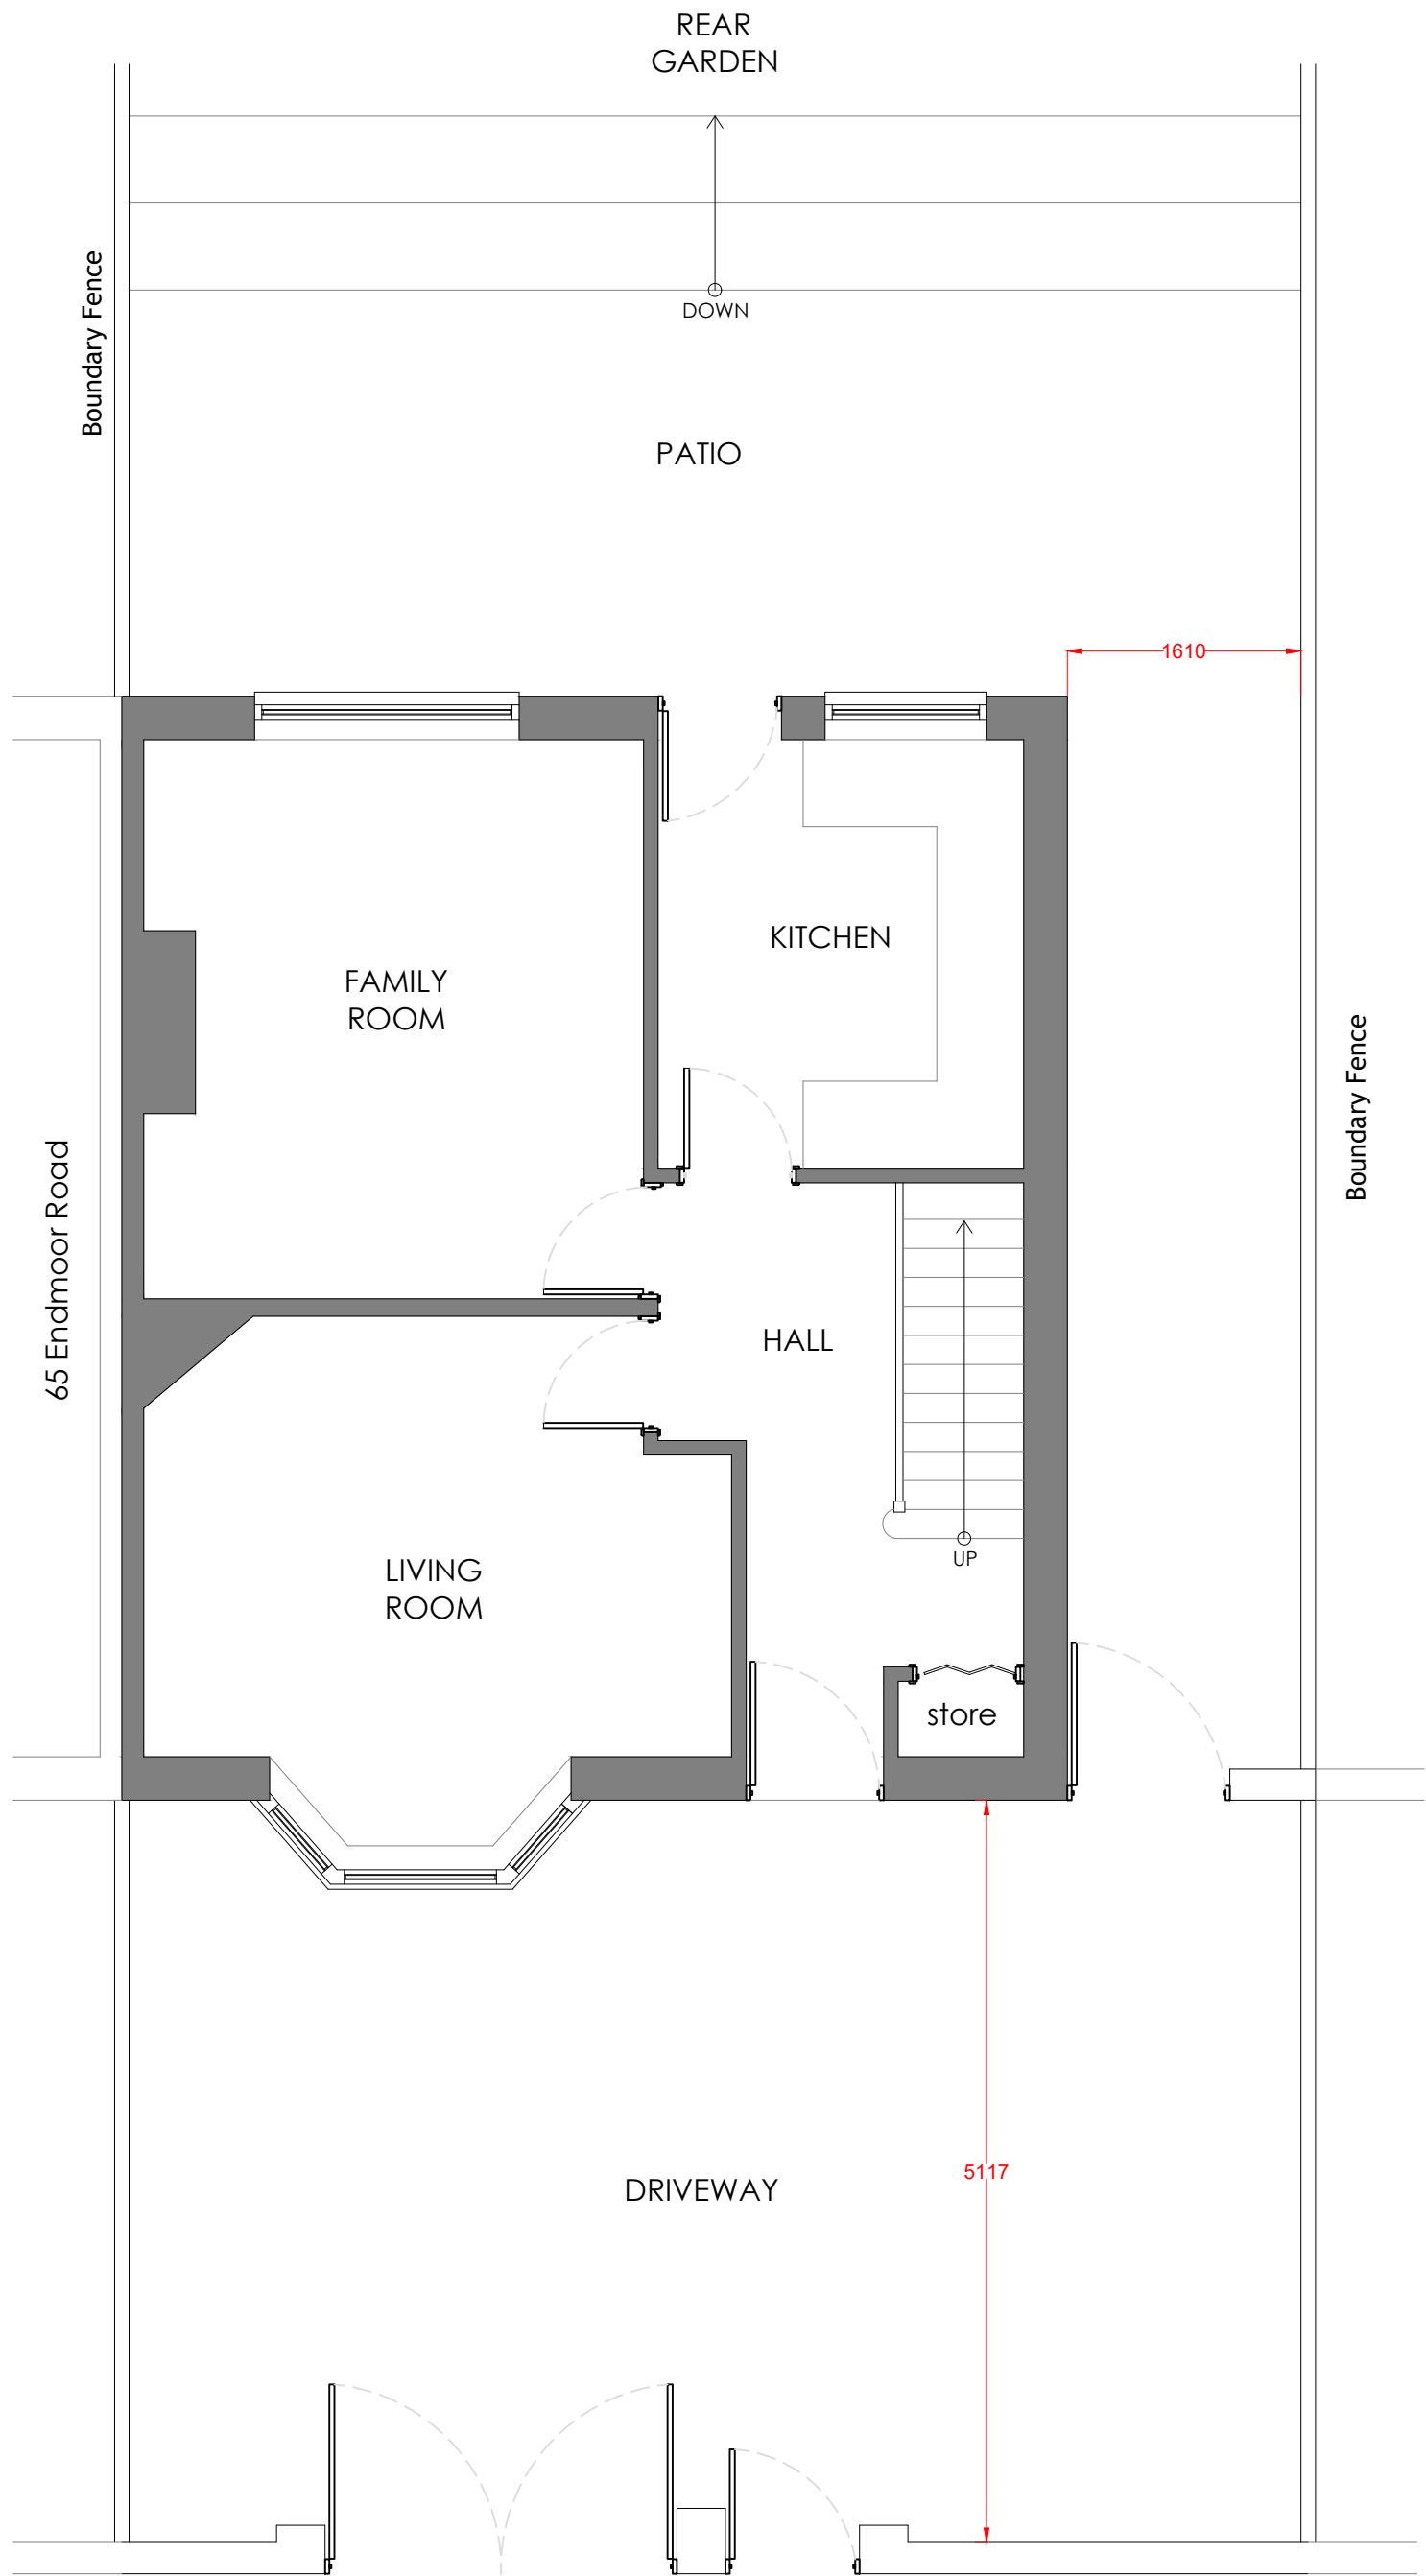

NOTES:

- Existing Walls
- Proposed Walls

CLIENT Rachel & Tom

DRAWING NO + TITLE:
Existing Ground Floor Plan

67 Endmoor Road
Huyton
Liverpool
L36 3UH

SCALES: 1:50 PAGE SIZE: A3
DRAWN BY: LS DATE: 13/03/2023



ARCHITEVO