




Existing Front Elevation



Existing Rear Elevation

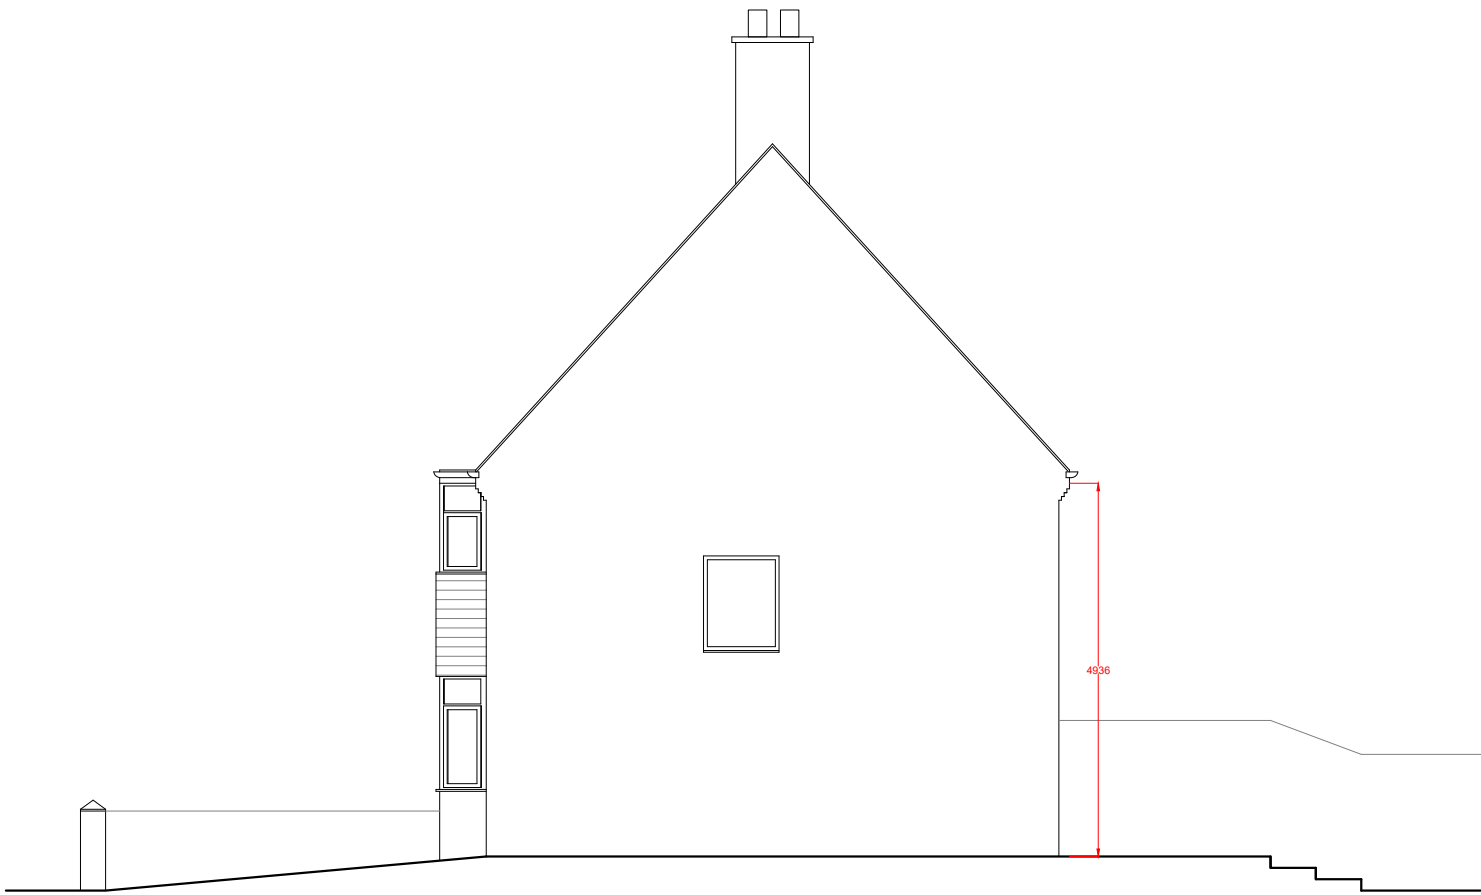

Existing North Side Elevation

NOTES:

- Existing Walls
- Proposed Walls

CLIENT		Rachel & Tom	
DRAWING NO + TITLE:			
Existing Elevations			
67 Endmoor Road Huyton Liverpool L36 3UH			
SCALES:		PAGE SIZE:	A3
DRAWN BY: LS		DATE	13/03/2023