


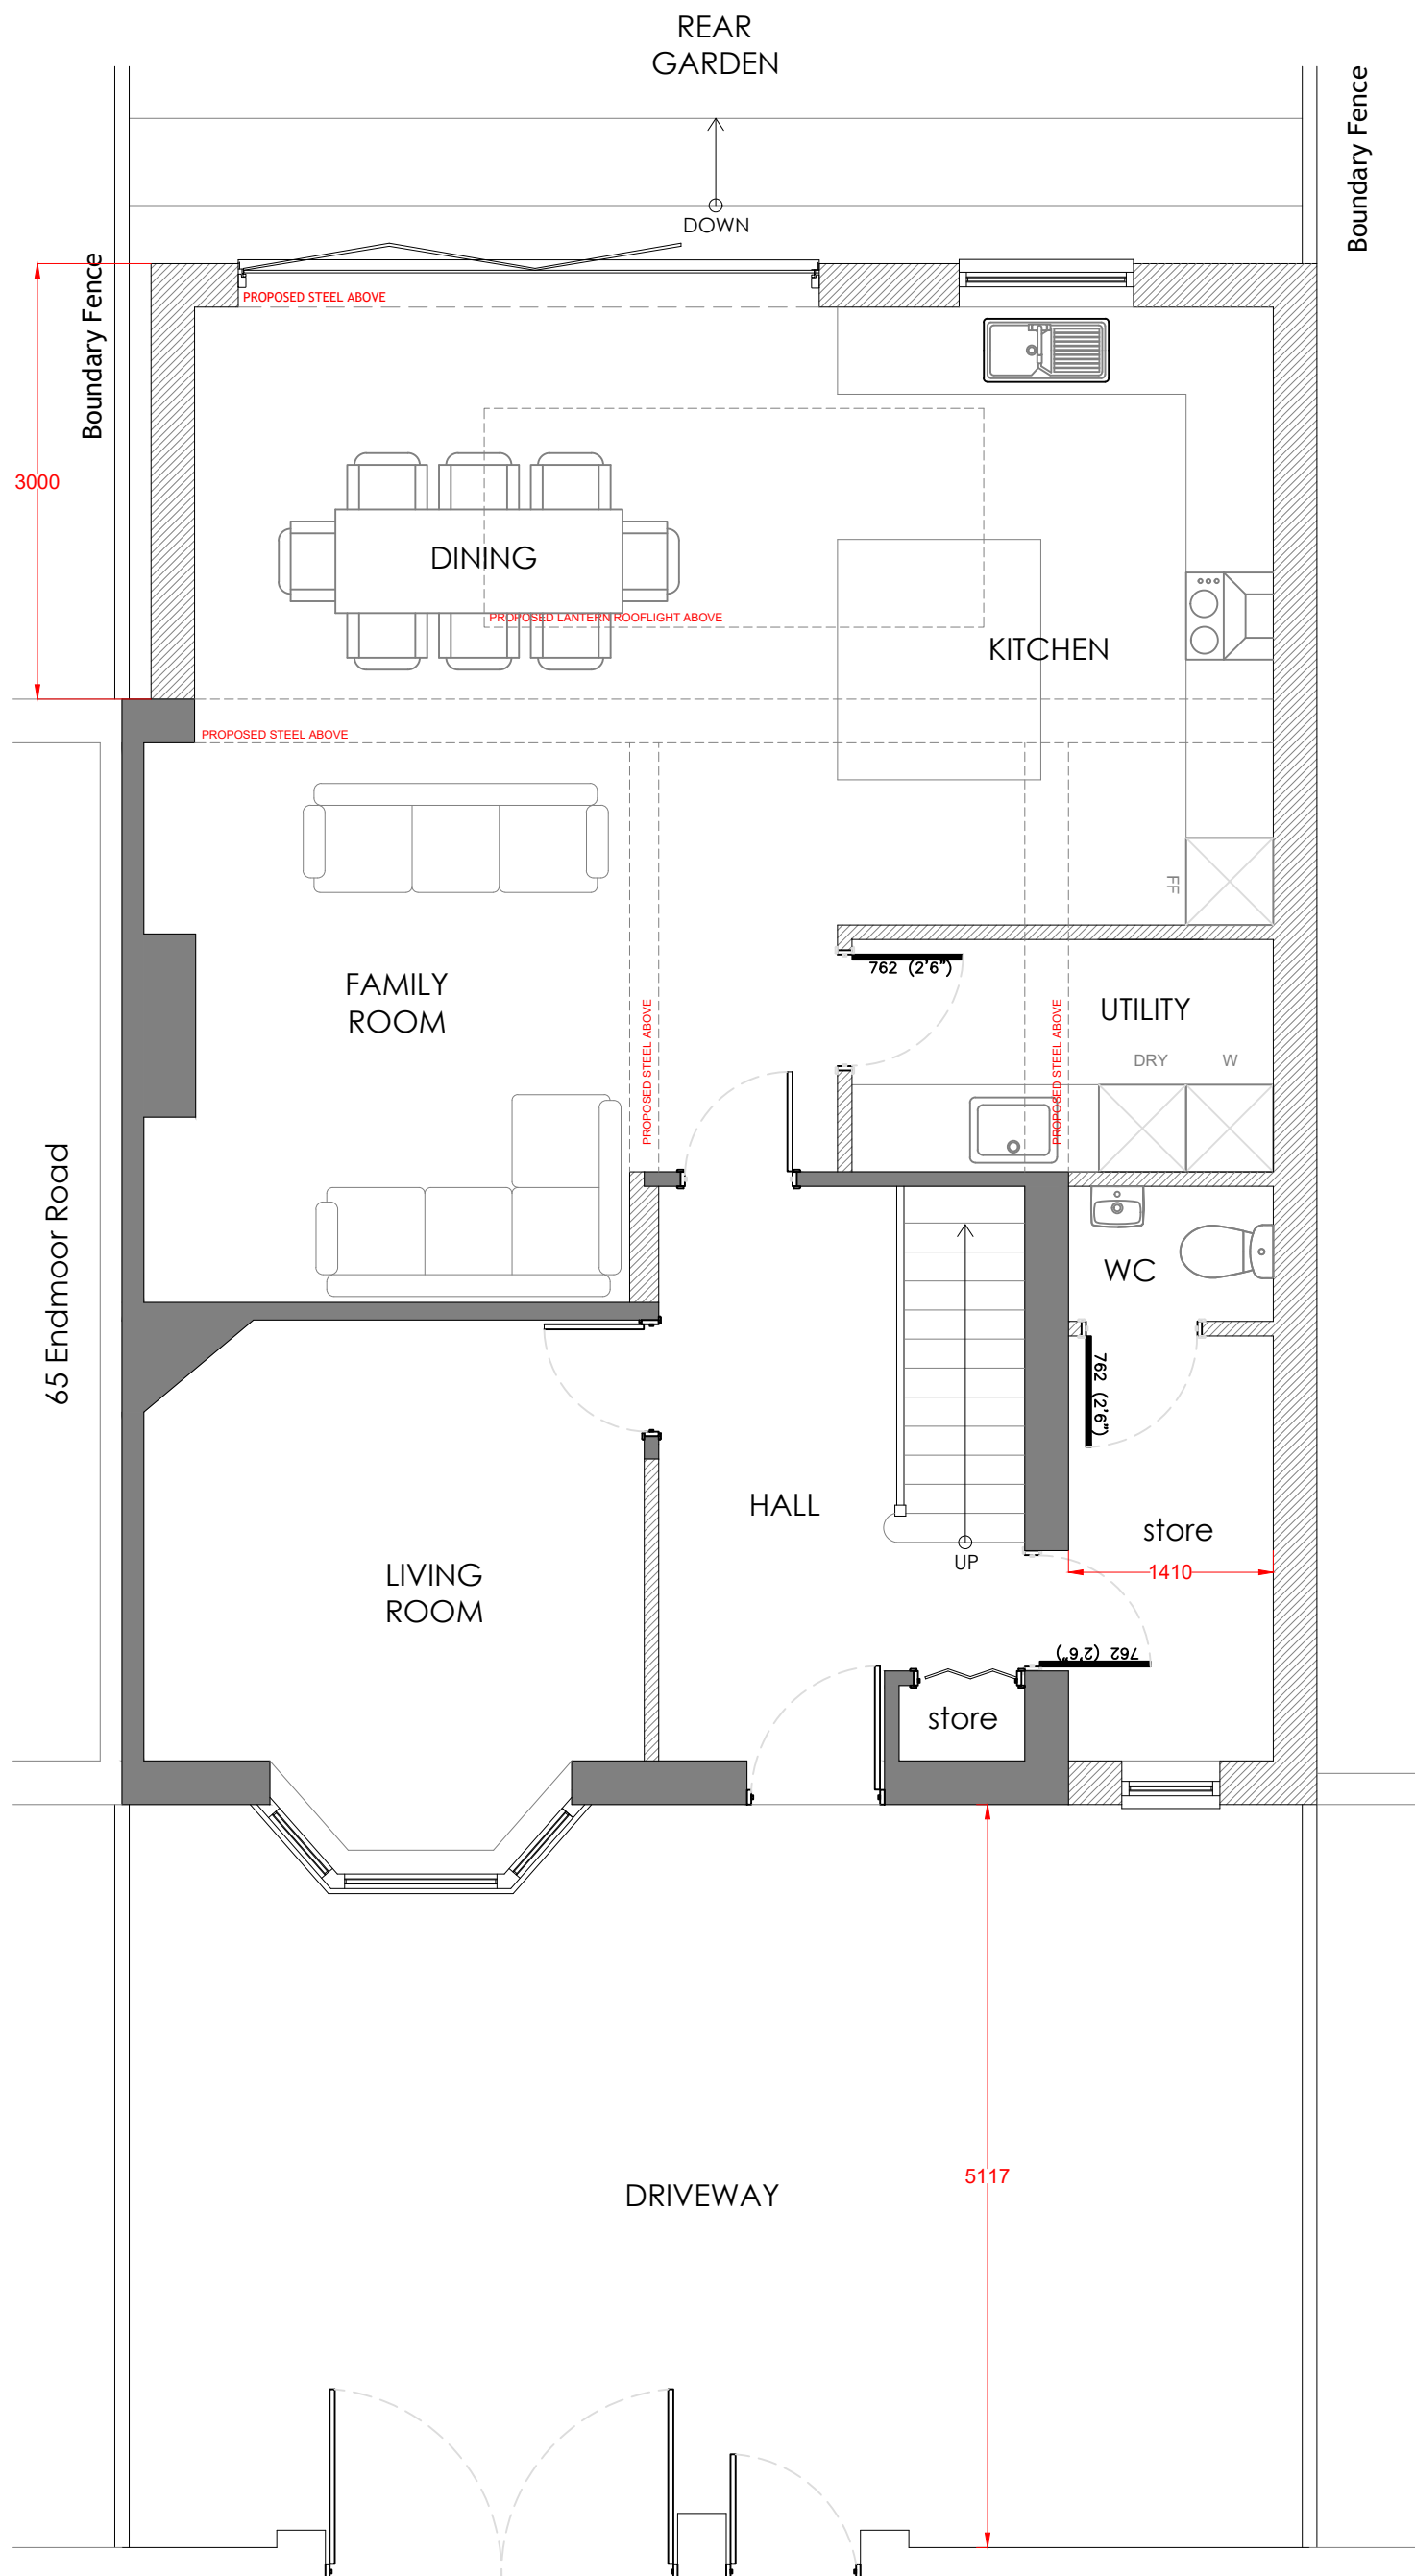

Proposed Ground Floor

NOTES:

- Existing Walls
- Proposed Walls

CLIENT Rachel & Tom

DRAWING NO + TITLE: Proposed Ground Floor Plan

67 Endmoor Road
Huyton
Liverpool
L36 3UH

SCALES:	1:50	PAGE SIZE:	A3
DRAWN BY:	LS	DATE:	13/03/2023