





Proposed Front Elevation

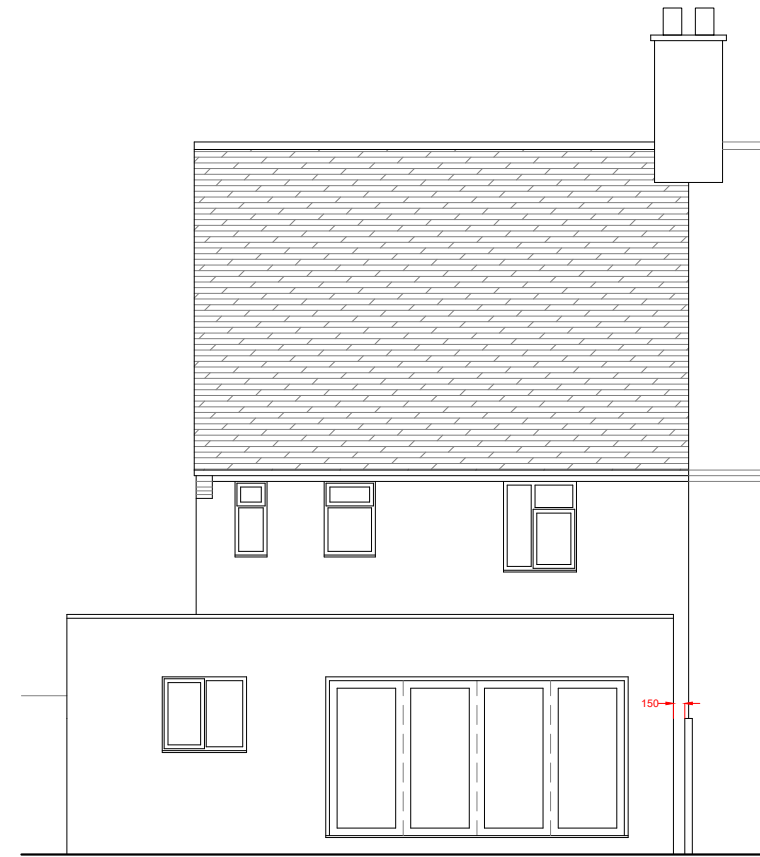

Proposed Rear Elevation

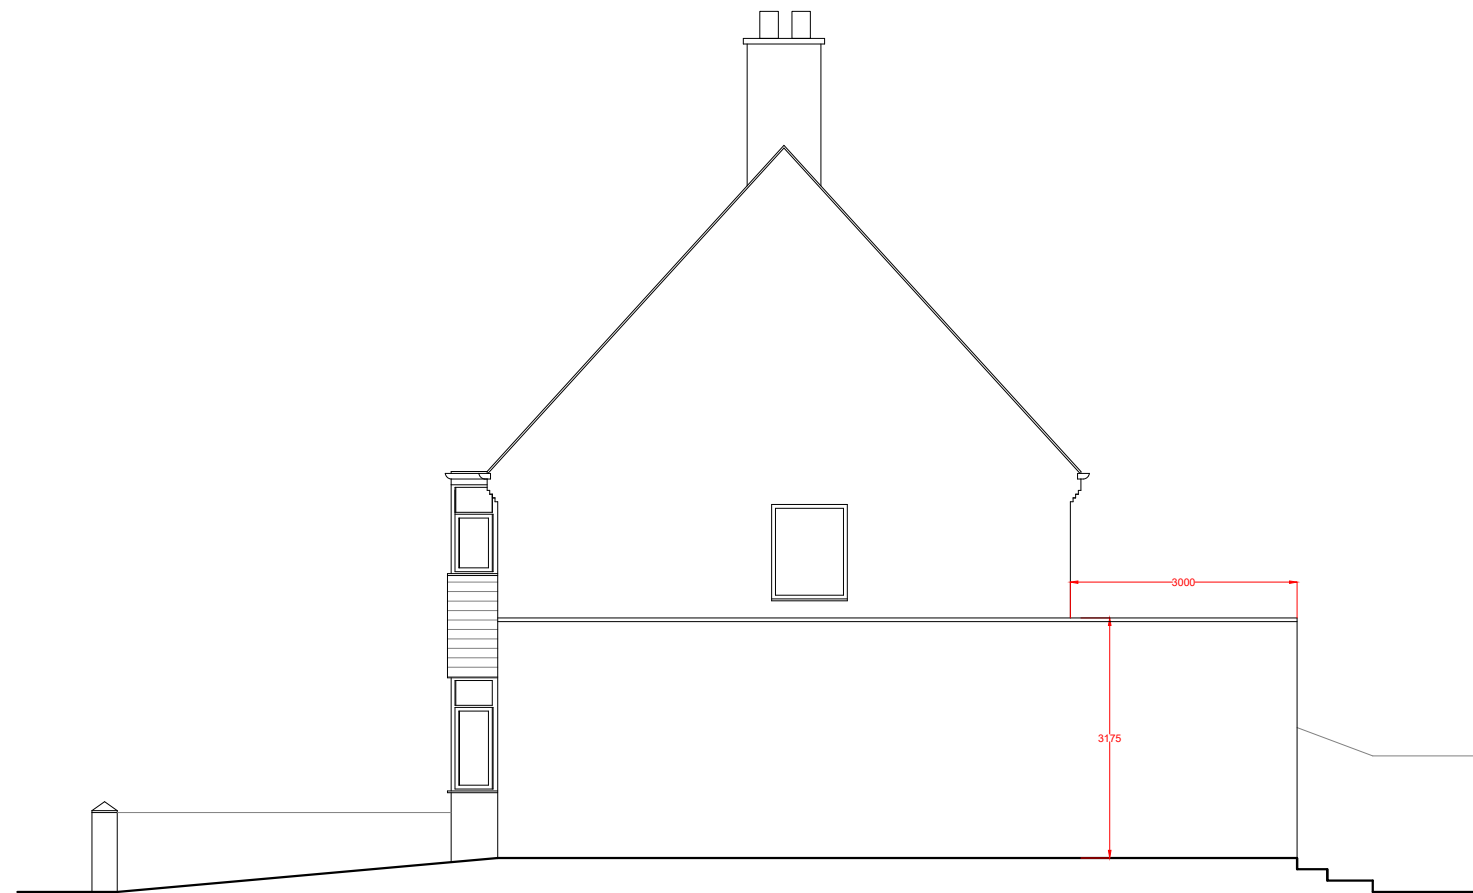

Proposed North Side Elevation

NOTES:

Existing Walls

Proposed Walls

CLIENT Rachel & Tom

DRAWING NO + TITLE:
Proposed Elevations

67 Endmoor Road
Huyton
Liverpool
L36 3UH

SCALES: 1:50 PAGE SIZE: A3

DRAWN BY: LS DATE 13/03/2023



ARCHITEVO