



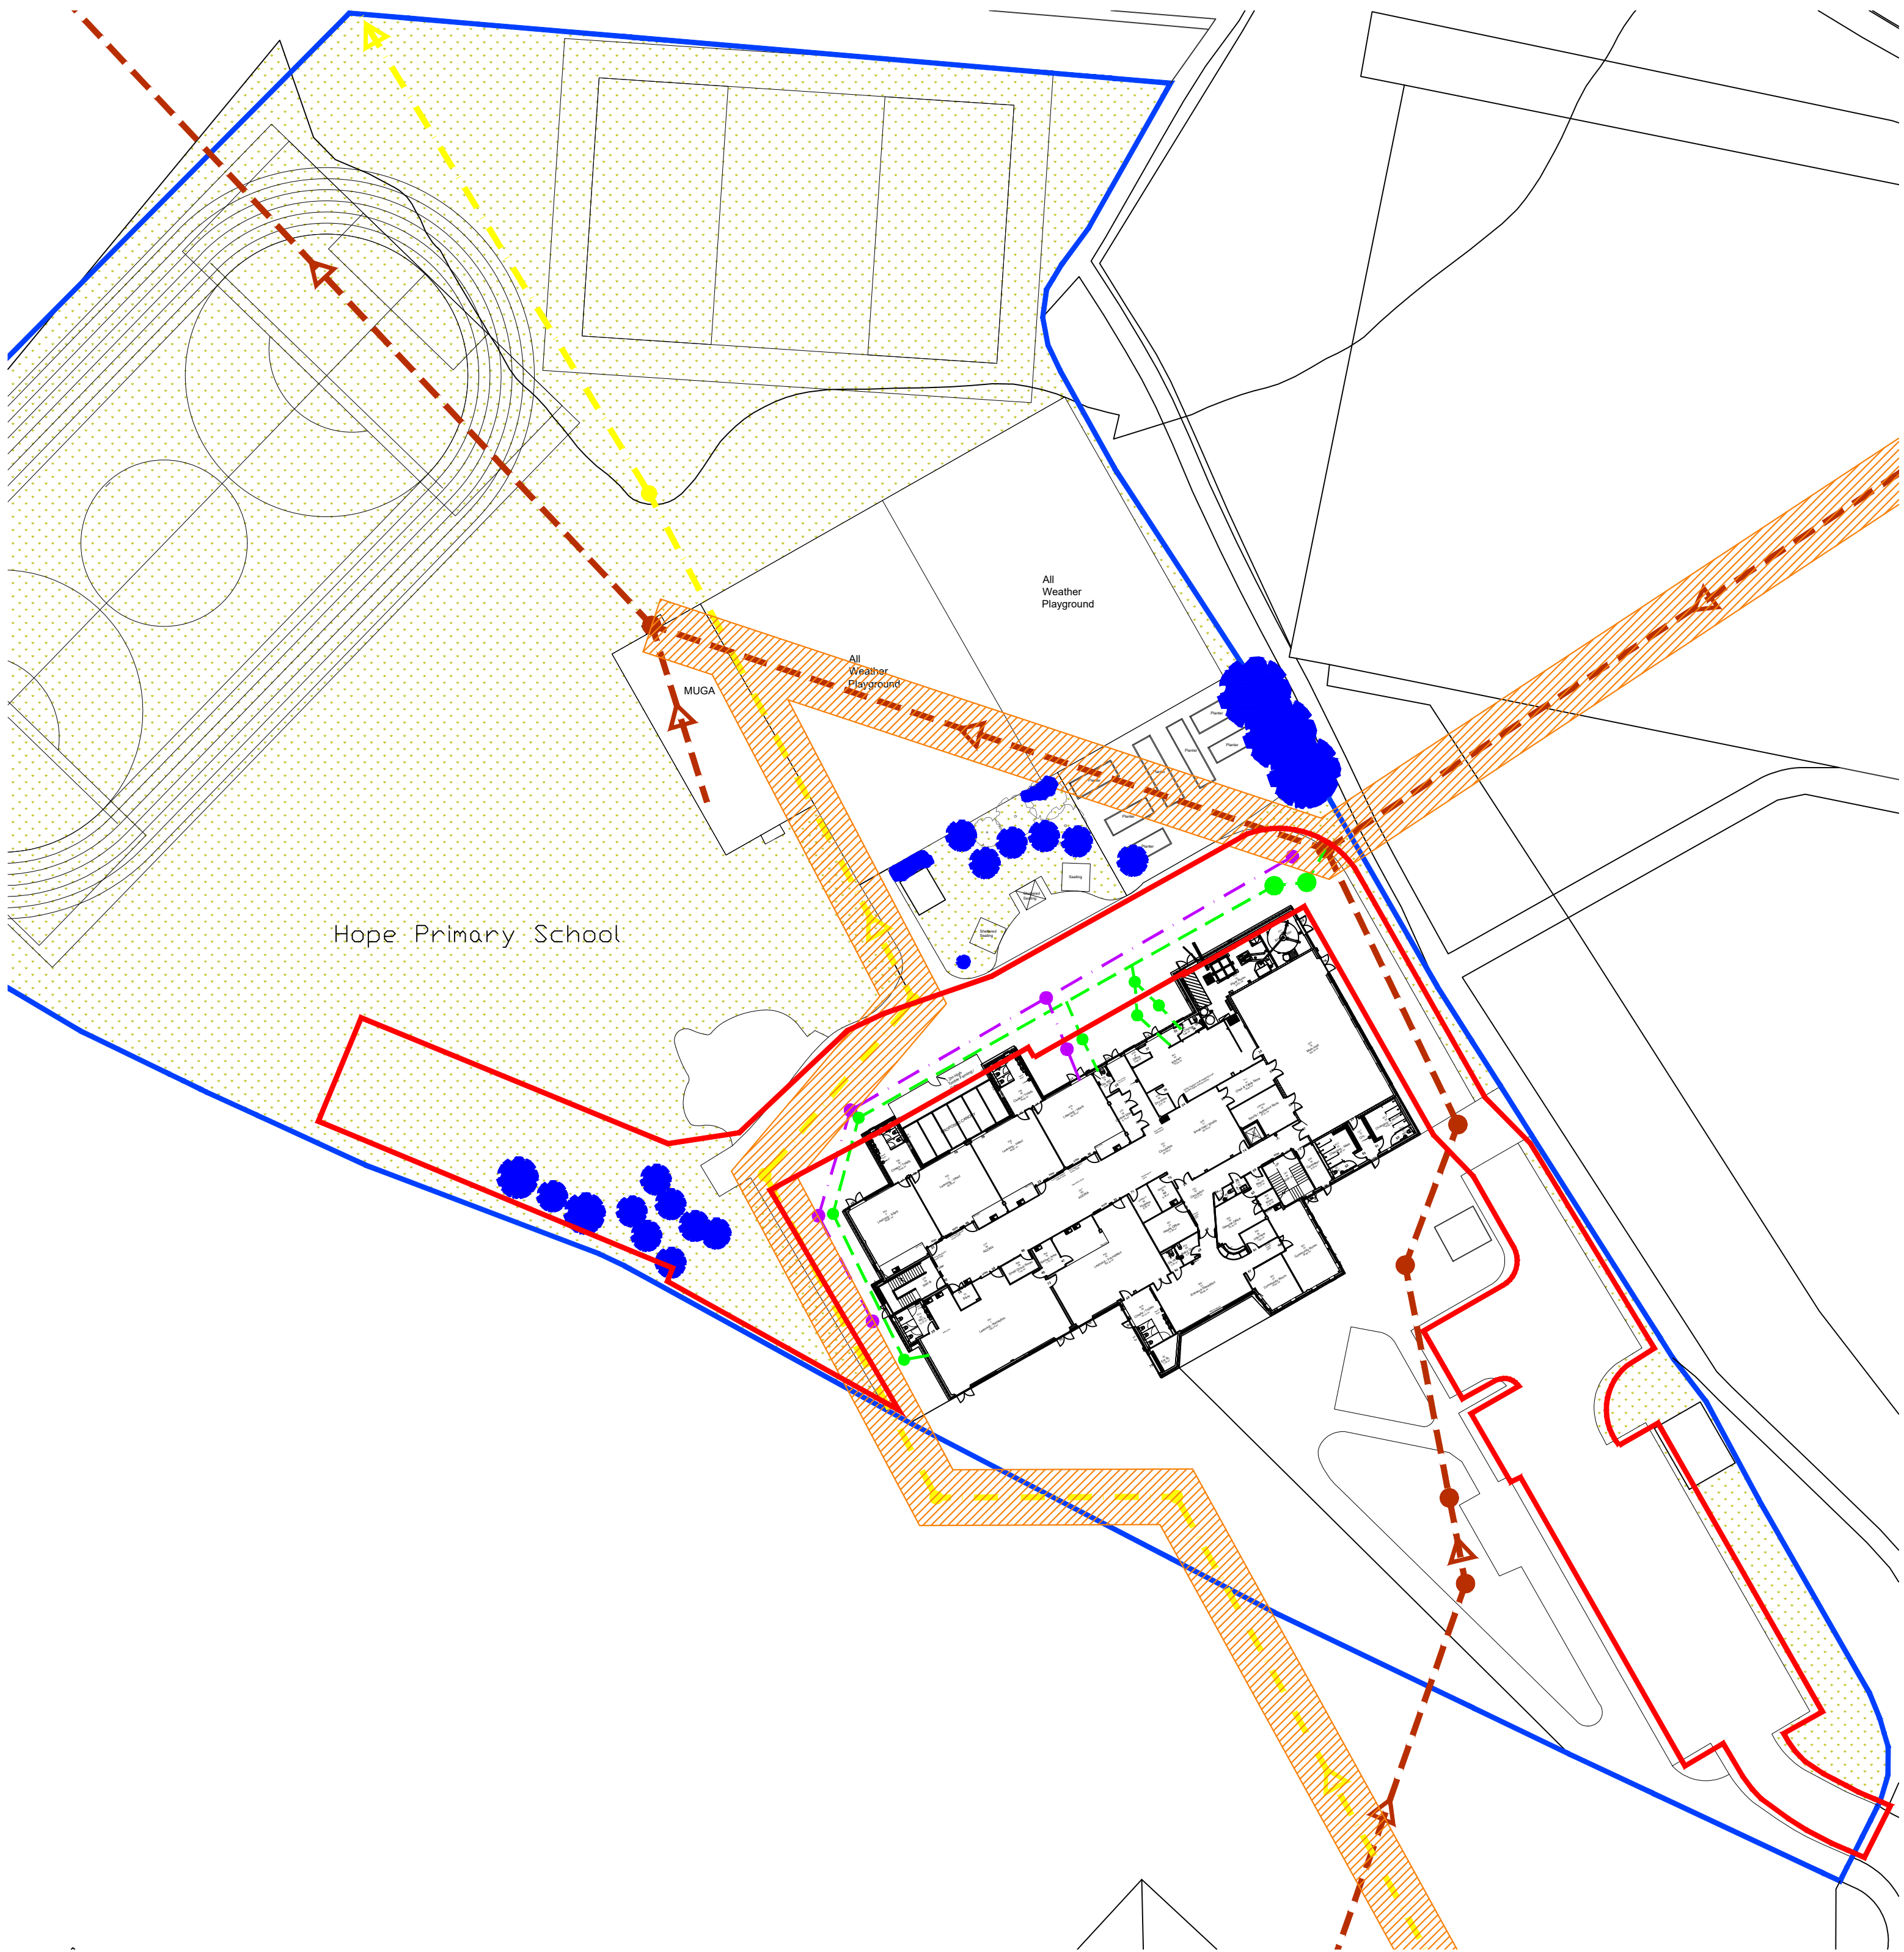


Existing Site Plan @1:500 scale

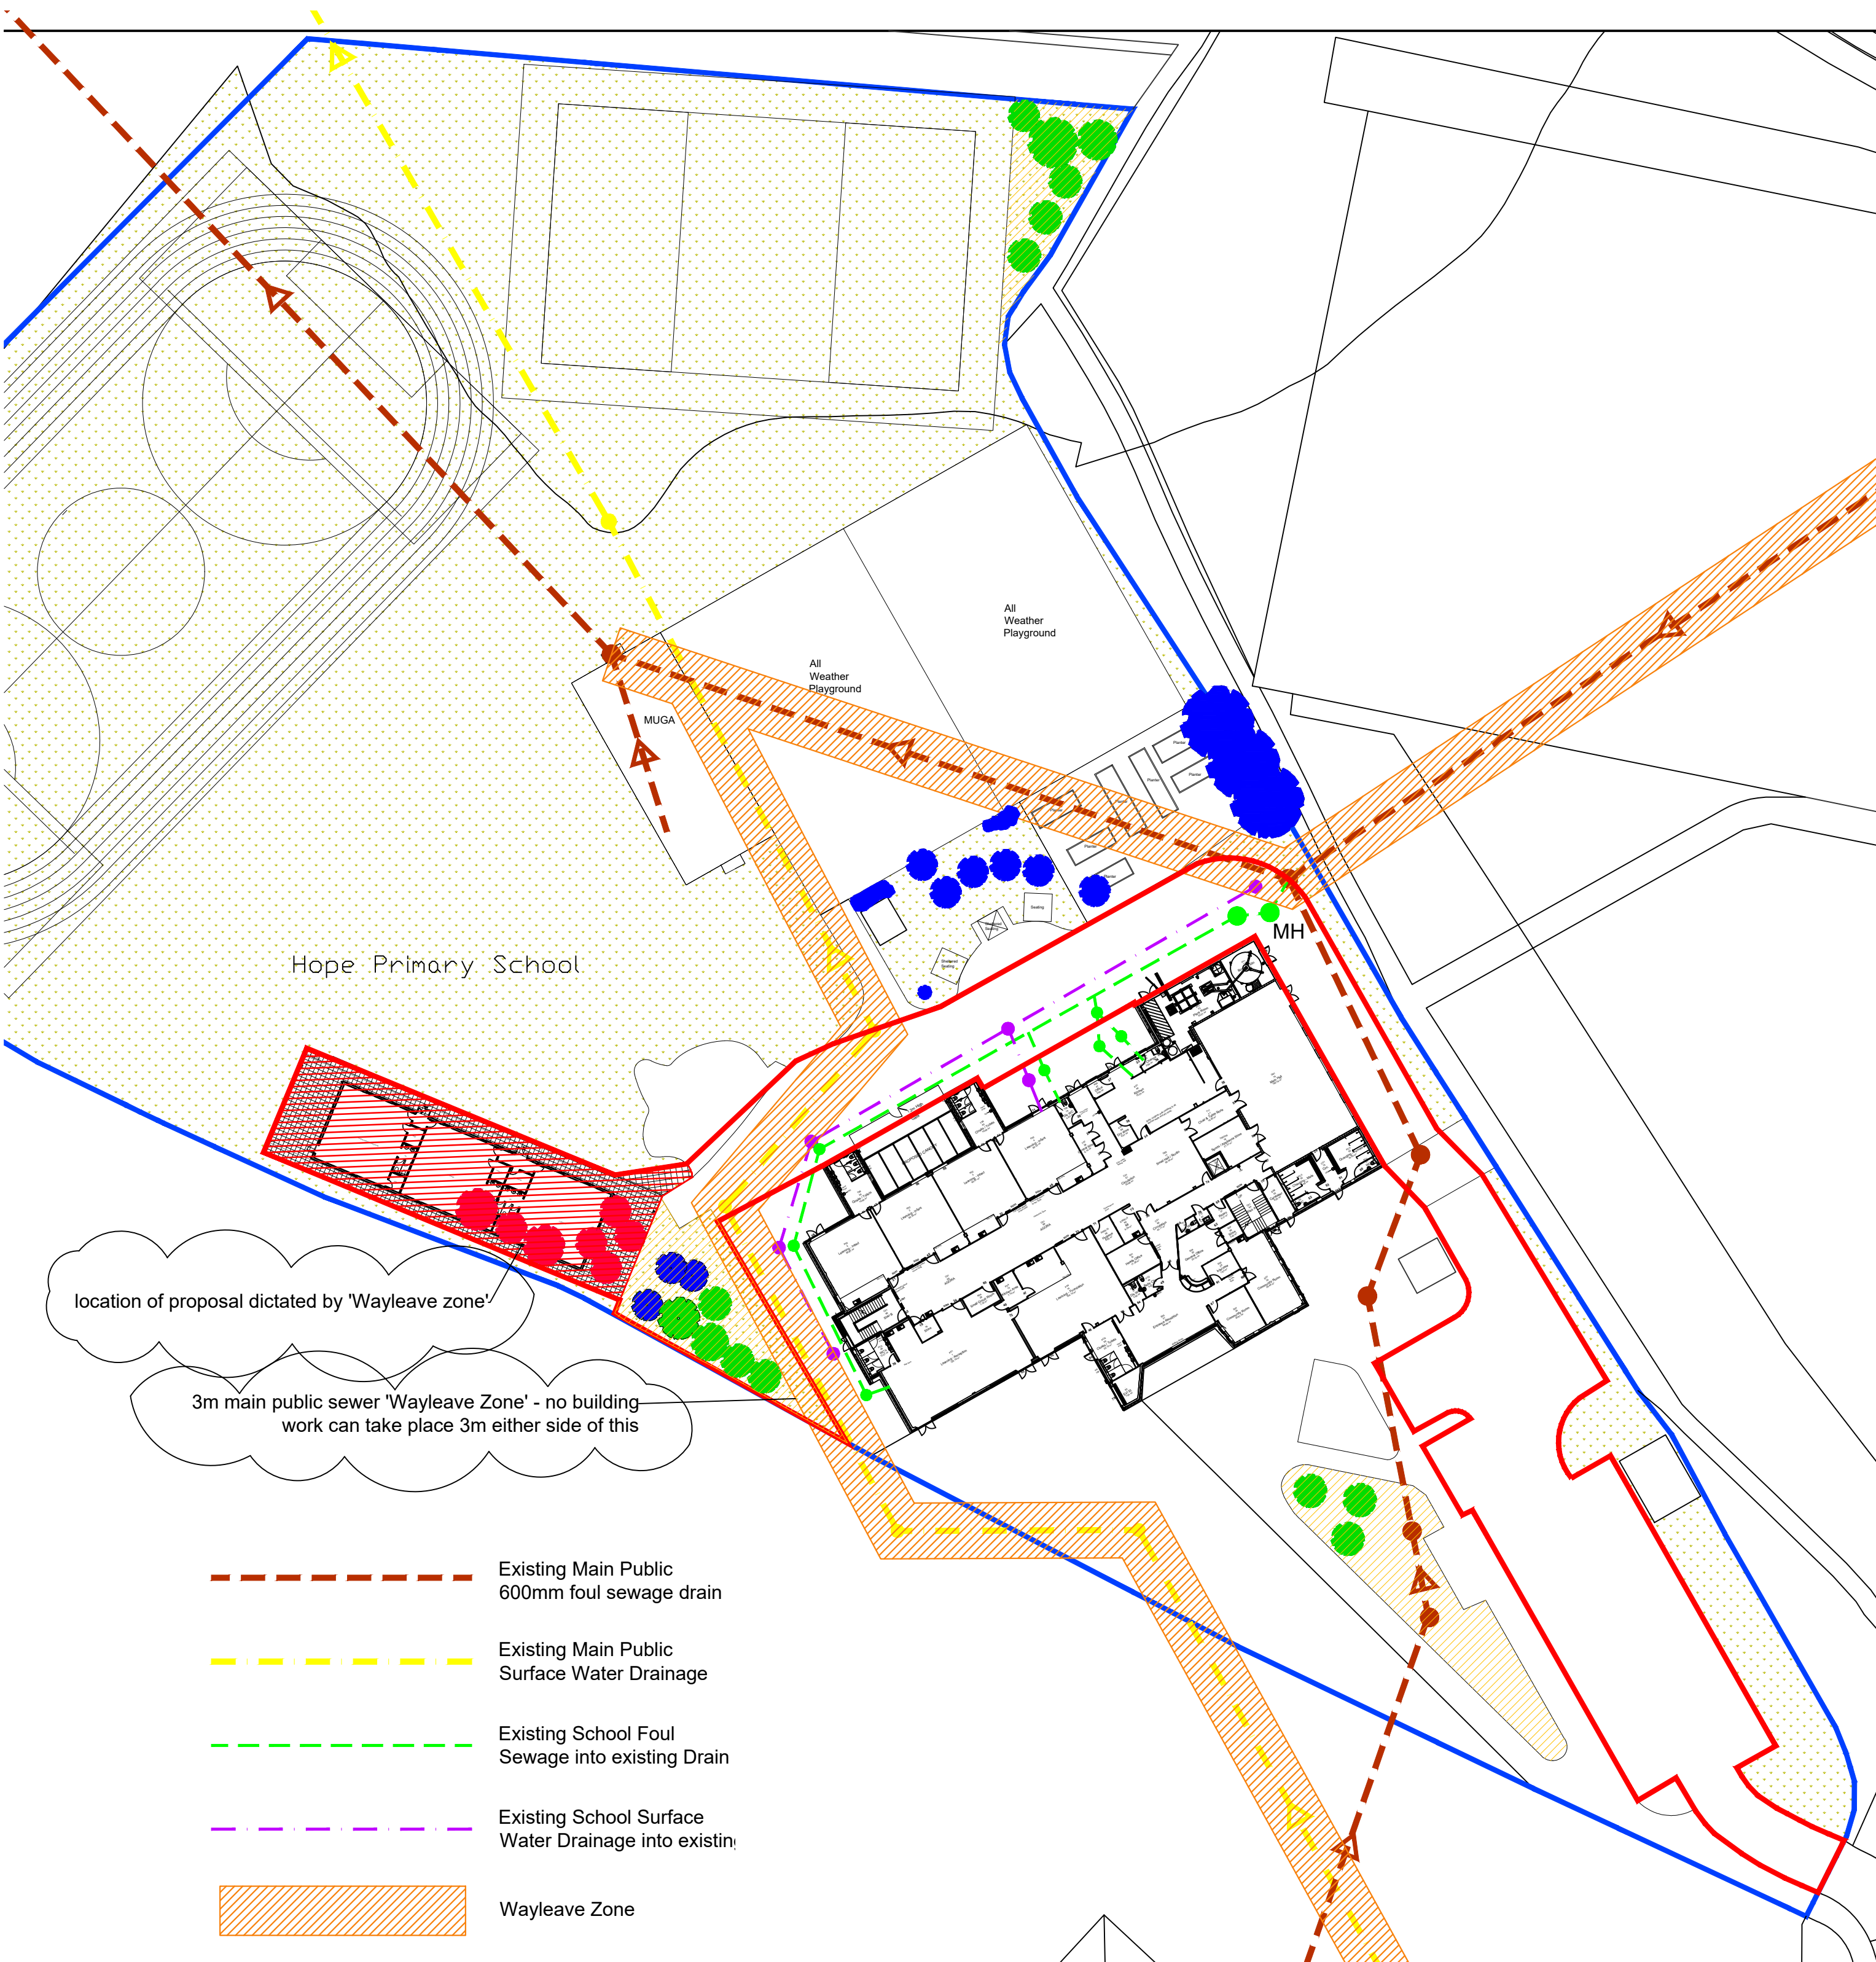

Proposed Site Plan @1:500 scale

- Existing Main Public 600mm foul sewage drain
- Existing Main Public Surface Water Drainage
- Existing School Foul Sewage into existing Drain
- Existing School Surface Water Drainage into existing Drain
- Wayleave Zone

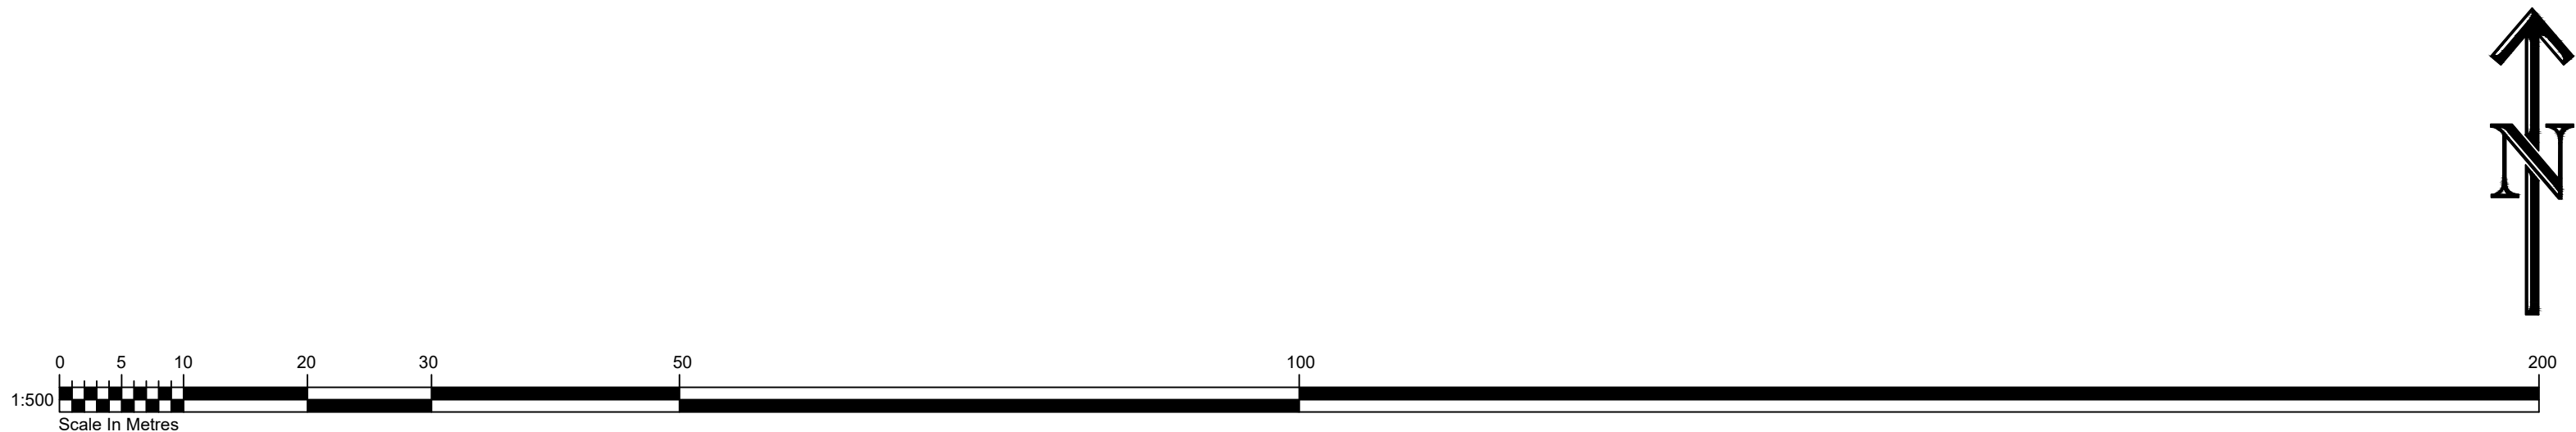

- KEY
- Existing Tree
 - Tree Removed
 - Tree Planted to be of similar age/size and species to the trees being removed

P02	Updated indicating Wayleave Zone and new trees planted - following comments from LPA	CS	PW	03.02.25
Rev	Amendments	Dwn	Ck	Date

PLANNING ISSUE

WS3

 PROPERTY & CONSTRUCTION CONSULTANTS Claire Court Oriel Road Bootle Liverpool L20 7AD Tel No: (0151) 944 2030 Fax No: (0151) 944 1625 E-mail: cs@cunliffes.com	 Chartered Practice		Client Hope Primary School Huyton			Drawing Title Site Plan		
			Project Title Proposed External Classrooms			CS	11.09.2024	PW
			SCALE 1:500 @ A1					
			DWG No.	7273-HPR-CUN-XX-XX-DR-A-1200	STATUS	S1	REVISION	P02