


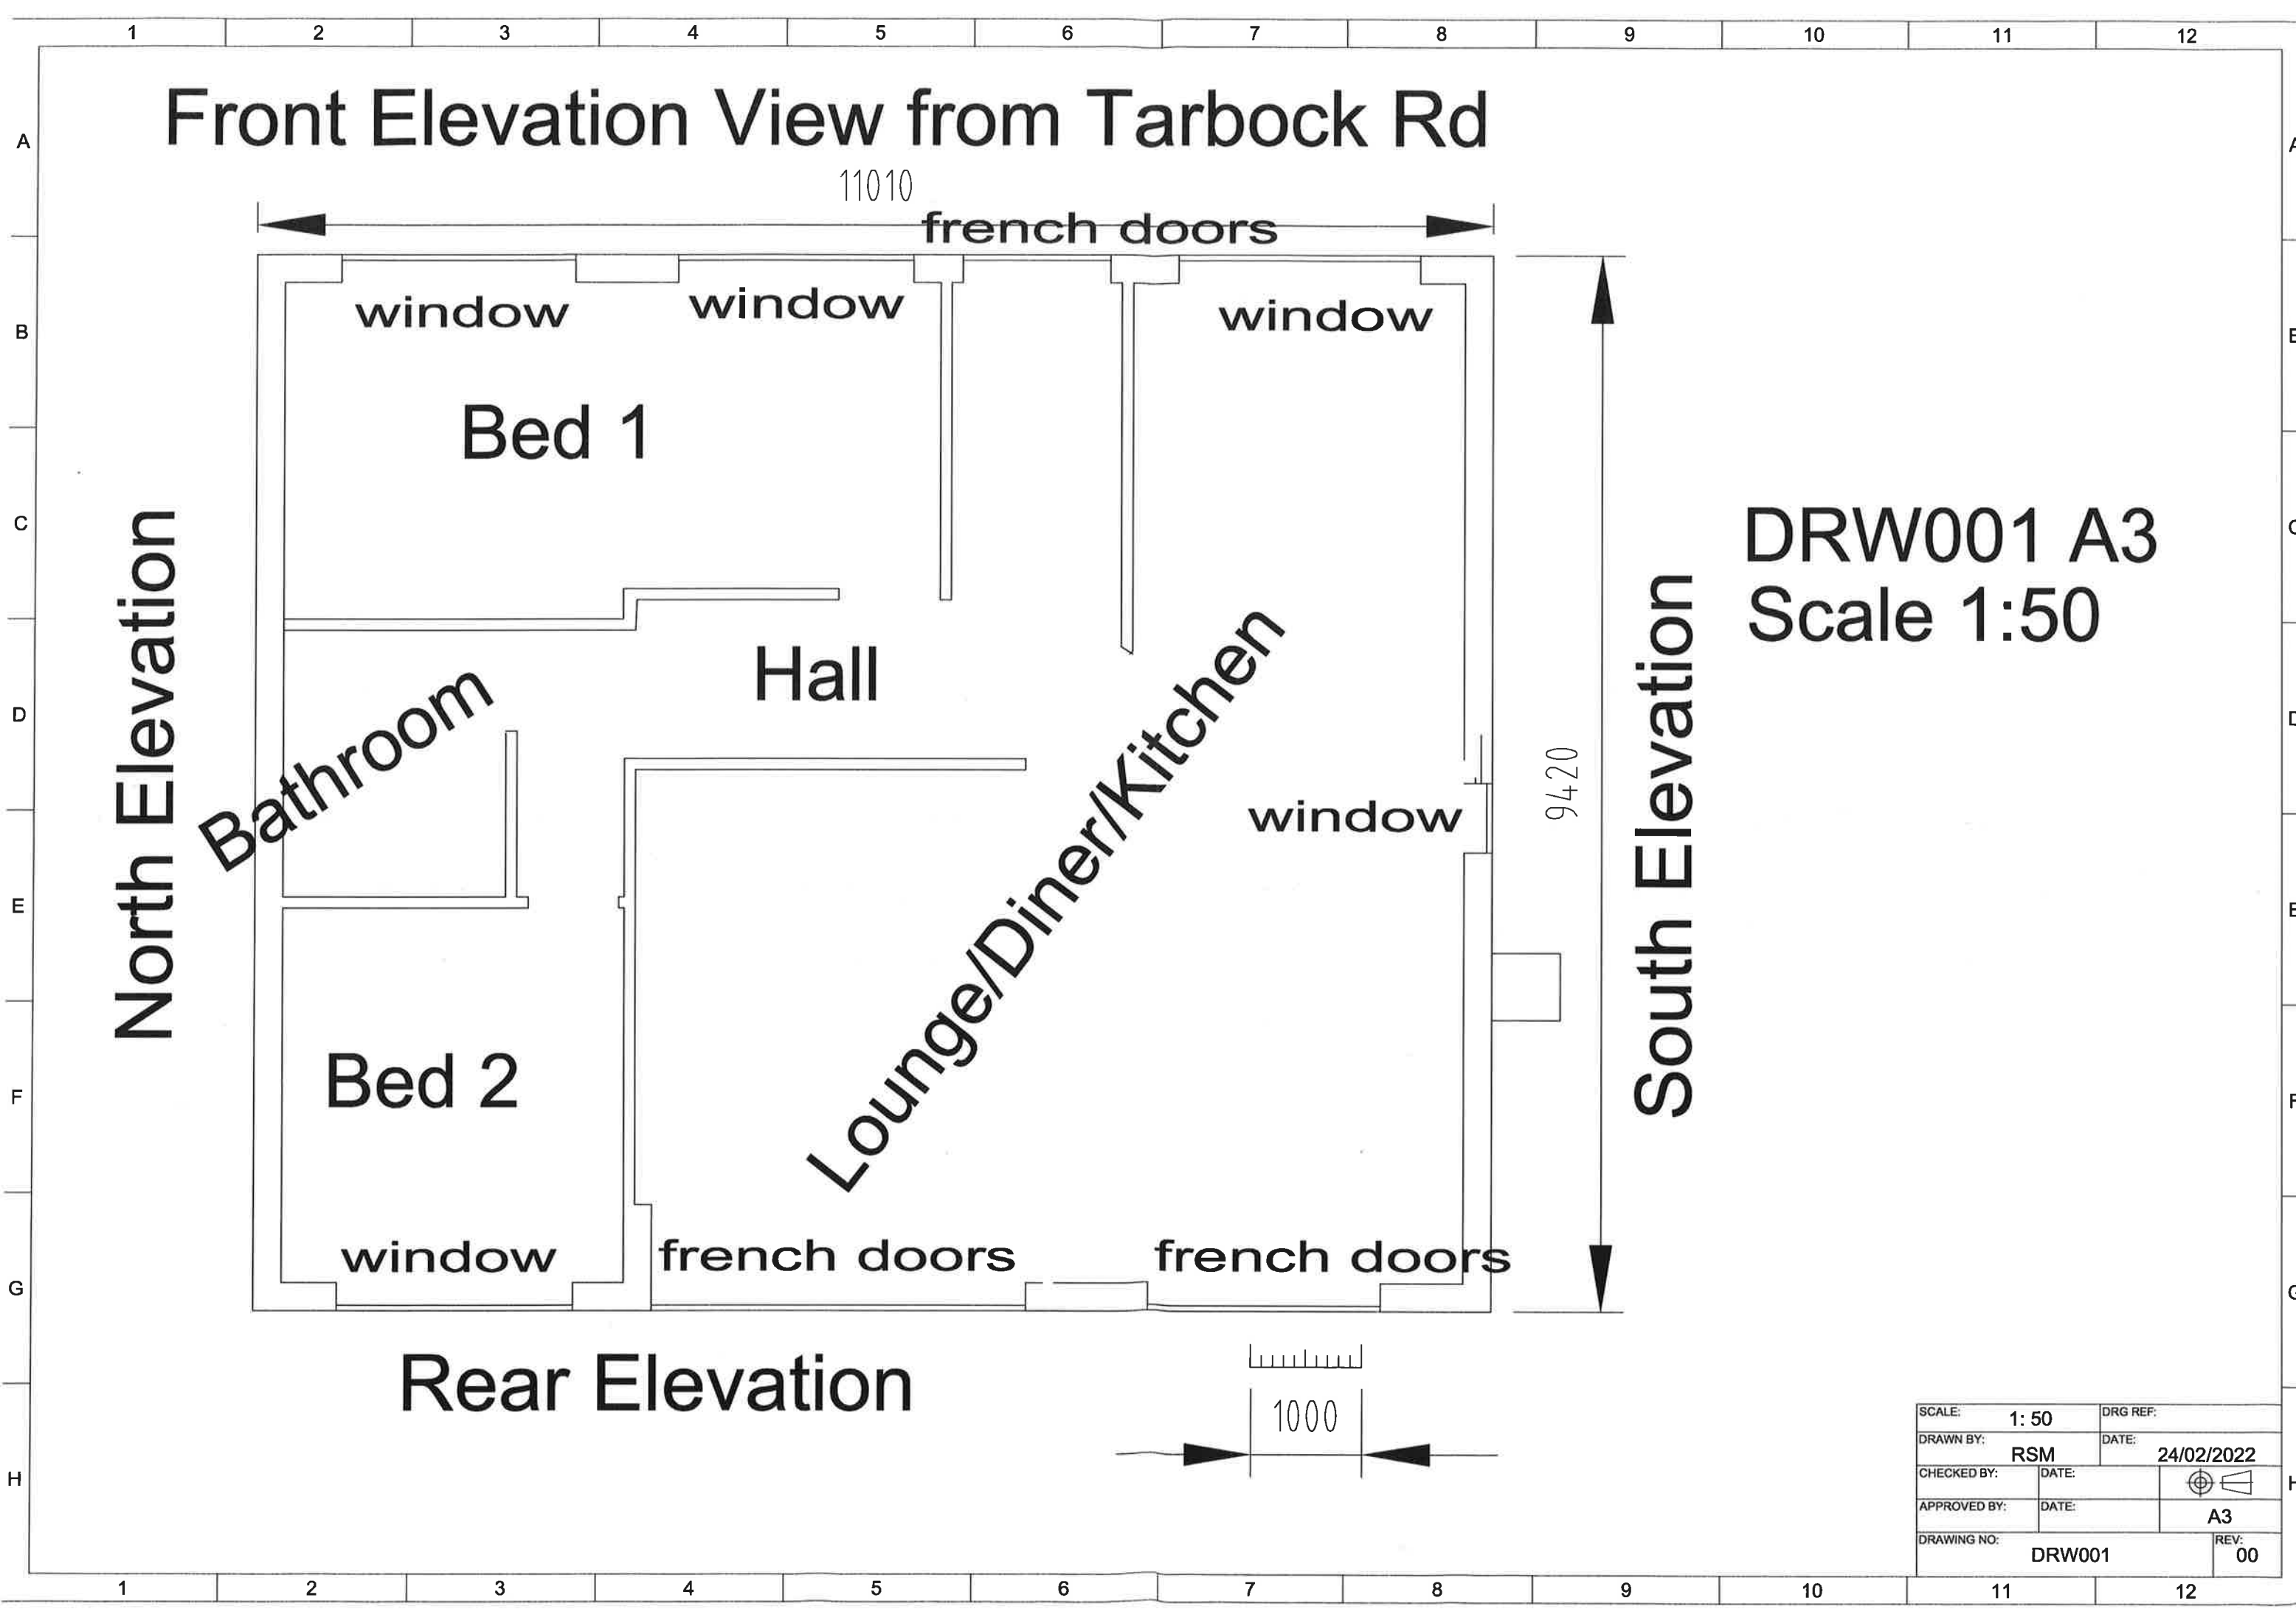

# Front Elevation View from Tarbock Rd

DRW001 A3  
Scale 1:50

North Elevation

South Elevation

# Rear Elevation

|              |        |          |            |
|--------------|--------|----------|------------|
| SCALE:       | 1: 50  | DRG REF: |            |
| DRAWN BY:    | RSM    | DATE:    | 24/02/2022 |
| CHECKED BY:  |        | DATE:    |            |
| APPROVED BY: |        | DATE:    |            |
| DRAWING NO:  | DRW001 | REV:     | 00         |