



Existing Bungalow Front Elevation from Tarbock Road

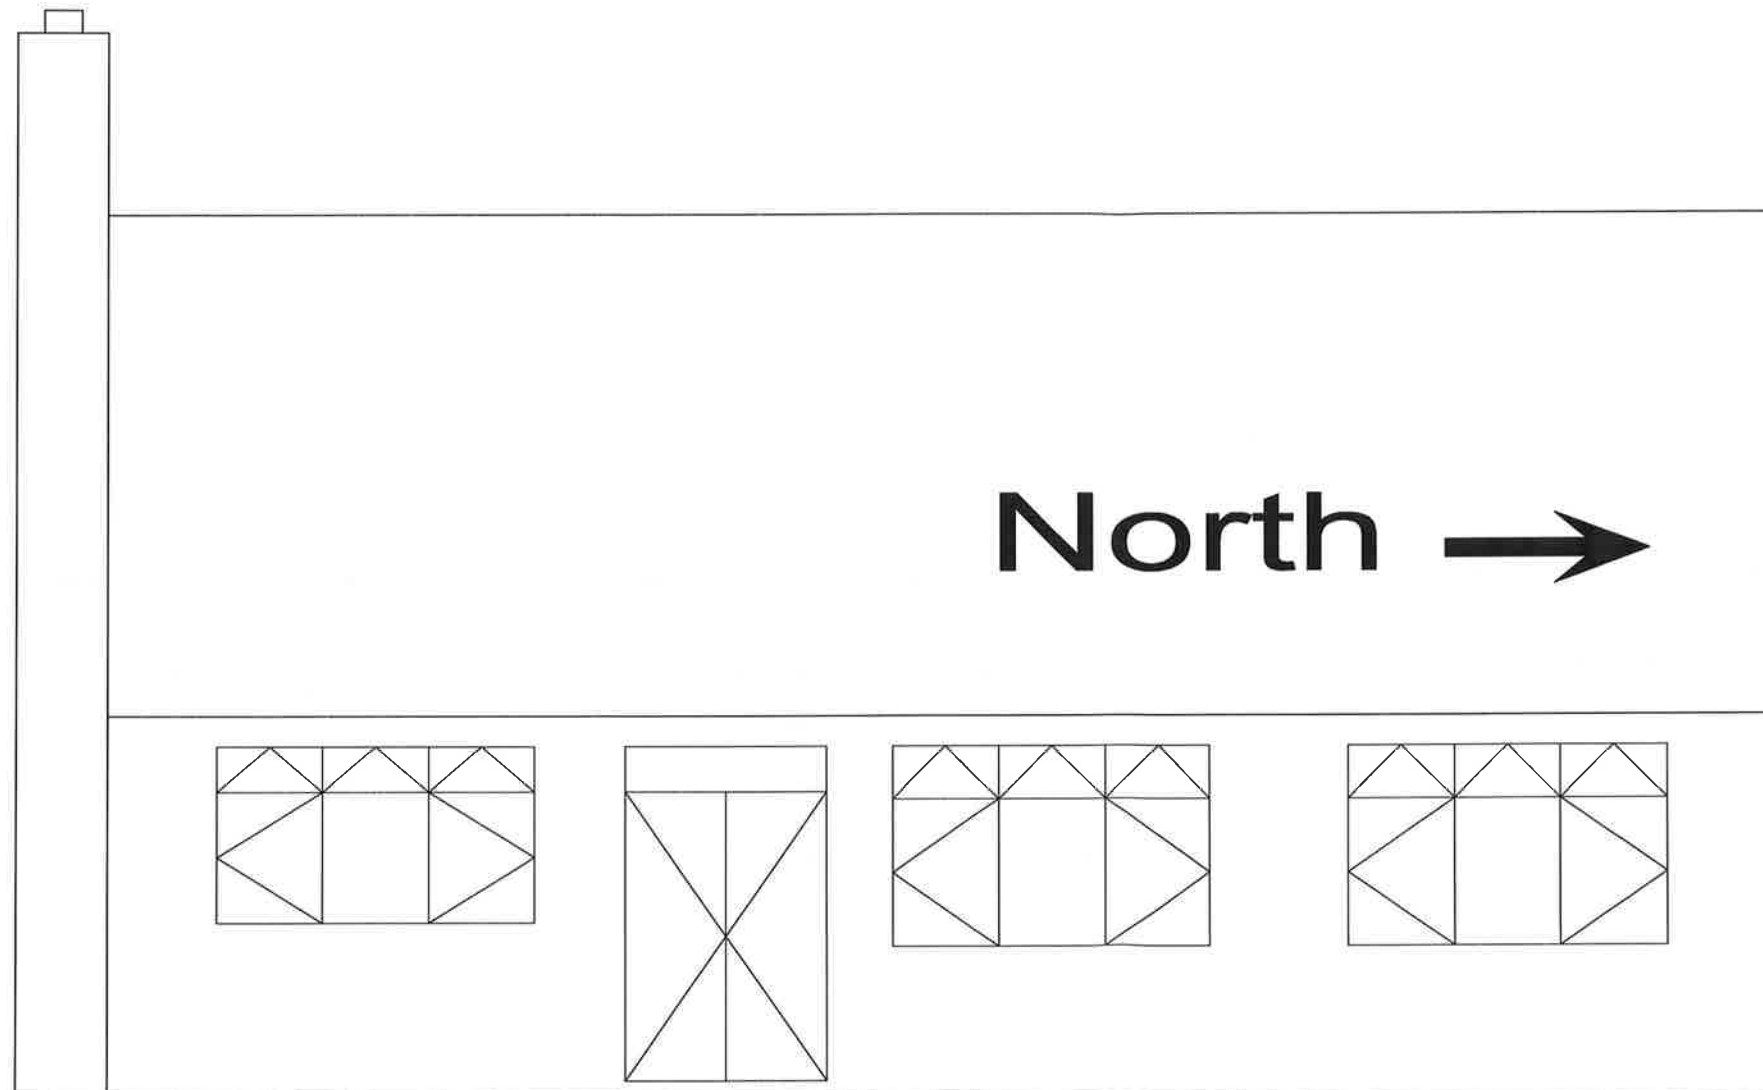

Front Elevation

DRW002 A3

Scale 1:50

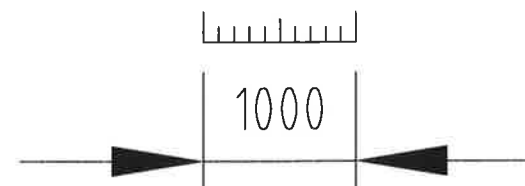

SCALE:	1: 50	DRG REF:	
DRAWN BY:	RSM	DATE:	24/02/2022
CHECKED BY:		DATE:	
APPROVED BY:		DATE:	
DRAWING NO:	DRW002	REV:	00