


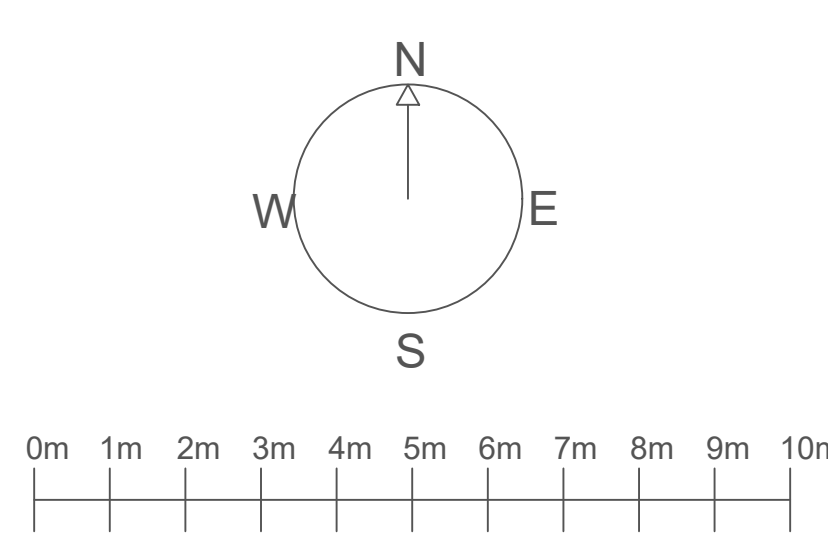

This drawing is copyright © of RRBD LTD.

General Notes

All drawings are to be read in conjunction with specialist M&E drawings and specifications. This drawing must be read in conjunction with GA plans

Critical

Any discrepancies must be reported to RRB LD LTD immediately.

X



**The Whitstable house,
45 Wimborne Place,
LI4 8AA**

Drawing Title
Existing Site Plan

Scale 1:250 @ A1 Date 18.02.2022

Drawn by AE Checked by -

Job No. 18/02/2022 Drawing No. (A)104 Rev. -