


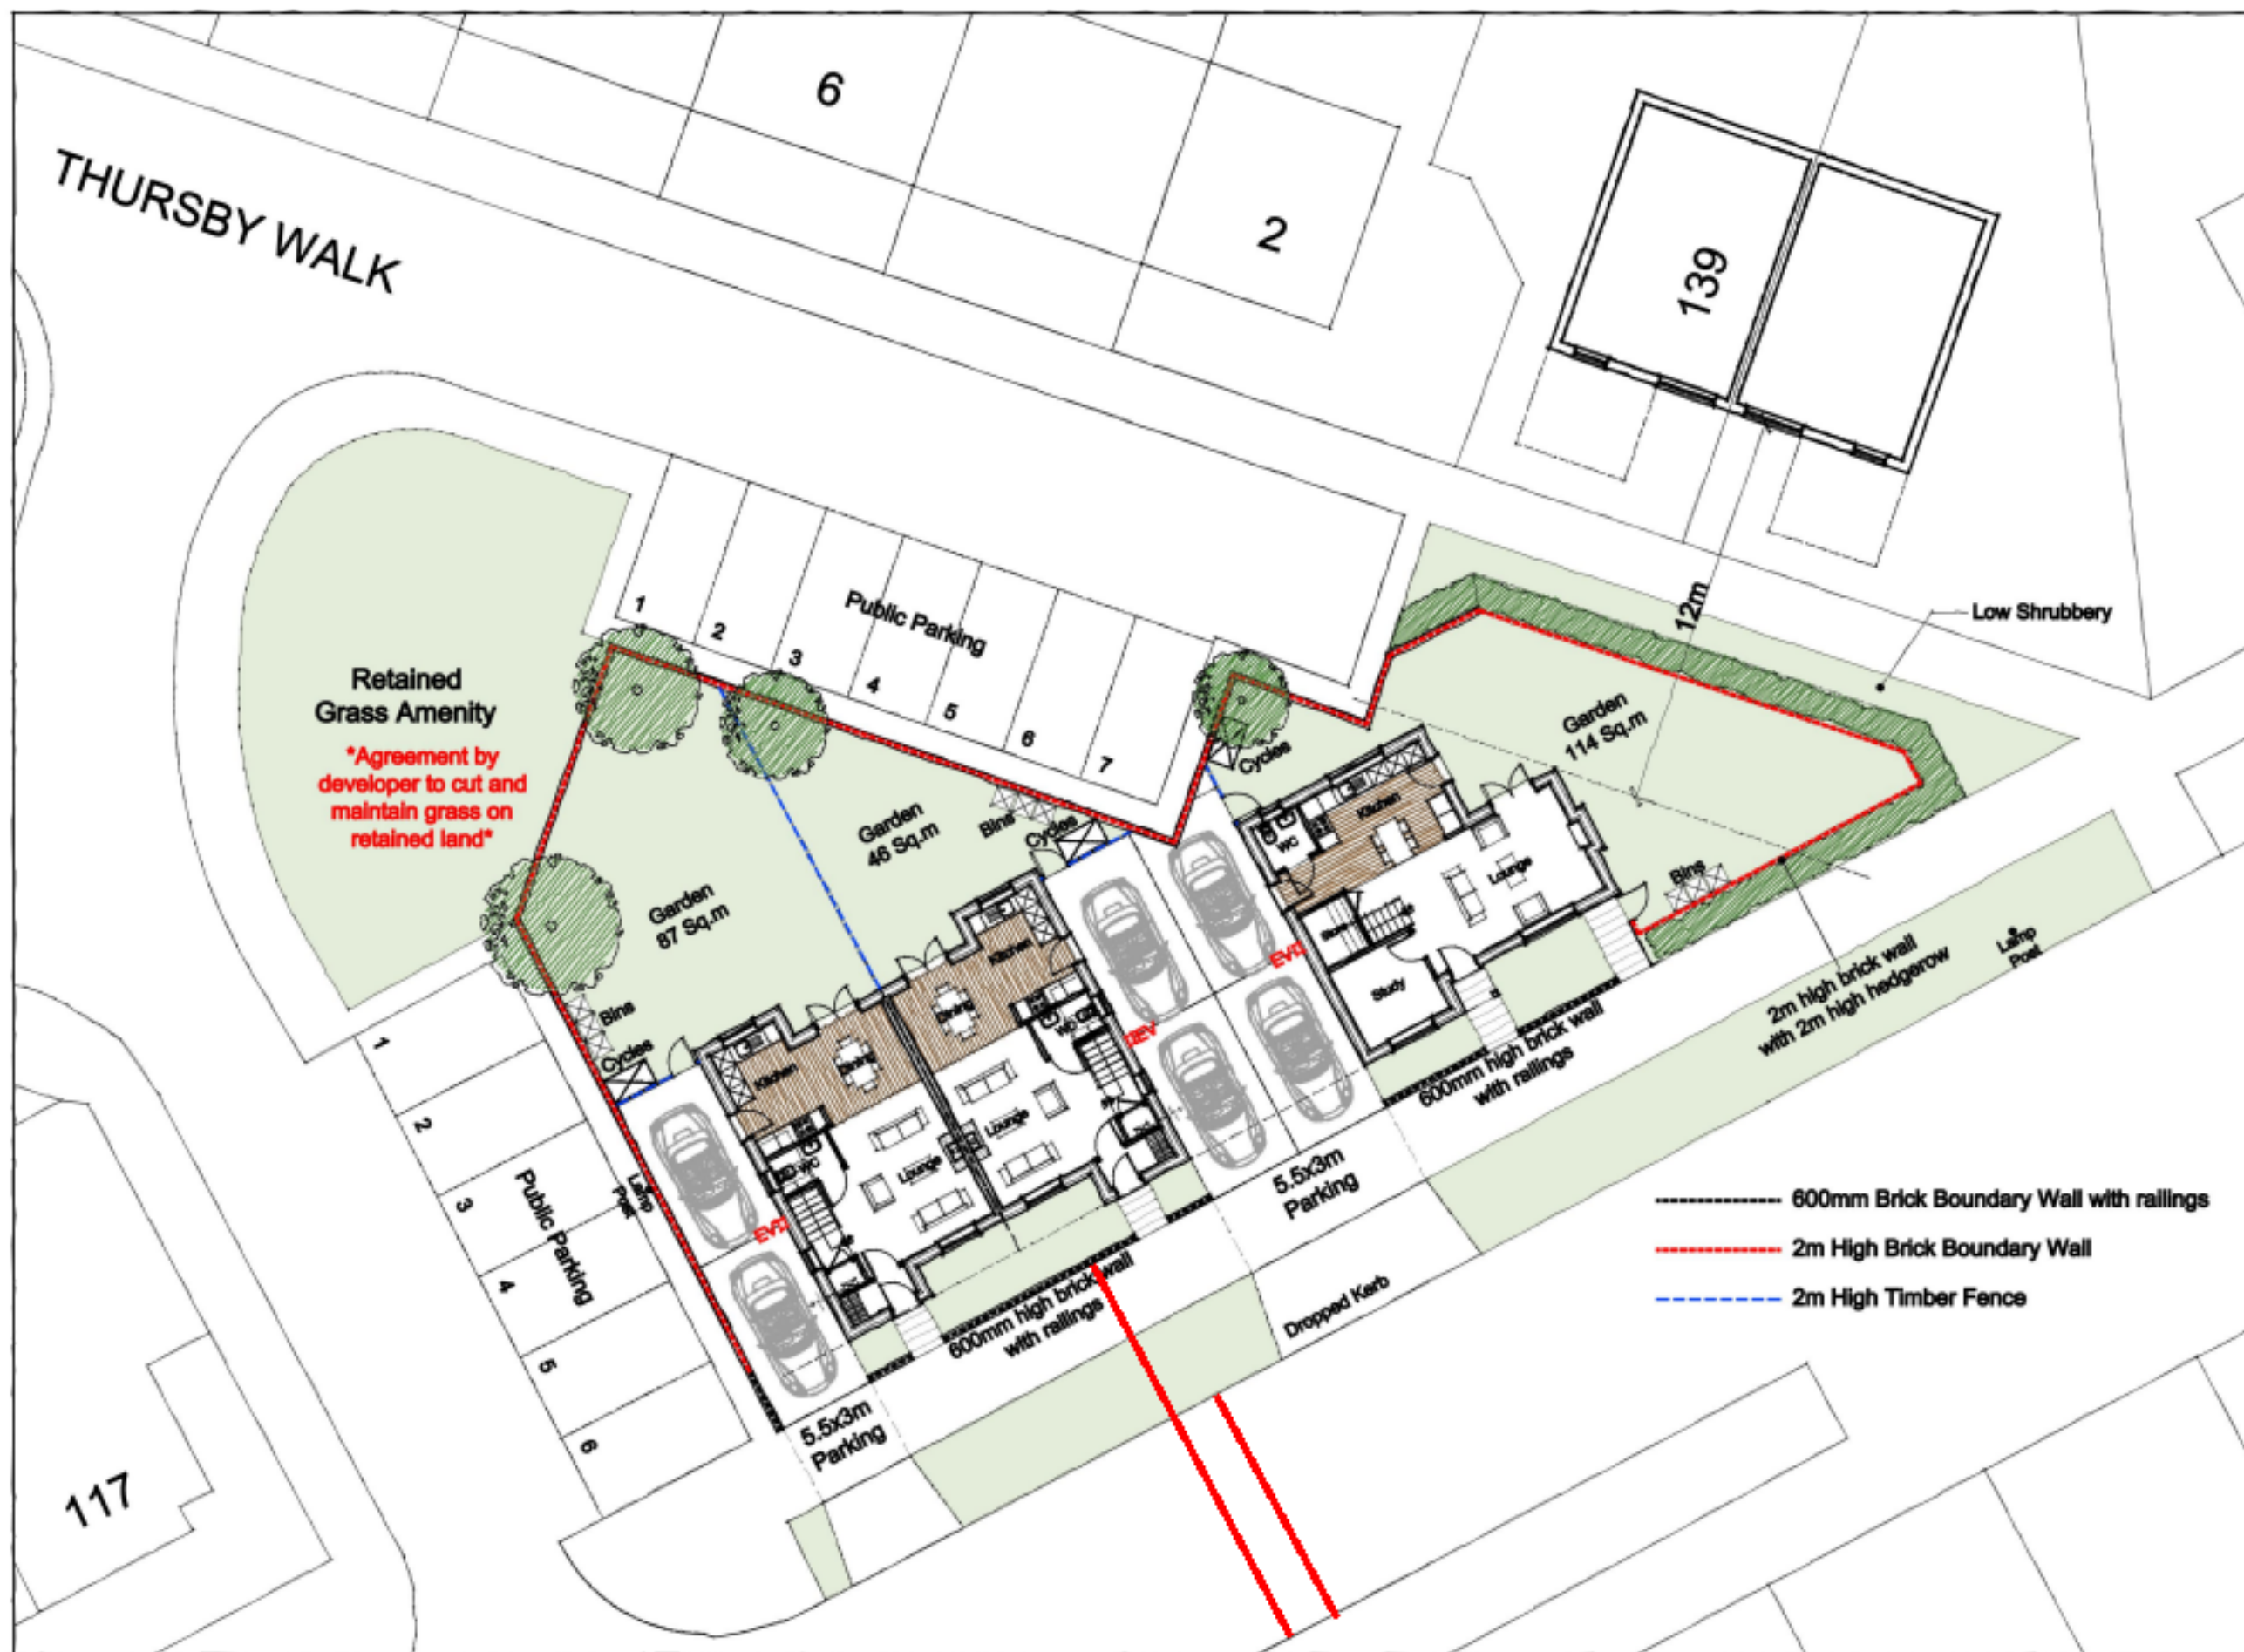

Proposed Ground Floor Site Plan
Scale 1:200

1200 SCALE 0 1 5 10 METRES

Rev	Amendment	Drawn/Checked	Date
01	Issue for planning	CR	04.03.25
02	Issue for planning	CR	04.03.25
RA

Revised Architecture

Drawn, Plan, Engr.

revisedarchitecture.co.uk

0151 702 6700

Do not scale from this drawing. Use figured dimensions only, which are displayed in millimetres unless stated otherwise. The contractor is responsible for checking all dimensions before work is put in hand. Any discrepancies within the drawing should be reported prior to commencement of work.

Project	Thursby Walk, Kirkby
Client	TBC
Title	Proposed Ground Floor Site Plan
Date	04.03.25
Drawn	CR
Check	GNP
Scale	1:200
Revision	001
Date	Planning
Drawing Number	1373-RA-XX-XX-DR-A-0100