





01 | Existing South Elevation
| Scale 1:75@A1 / 1:150@A3

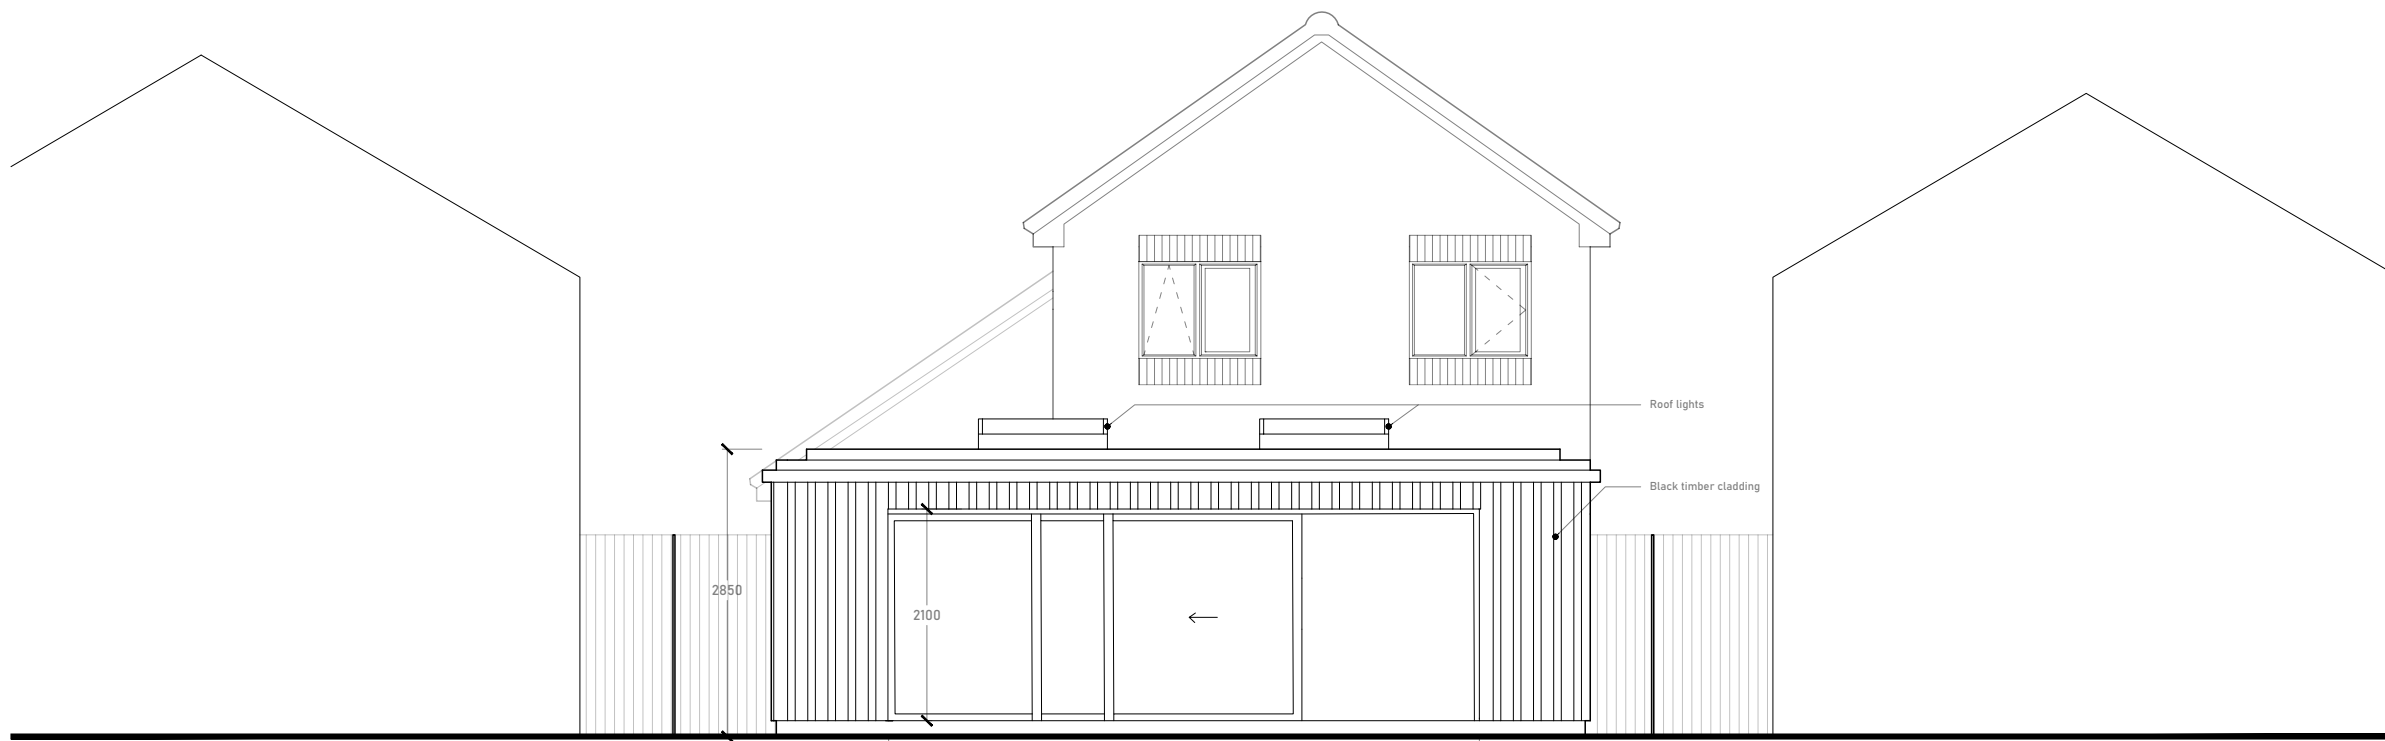


02 | Proposed South Elevation
| Scale 1:75@A1 / 1:150@A3




03 | Existing West Elevation
| Scale 1:75@A1 / 1:150@A3

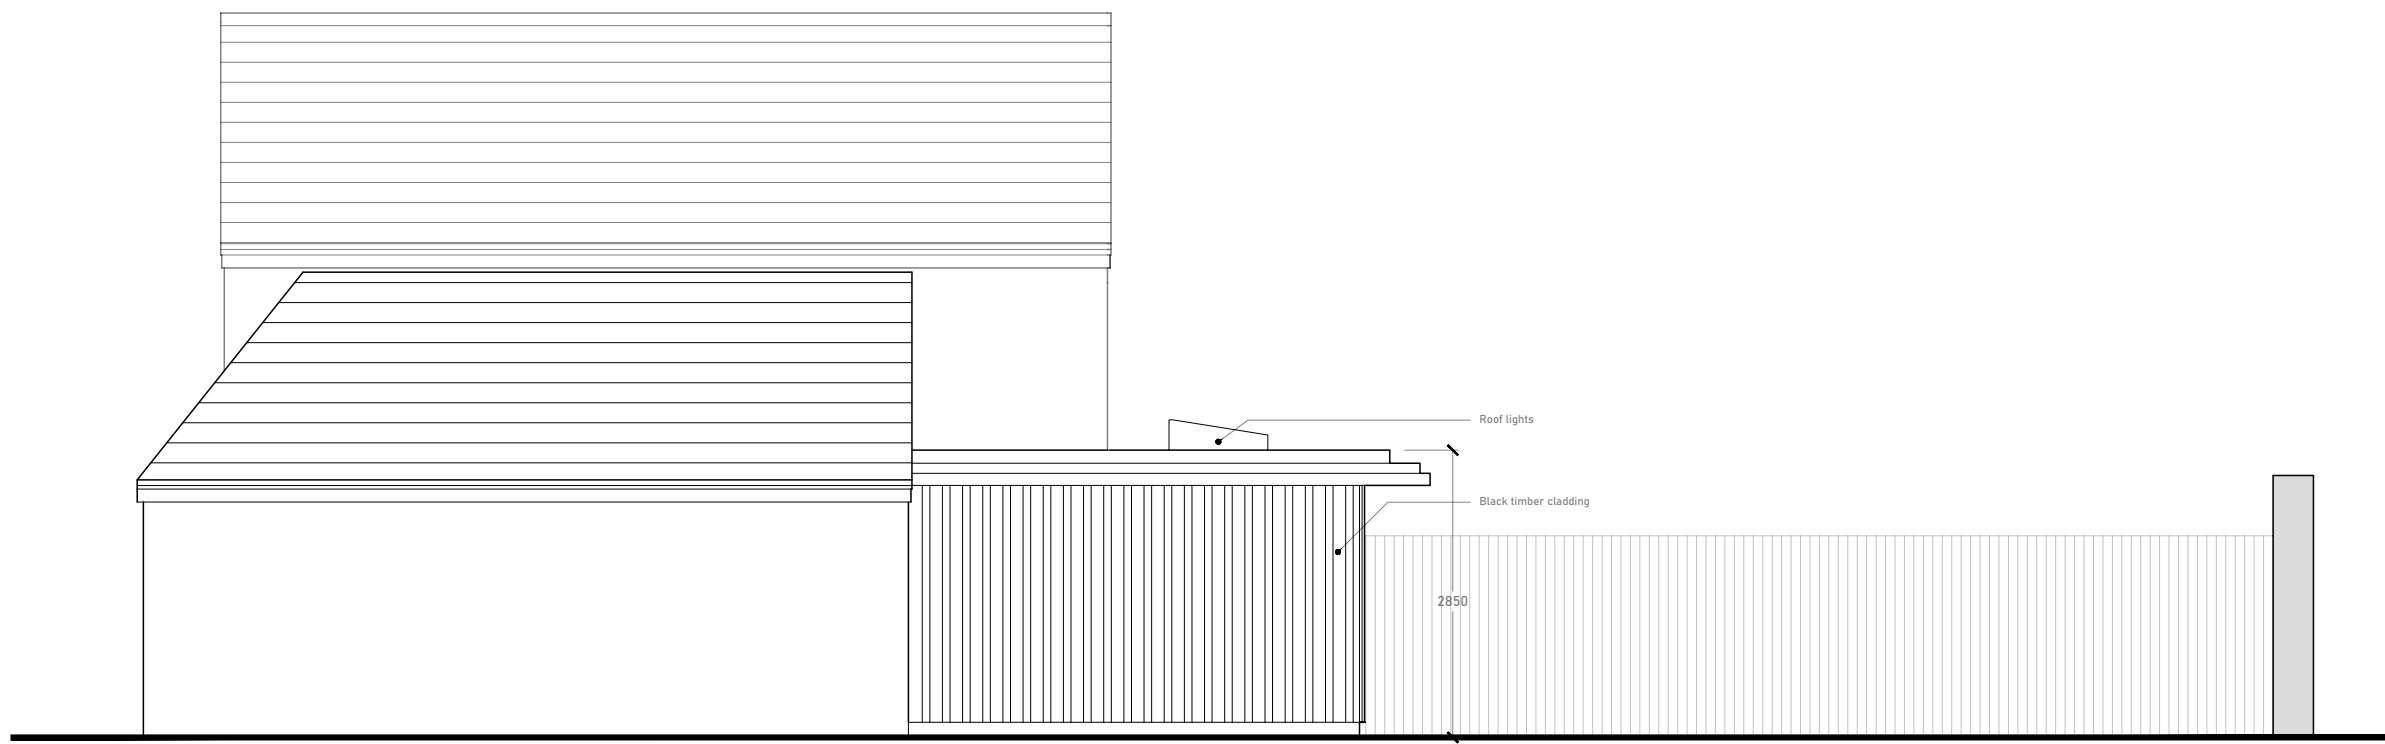


04 | Proposed West Elevation
| Scale 1:75@A1 / 1:150@A3

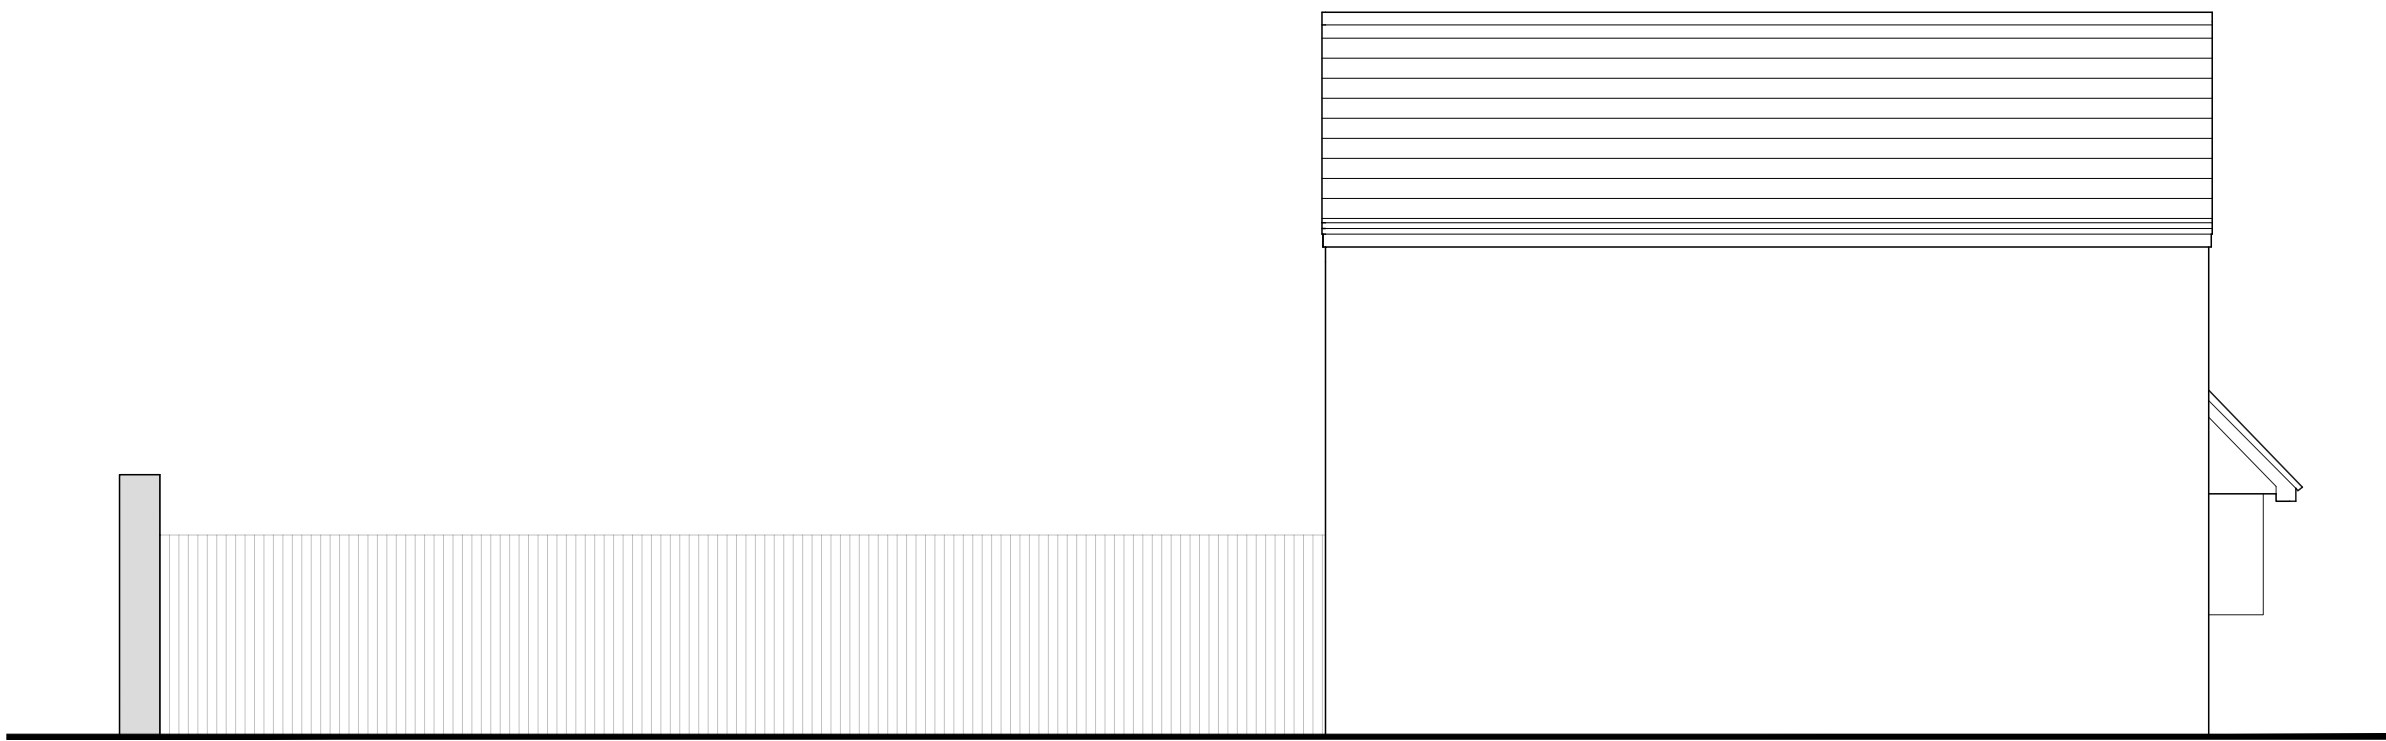

05 | Existing East Elevation
| Scale 1:75@A1 / 1:150@A3

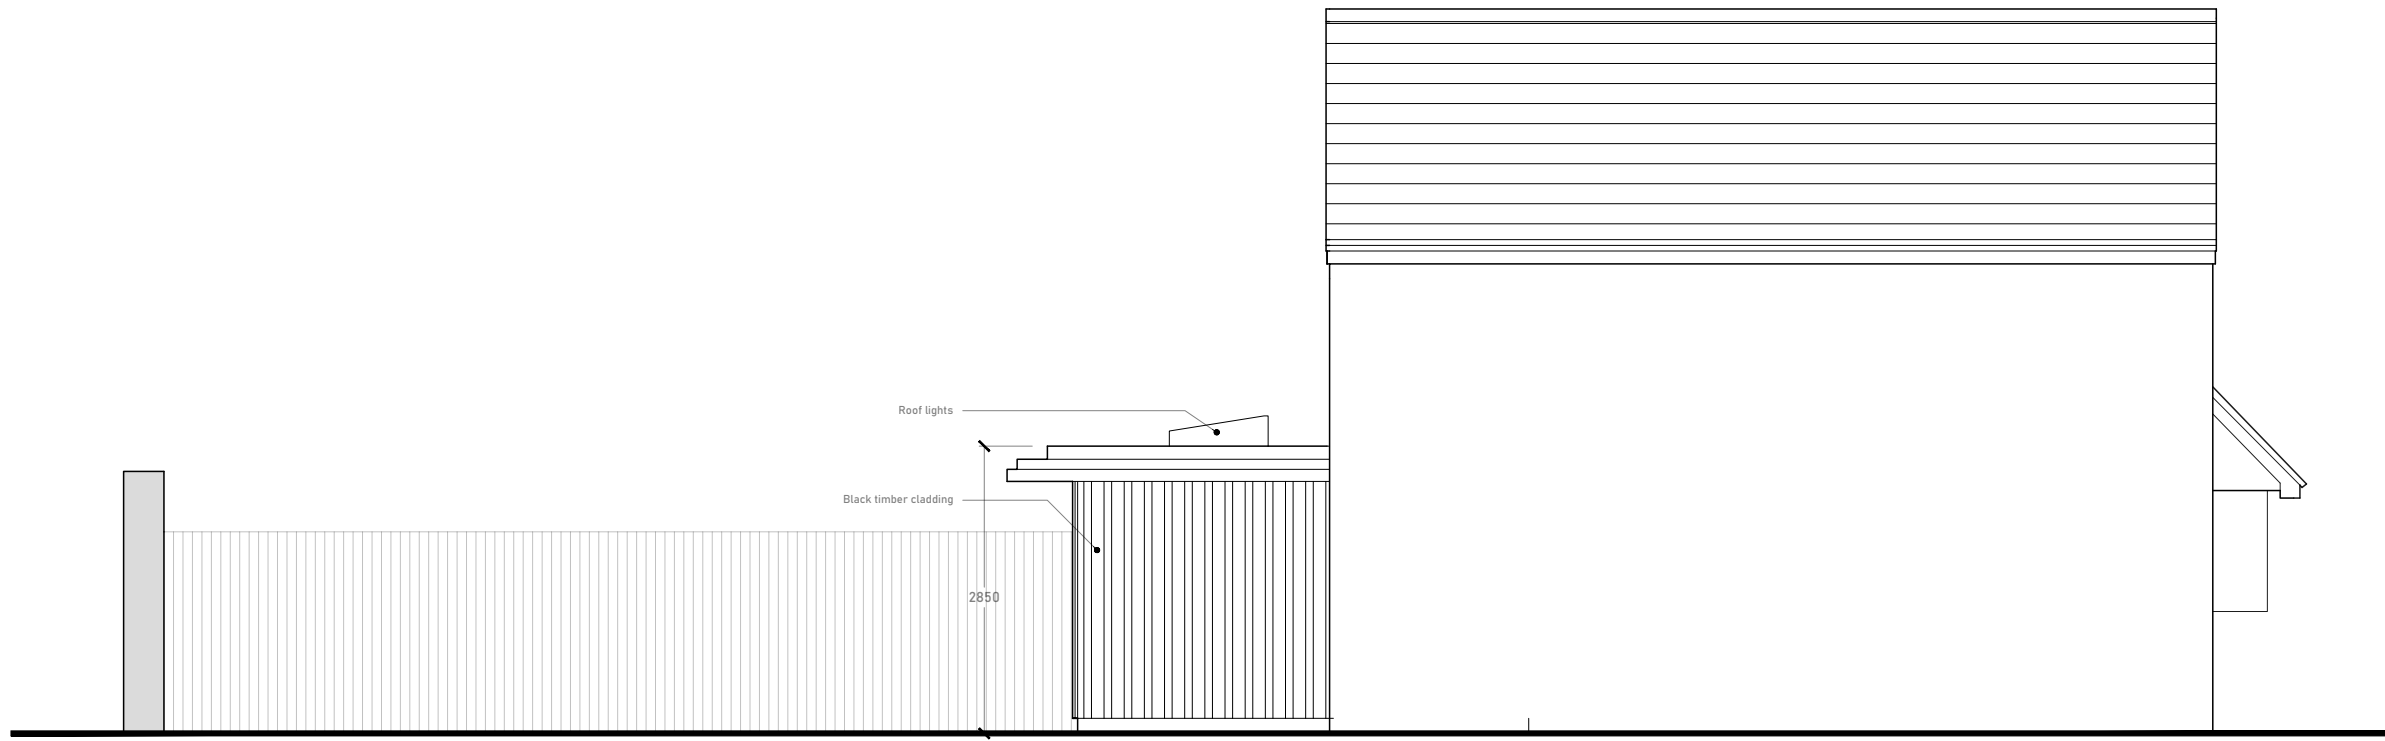

06 | Proposed East Elevation
| Scale 1:75@A1 / 1:150@A3

 

Legend

General Notes

P02	02.02.2023	TB
P01	25.01.2023	TB
Rev	Date	Dwn



Burbery + Gordon Architecture.
info@burbergordon.co.uk
All dimensions to be verified on site before commencement of works. Drawings to be read in conjunction with all related consultants' drawings and other relevant information. This drawing is an outline for the scope of works and should not be built from directly.

Project Title
Chevasse Walk, Woolton

Drawing Title
Existing & Proposed Elevations

Drawing No.
21011-BGA-ZZ-DR-A-ZZZZ-2001

Scale
1:75 @ A1 / 1:150 @ A3