


Key:

Site Outline:

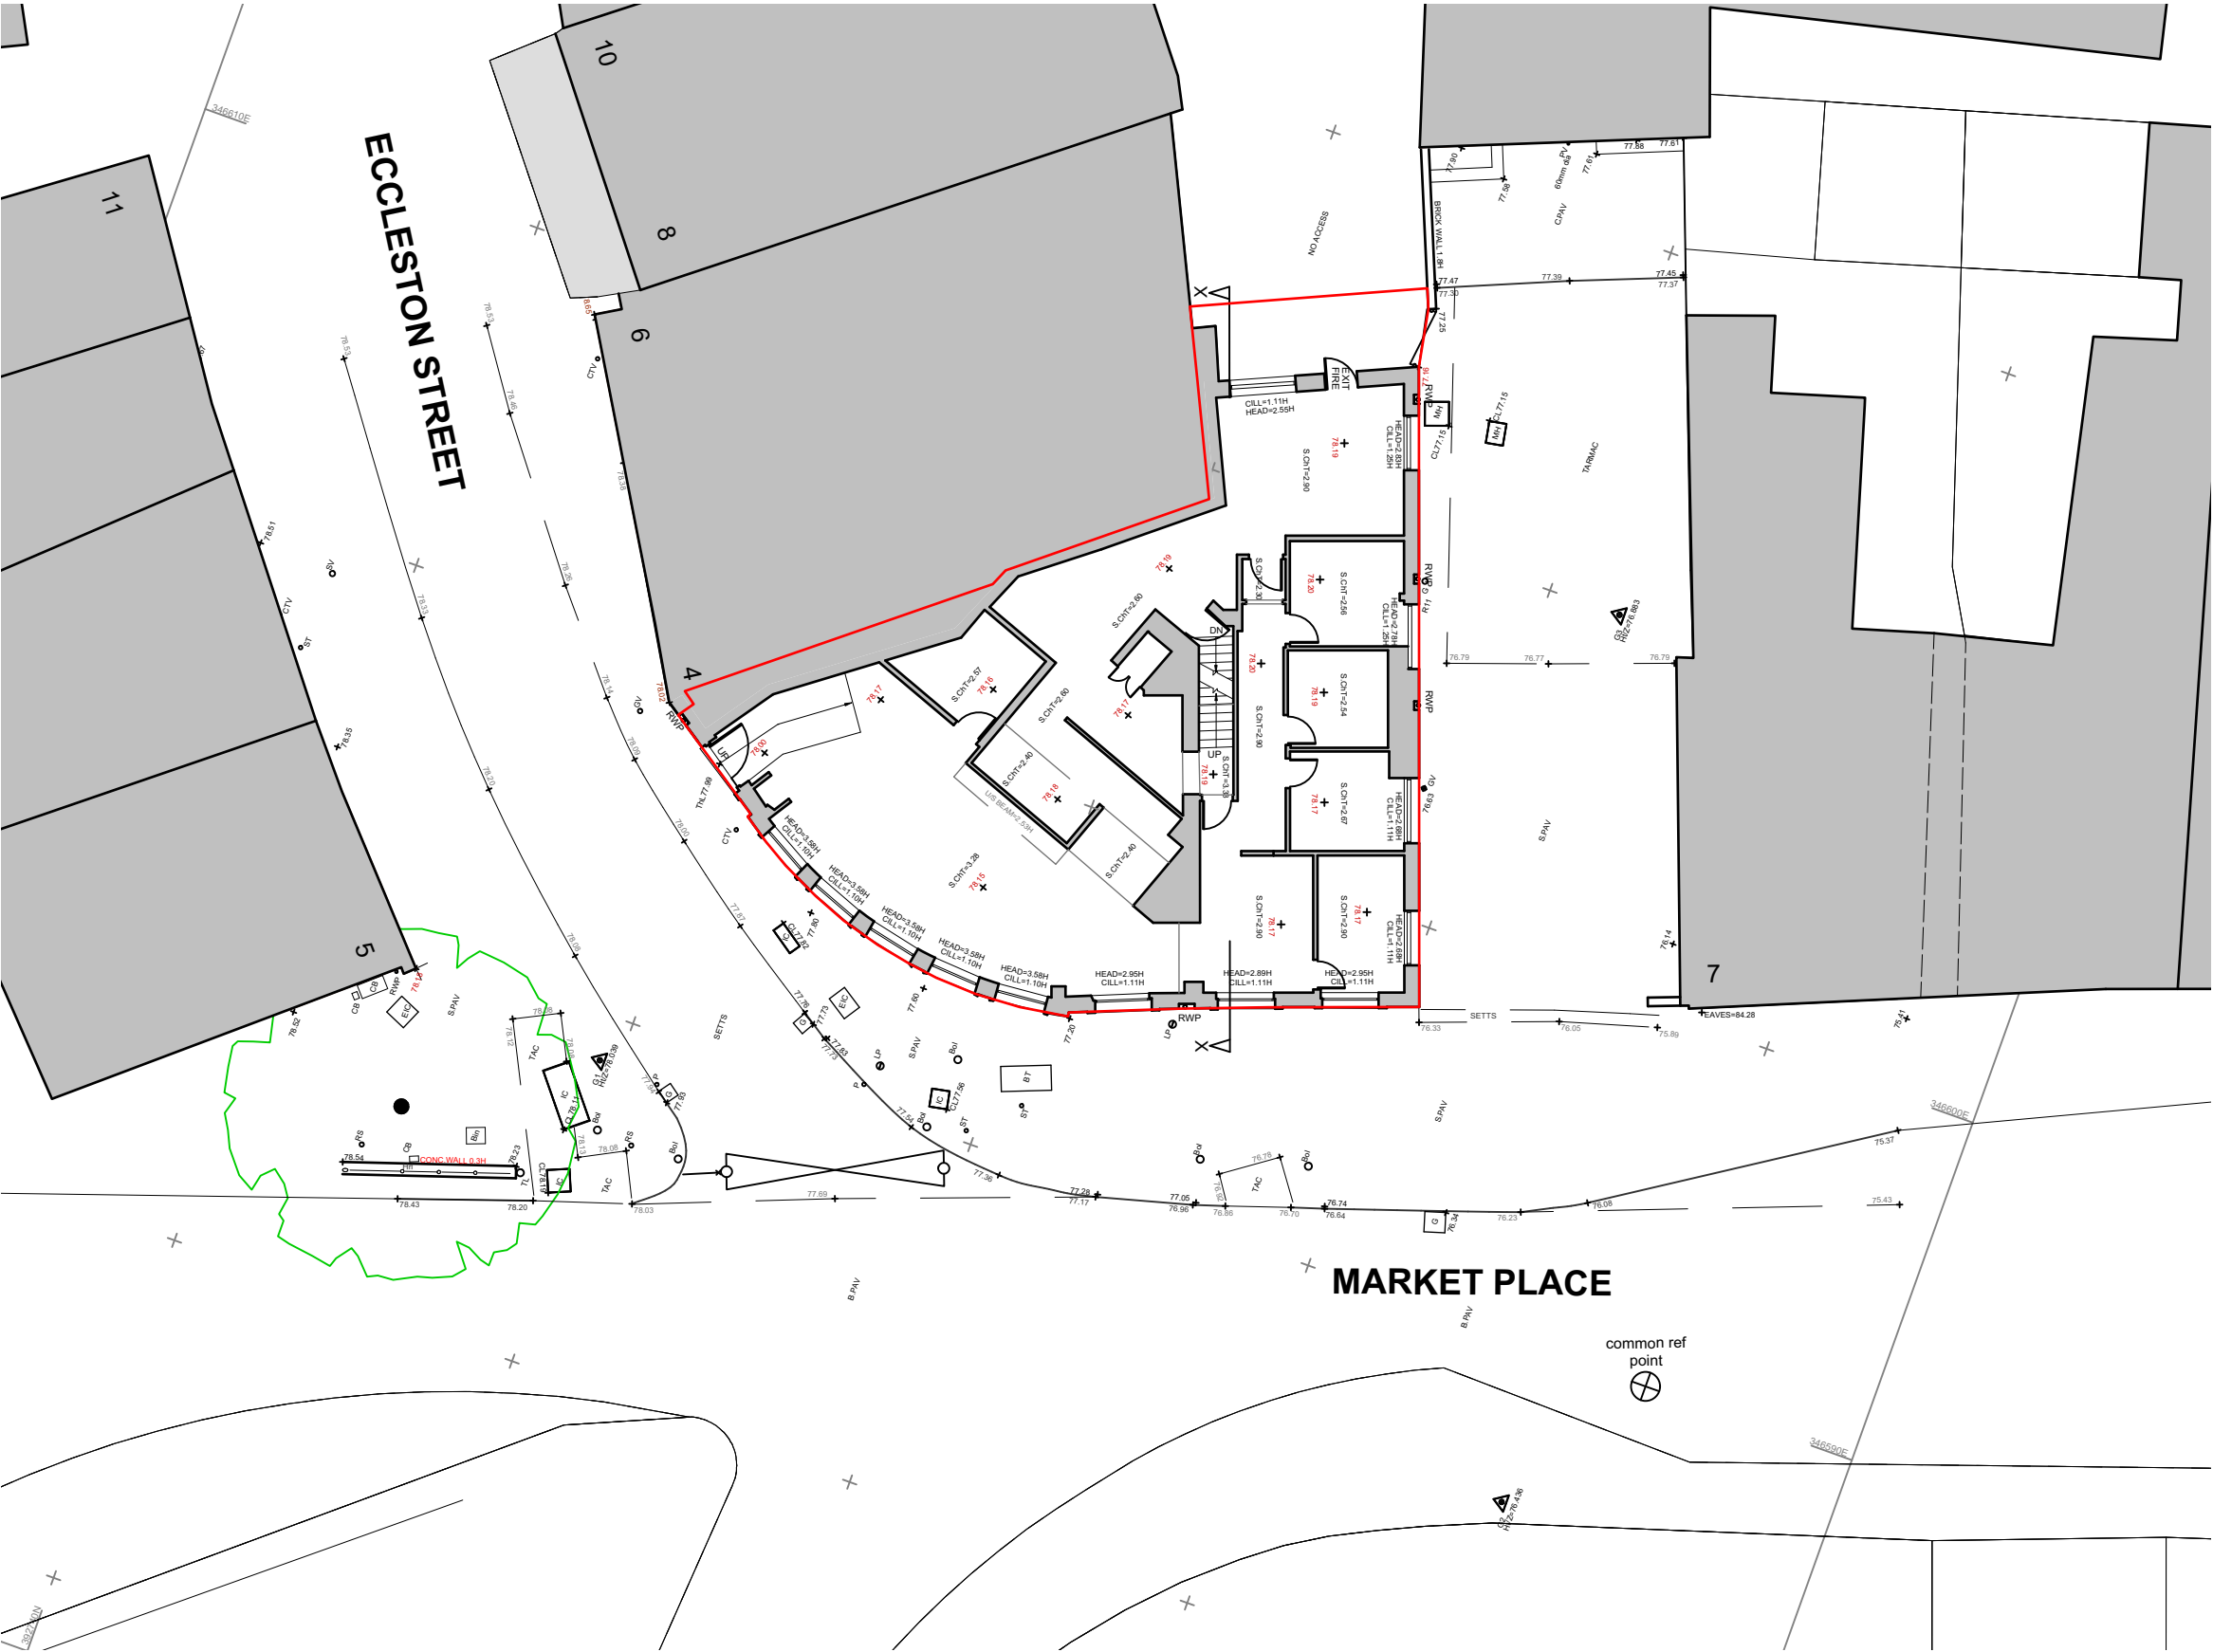

Client:	Market Place Developments Ltd
Drawing Number:	P237.1_201
Drawing Title:	Existing Site Plan
Date:	24.06.2022
Scale:	1:200 @ A3