


Key:

Existing wall:

Structure over: - - - - -

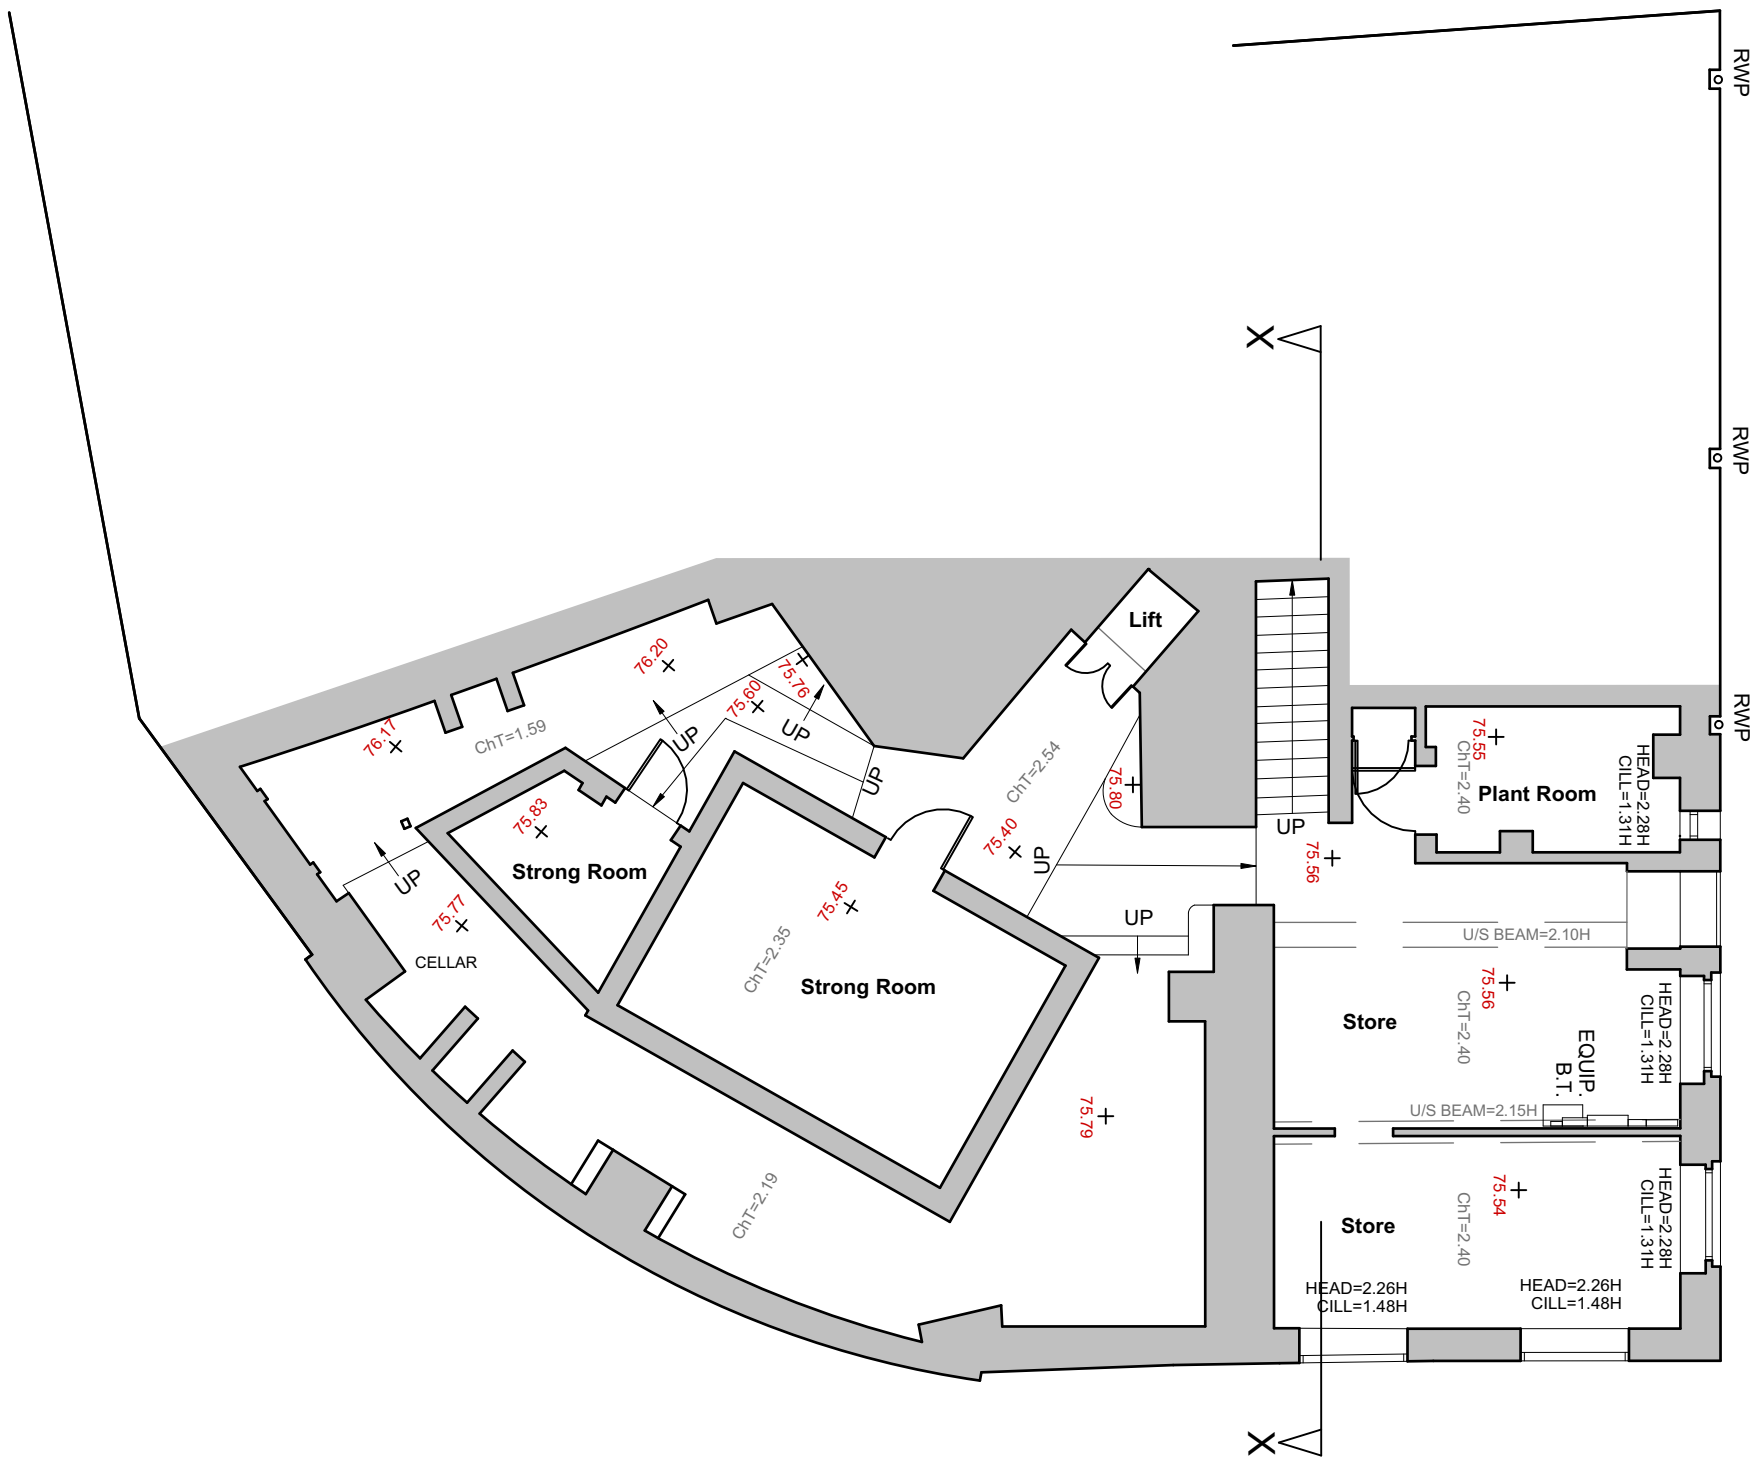

SCALE BAR



Client: Market Place Developments Ltd
Drawing Number: P237.1_202
Drawing Title: Existing Basement Floor Plan
Date: 24.06.2022
Scale: 1:100 @ A3



T 0151 601 3190
E lee@lj-architects.co.uk
W www.lj-architects.co.uk

P237.1_2 Eccleston Street