
 


Key:

Existing wall: 

Structure over: 

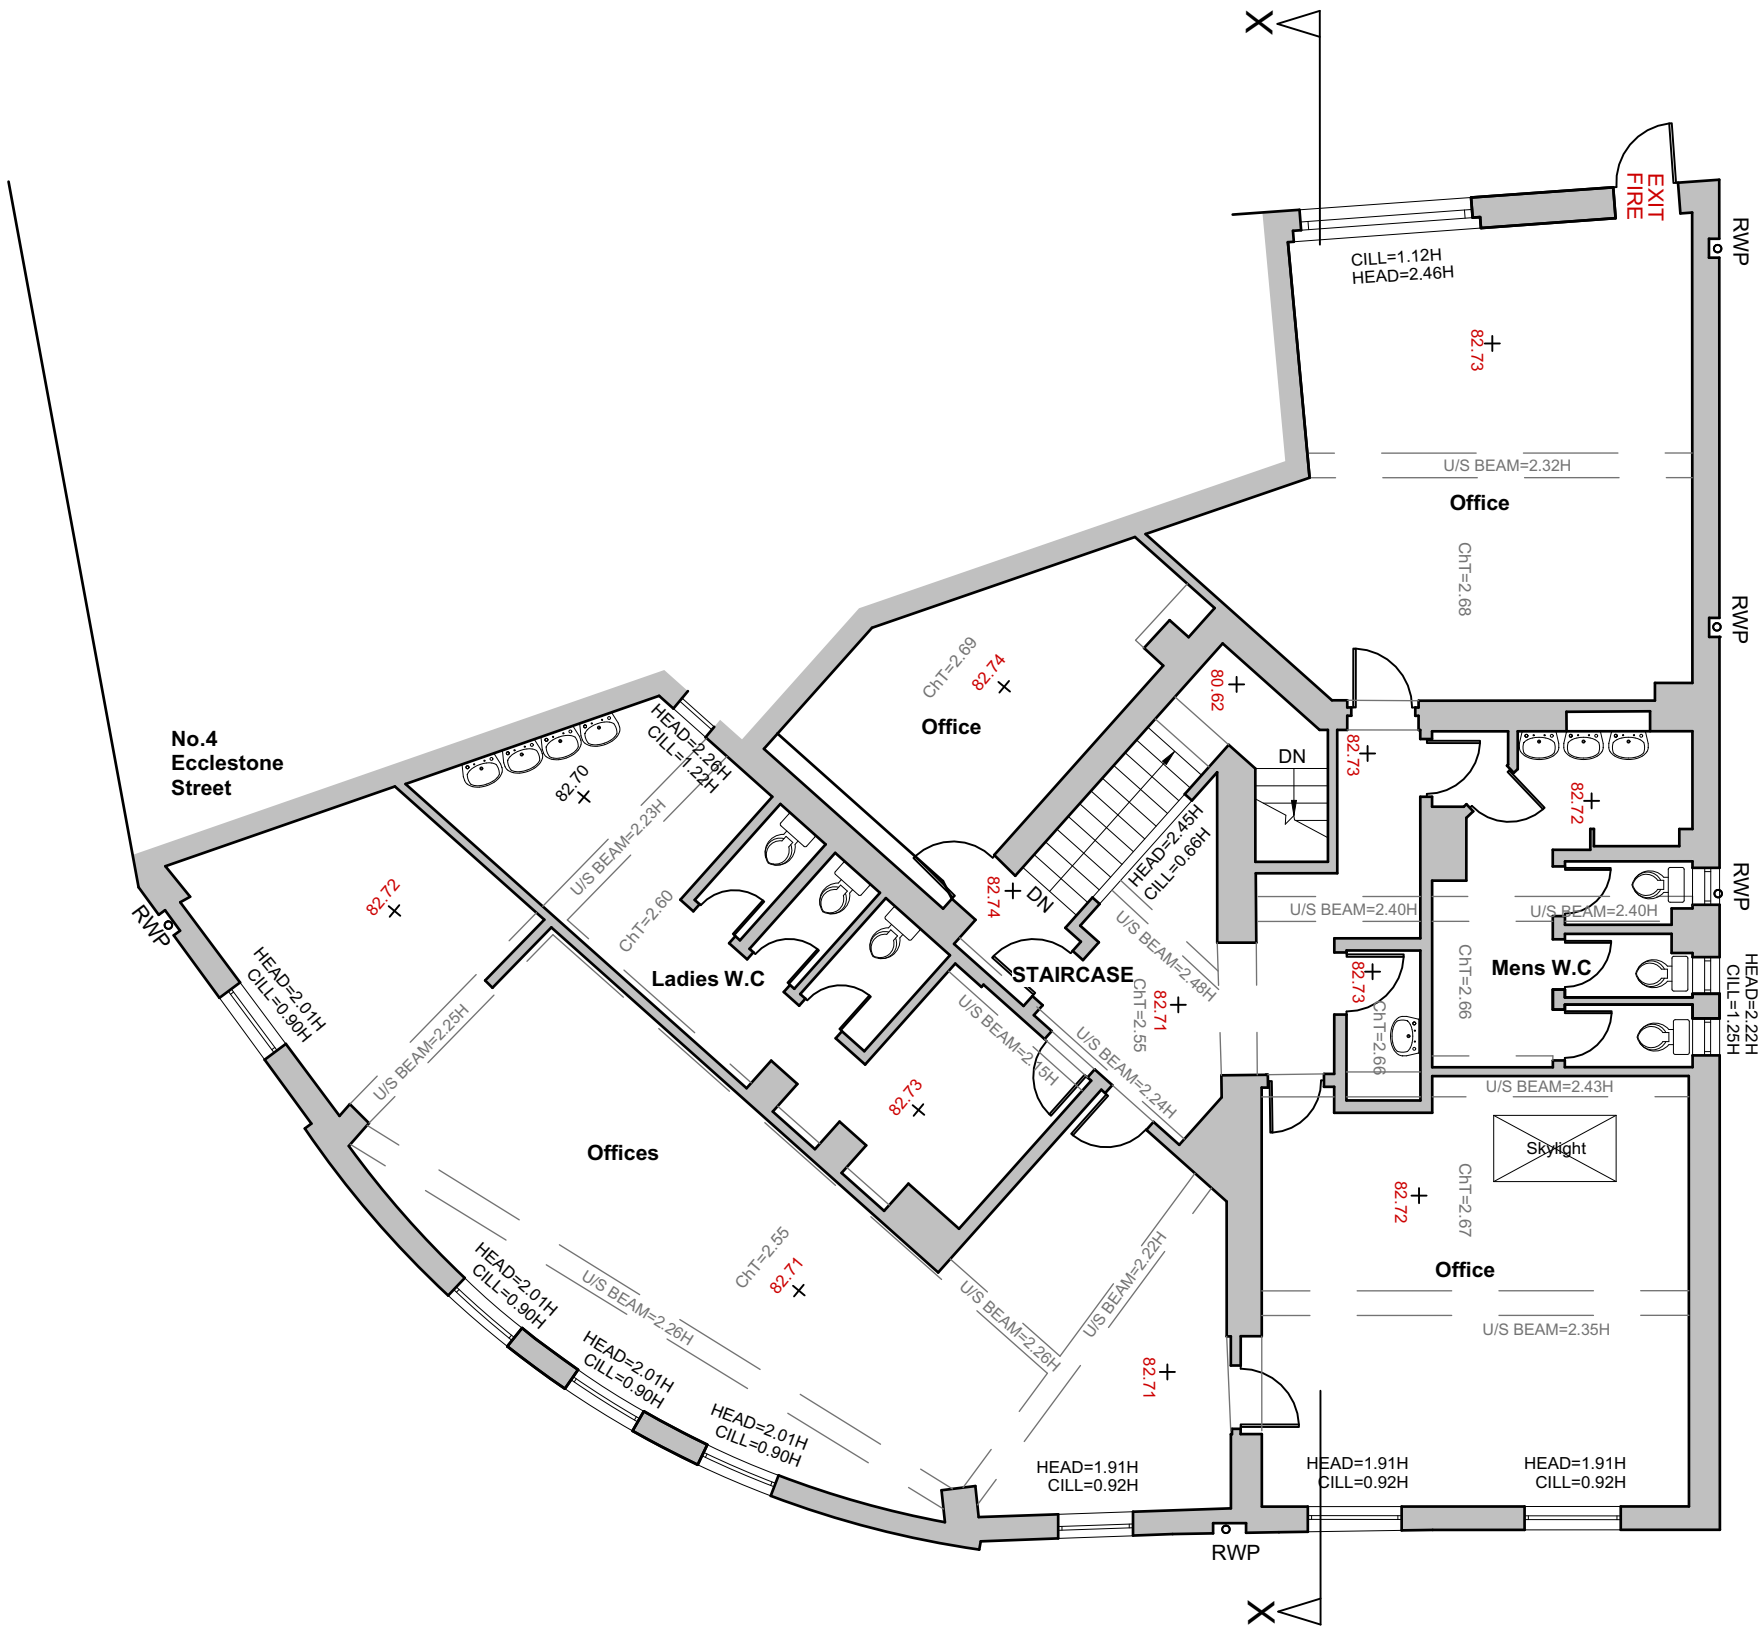

Client: Market Place Developments Ltd  
Drawing Number: P237.1\_204  
Drawing Title: Existing First Floor Plan  
Date: 24.06.2022  
Scale: 1:100 @ A3