




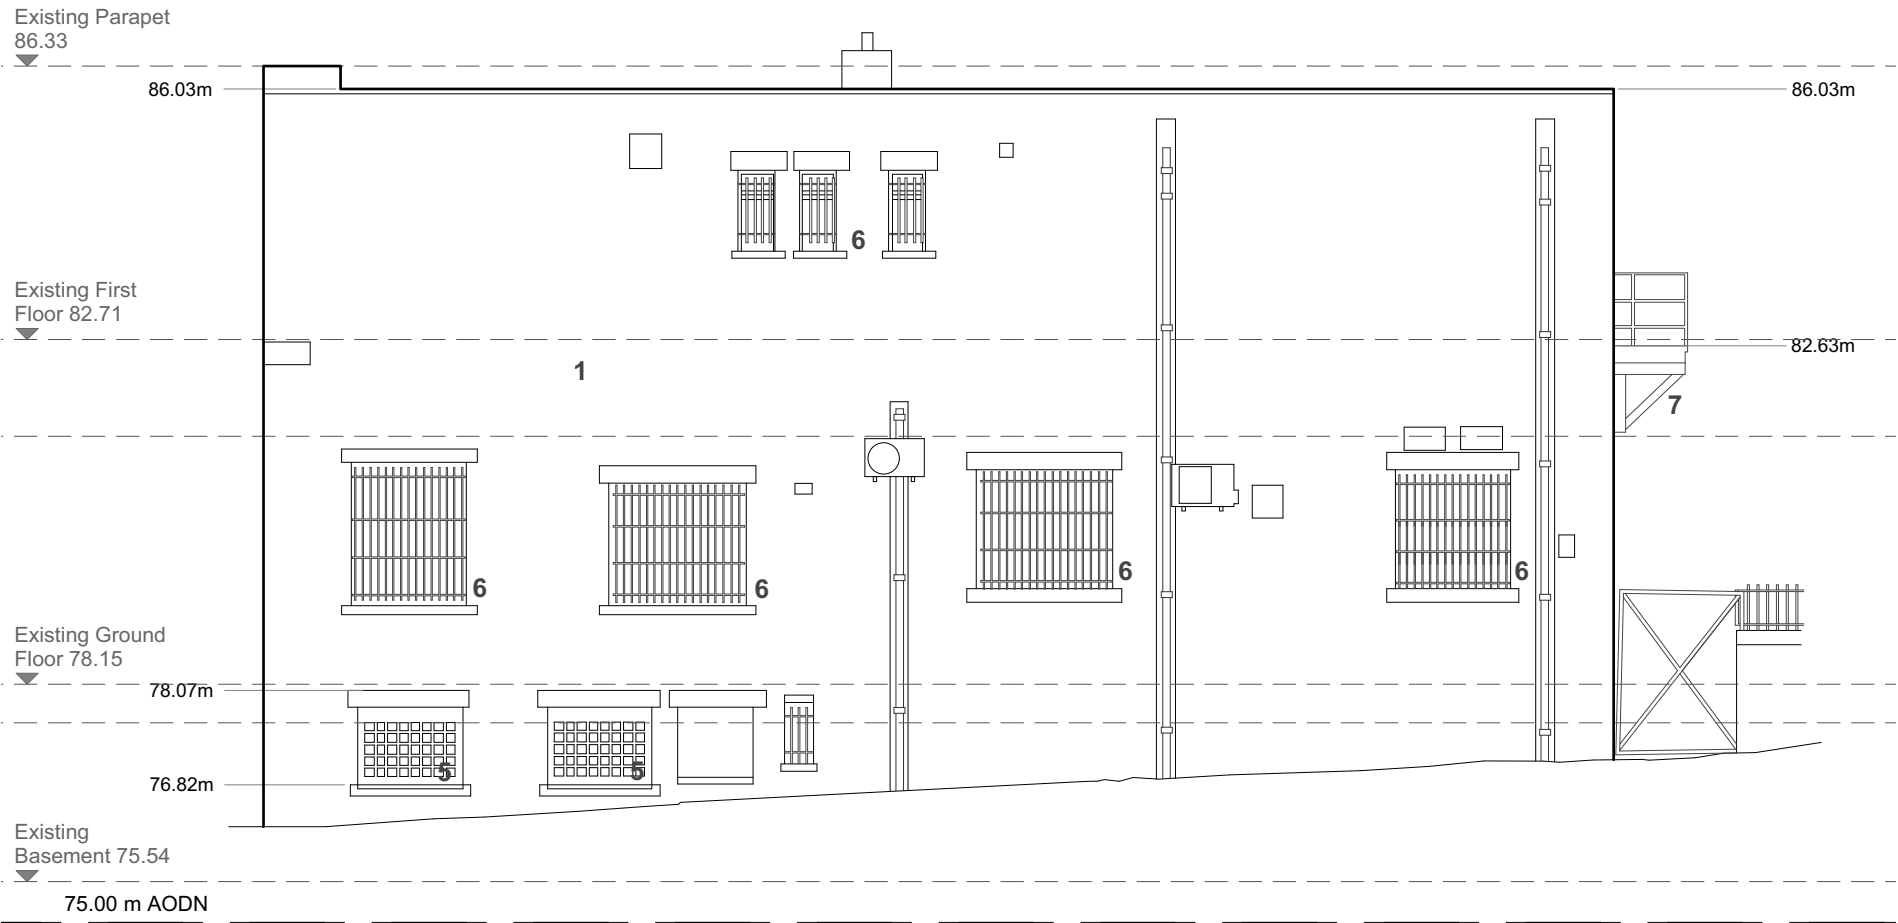

EXISTING SOUTH ELEVATION

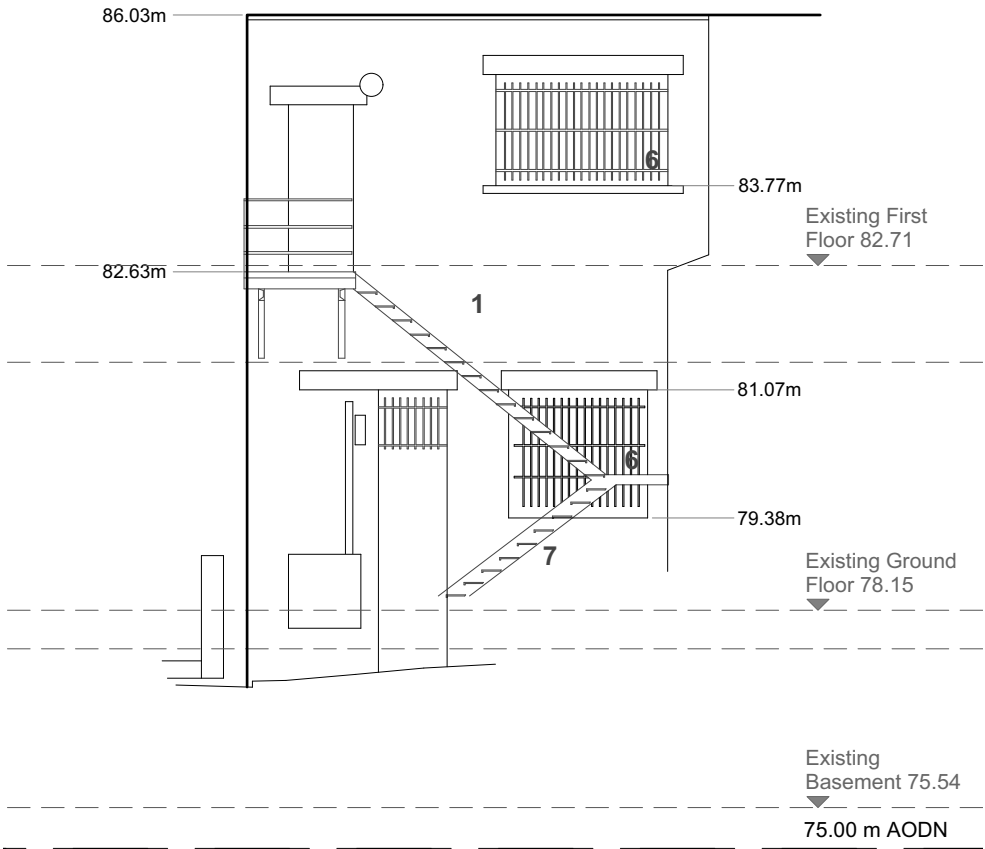

EXISTING EAST ELEVATION

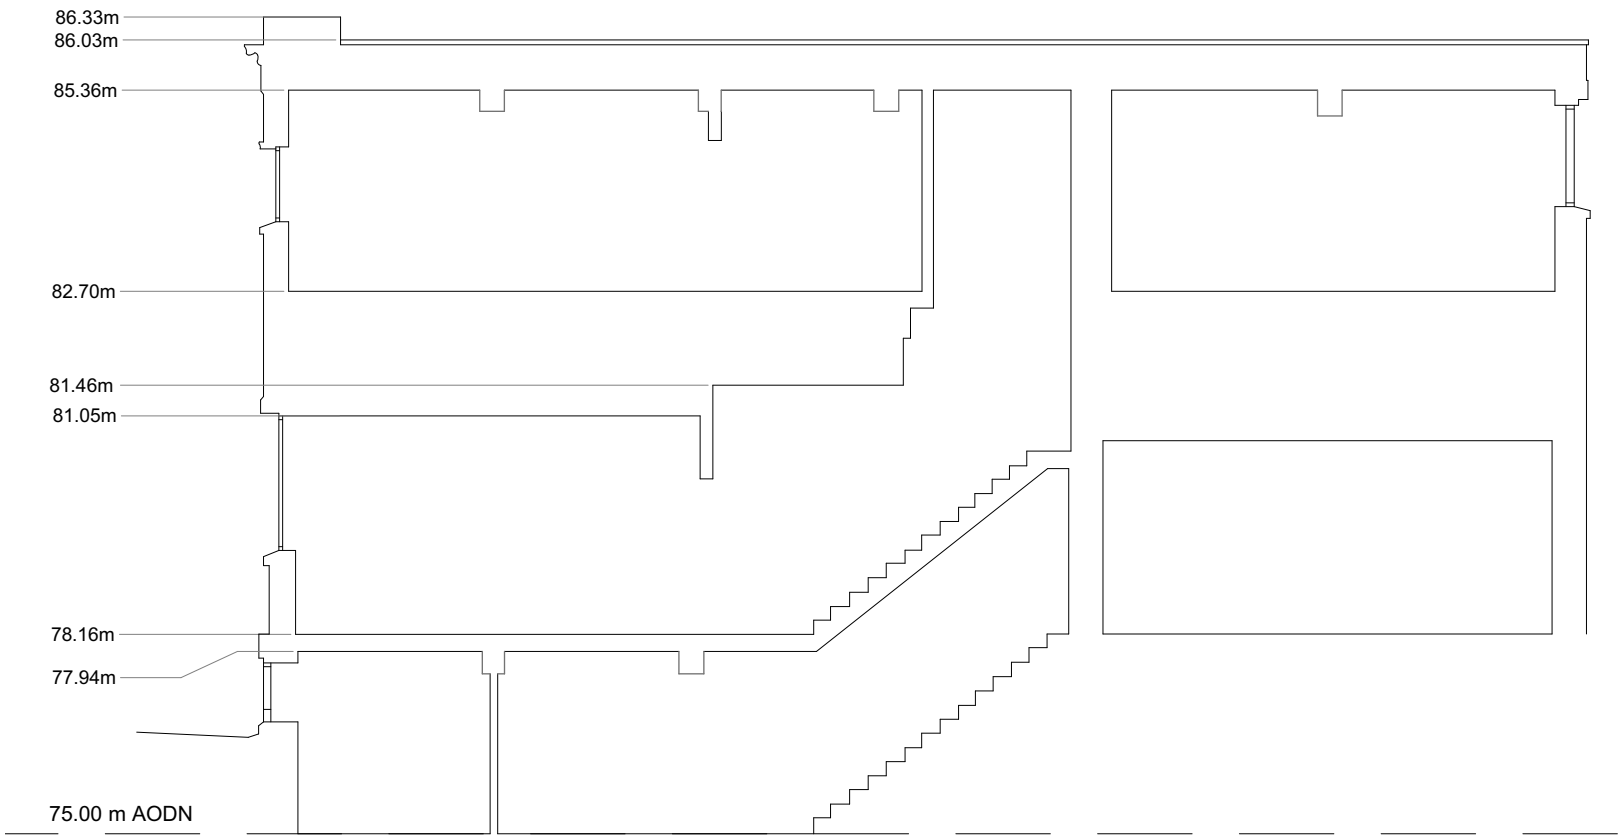


EXISTING SECTION X-X



Materials Key:

- Facing Brickwork: 1
- Ashlar Stone: 2
- Decorative stonework: 3
- White painted timber / metal window & door frames : 4
- Off-white painted metal ventilation grill: 5
- Off-white painted metal security bars: 6
- Black painted external staircase: 7

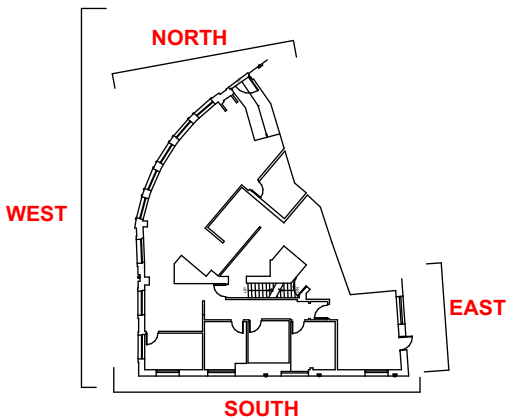

EXISTING ELEVATION KEY
scale 1:500

Client: Market Place Developments Ltd
Drawing Number: P237.1_206
Drawing Title: Existing Elevations & Section [Page 2]
Date: 24.06.2022
Scale: 1:100 @ A3