


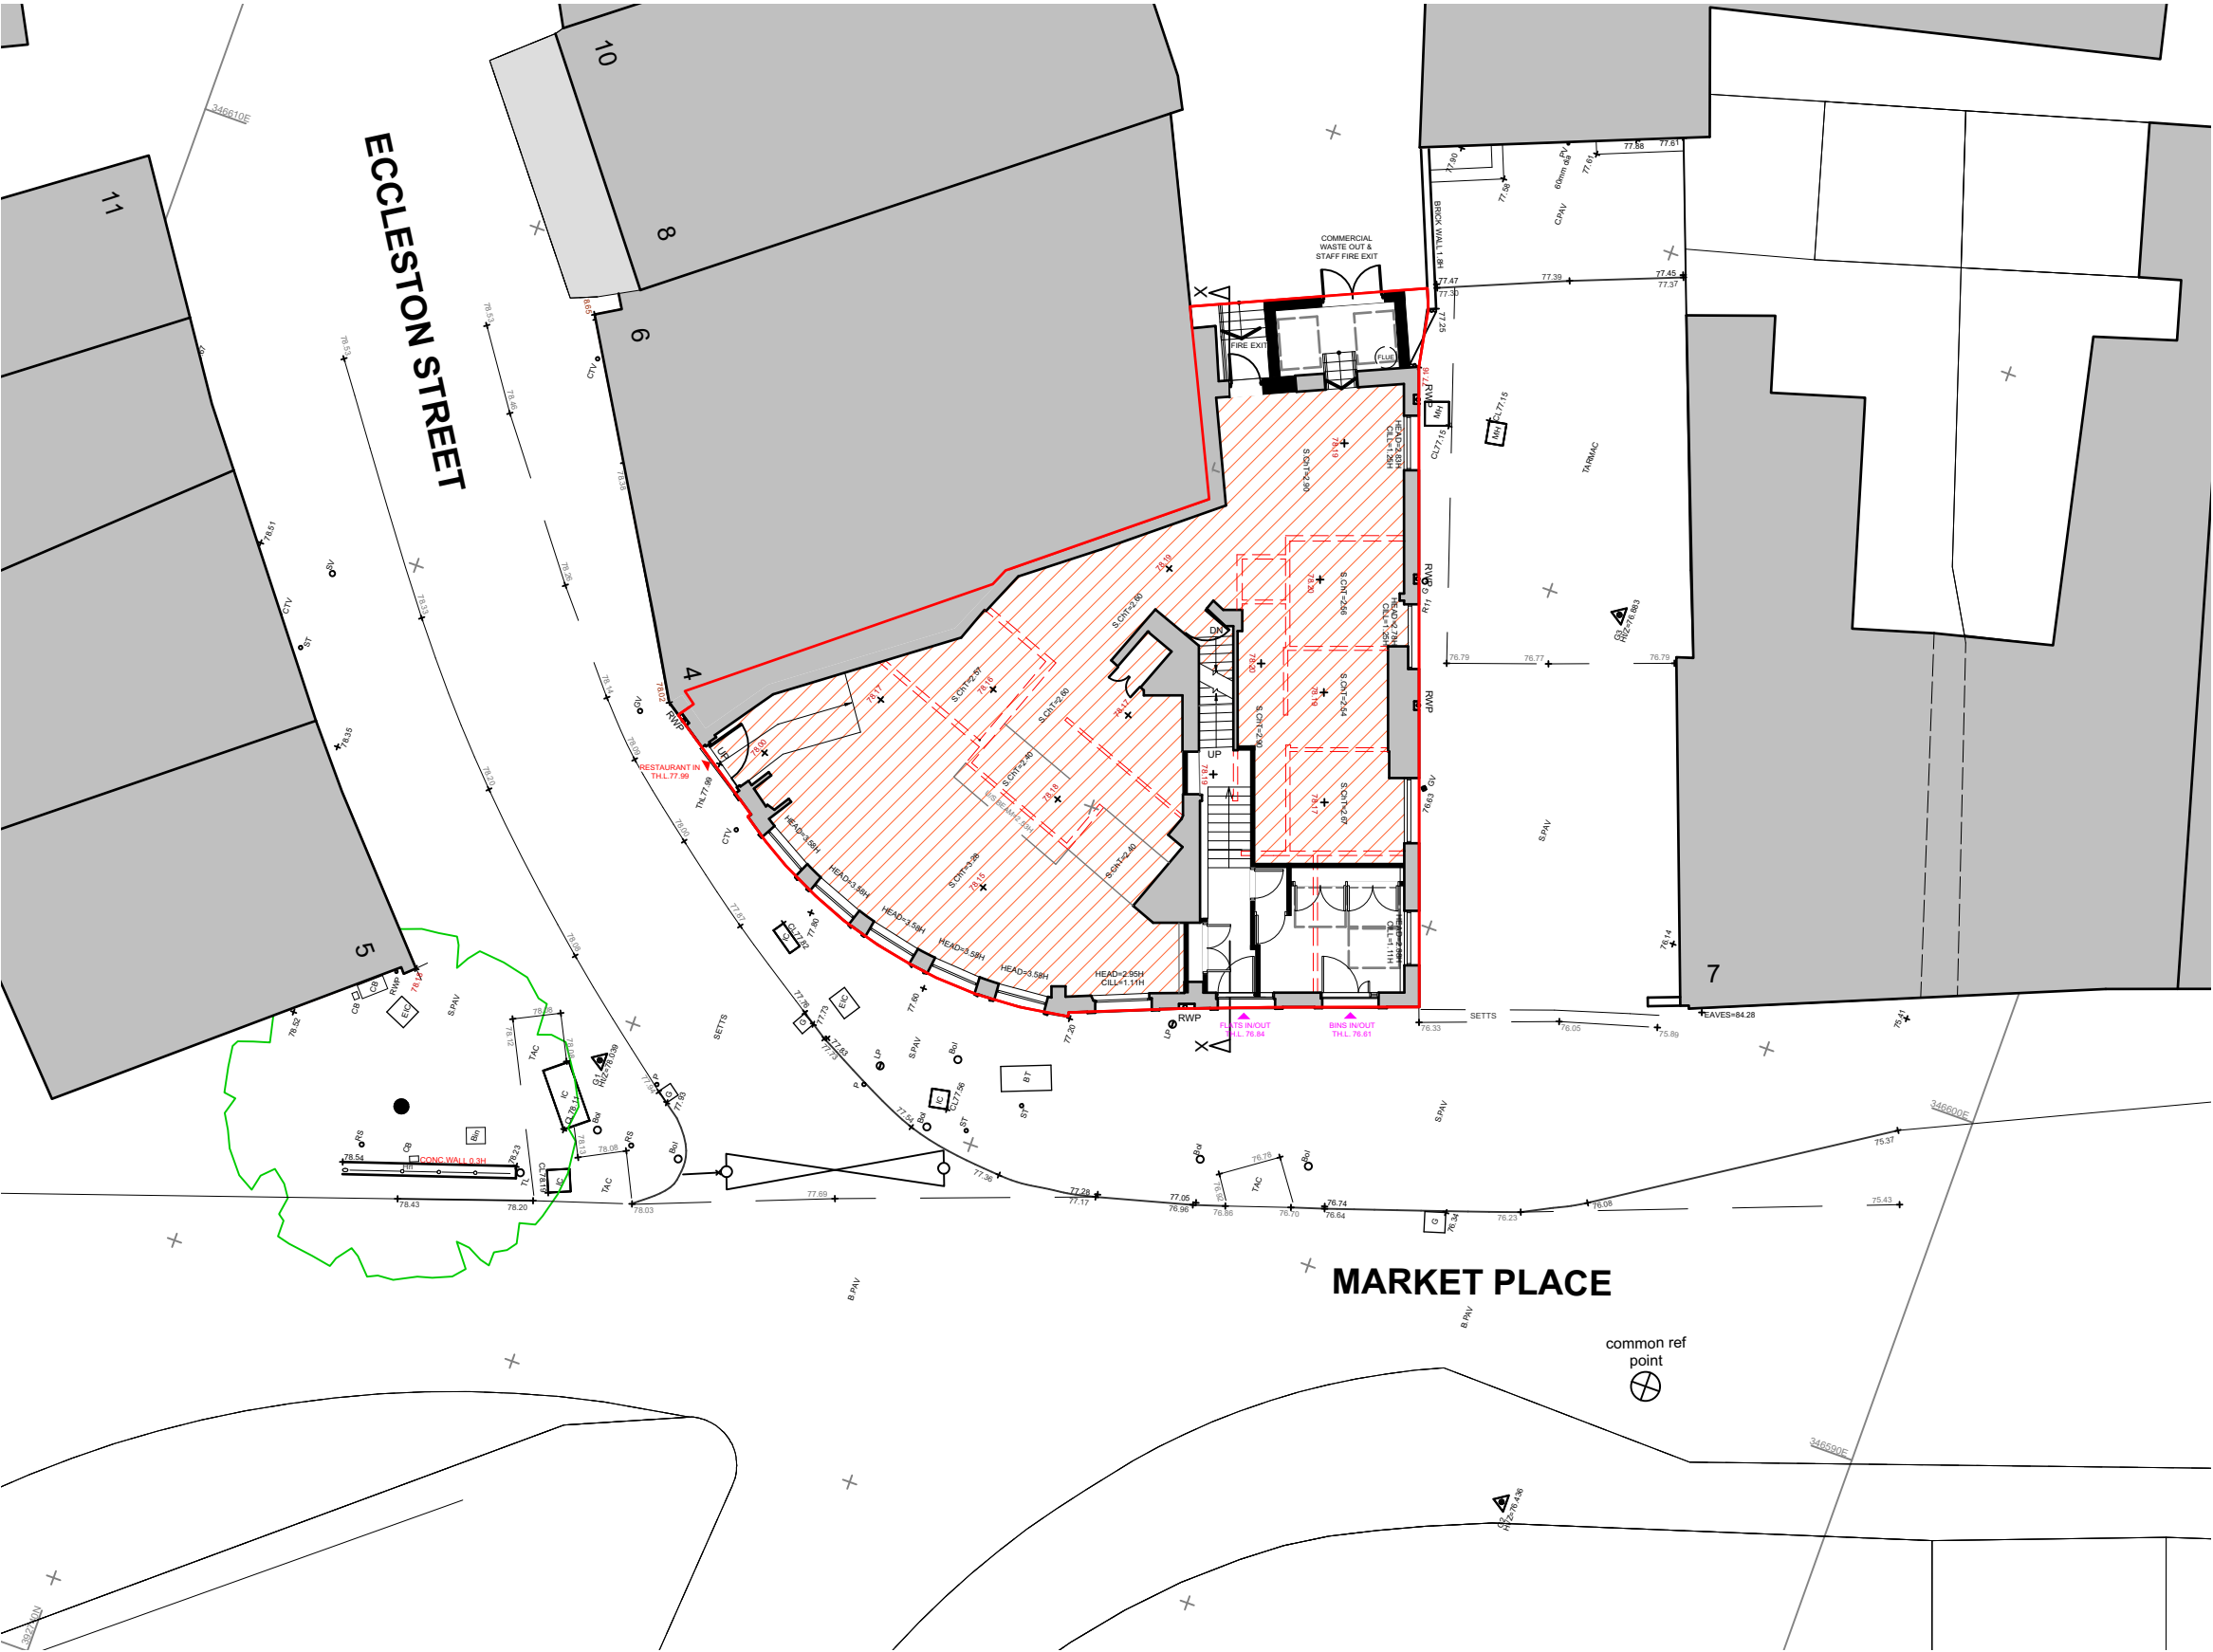

Key:

- Site Outline:
- Retained Entrance:
- New Entrance:



Client: Market Place Developments Ltd
Drawing Number: P237.1_207
Drawing Title: Proposed Site Plan
Date: 24.06.2022
Scale: 1:200 @ A3