

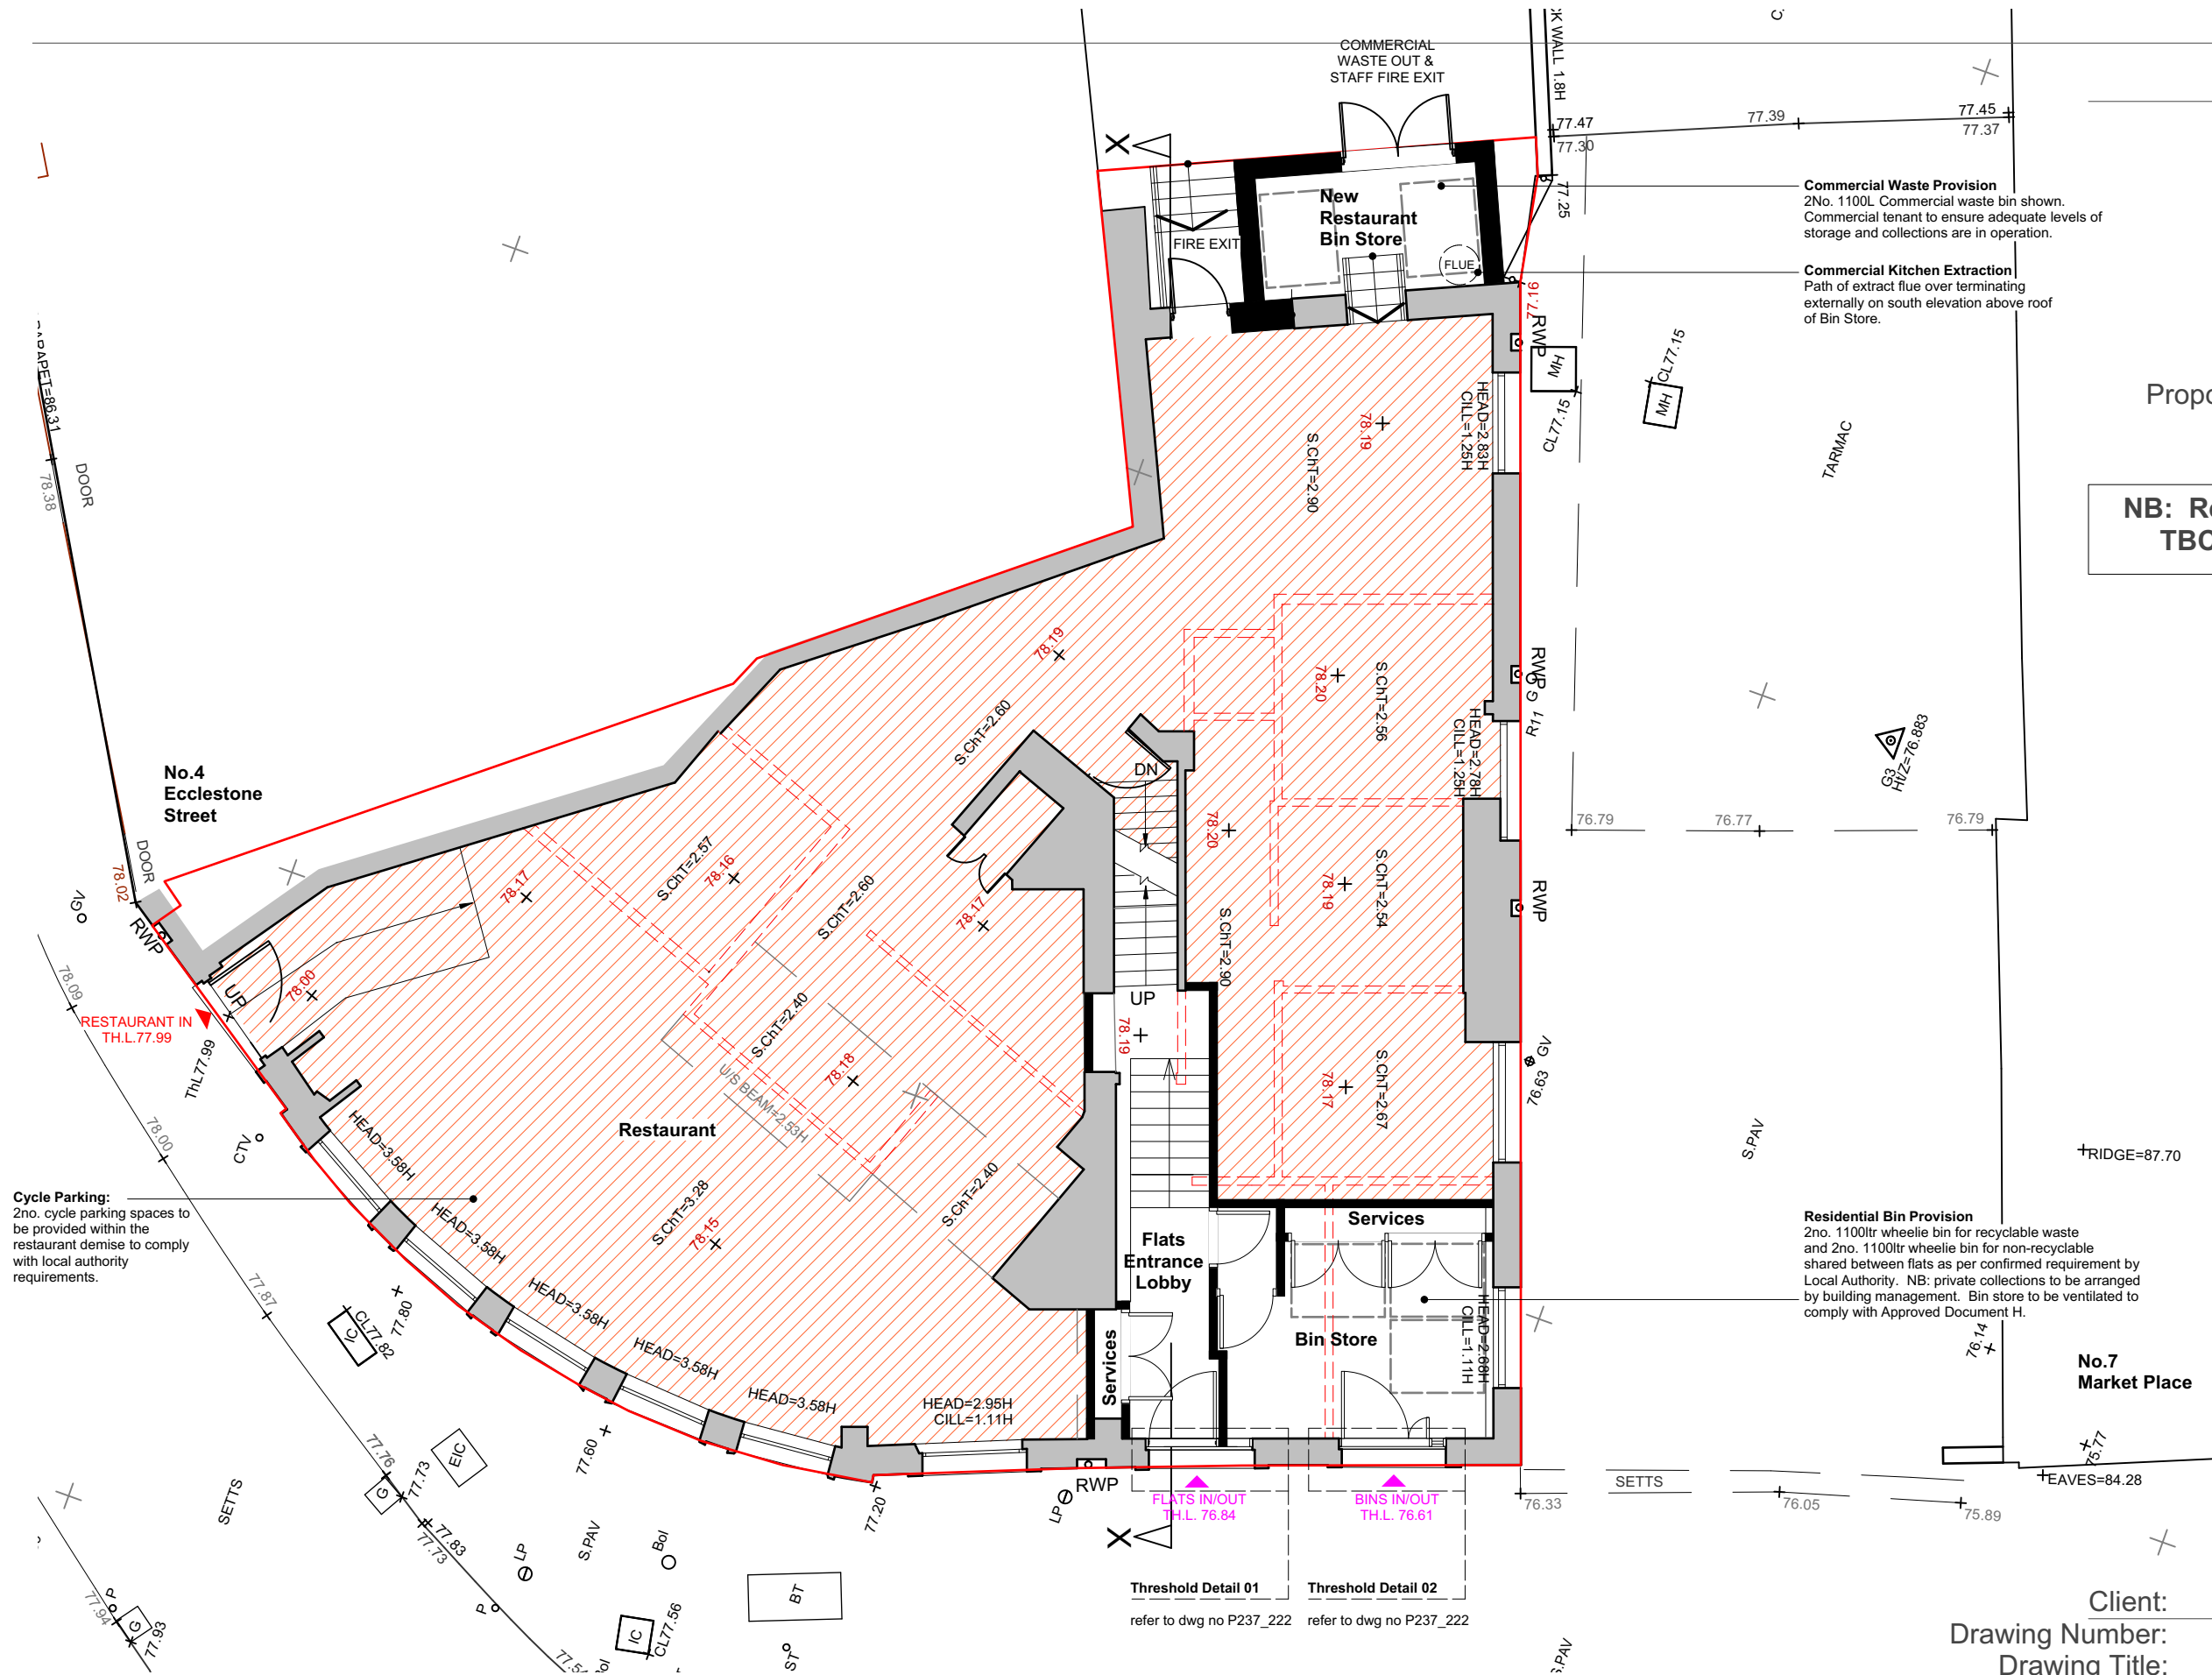
Key:

Existing Wall:

Structure Over:

Demolitions:

New Wall:

Proposed restaurant demise (approx.
173sqm @GF): NB: Restaurant fit-out arrangement
TBC by operator when known.

Client: Market Place Developments Ltd
 Drawing Number: **P237.1_209**
 Drawing Title: **Proposed Ground Floor Plan**
 Date: 24.06.2022
 Scale: 1:100 @ A3



T 0151 601 3190
 E lee@lj-architects.co.uk
 W www.lj-architects.co.uk

P237.1_2 Ecclestone Street