


Key:

Existing Wall: 

Structure Over: - - - - -


Demolitions: - - - - -

New Wall: 

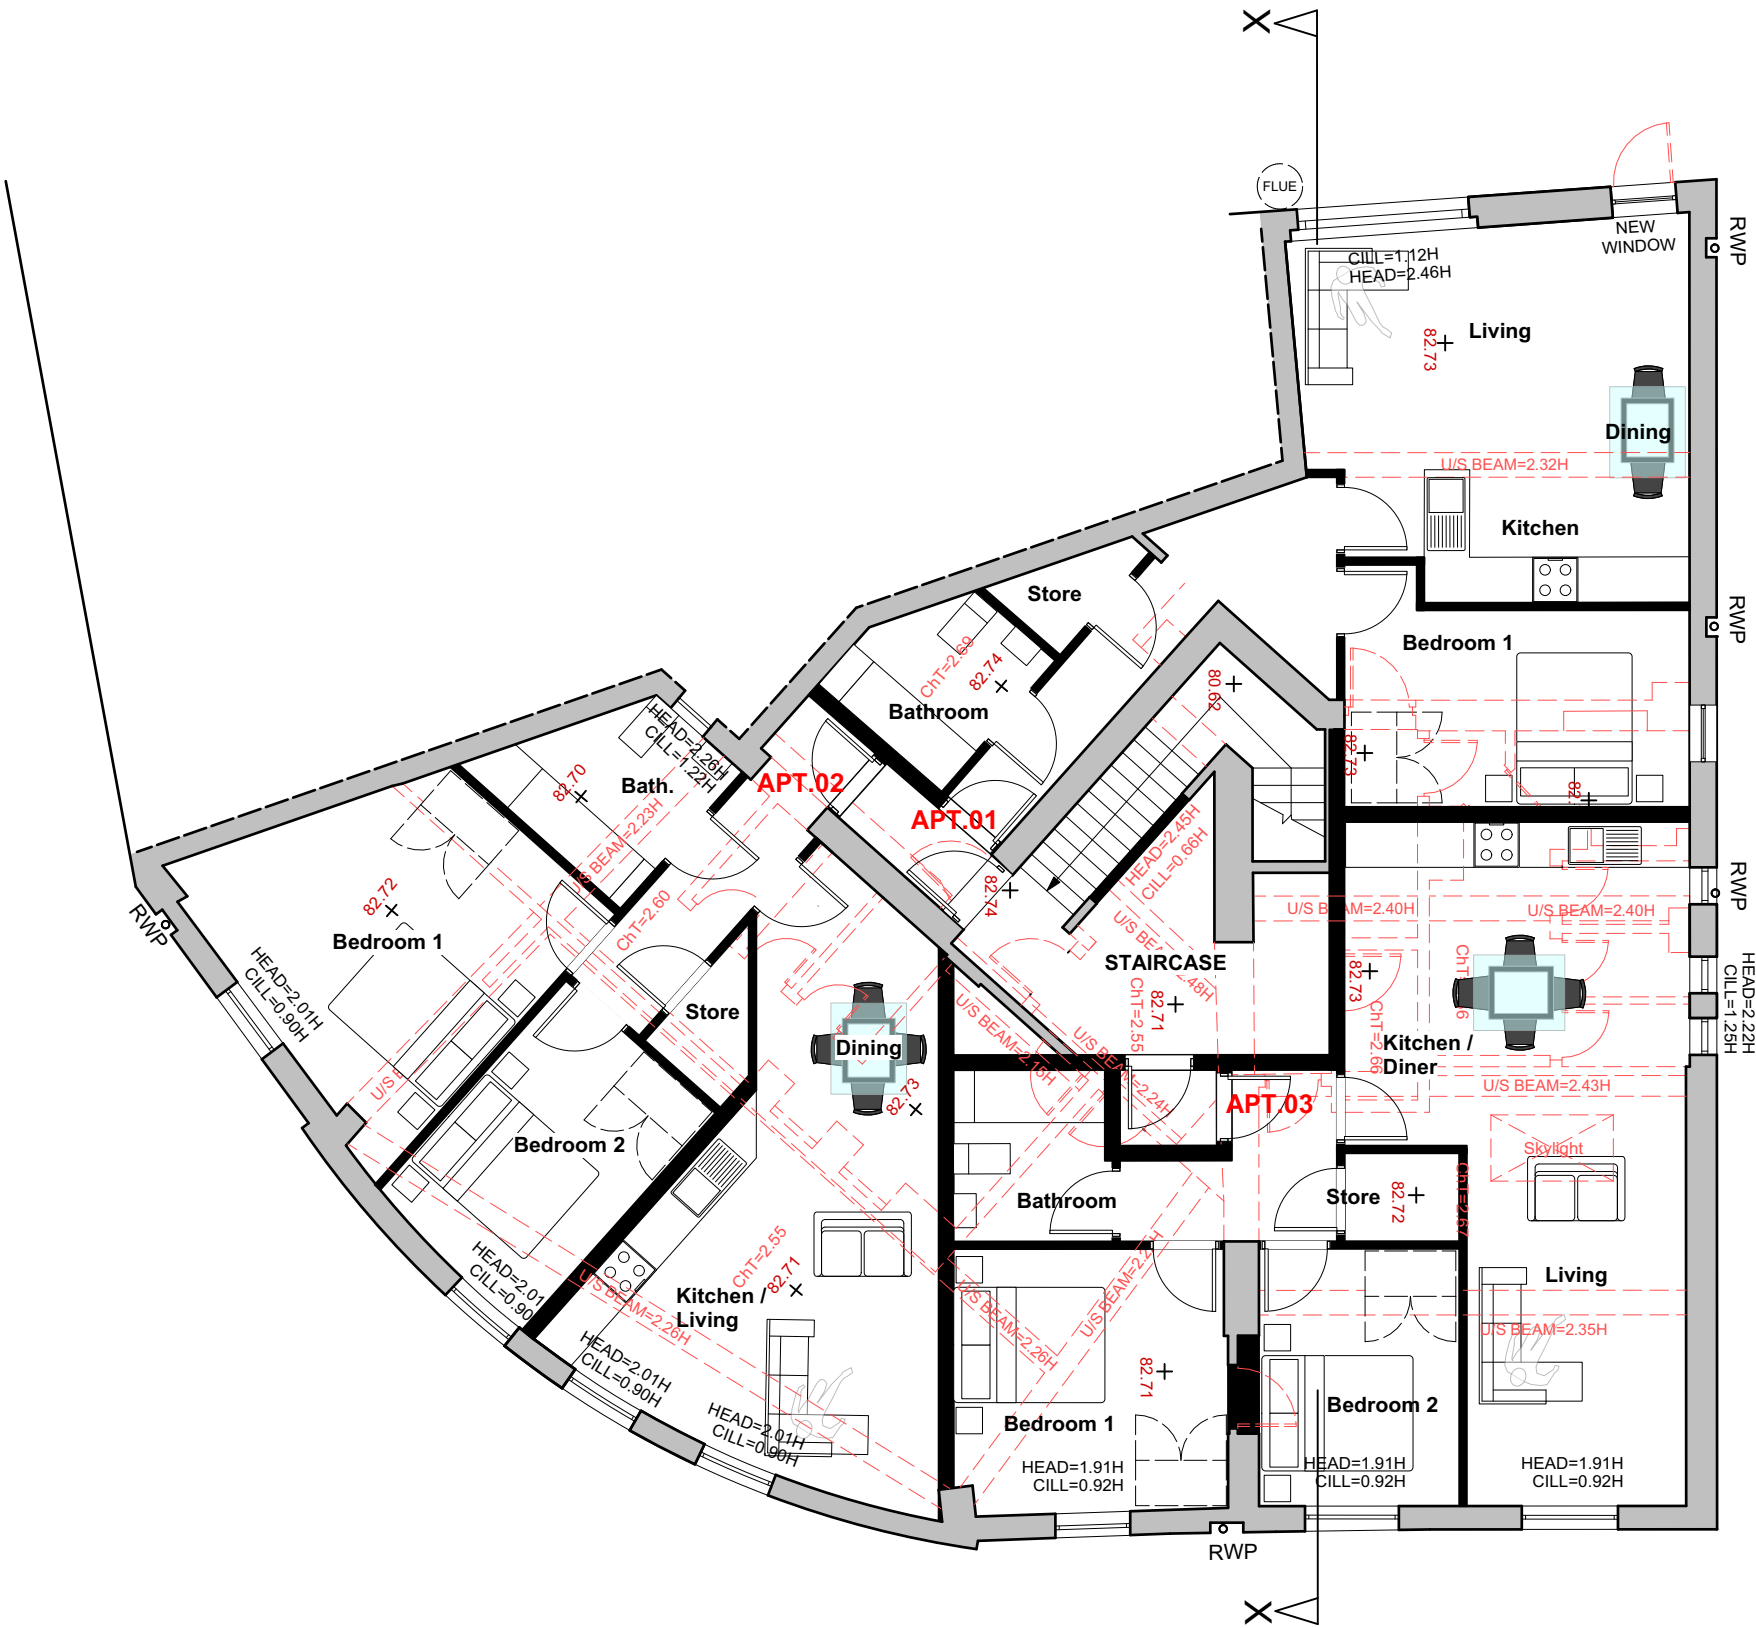

Accommodation Schedule:

- Apt.01: 1no double bedroom @ 52.0sqm (559sqft)
- Apt.02: 2no double bedroom @ 70.0sqm (753sqft)
- Apt.03: 2no double bedroom @ 70.0sqm (753sqft)

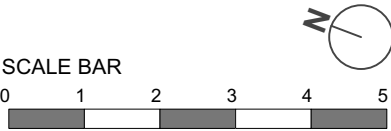

Client: Market Place Developments Ltd
Drawing Number: P237.1_210
Drawing Title: Proposed First Floor Plan
Date: 24.06.2022
Scale: 1:100 @ A3