


Materials Key:

- Existing facing brickwork: 1
Existing Ashlar stone: 2
Existing decorative stonework: 3
Existing white painted timber / metal window & door frames: 4
Existing off-white painted metal ventilation grill: 5
Existing off-white painted metal security bars: 6
Existing black painted external staircase: 7
Replacement steel frame windows to match originals (colour white): 8
New powder coated aluminium windows/doors (colour RAL8208): 9
New Flagon Sfc Copper Art single-ply membrane by Soprema: 10
Existing Rainwater downpipe: 11
Existing Hopper: 12
New Hopper to match existing: 13
Powder coated aluminium ventilation louvres (colour RAL 8208): 14
Timber doorset: 15
New brickwork to match existing: 16
New powder coated aluminium coping (colour RAL 8208): 17
New powder coated extract flue (colour TBG): 18
New powder coated aluminium windows/doors (colour white): 19

Storm water from roof of new extension to reach gutter behind existing parapet wall via 'rills' formed as drainage channels within cladding to suit curvature of external fabric. Form using Flagon Sfc Copper Art single-ply membrane by Soprema to provide a complete system



ELEVATION KEY

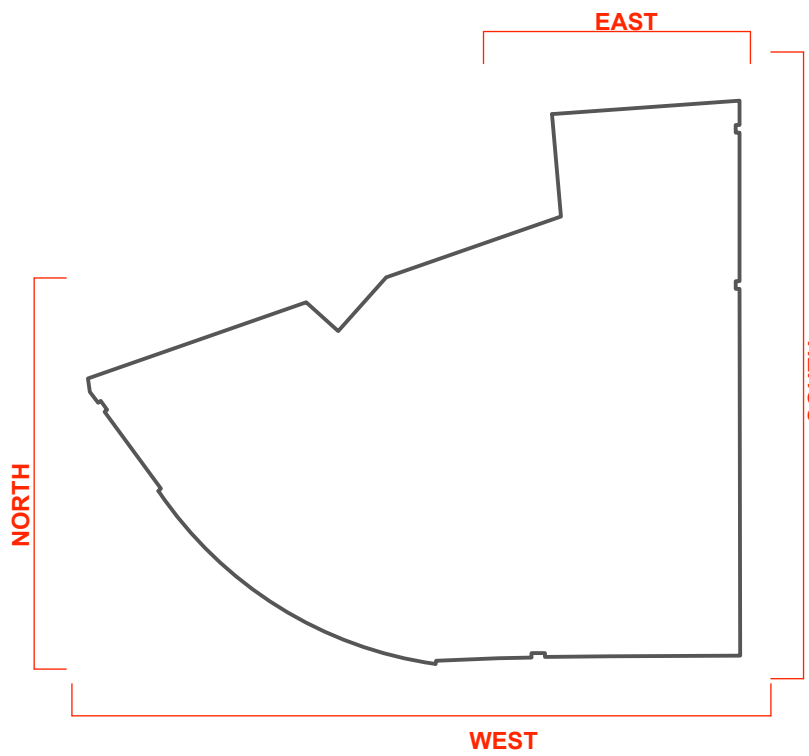

0m 0.5m 1m 2.5m 5m

A 12/10/2022 DG.06 and DG.07 updated to reflect detail drawings following planners comments.

Revision	Date	Description
----------	------	-------------

REVISION NOTES

ISSUED FOR: PLANNING

Client: Market Place Developments Ltd
Drawing Number: P237.1_230
Drawing Title: Proposed West Elevation
Date: 24.06.2022
Scale: 1:50 @ A1
Drawn By:



T 07967769660
E lee@lj-architects.co.uk
W www.lj-architects.co.uk

P237.1_2 Ecclestone Street