
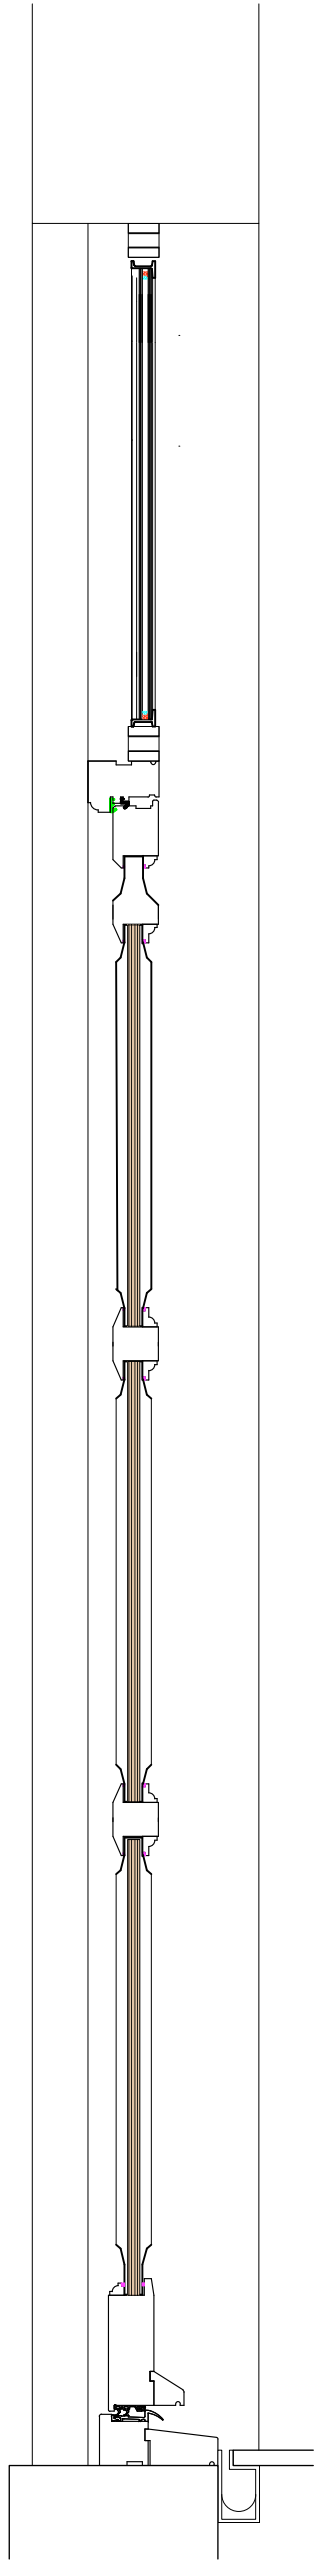


DOOR CROSS SECTIONS

DG.01



PLAN VIEW 1:10 @ A1

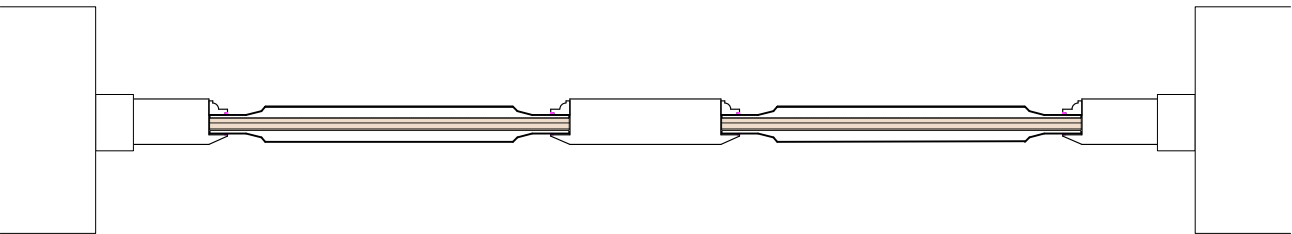

DG.01 - Vertical Cross Section
1:10 @ A1

DG.06



PLAN VIEW 1:10 @ A1

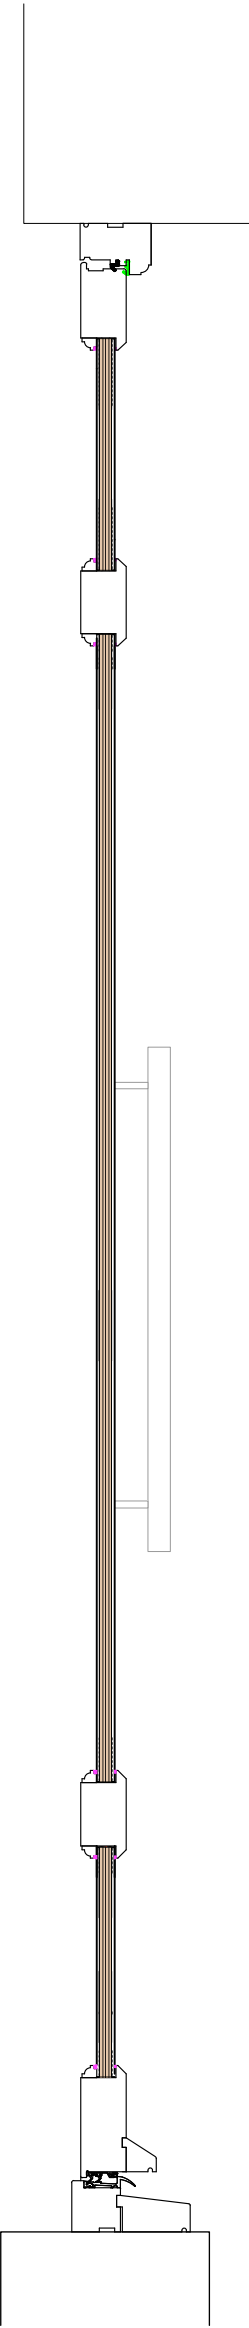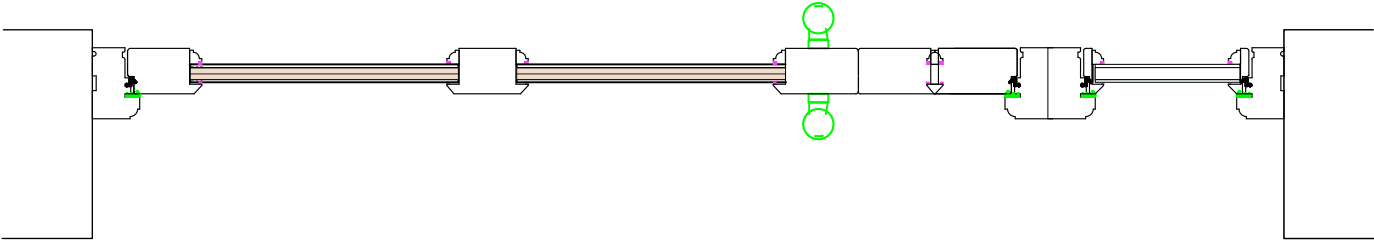

DG.06 (Residential Bin Store) Vertical Cross Section
1:10 @ A1

DG.07

PLAN VIEW 1:10 @ A1

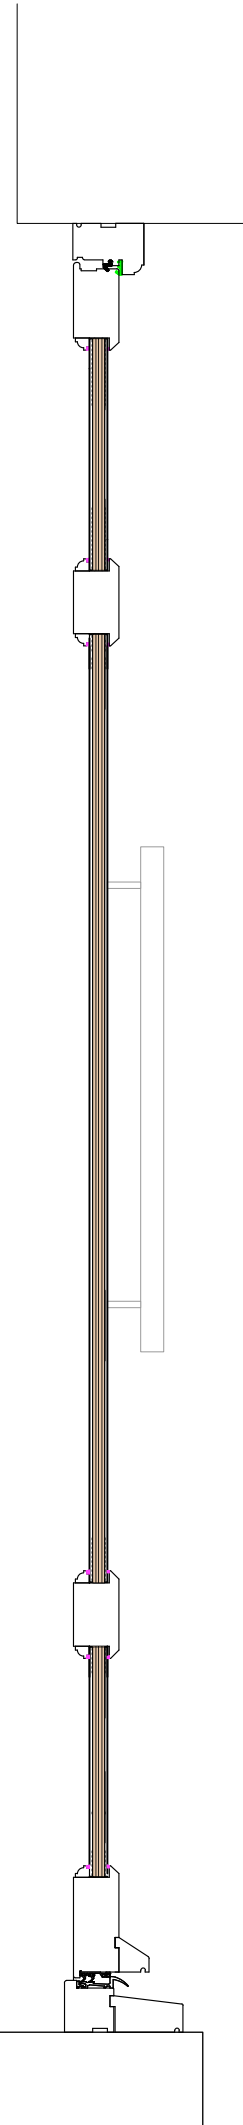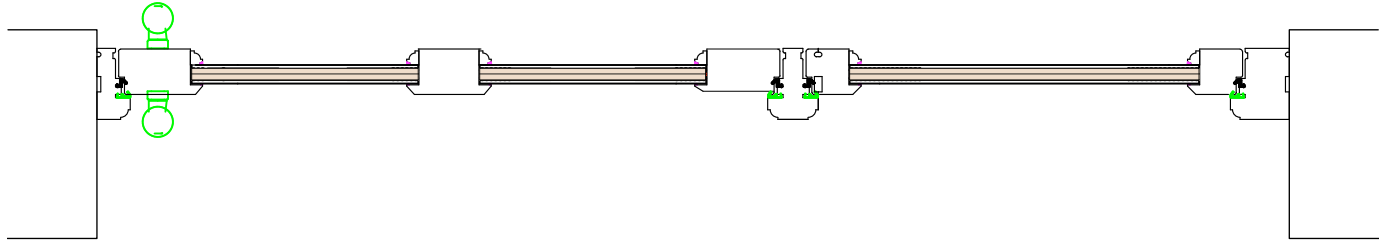

DG.07 (Residential Entrance) Vertical Cross Section
1:10 @ A1

IRONMONGERY

DG.01 - Top, Bottom and middle deadbolts
DG.06 - Top, Bottom and middle deadbolts, vertical pull handle, escutcheon plates.
DG.07 - Top, Bottom and middle deadbolts, vertical pull handle, escutcheon plates.

NOTES

DG.06 to have internal panic ironmongery for emergency egress.

Planning

Revisions:

Rev A: DG.06 and DG.07 profiles updated to reflect floor plans and elevations (11.10.2022)

Project Title:	P237_2 Eccleston Street
Client:	Market Place Developments Ltd
Drawing Number:	P237.1_236A
Drawing Title:	Proposed Principal Door Cross Sections
Date:	14.07.2022
Scale:	1:10 @ A1
Drawn by:	JA
Checked by:	LW