




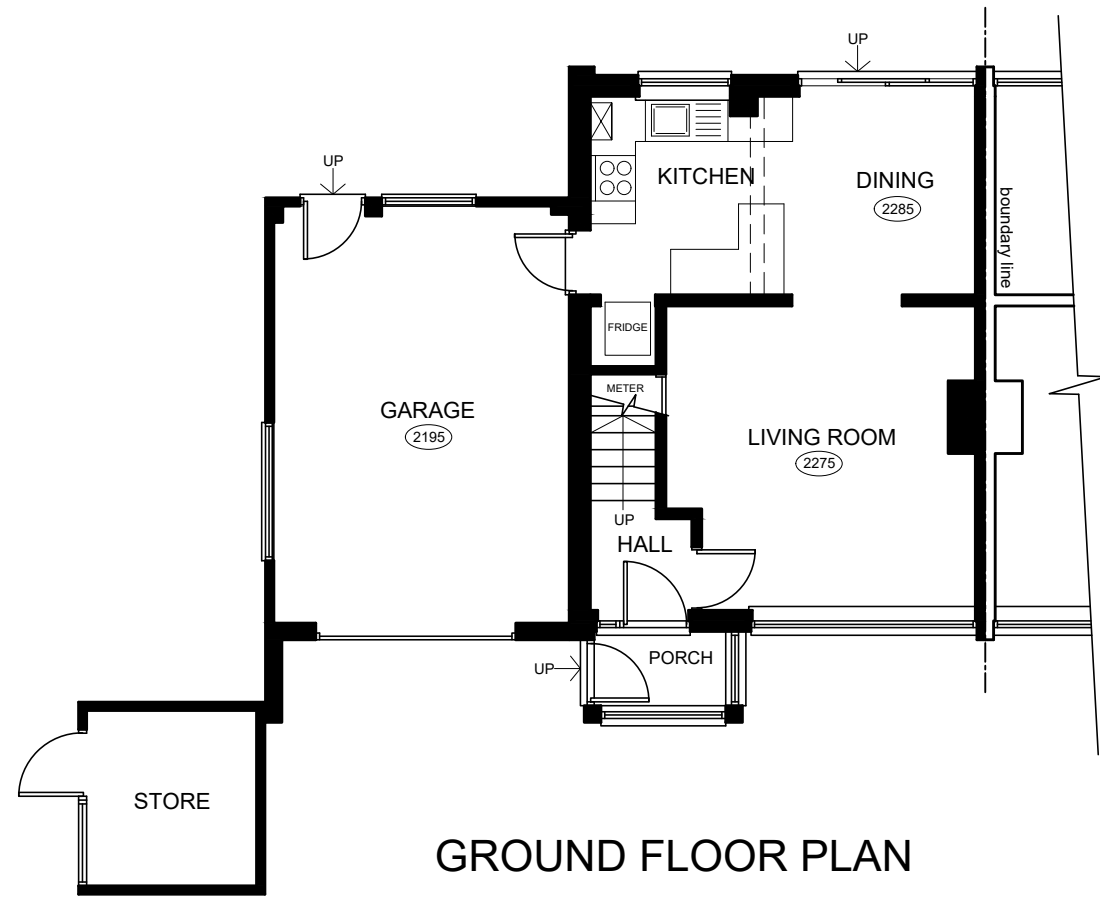


GROUND FLOOR PLAN

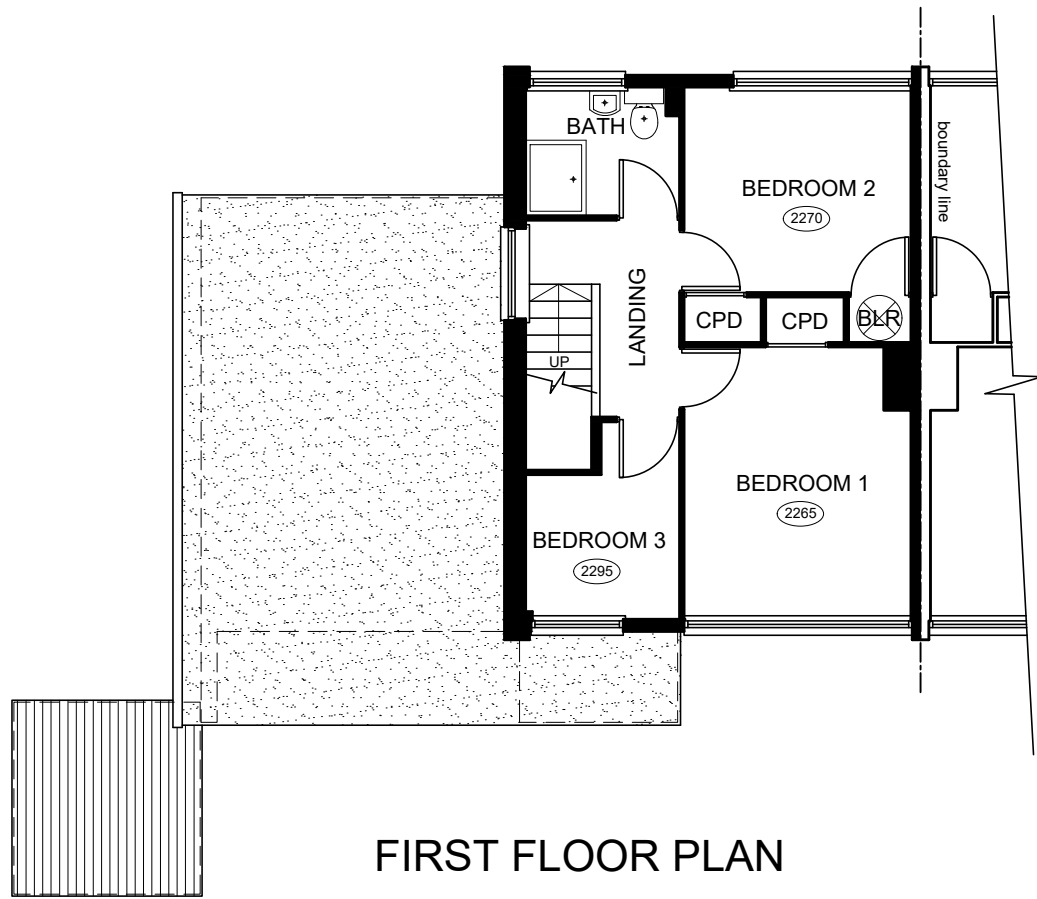

FIRST FLOOR PLAN

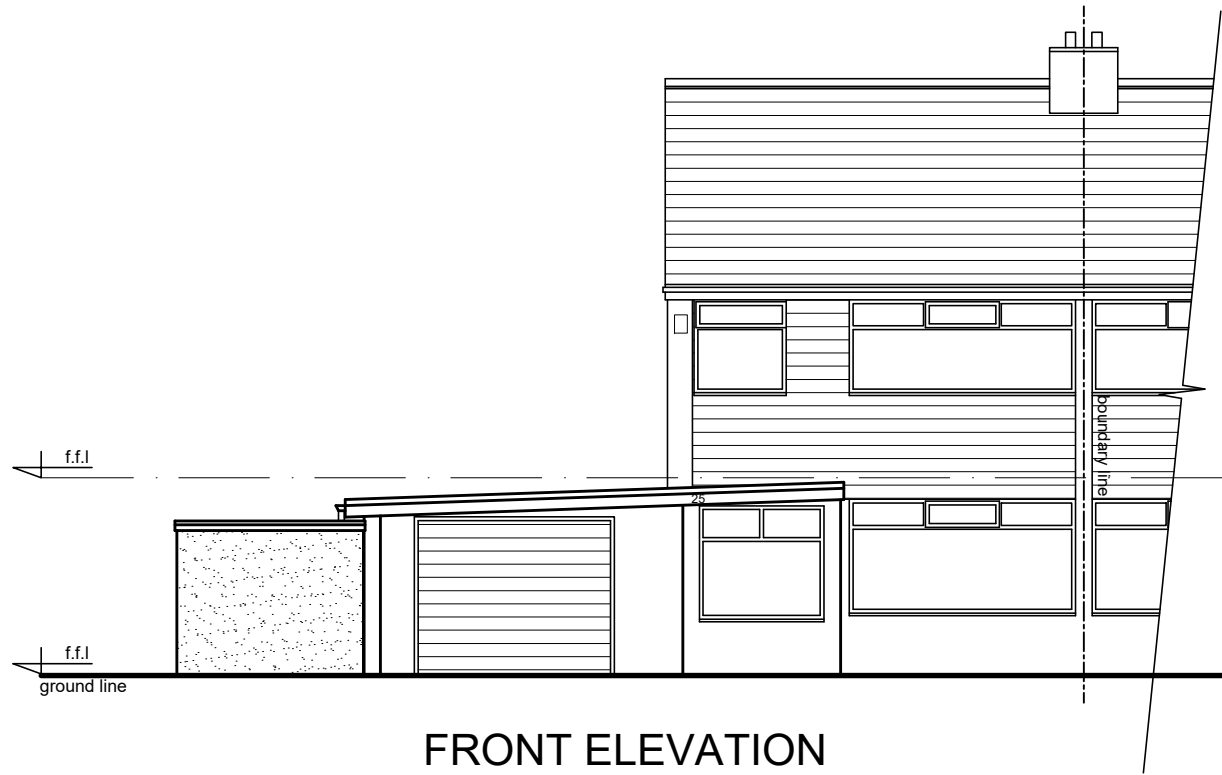

FRONT ELEVATION

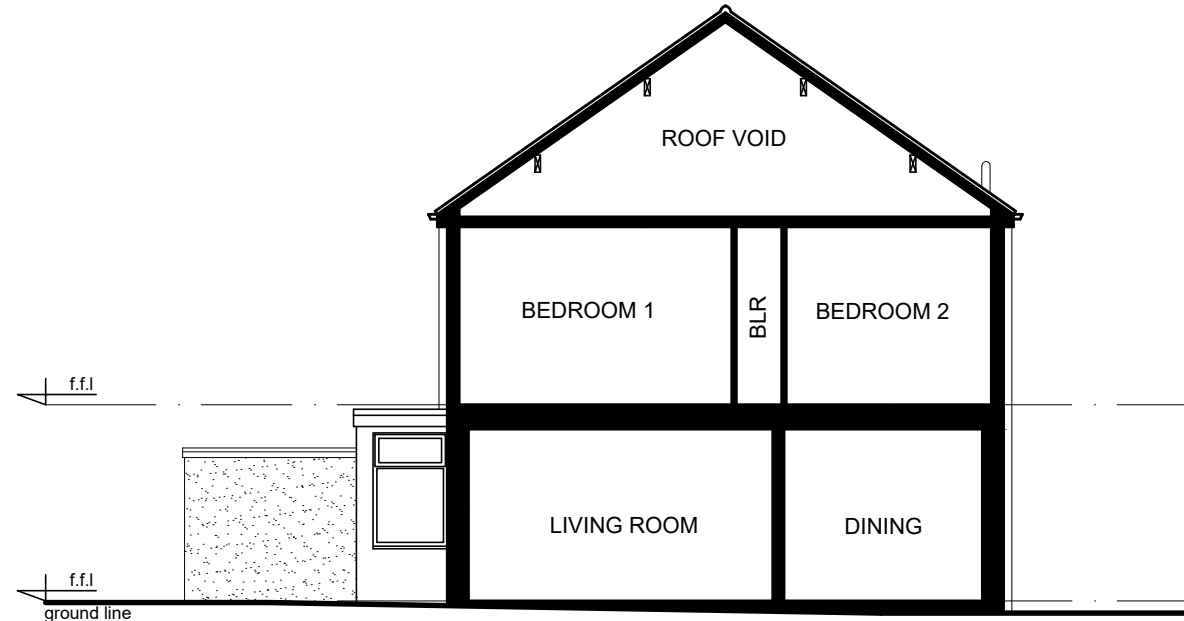

RIGHT SIDE ELEVATION




LEFT SIDE ELEVATION




REAR ELEVATION

1:100 scale bar 0 1 2 3 4 5metres


EXISTING PLANS & ELEVATIONS

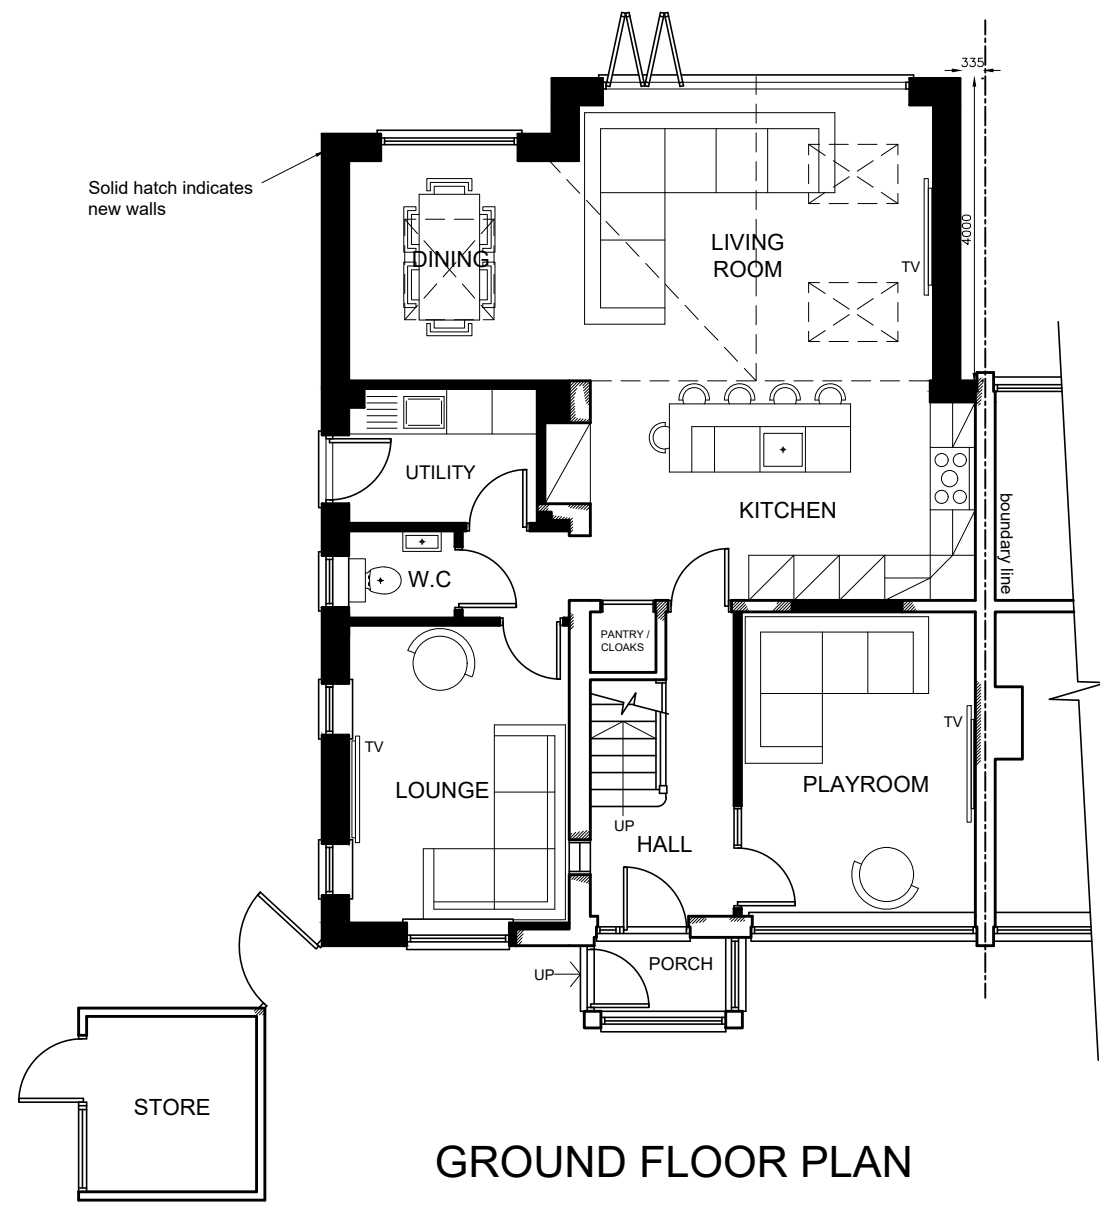


GROUND FLOOR PLAN

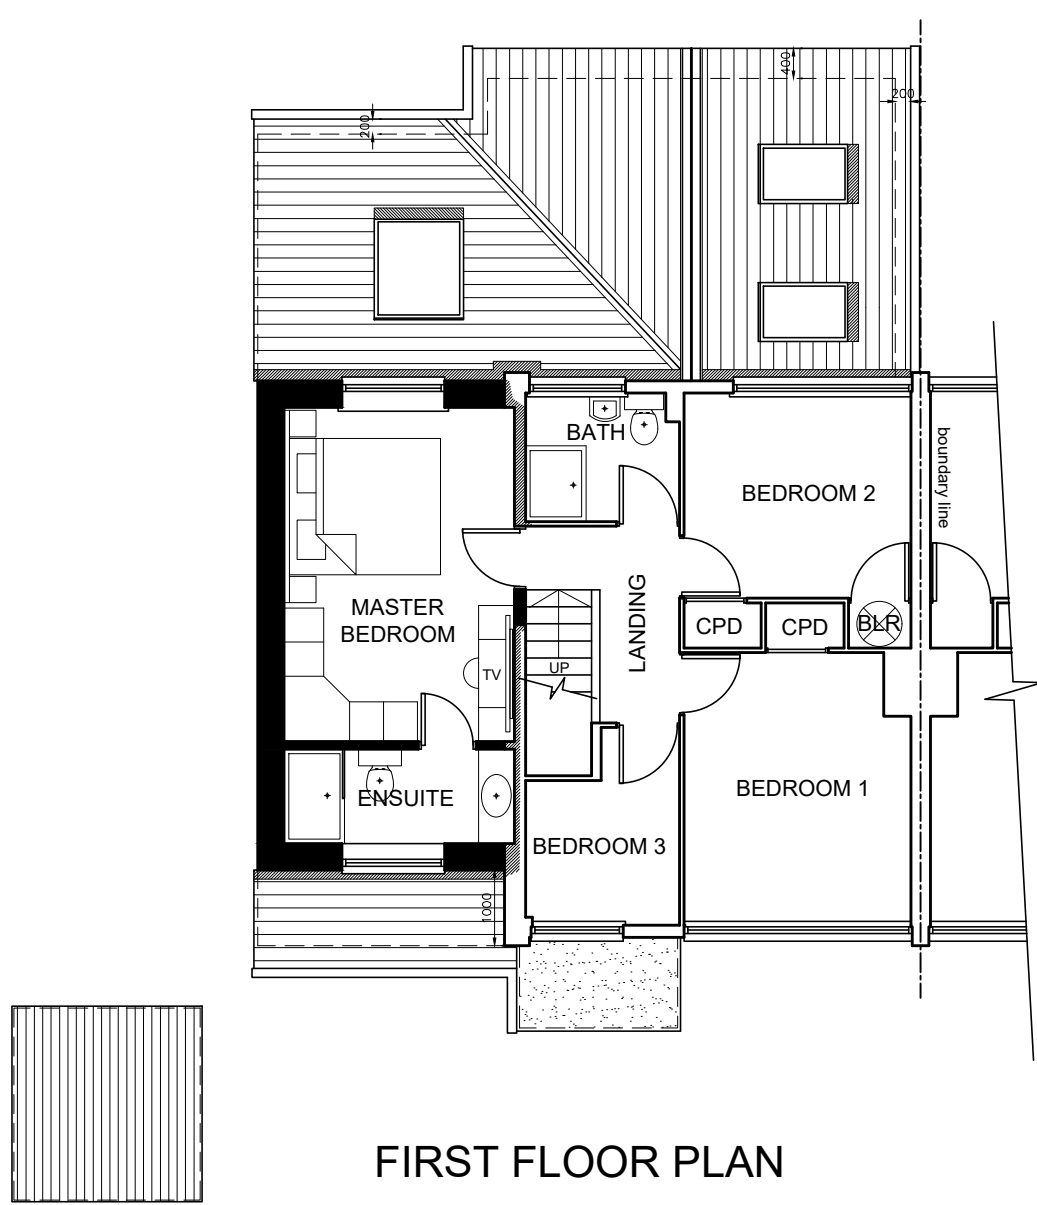

FIRST FLOOR PLAN

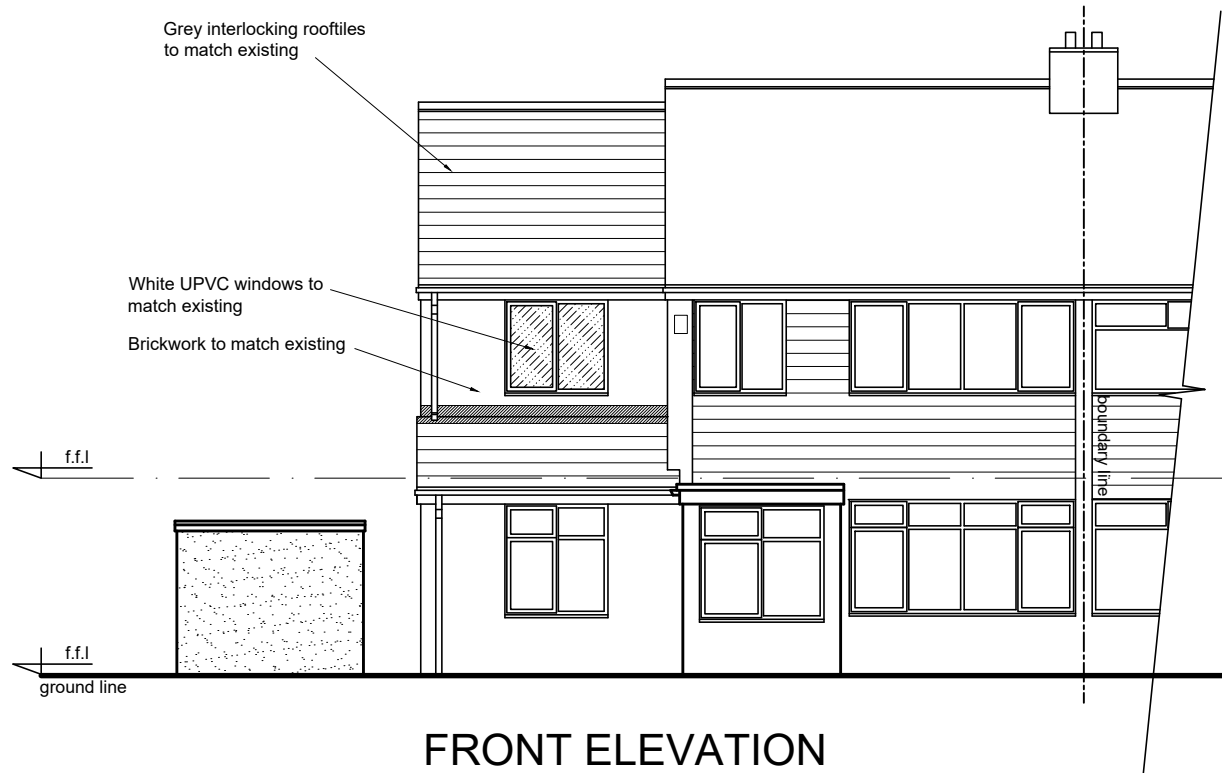


FRONT ELEVATION

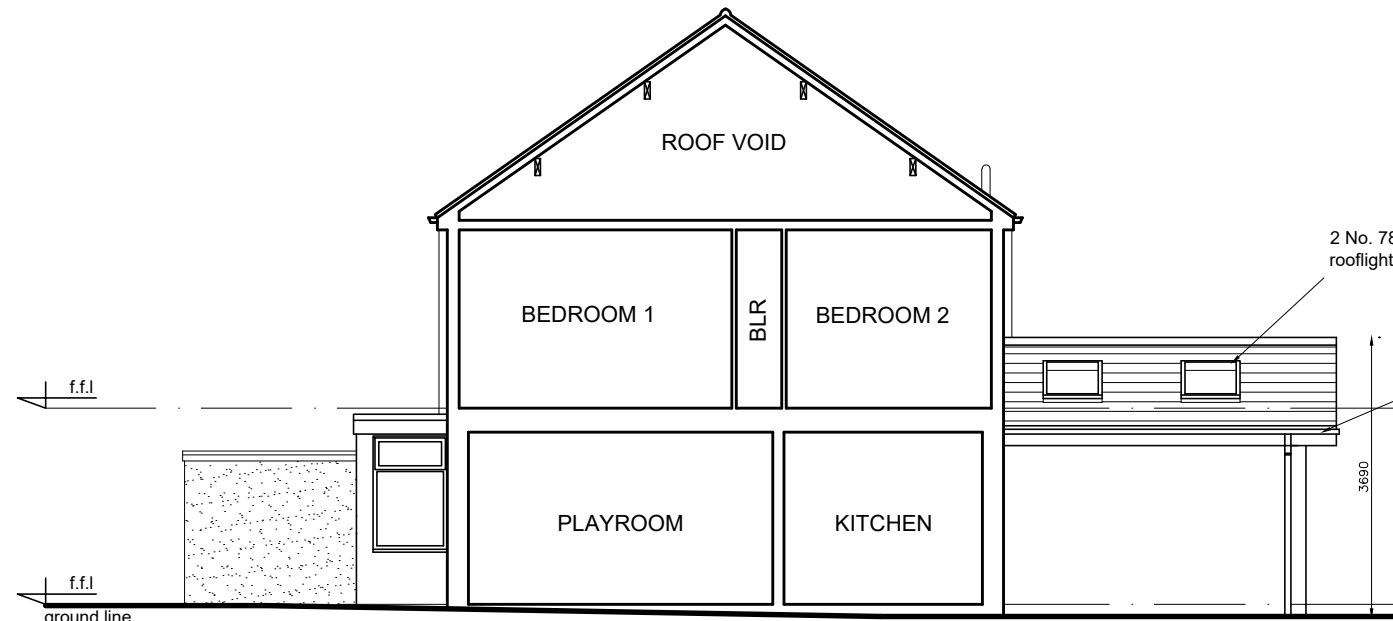

RIGHT SIDE ELEVATION



LEFT SIDE ELEVATION

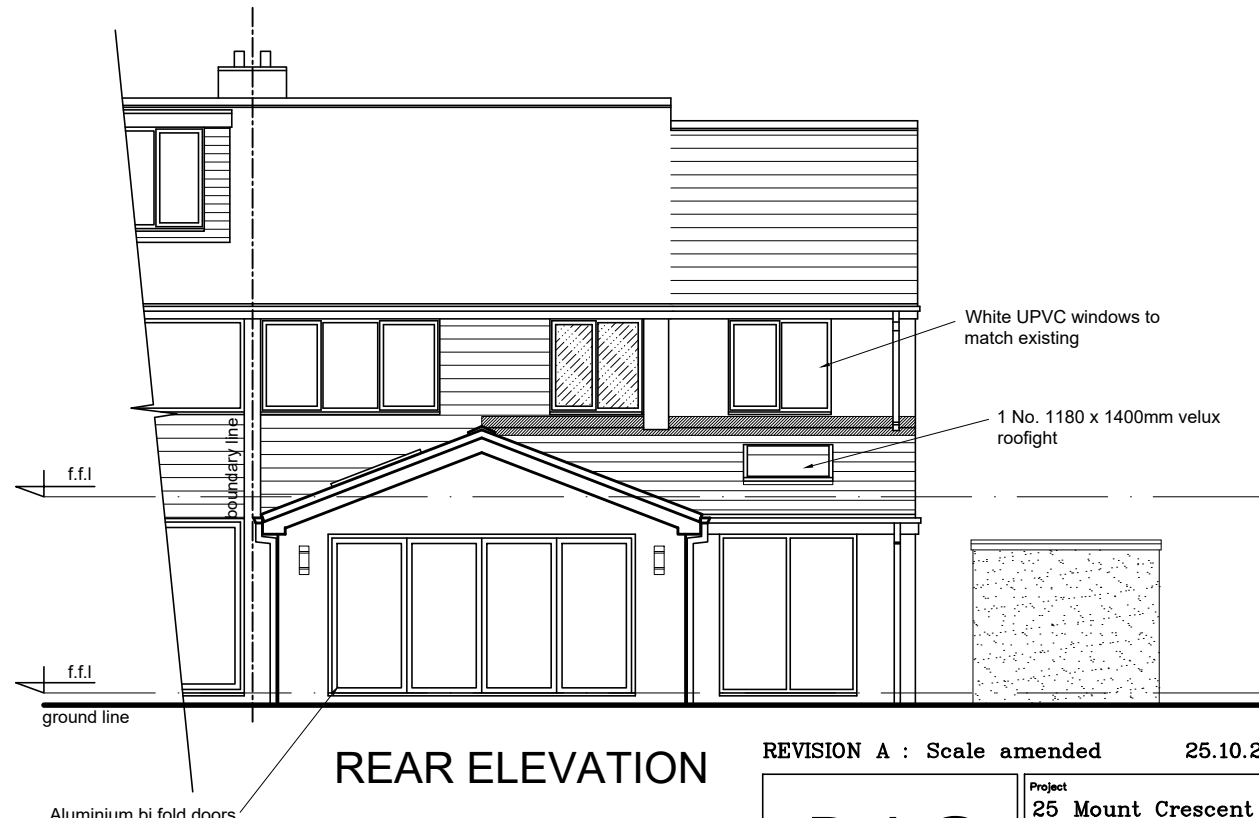

REAR ELEVATION

1:100 scale bar 0 1 2 3 4 5metres

PROPOSED PLANS & ELEVATIONS

|   |  |                                            |
|---|--|--------------------------------------------|
| REVISION A : Scale amended   |  | 25.10.2024                                 |
| R J G   |  | Project 25 Mount Crescent Kirkby Liverpool |
| Architecture LTD   |  | Drawn By 01985/SK/01                       |
| For all structural and design requirements   |  | Rev A                                      |
| Tel : 01704 019119   |  | Scale: 1:100                               |
| E-mail: info@rjgarchitecture.co.uk   |  | Date: Oct.'24                              |
| All drawings are to be made in accordance with the British Standards for the construction of the building and may not be copied without prior consent. |  |                                            |