

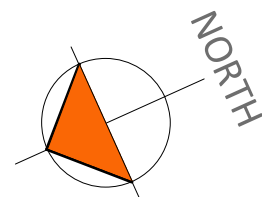
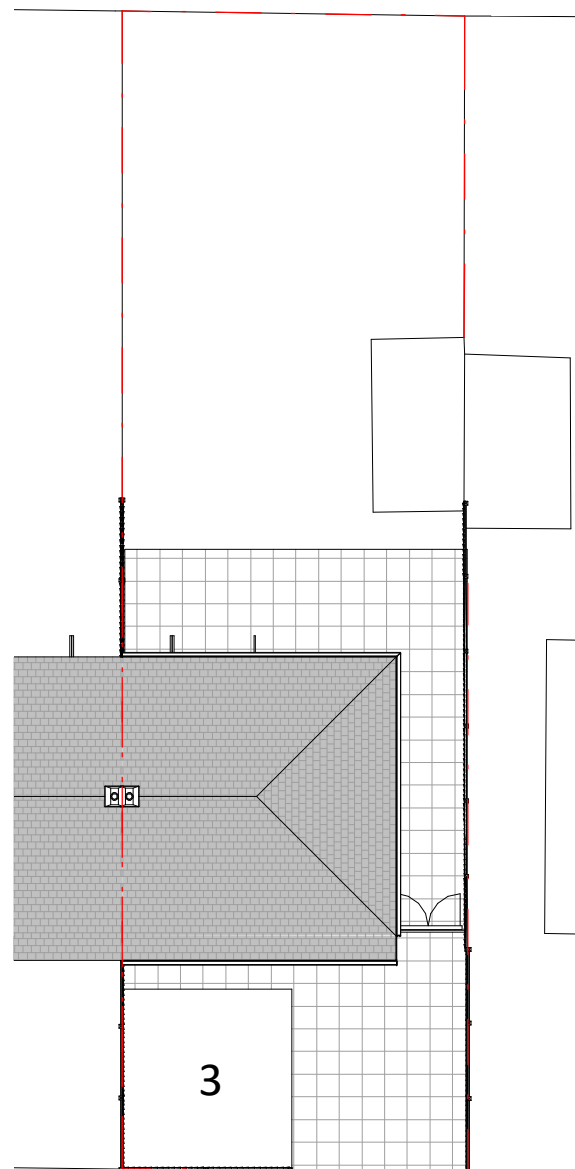



LOCATION PLAN SCALE 1:1250

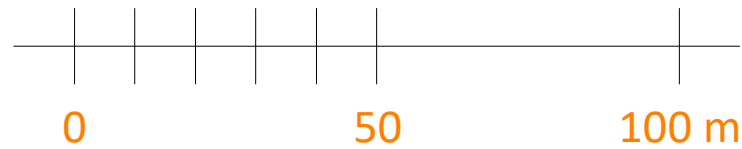

SITE PLAN 1:200

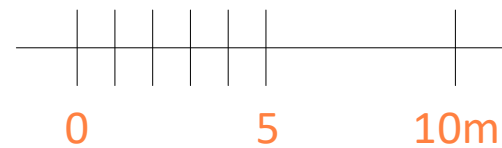


3D I

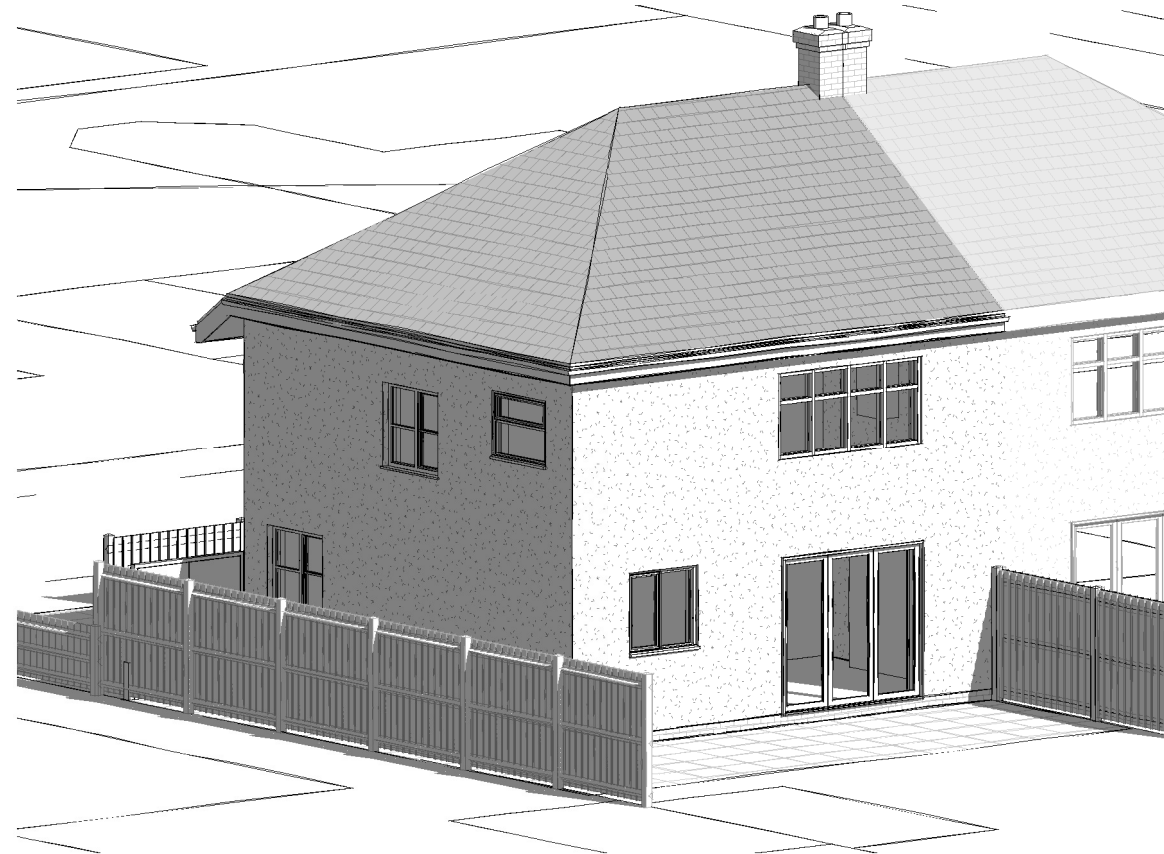

3D II


This drawing (or any part thereof) may not be copied, transmitted or disclosed to any third party or unauthorized person without the prior written permission of Future3Architecture. This drawing is to be read in conjunction with all other relevant drawings prepared by consultants and sub-contractors. Do not scale from this drawing. Work only to printed dimensions. Report any discrepancies to the Architect or representatives thereof.

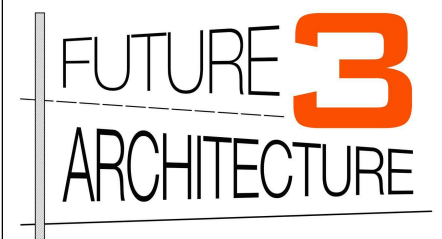

Contact:
07919222347
hello@future3.co.uk
155 Score Lane, Liverpool, L16 5EE
www.future3.co.uk

PROJECT	3 Linden Drive Liverpool L36 5TT
PROJECT N°	21036
CLIENT	Tom and Cara Carroll
DRAWING	Existing Site Plan & 3D
STATUS	Planning
SCALE (@ A3)	As indicated
DRAWN BY	LL
DATE	07.06.21
DRAWING NUMBER	21036 - 01
REV	A

This drawing (or any part thereof) may not be copied, transmitted or disclosed to any third party or unauthorized person without the prior written permission of Future3Architecture
This drawing is to be read in conjunction with all other relevant drawings prepared by consultants and sub-contractors. Do not scale from this drawing. Work only to printed dimensions. Report any discrepancies to the Architect or representatives thereof.

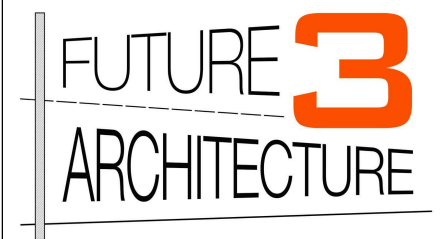

Contact:
07919222347
hello@future3.co.uk
155 Score Lane, Liverpool, L16 5EE
www.future3.co.uk

PROJECT
3 Linden Drive
Liverpool
L36 5TT

PROJECT N° 21036

CLIENT
Tom and Cara Carroll

DRAWING
Existing plans


STATUS Planning

SCALE (@ A3) 1 : 100

DRAWN BY LL

DATE 07.06.21


DRAWING NUMBER	REV
21036 - 02	A

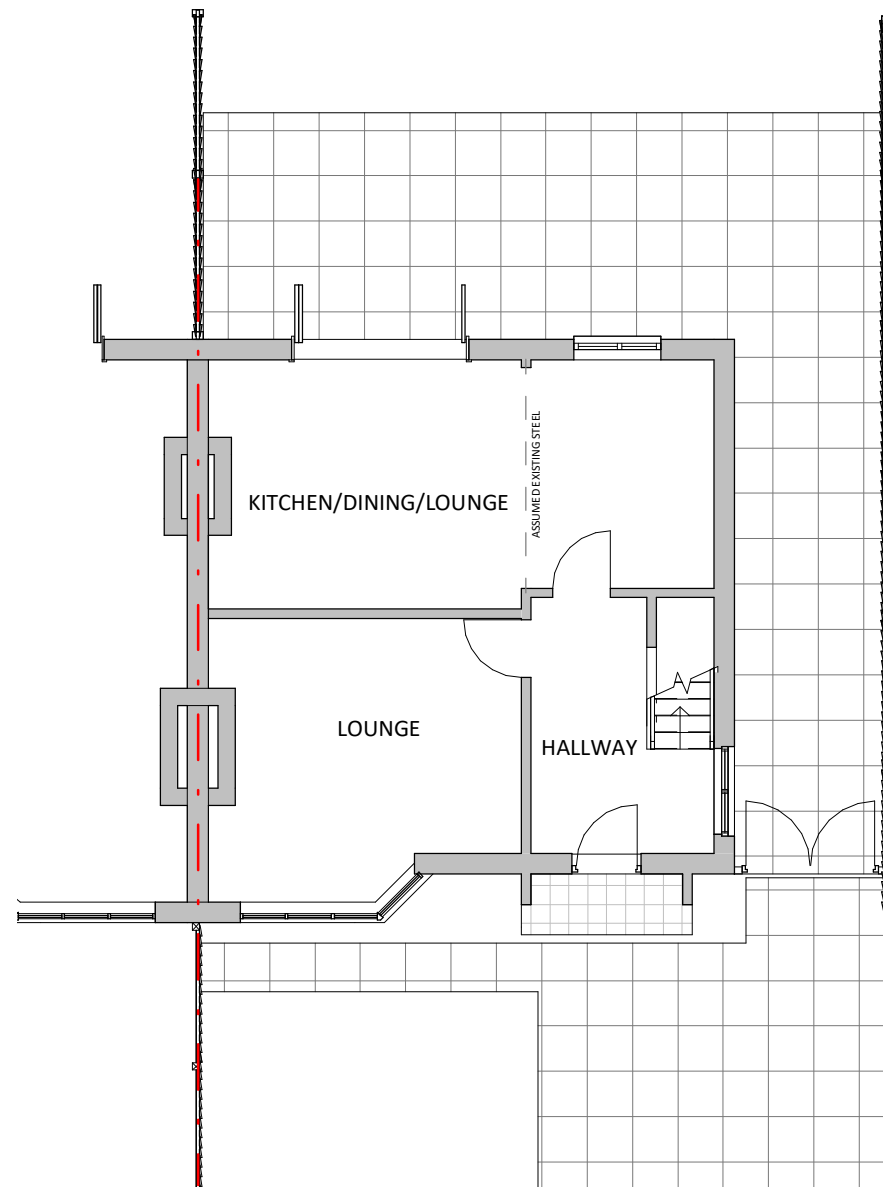


GF PLAN



1F PLAN

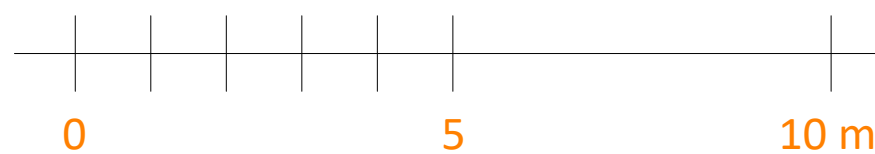


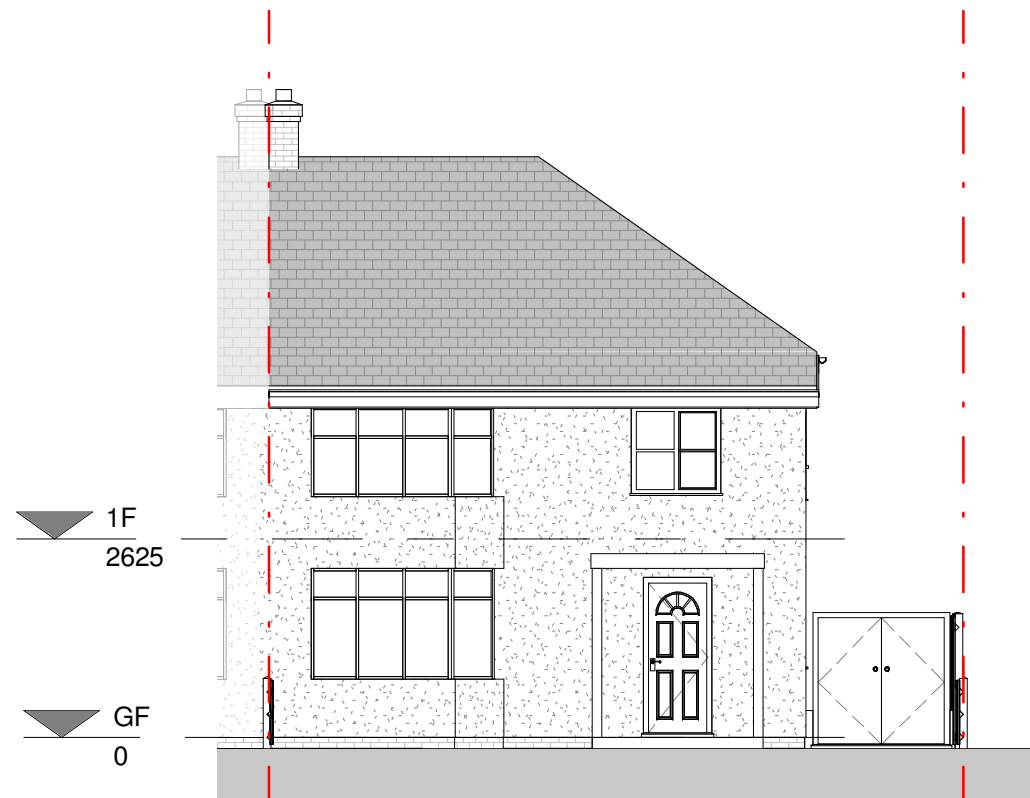



FRONT ELEVATION




SIDE ELEVATION

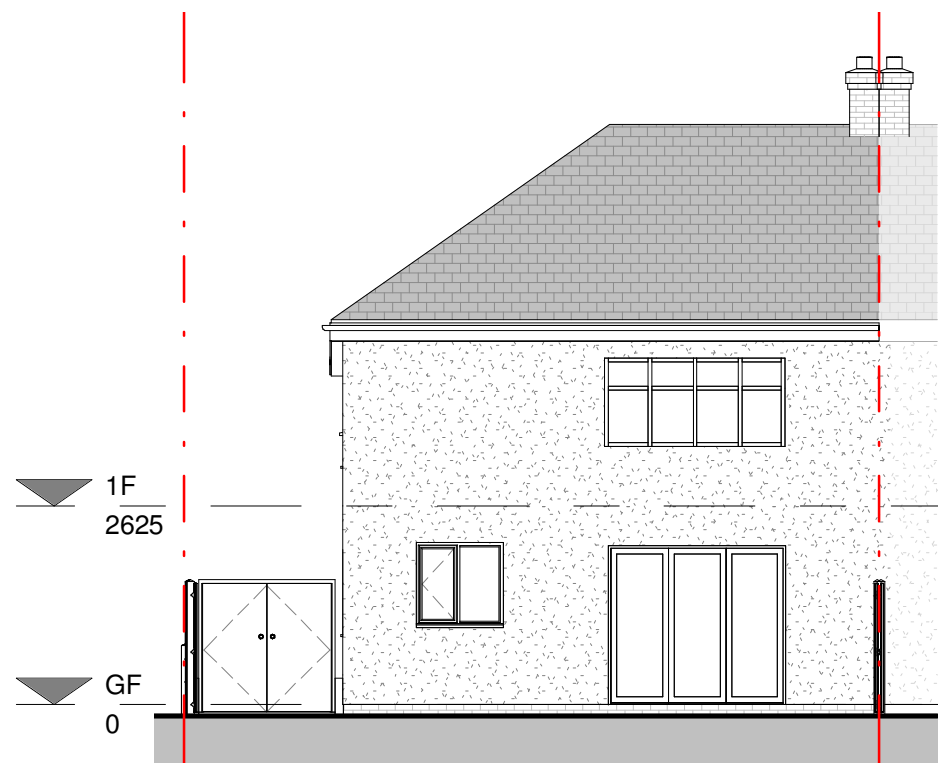

REAR ELEVATION

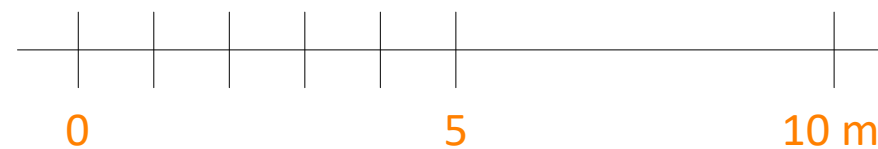
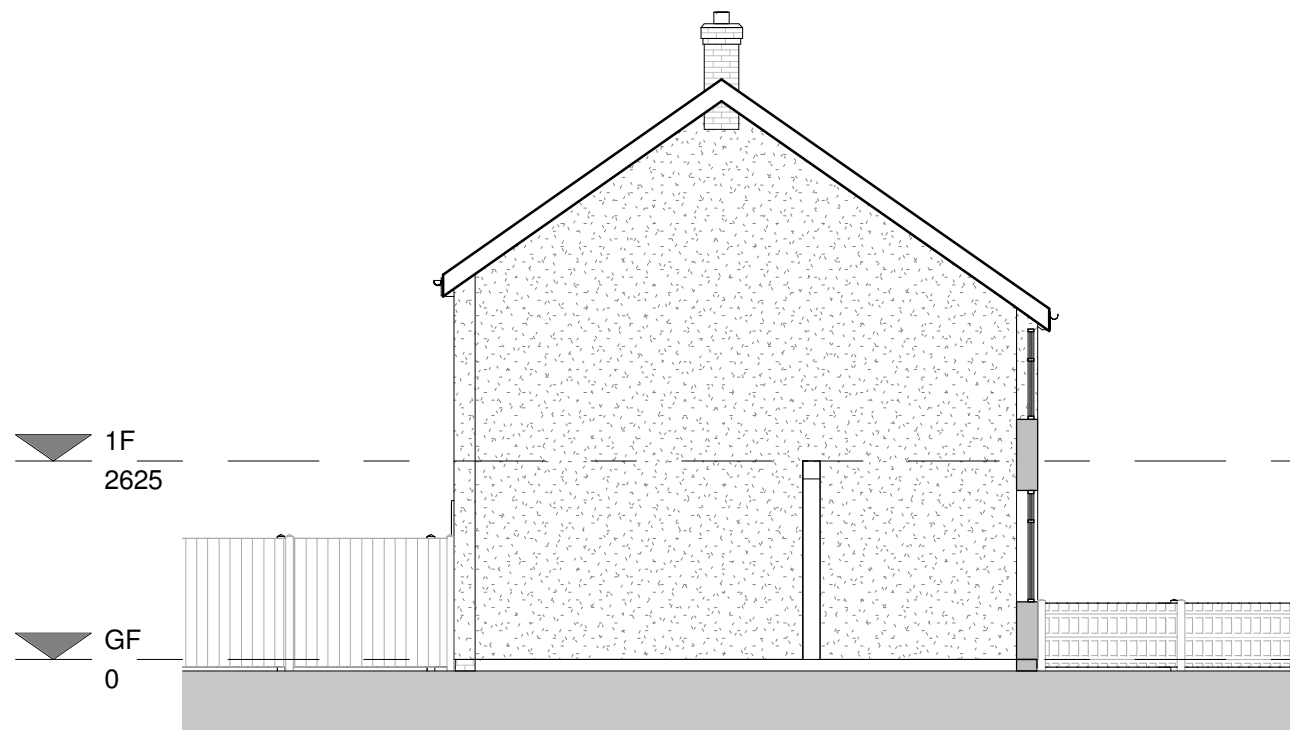


This drawing (or any part thereof) may not be copied, transmitted or disclosed to any third party or unauthorized person without the prior written permission of Future3Architecture. This drawing is to be read in conjunction with all other relevant drawings prepared by consultants and sub-contractors. Do not scale from this drawing. Work only to printed dimensions. Report any discrepancies to the Architect or representatives thereof.

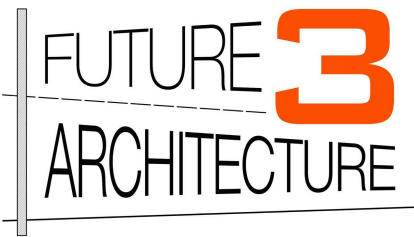

Contact:
07919222347
hello@future3.co.uk
155 Score Lane, Liverpool, L16 5EE
www.future3.co.uk

PROJECT	3 Linden Drive Liverpool L36 5TT		
PROJECT N°	21036		
CLIENT	Tom and Cara Carroll		
DRAWING	Existing Elevations		
STATUS	Planning		
SCALE (@ A3)	1 : 100		
DRAWN BY	LL		
DATE	07.06.21		
DRAWING NUMBER			REV
21036 - 03			A

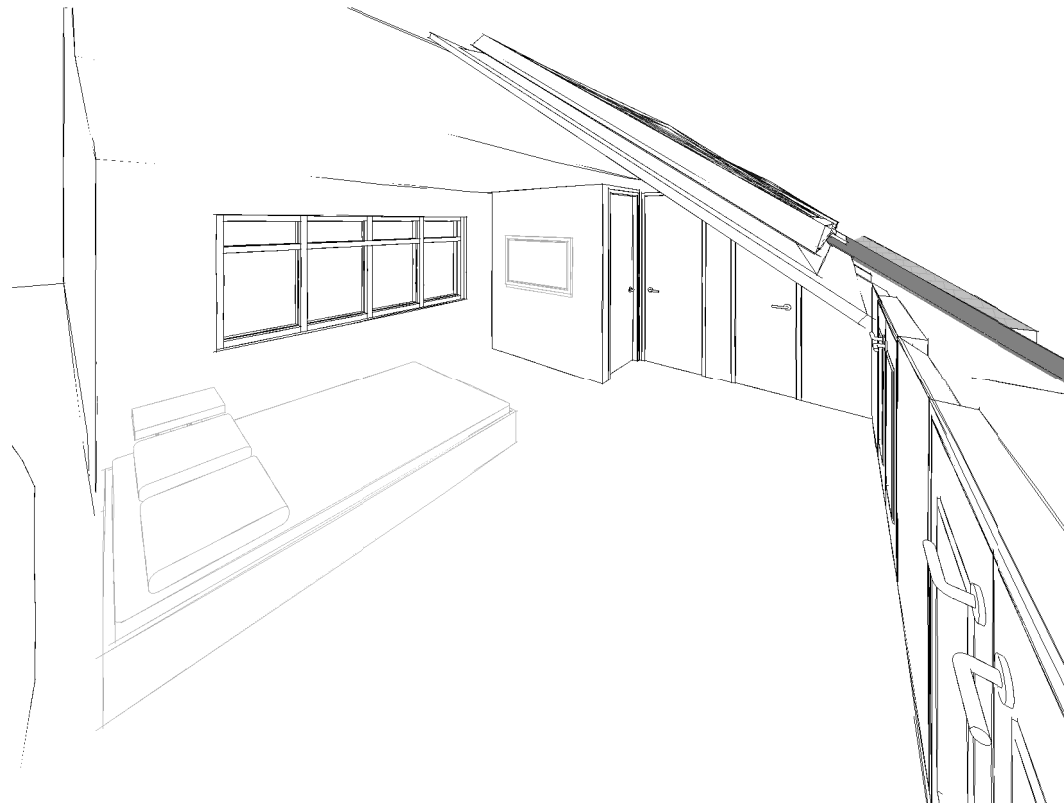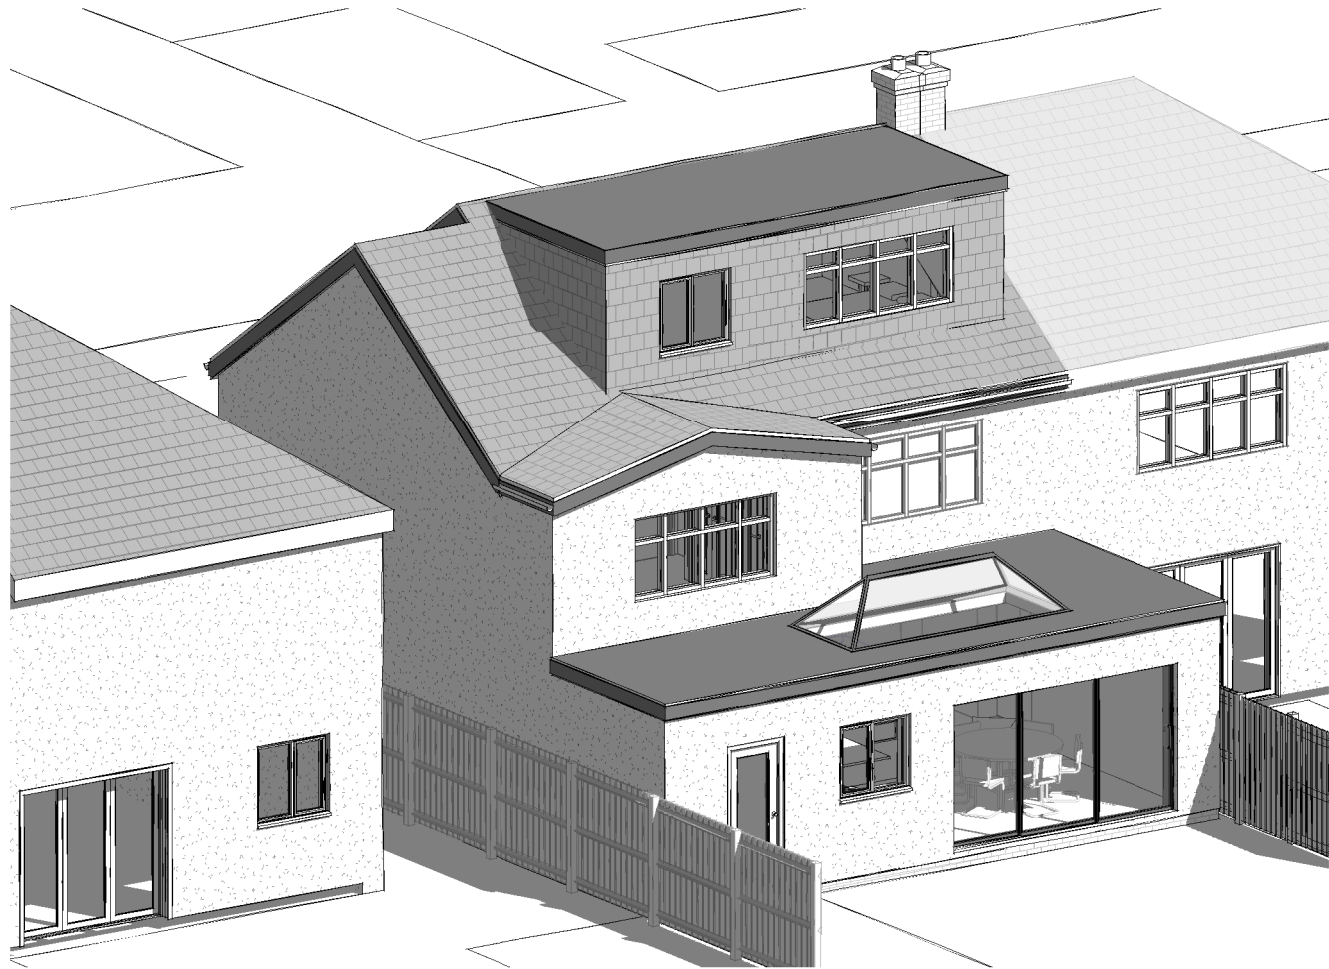




This drawing (or any part thereof) may not be copied, transmitted or disclosed to any third party or unauthorized person without the prior written permission of Future3Architecture
This drawing is to be read in conjunction with all other relevant drawings prepared by consultants and sub-contractors. Do not scale from this drawing. Work only to printed dimensions. Report any discrepancies to the Architect or representatives thereof.

FUTURE **3**
ARCHITECTURE

Contact:
07919222347
hello@future3.co.uk
155 Score Lane, Liverpool, L16 5EE
www.future3.co.uk

PROJECT	3 Linden Drive Liverpool L36 5TT	
PROJECT N°	21036	
CLIENT	Tom and Cara Carroll	
DRAWING	Proposed 3D	
STATUS	Planning	
SCALE (@ A3)		
DRAWN BY	LL	
DATE	07.06.21	
DRAWING NUMBER	21036 - 04	REV C


This drawing (or any part thereof) may not be copied, transmitted or disclosed to any third party or unauthorized person without the prior written permission of Future3Architecture
This drawing is to be read in conjunction with all other relevant drawings prepared by consultants and sub-contractors. Do not scale from this drawing. Work only to printed dimensions. Report any discrepancies to the Architect or representatives thereof.

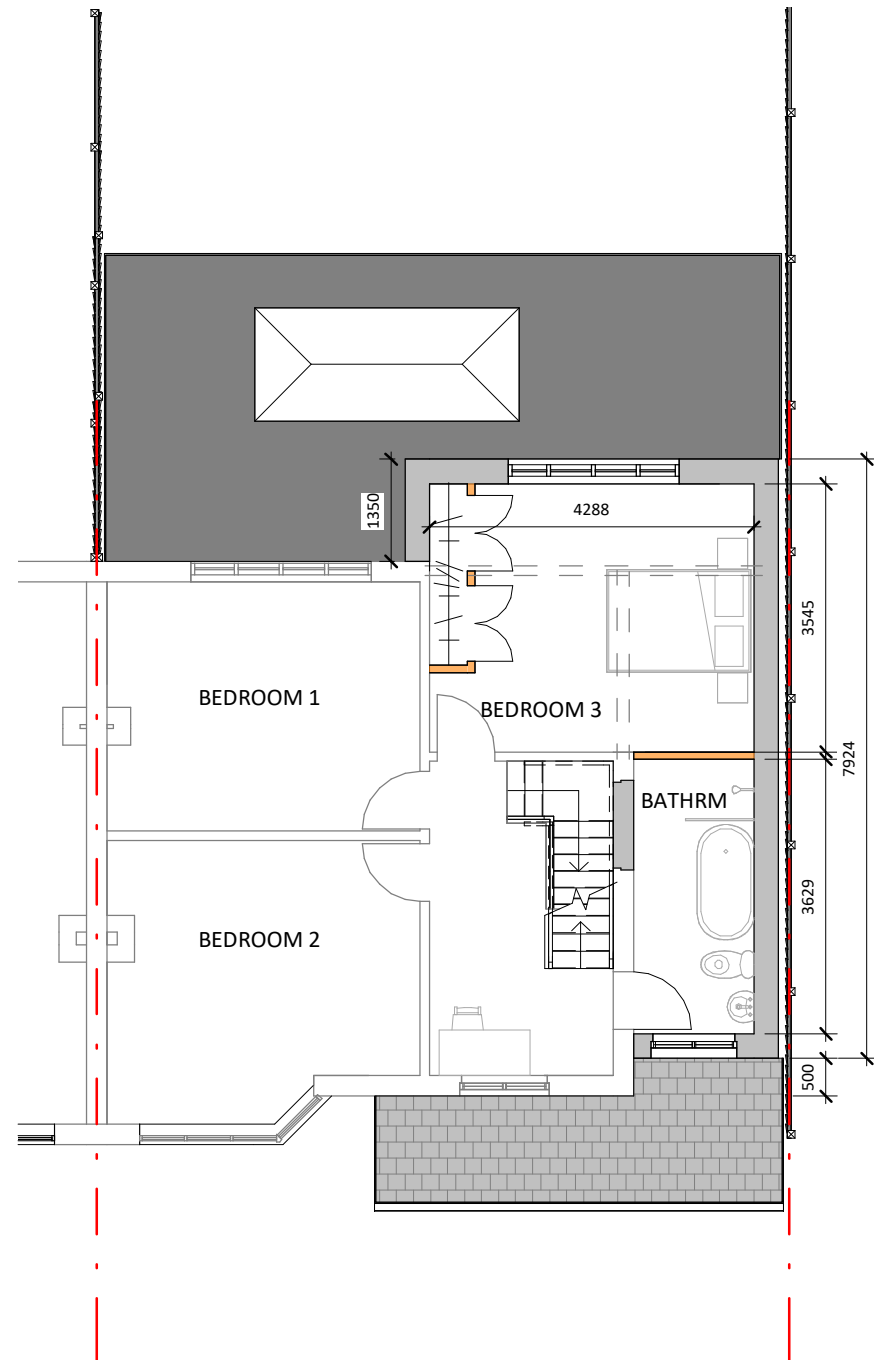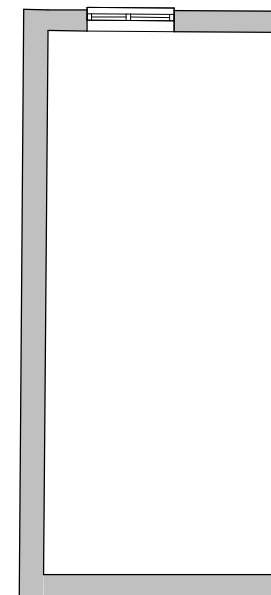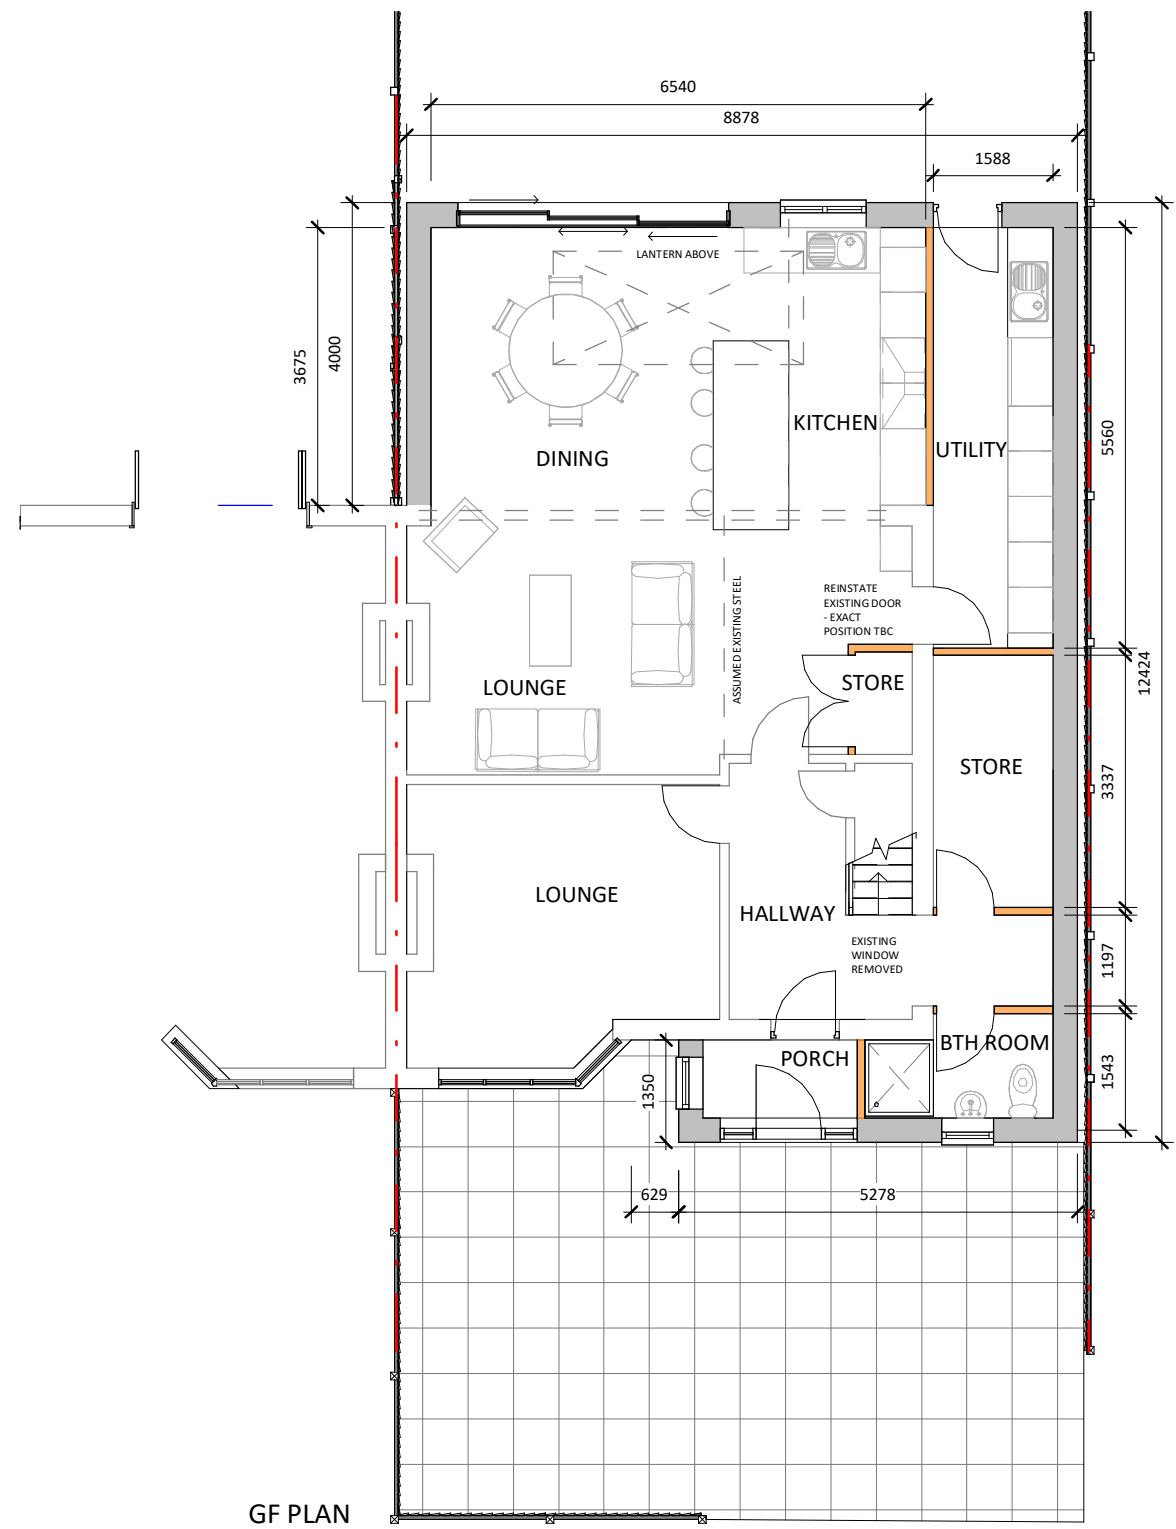


FUTURE **3**
ARCHITECTURE


Contact:
07919222347
hello@future3.co.uk
155 Score Lane, Liverpool, L16 5EE
www.future3.co.uk

PROJECT	3 Linden Drive Liverpool L36 5TT
PROJECT N°	21036
CLIENT	Tom and Cara Carroll
DRAWING	Proposed plans
STATUS	Planning
SCALE (@ A3)	1 : 100
DRAWN BY	LL
DATE	07.06.21
DRAWING NUMBER	21036 - 05
REV	C

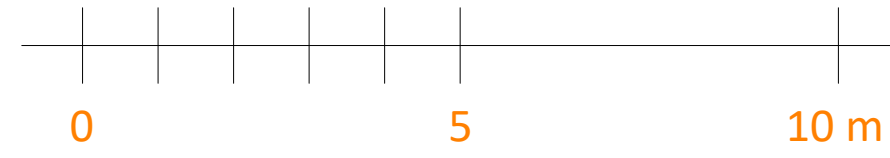


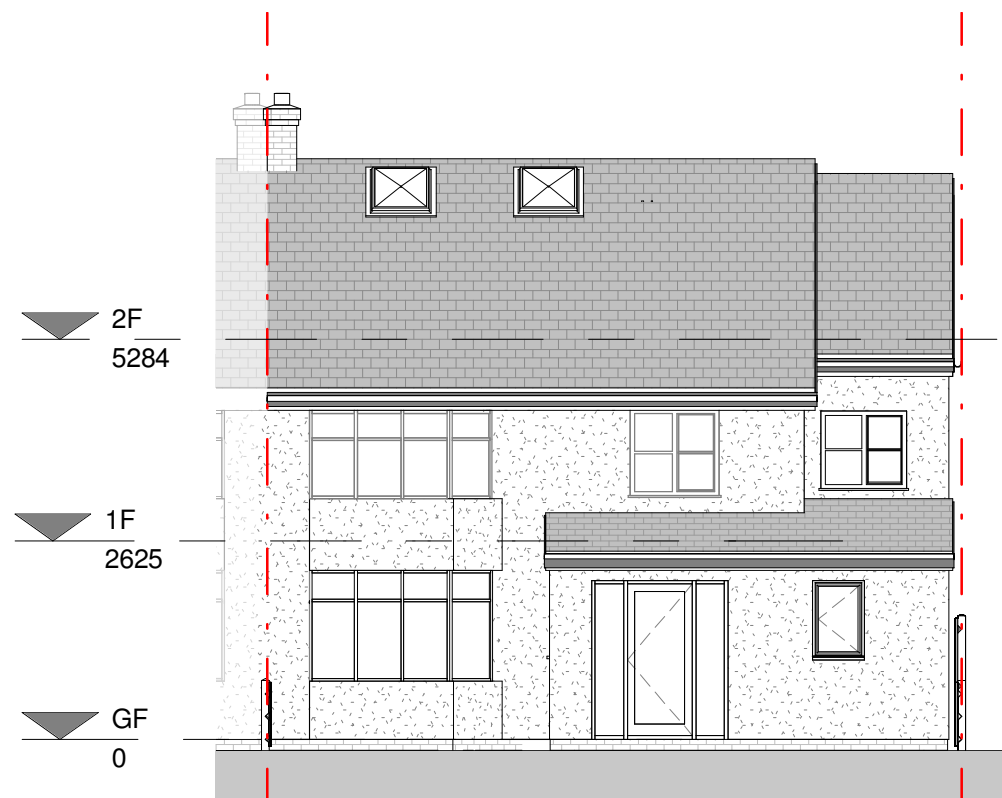


PROPOSED FRONT ELEVATION

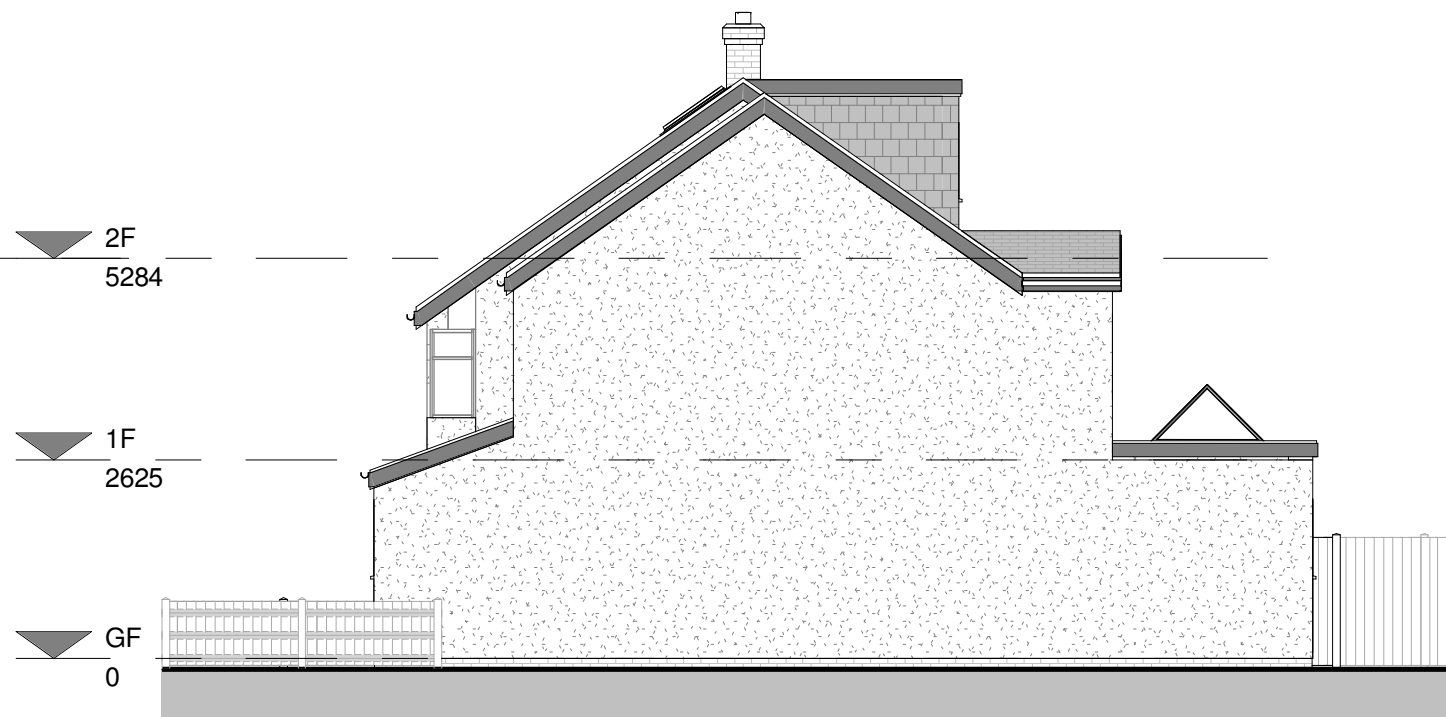


PROPOSED SIDE ELEVATION

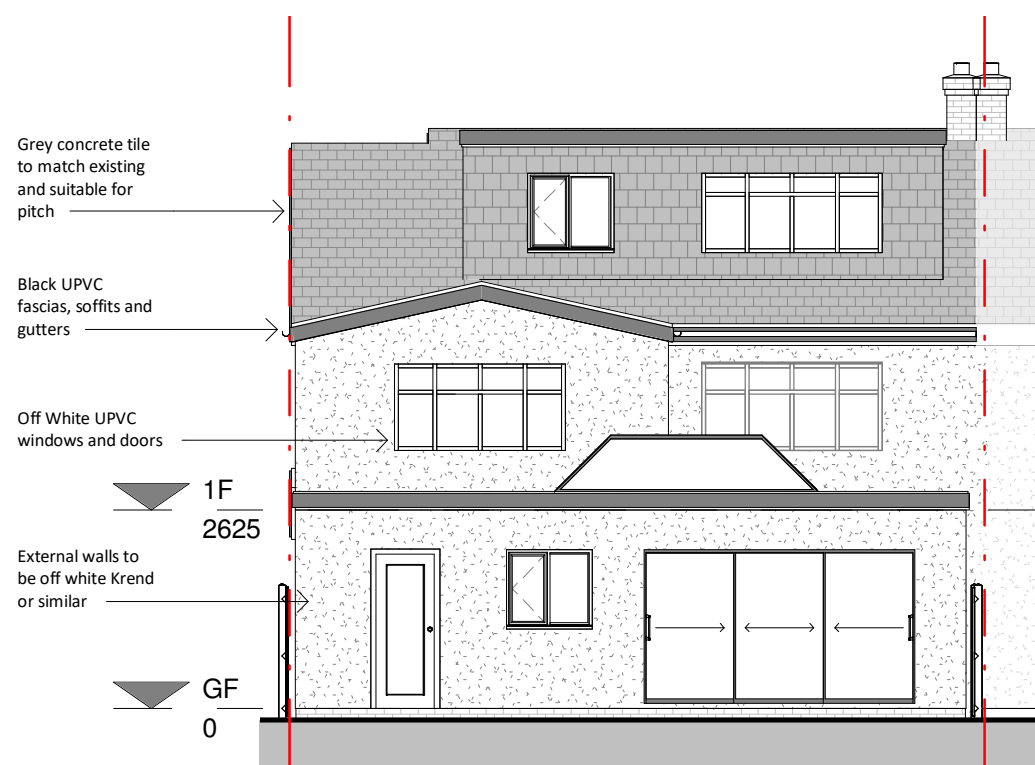


PROPOSED REAR ELEVATION

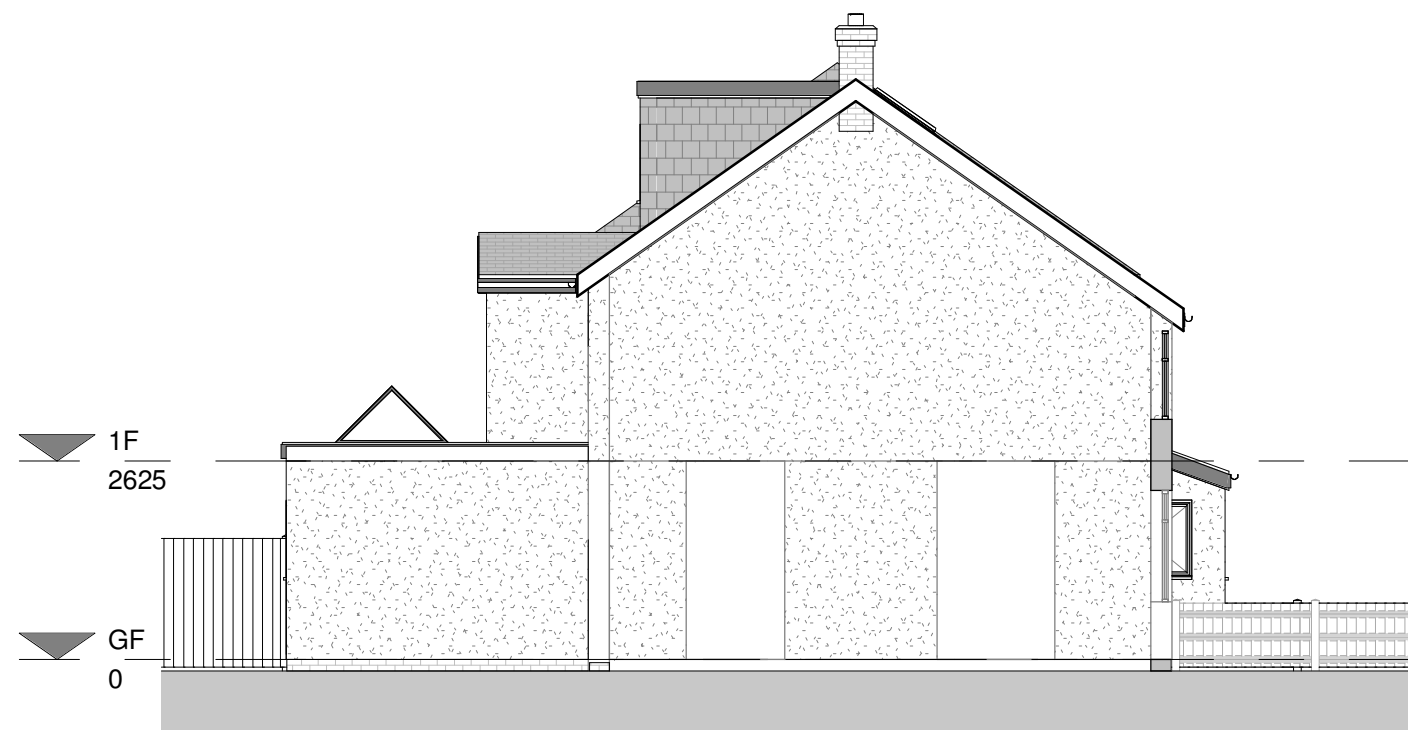

PROPOSED SIDE ELEVATION ii

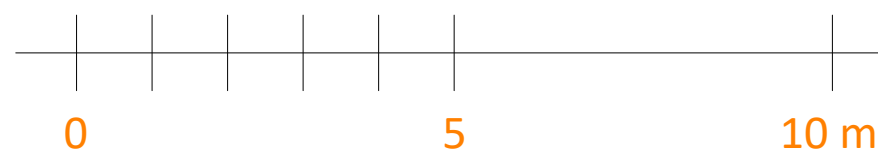

This drawing (or any part thereof) may not be copied, transmitted or disclosed to any third party or unauthorized person without the prior written permission of Future3Architecture
This drawing is to be read in conjunction with all other relevant drawings prepared by consultants and sub-contractors. Do not scale from this drawing. Work only to printed dimensions. Report any discrepancies to the Architect or representatives thereof.

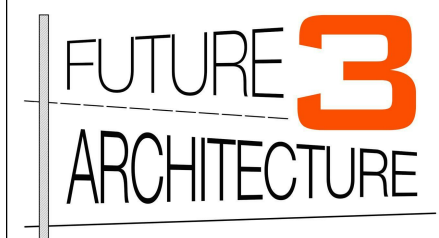

Contact:
07919222347
hello@future3.co.uk
155 Score Lane, Liverpool, L16 5EE
www.future3.co.uk

PROJECT
3 Linden Drive
Liverpool
L36 5TT

PROJECT N^o 21036

CLIENT
Tom and Cara Carroll

DRAWING
Proposed Elevations

STATUS Planning



SCALE (@ A3) 1 : 100

DRAWN BY LL

DATE 07.06.21

DRAWING NUMBER	REV
21036 - 06	C

This drawing (or any part thereof) may not be copied, transmitted or disclosed to any third party or unauthorized person without the prior written permission of Future3Architecture
This drawing is to be read in conjunction with all other relevant drawings prepared by consultants and sub-contractors. Do not scale from this drawing. Work only to printed dimensions. Report any discrepancies to the Architect or representatives thereof.

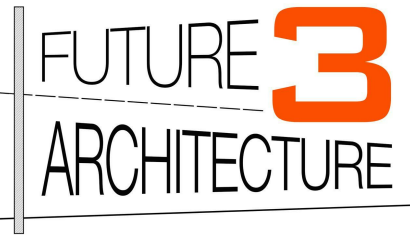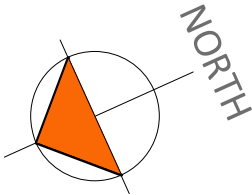

Contact:
07919222347
hello@future3.co.uk
155 Score Lane, Liverpool, L16 5EE
www.future3.co.uk


PROJECT
3 Linden Drive
Liverpool
L36 5TT

PROJECT N° 21036


CLIENT
Tom and Cara Carroll

DRAWING
Proposed second floor

STATUS
SCALE (@ A3) 1 : 100
DRAWN BY LL
DATE 07.06.21
DRAWING NUMBER 21036 - 07
REV C

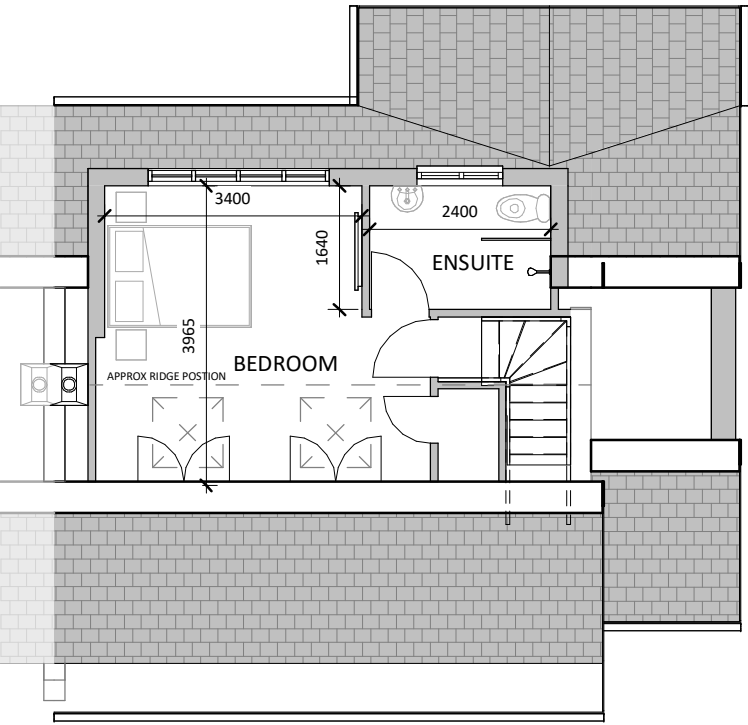

SECOND FLOOR PLAN
1:100

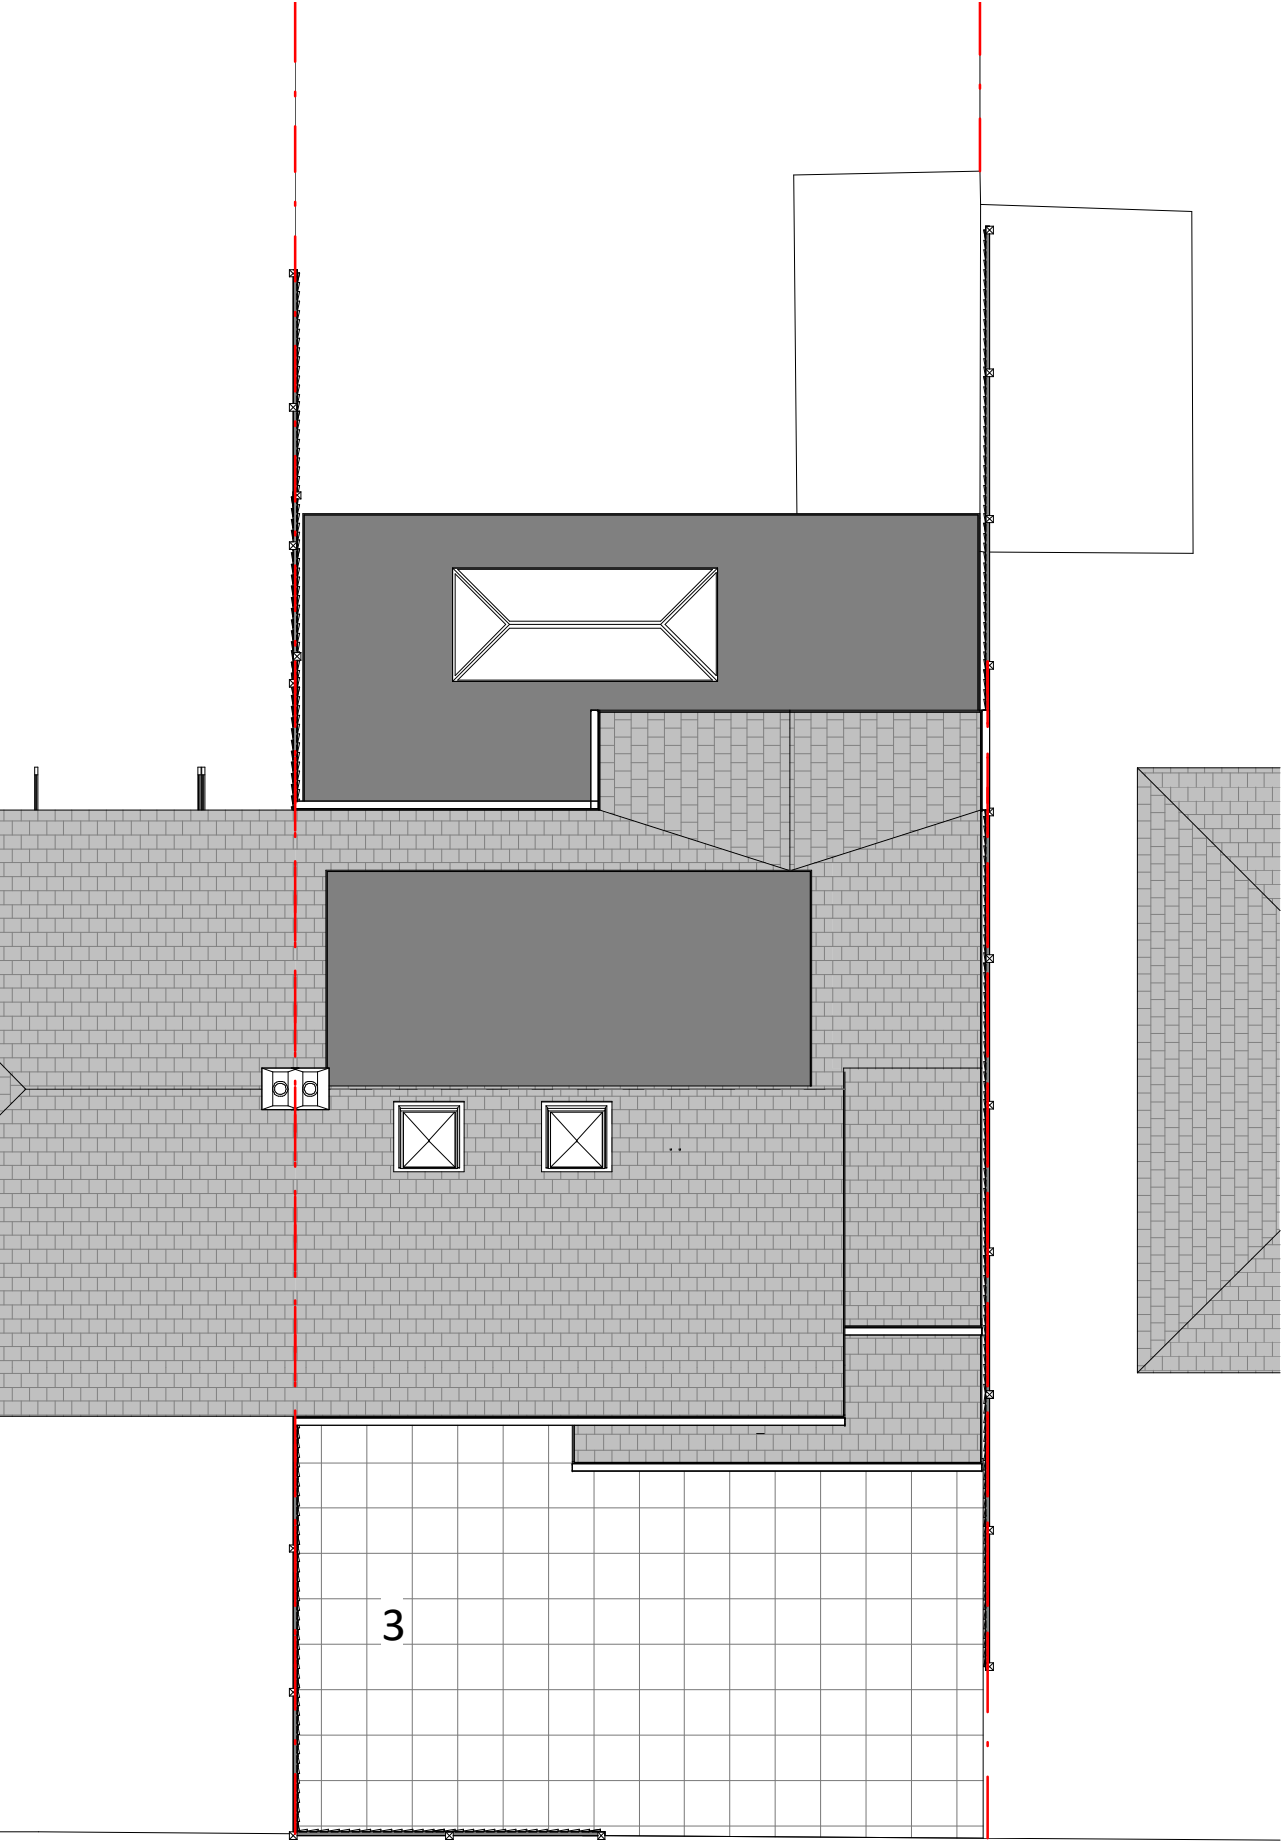

SITE PLAN 1:100

