




EAST ELEVATION

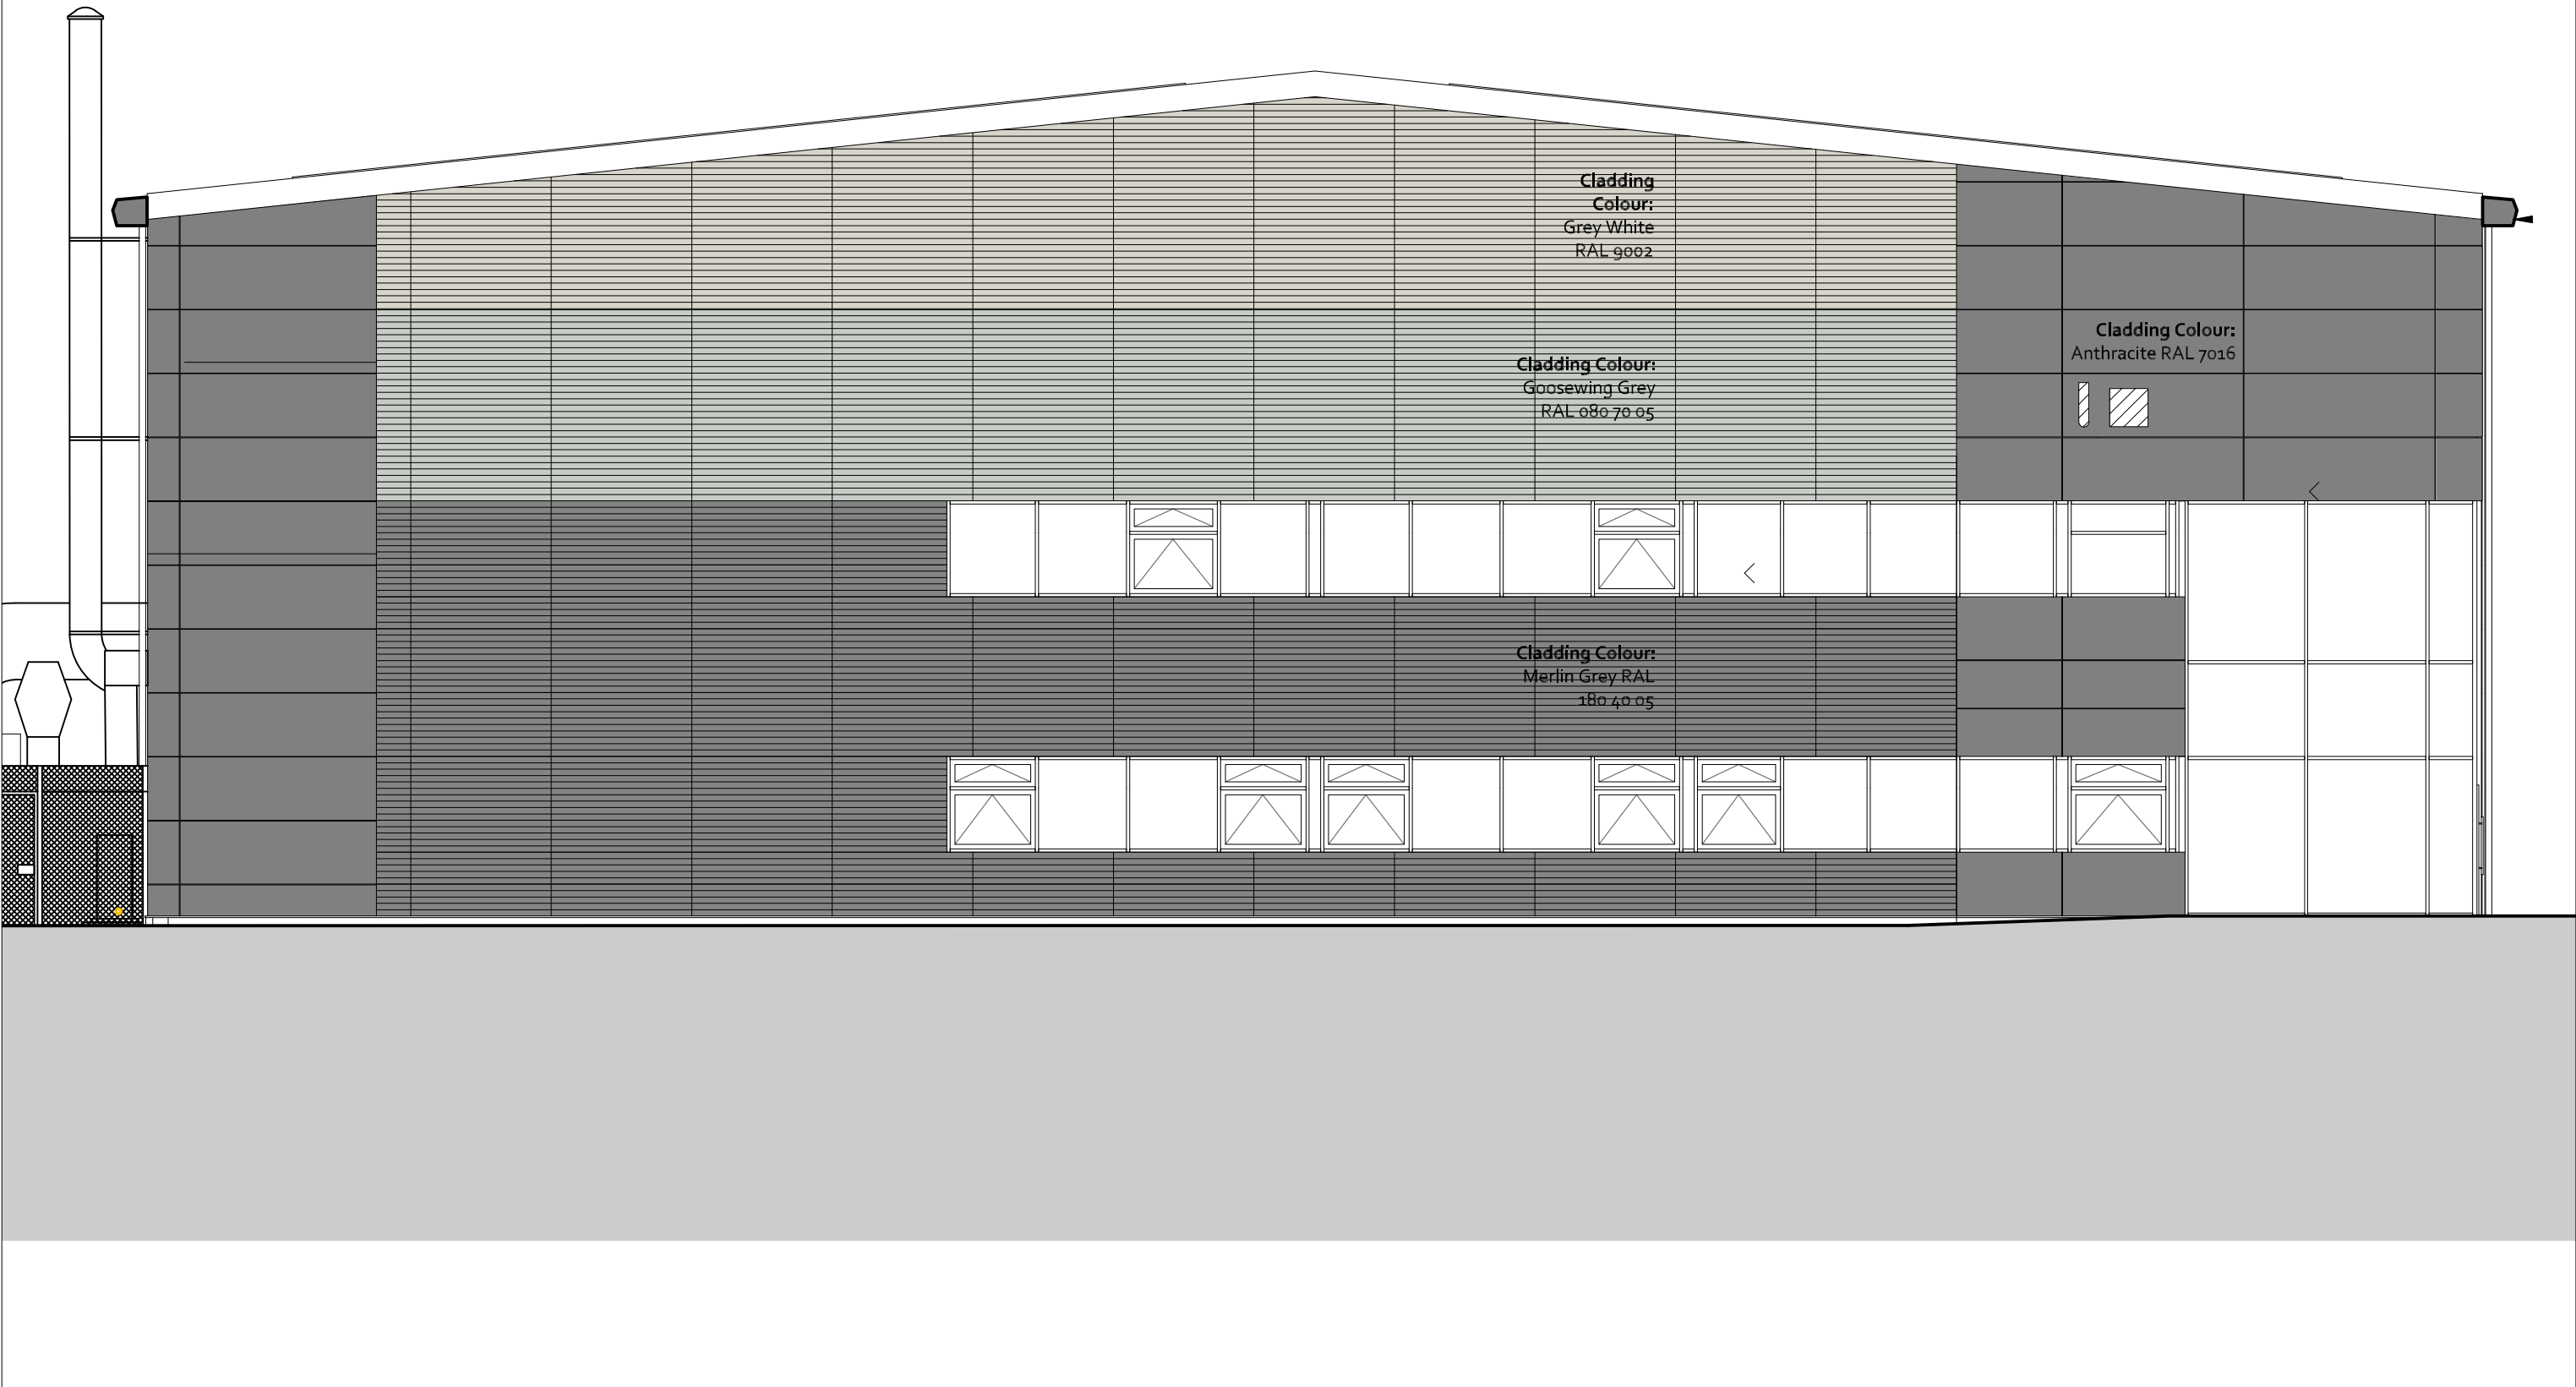


WEST ELEVATION

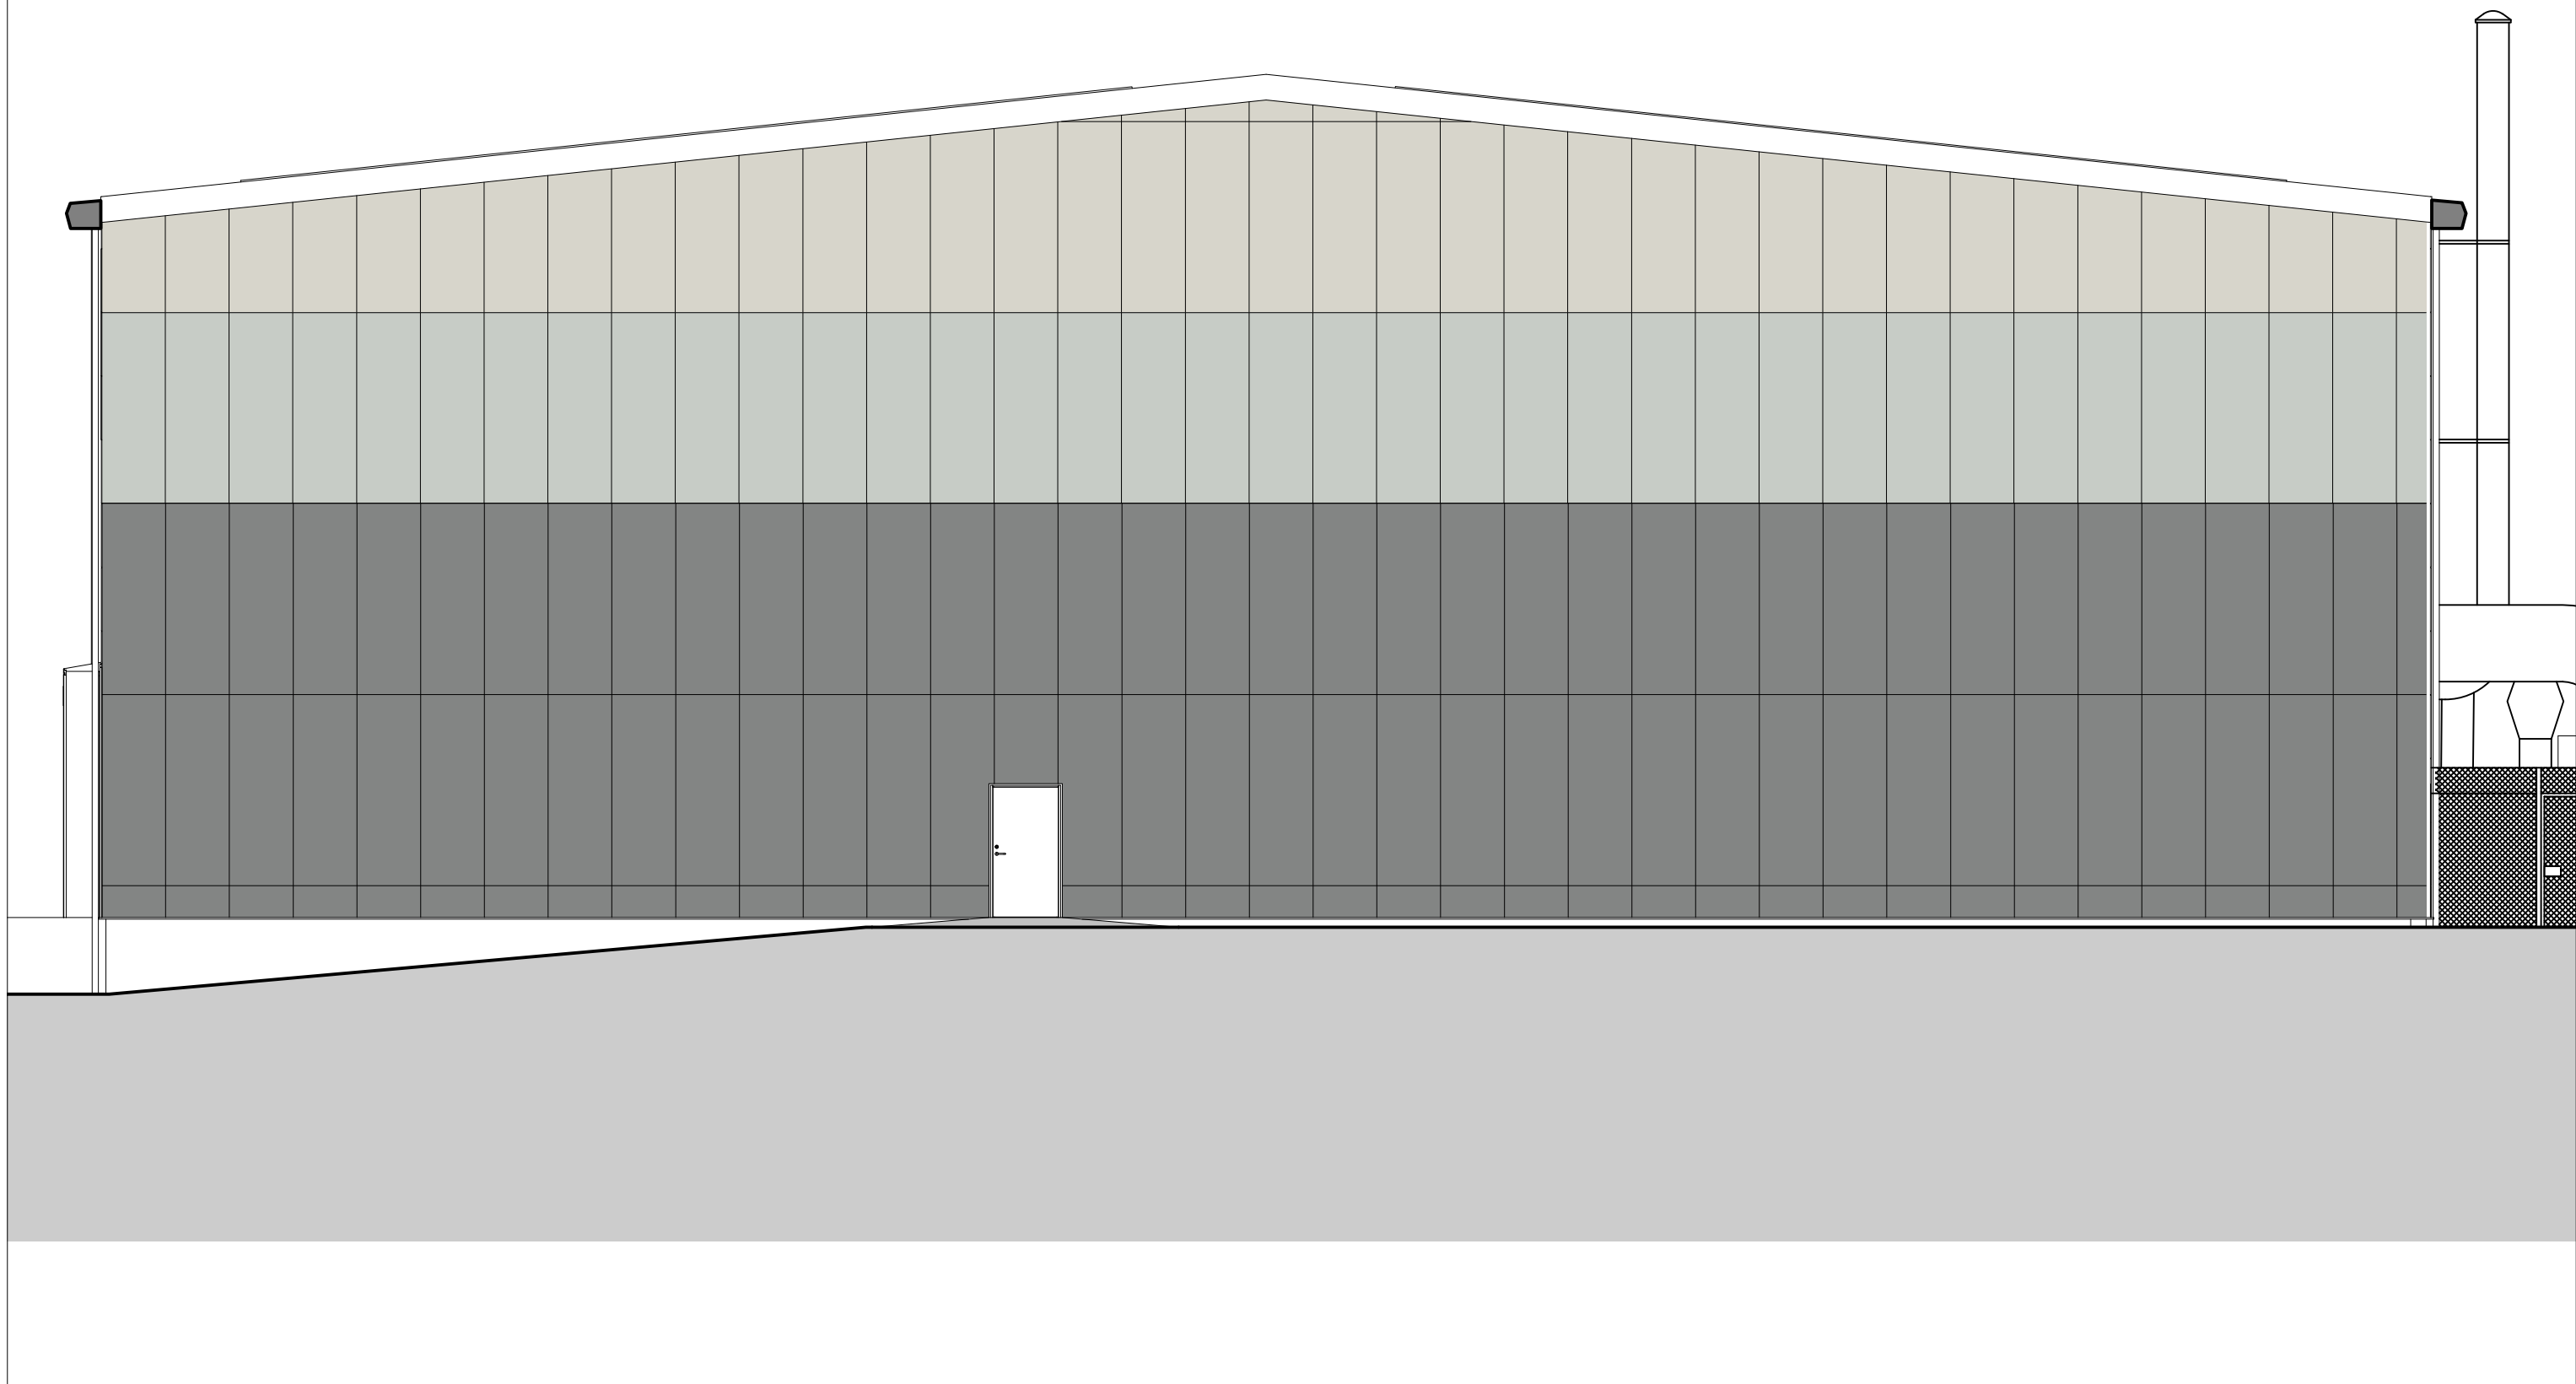

NORTH ELEVATION

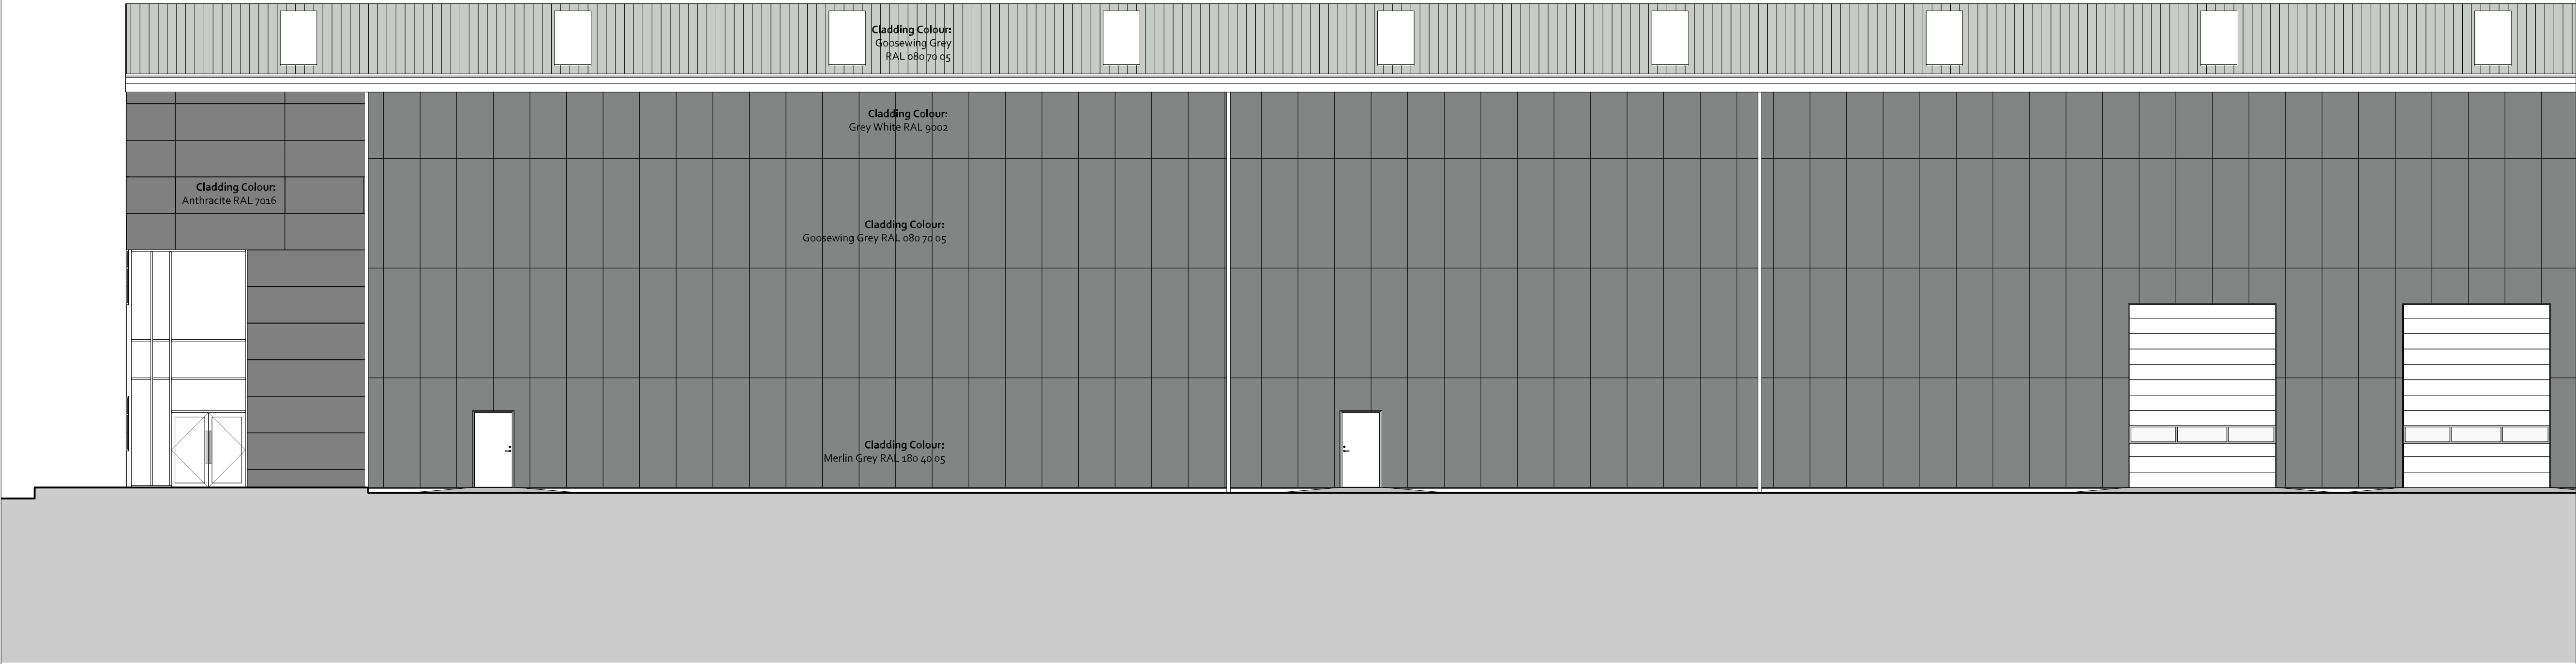

Use only labelled dimensions and levels for construction. All dimensions & levels to be checked on site before commencing work and any discrepancies to be notified to C.A. immediately. If in doubt ask ?

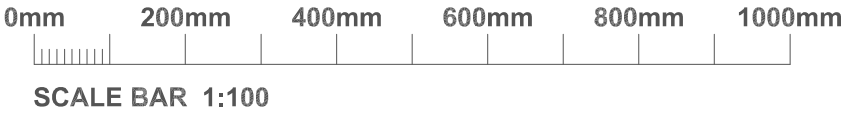

A STAGE 3 ISSUE FOLLOWING CLIENT COMMENTS		CM	29/07/26
rev	comments	initials	date



architects interior designers strategy planners quantity surveyors principal designers
Mersey Design Group Ltd
Cleveland House
41 Shaw Street
Liverpool L6 1HL
telephone: 0151 207 9431
facsimile: 0151 207 9447
e-mail: info@mdg.design
web: www.mdg.design

client
Alfred H Knight International Ltd

project
Acornfield Phase 2 & 3
Acornfield Road
Kirkby

content
Phase 1B
Existing Elevations

scale 1:100	sheet A1	date Jan 26	drawn by TC	checked TC
project number 308-06	drawing number AL(E)02	rev A		

purpose of issue
Planning