



EAST ELEVATION

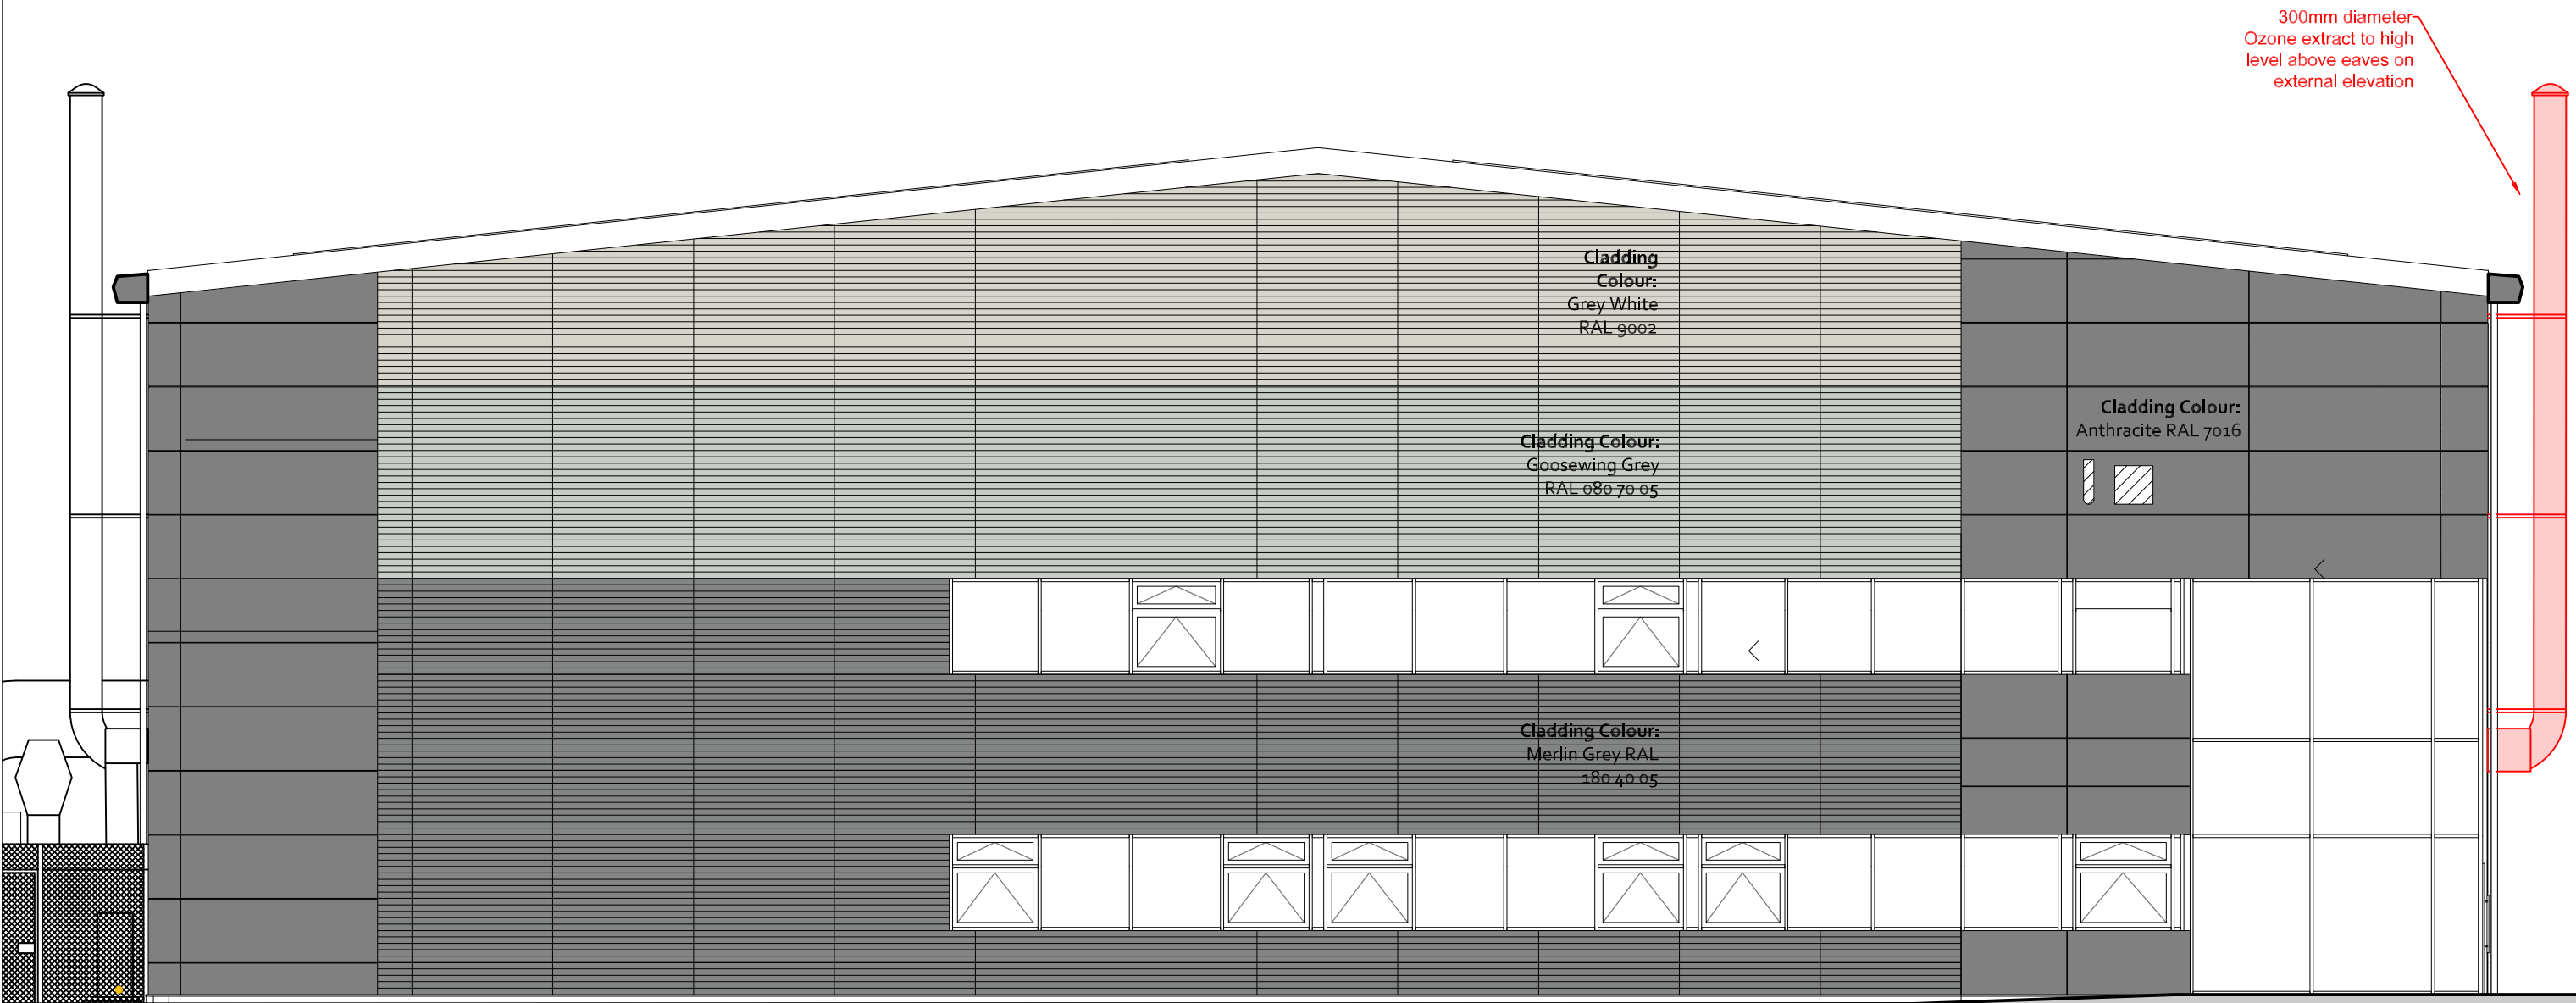


Proposed East Elevation

WEST ELEVATION

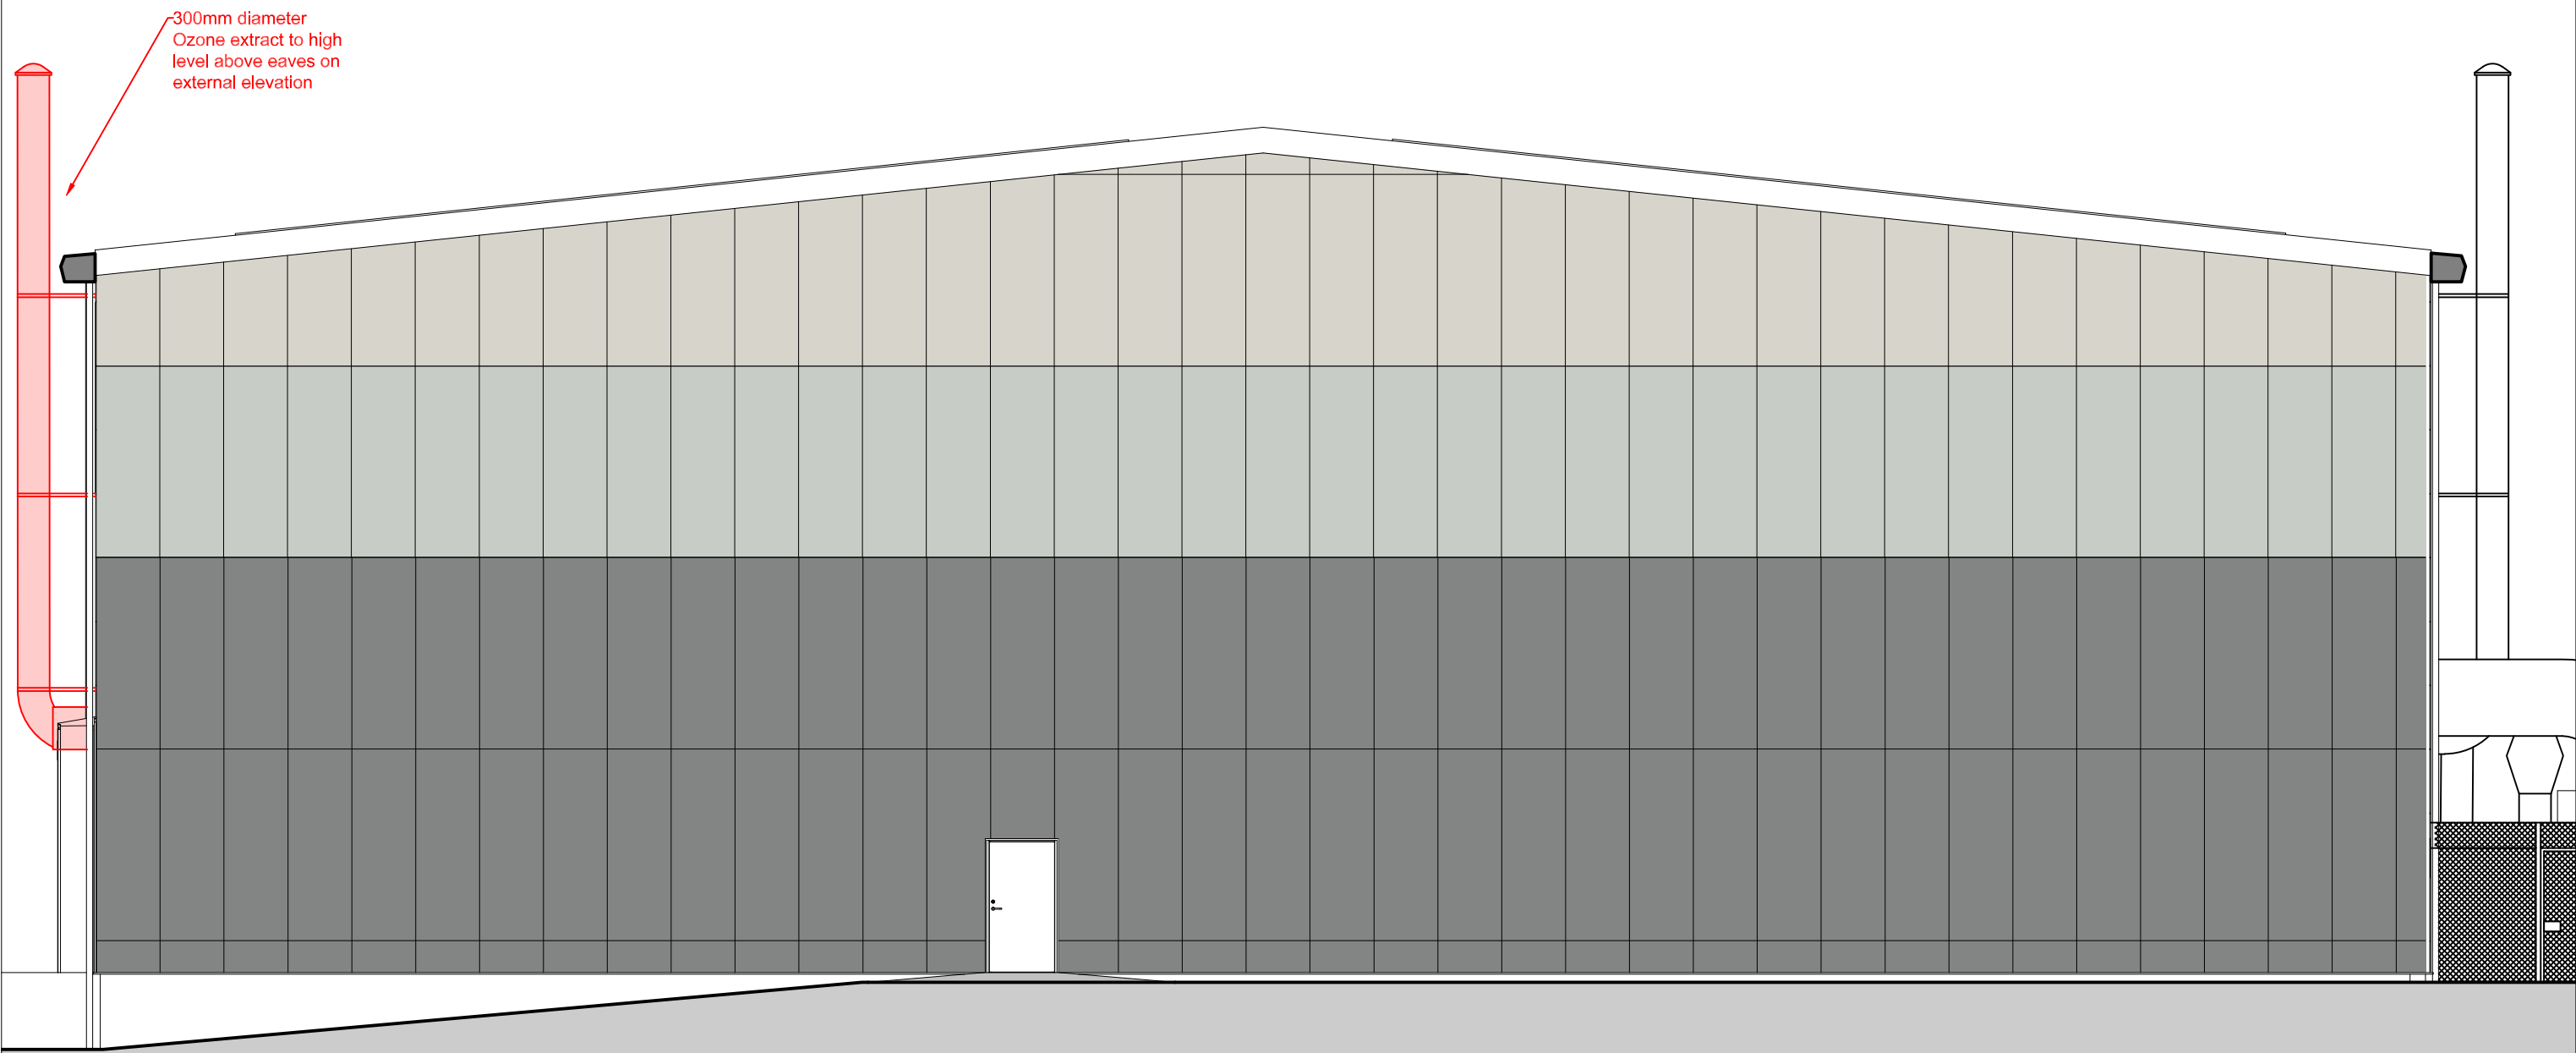


Proposed West Elevation

NORTH ELEVATION

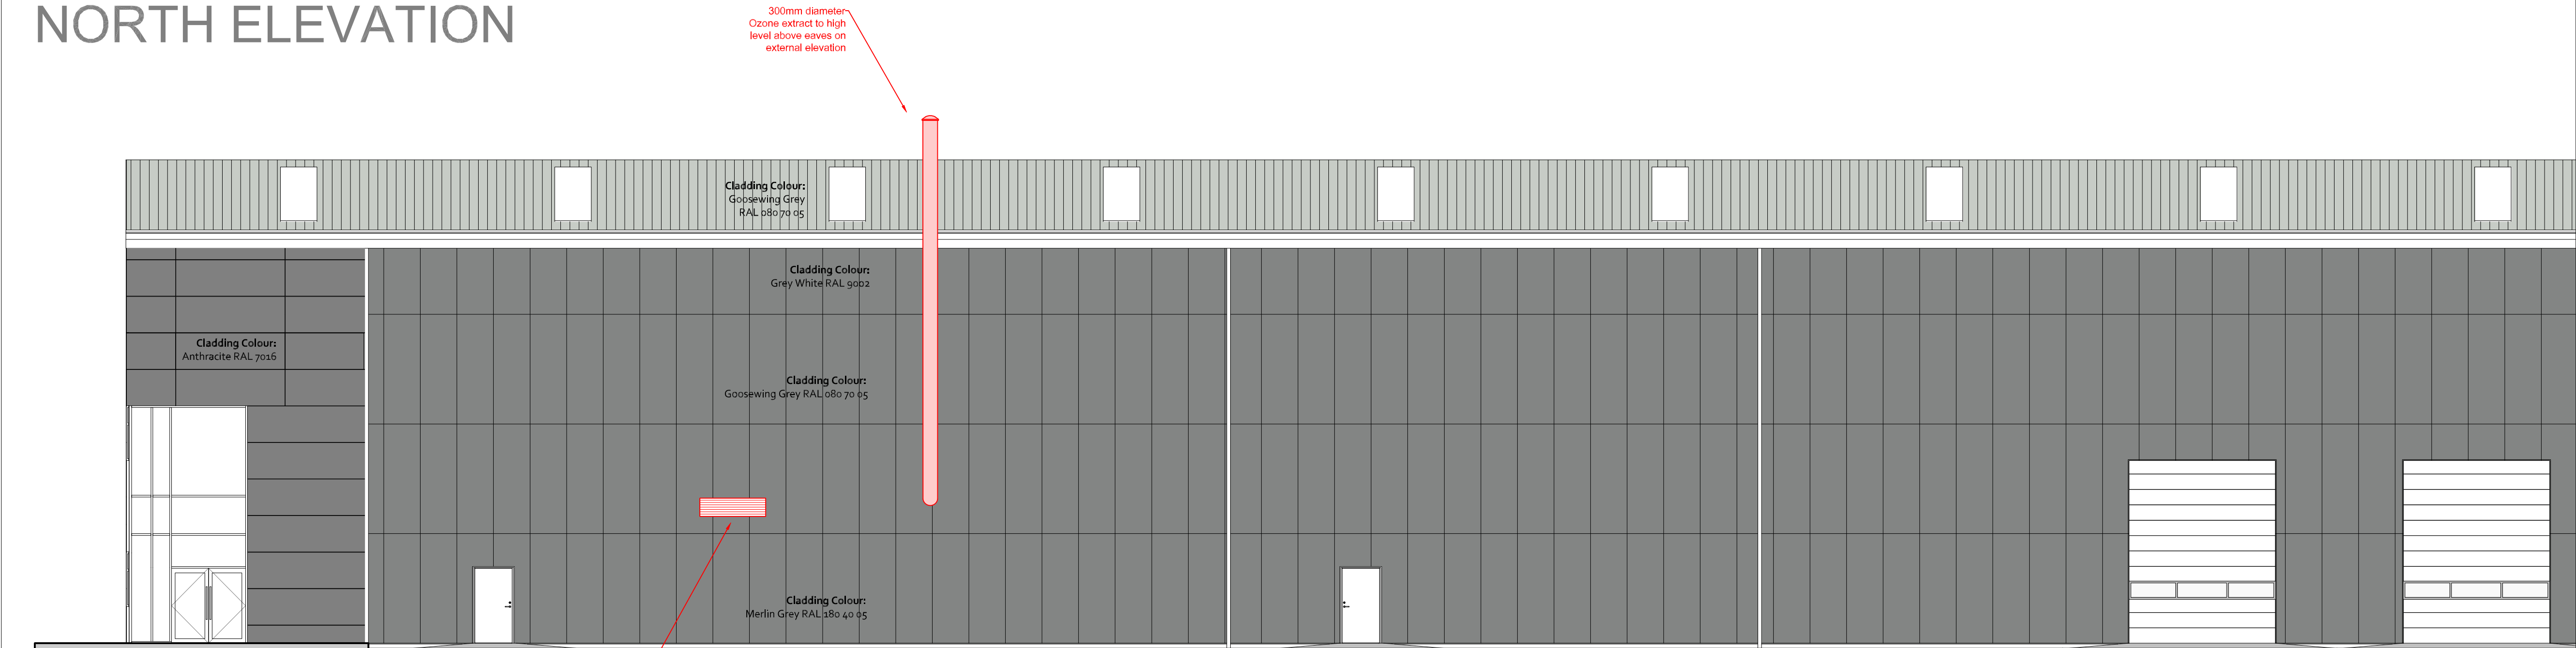

Existing North Elevation

Use only labelled dimensions and levels for construction. All dimensions & levels to be checked on site before commencing work and any discrepancies to be notified to C.A. immediately. If in doubt ask ?

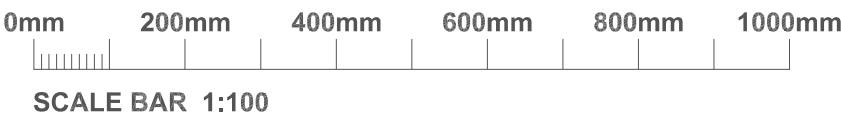

A	STAGE 3 ISSUE FOLLOWING CLIENT COMMENTS	CM	29/07/26
rev	comments	initials	date



architects Mersey Design Group Ltd
interior designers Cleveland House
strategy planners 41 Shaw Street
quantity surveyors Liverpool L6 1HL
principal designers info@mdg.design web: www.mdg.design

client
Alfred H Knight International Ltd

project
Acornfield Phase 2 & 3
Acornfield Road
Kirkby

content
Phase 1B
Proposed Elevations

scale 1:100	sheet A1	date Jan 26	drawn by TC	checked TC
project number 308-06	drawing number AL(2)02	rev A		
purpose of issue Planning				