




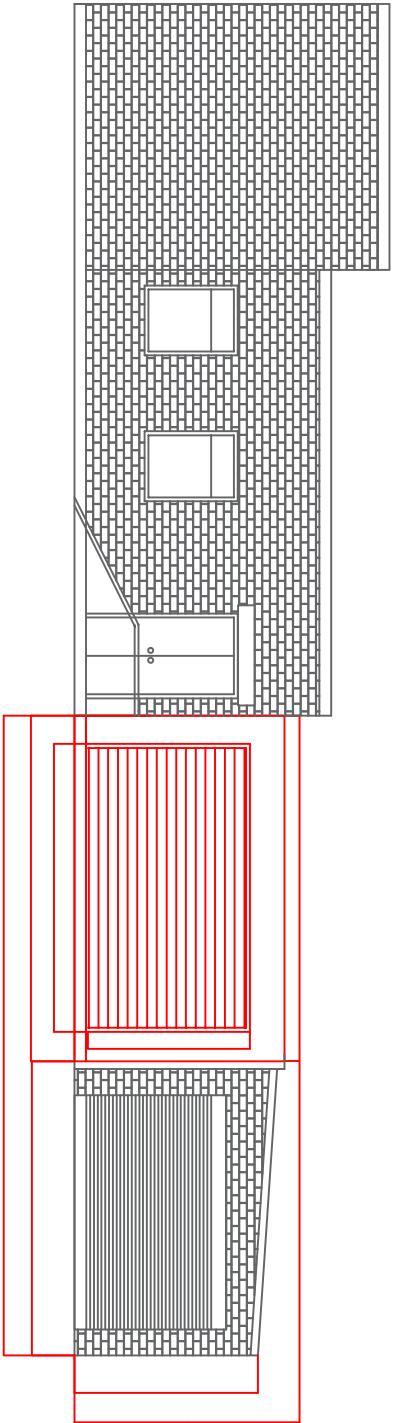

EXISTING
ELEVATION

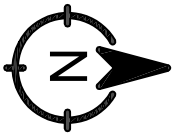

EXISTING FLOOR PLAN

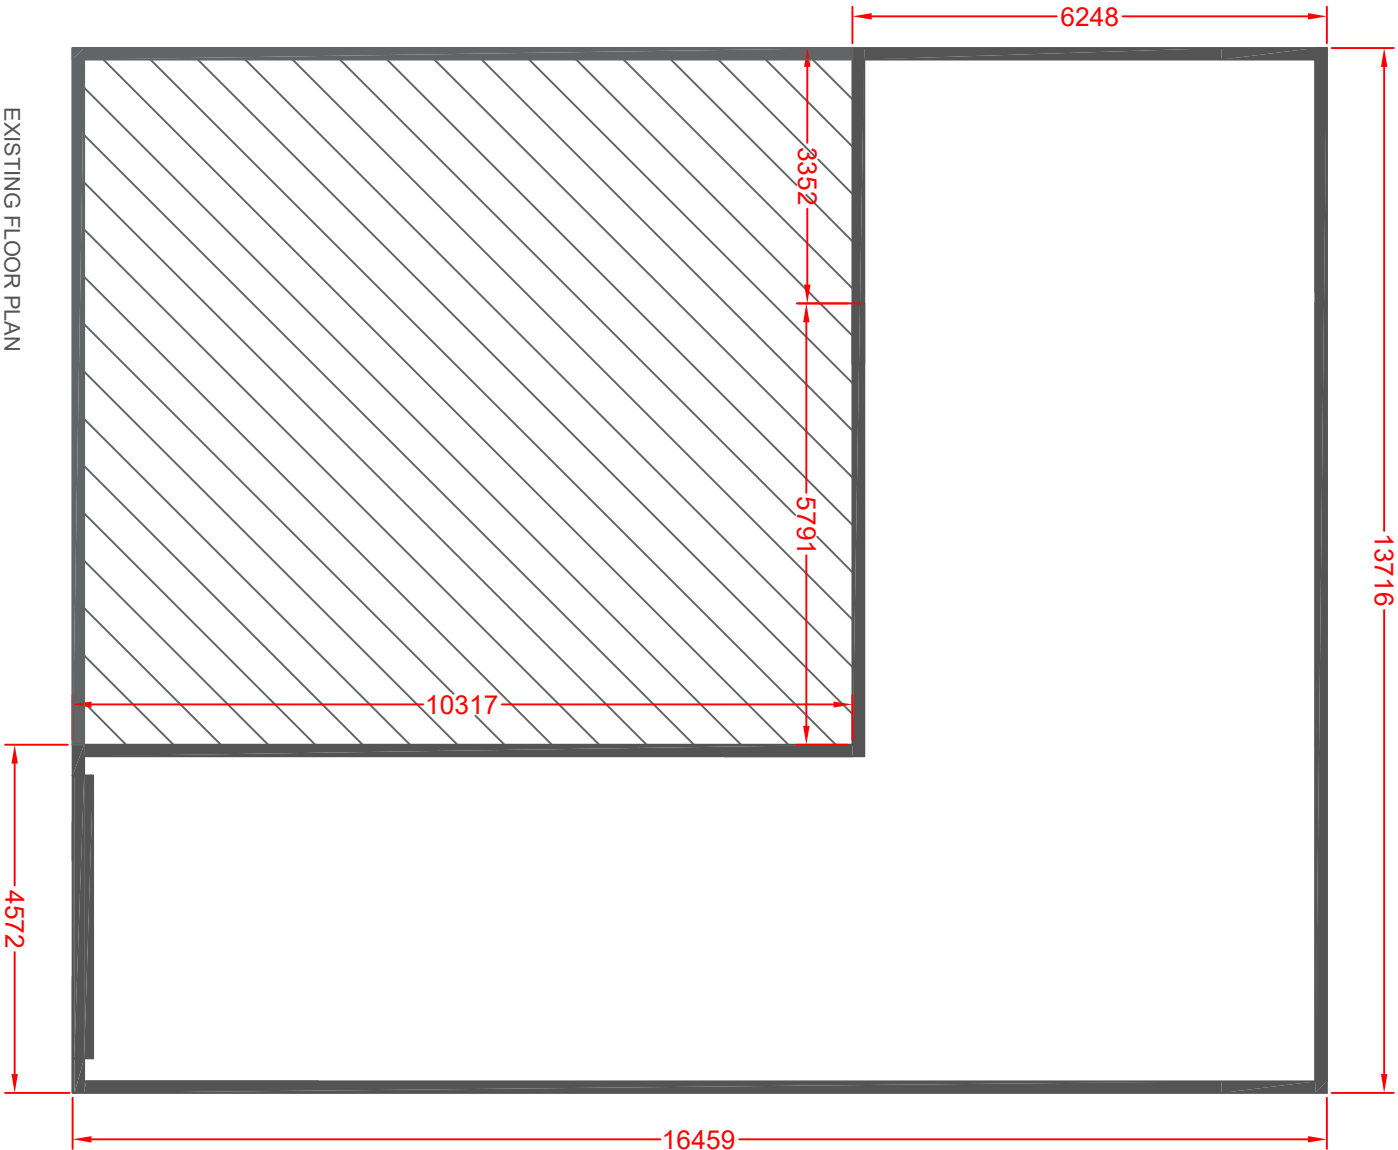

Location: Nationwide
(Remote and In person)

Kaya Baskaran
(Principal Architectural
Designer)

Contact: WhatsApp
Business - 07822011067

Email: info@kdenastld.com
Website: www.kdenastld.com

Notes:

This proposal outlines the plan to convert an existing commercial garage into a fully functional and profitable off-licence shop. The conversion aims to utilize the space efficiently while adhering to all legal and operational requirements for a retail business.

Address:
53 Houghton Street
Prescot
L34 5RS

Date:20 /01/2025

Drawing Title:Existing Plan

Scale:1:100

Paper Size: A3

Drawn by: Kaya.B

Sheet No.: K3