


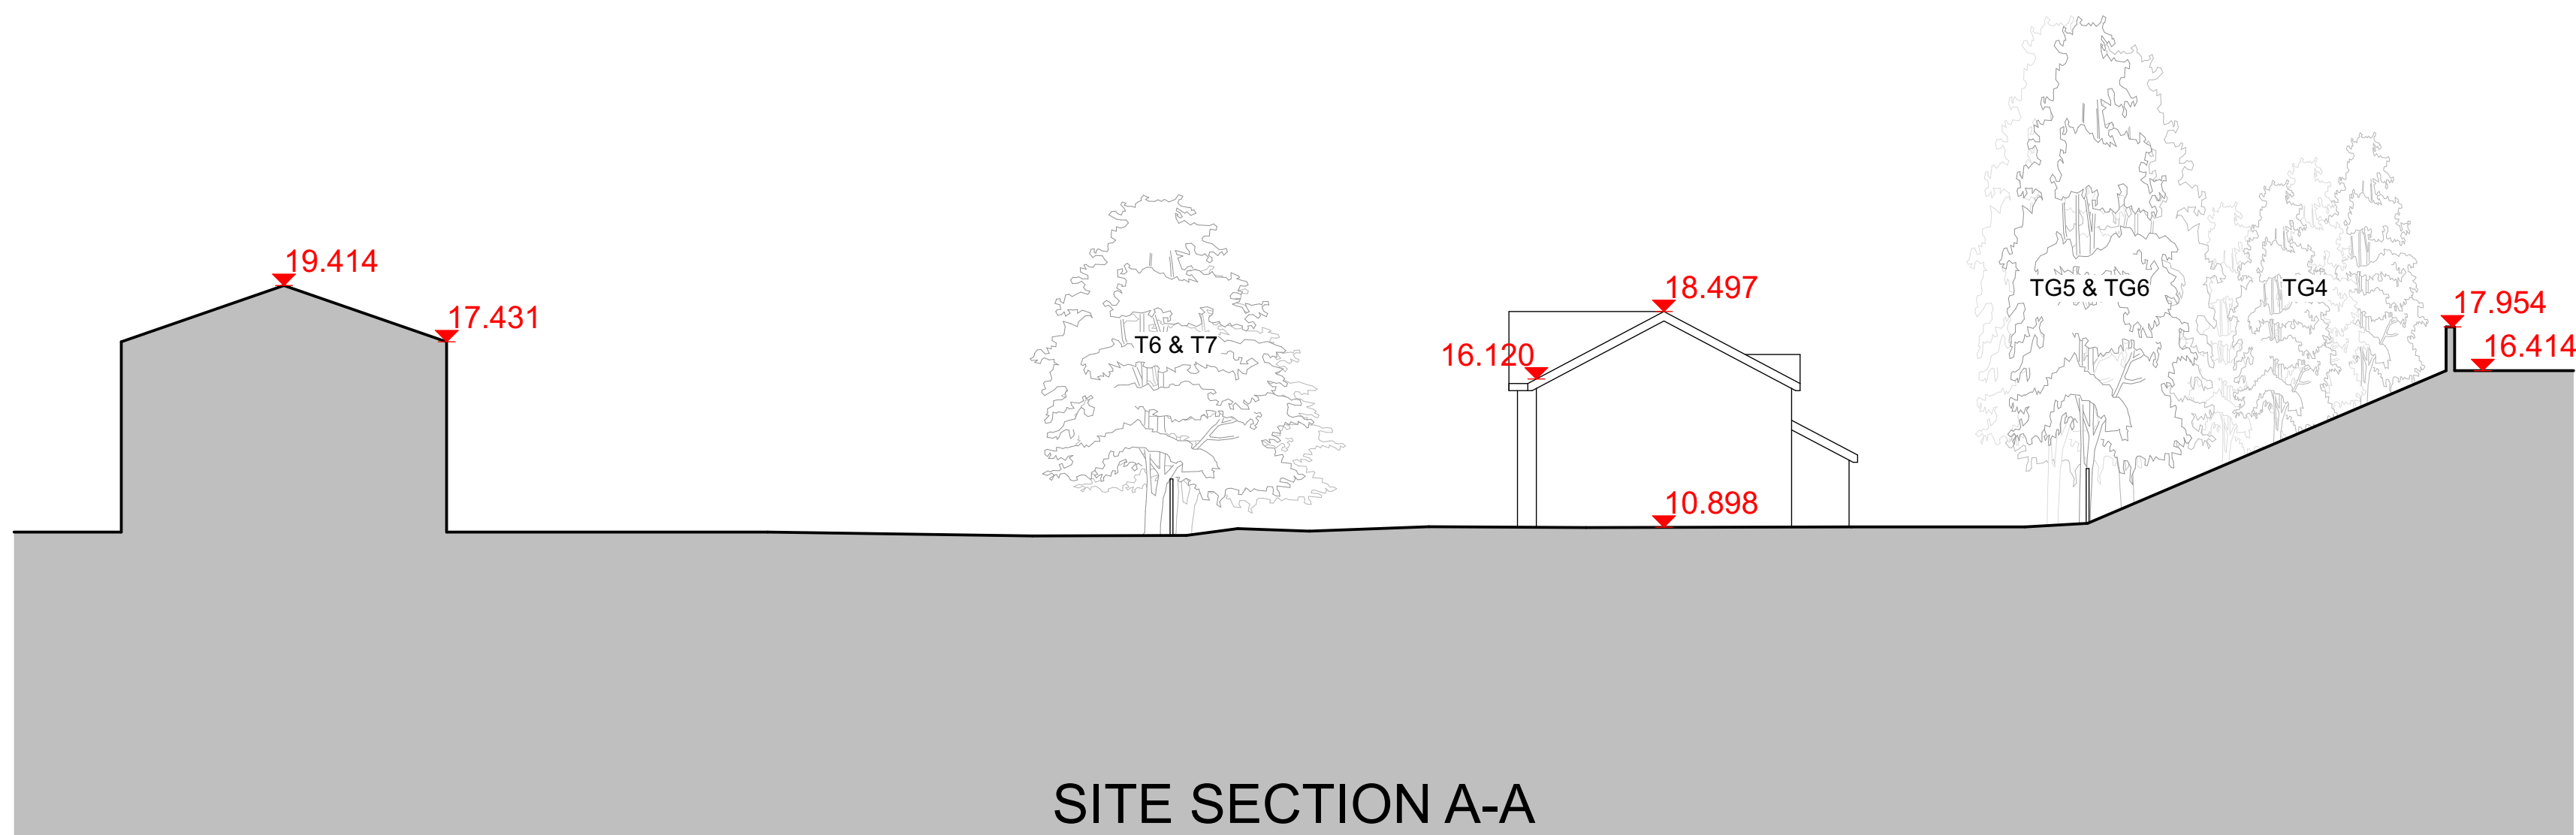

PLANNING APPLICATION ISSUE

NOTE:- These drawings have been prepared for the purposes of submission to the Local Authority as part of a planning application and are not to be used for any other purpose without the express permission of MSA.

Adjacent buildings, roads, etc scaled from O.S. plans. Trees indicated for illustrative purposes only.

These drawings are not to be used for construction

rev.	notes	date
A	minor amendments	12.12.22
B	eaves heights added	14.12.22
C	heights of T6 & T7 updated	15.12.22
D	roof pitch / ridge height reduced	12.01.23
E	garage roof plan updated	01.02.23

Project No.
1936

Drawing No.
1936 PL 510

Rev No.
E

Size
A1

Scale
1:200

Drawn By
RH

Checked By
KMS

Date
01/02/2023

This Drawing is Copyright © 2023

arb
Architects Registration Board

RIBA 
Chartered Practice

PROPOSED SITE SECTION

msaarchitects

msaarchitects
89 High Street
Newton-Le-Willows
WA12 9SL

T. 01925 299 881
F. 01925 299 455
E. info@msaarchitects.co.uk
www.msaarchitects.co.uk

Land at Lower Road
Halewood
L26 3UB
MSJ