




EXISTING SITE PLAN SCALE 1:500 @ A1

DRAWING KEY

BOUNDARY

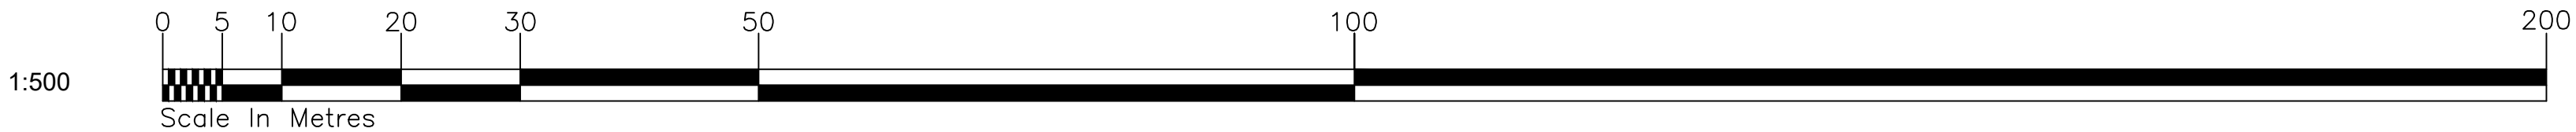

|     |            |      |
|-----|------------|------|
|     |            |      |
| Rev | Amendments | Date |

PLANNING

|   |   |                                     |                |               |
|---|---|-------------------------------------|----------------|---------------|
| <div><div>CUNLIFFES</div><div>PROPERTY &amp; CONSTRUCTION CONSULTANTS</div><div>Claire Court<br/>Oriel Road<br/>Boothle<br/>Liverpool<br/>L29 7AD</div><div>Tel No: (0151) 944 2030<br/>Fax No: (0151) 944 1525<br/>E-mail: <a href="mailto:cs@cunliffes.com">cs@cunliffes.com</a></div></div> <div><div>RIBA</div><div>Chartered Practice</div><div><div>RICS</div></div></div> | Client<br>Tuneside Ltd                                                                                  | Drawing Title<br>Existing Site Plan |                |               |
|   | Project Title<br>St John Fisher Catholic<br>Primary School, Knowsley<br>Outdoor EYFS Refurbishment Area | Drawn<br>JF                         | Date<br>Apr 24 | Checked<br>AC |
|   | SCALE<br>1:500 @ A1                                                                                     |                                     |                |               |
|   | DWG No.<br>7182-P01                                                                                     |                                     |                |               |