


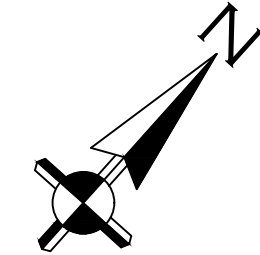


PROPOSED SITE PLAN SCALE 1:500 @ A1

DRAWING KEY

- BOUNDARY
- PROPOSED FENCE



Supply and install
358 Security
Fencing with 1 nor
double set of gates
as per the
specification.

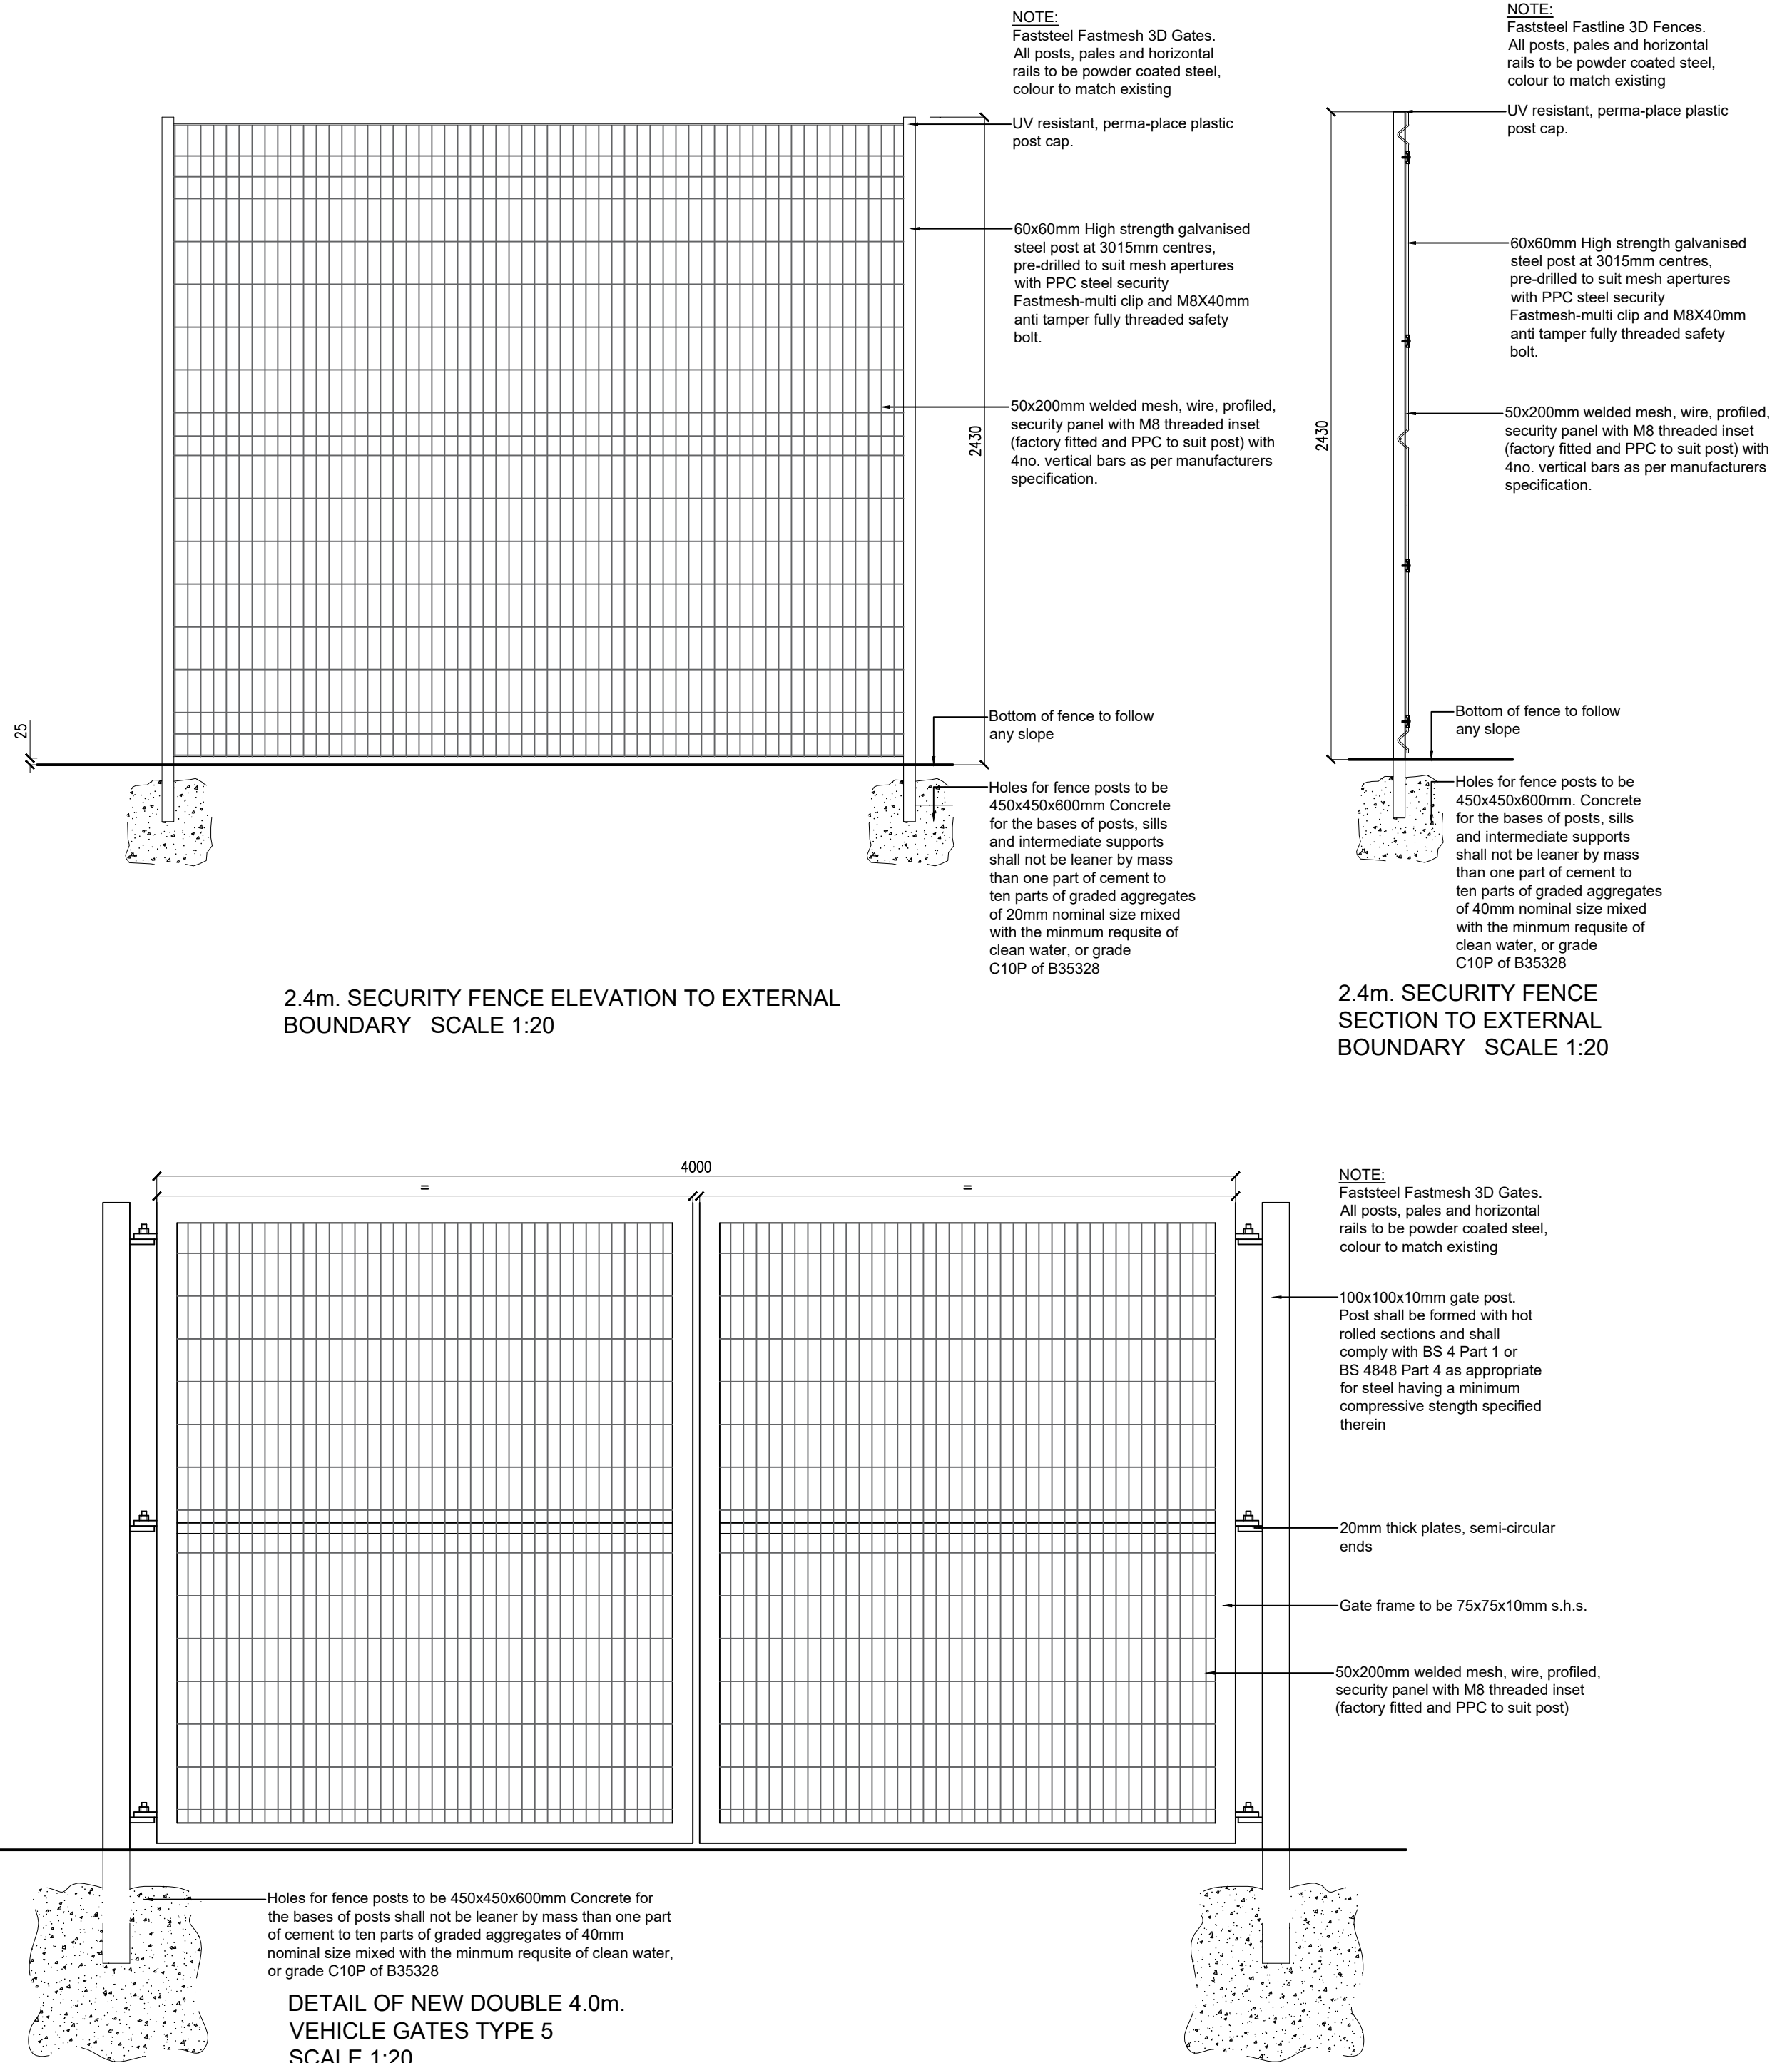

PLANNING

CUNLIFFES PROPERTY & CONSTRUCTION CONSULTANTS Claire Court Oriel Road Bootle Liverpool L29 7AD Tel No: (0151) 944 2030 Fax No: (0151) 944 1525 E-mail: en@cunliffes.com RIBA Chartered Practice RICS	Client Tuneside Ltd		Drawing Title Proposed Site Plan		
	Project Title St John Fisher Catholic Primary School, Knowsley Outdoor EYFS Refurbishment Area		Drawn JF	Date Apr 24	Checked AC
	SCALE 1:500 @ A1		DWG No.	7182-P02	