




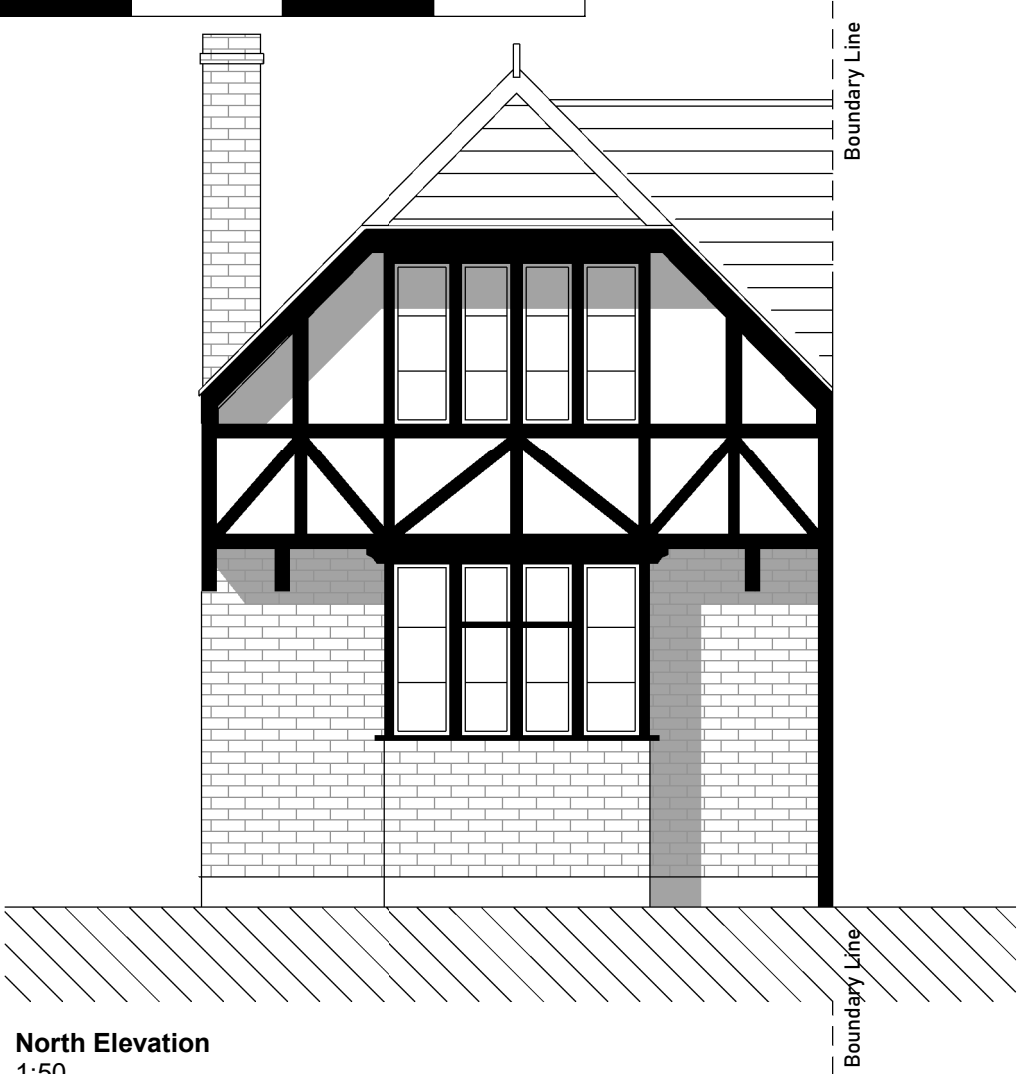

North Elevation
1:50

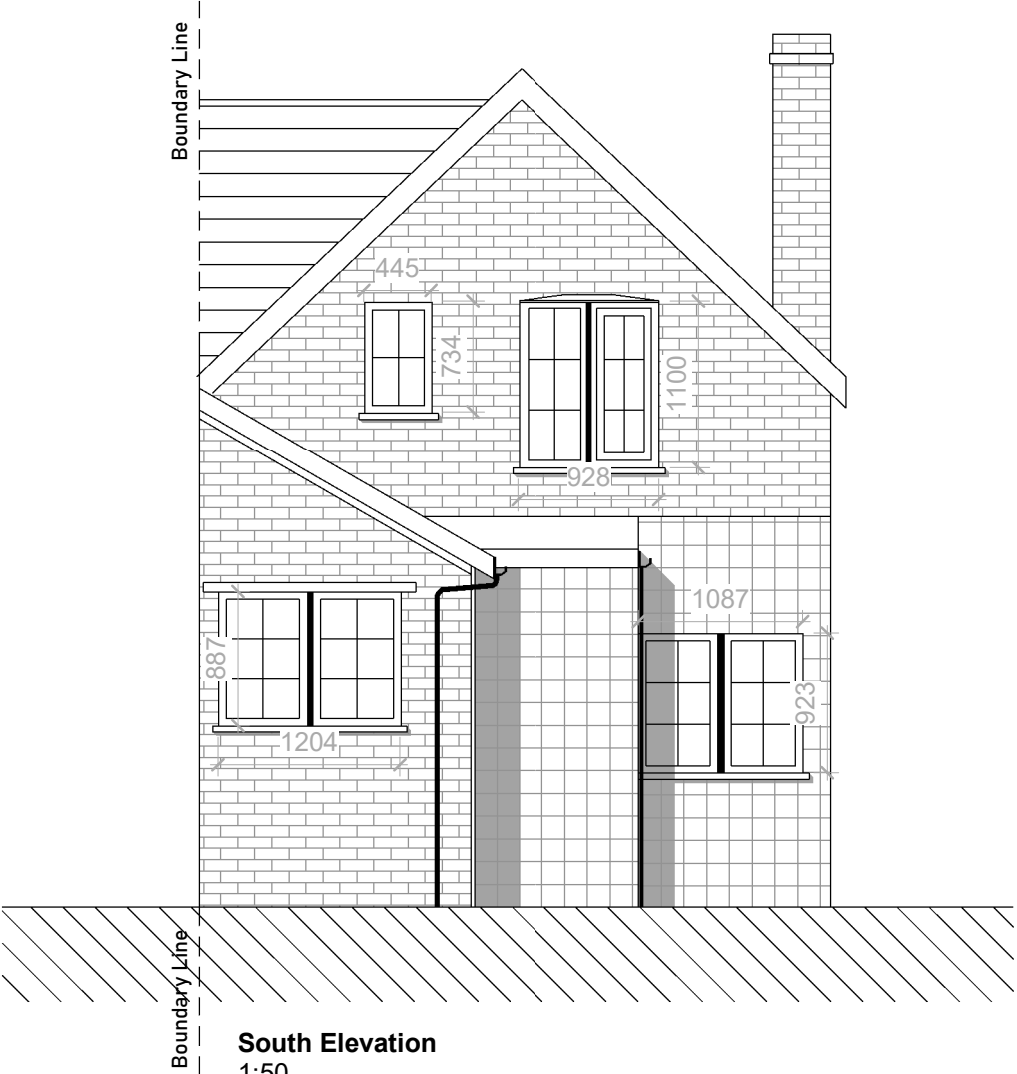

South Elevation
1:50

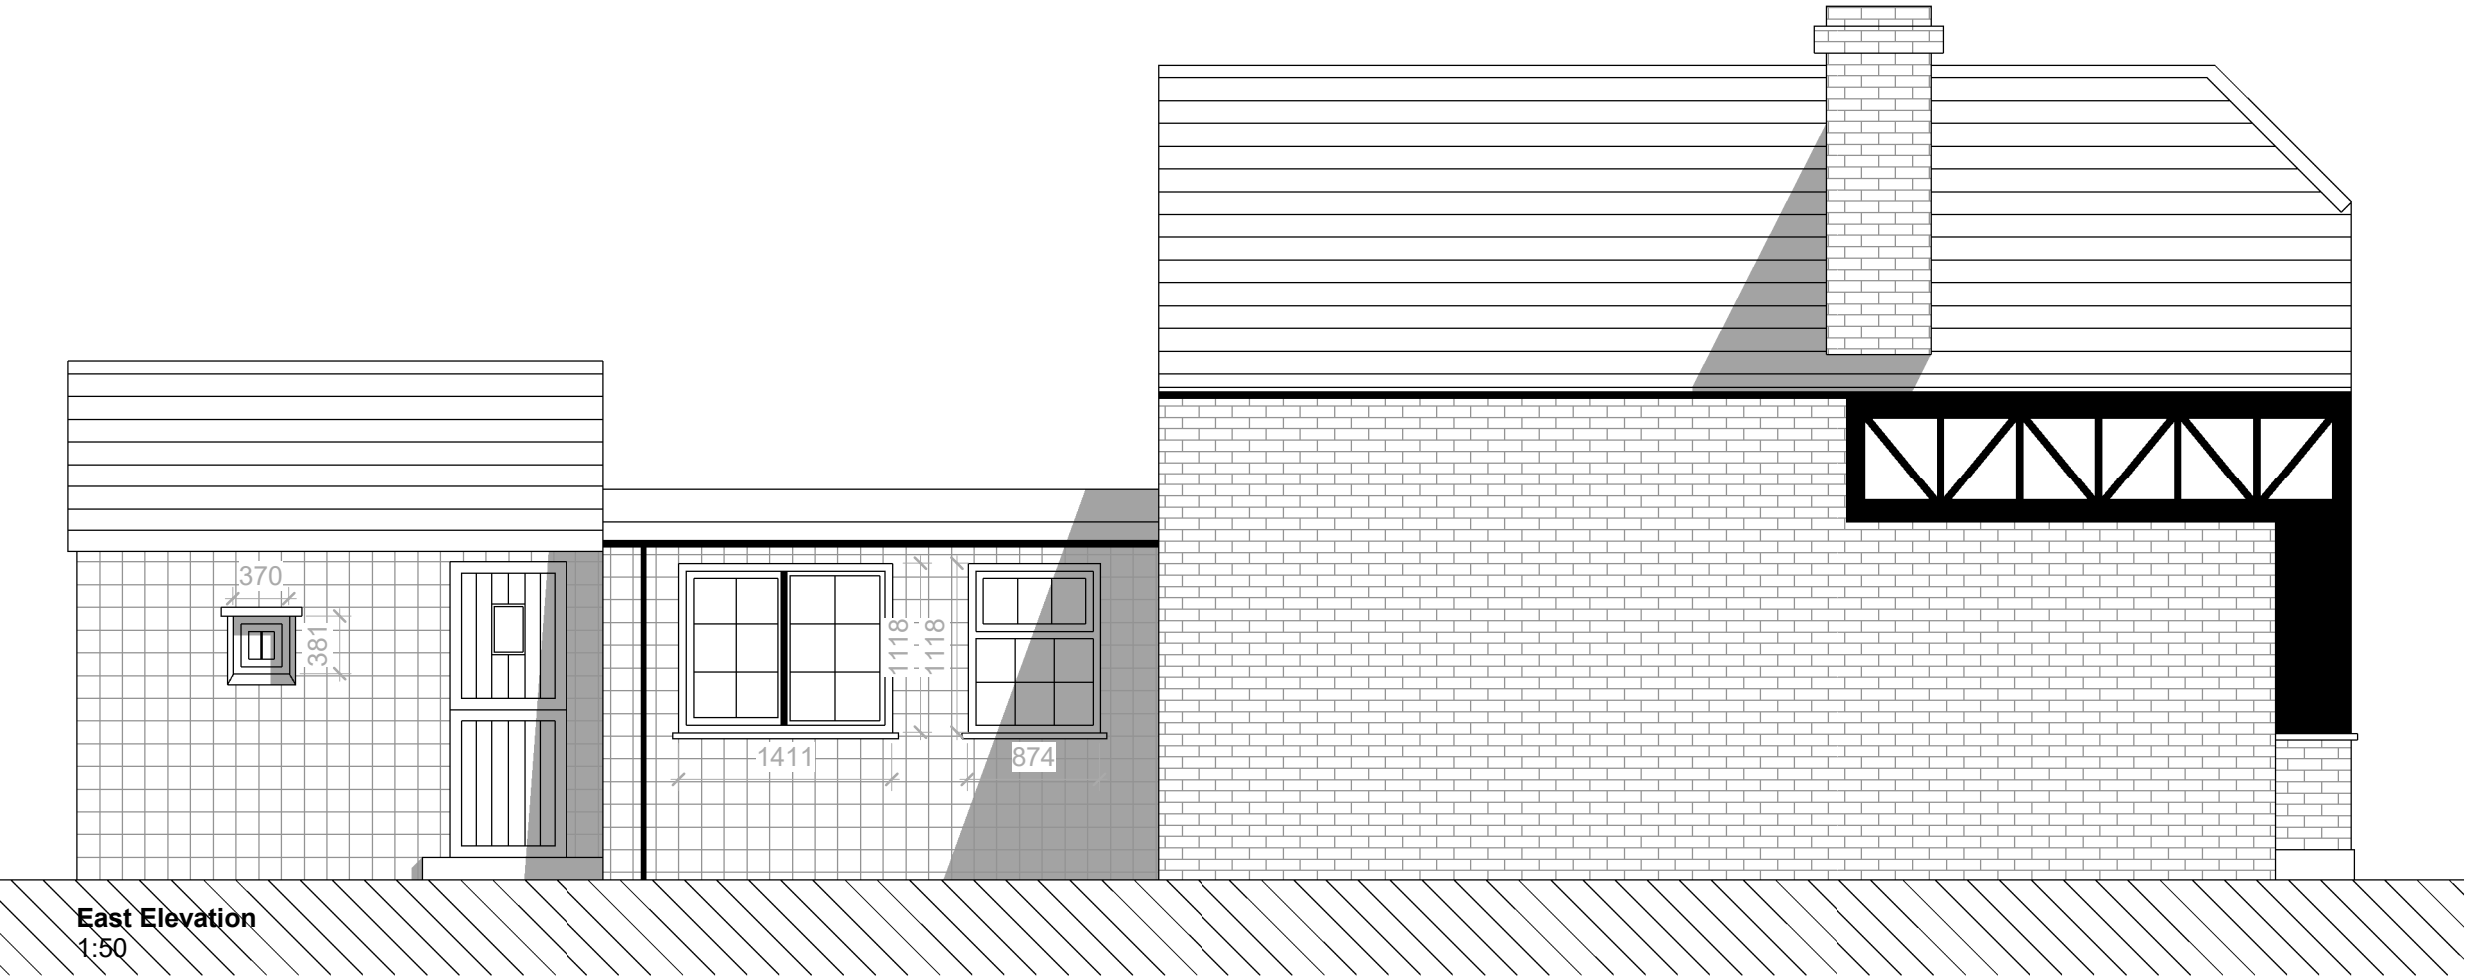

East Elevation
1:50



NOTES

If this drawings has been issued for construction do not scale directly from it. All dimensions to be checked on site - contact Architect if you require confirmation of any. Discrepancies to be raised with Contract Administrator. This drawing has been produced for the named client and named project and is not intended for use by any other person or for any other purpose.

JRCHITECTS LTD.

FOR	Kate Andrews	
PROJECT	Internal Alterations	
ADDRESS	118 Bluebell Lane	
DRAWING TITLE	Existing Elevation	
DRAWING TYPE	Elevation	
SIZE	A3	SCALE 1 : 50
PHASE	Concept	
DRAWING NO.	JRC-025-SK-002	