




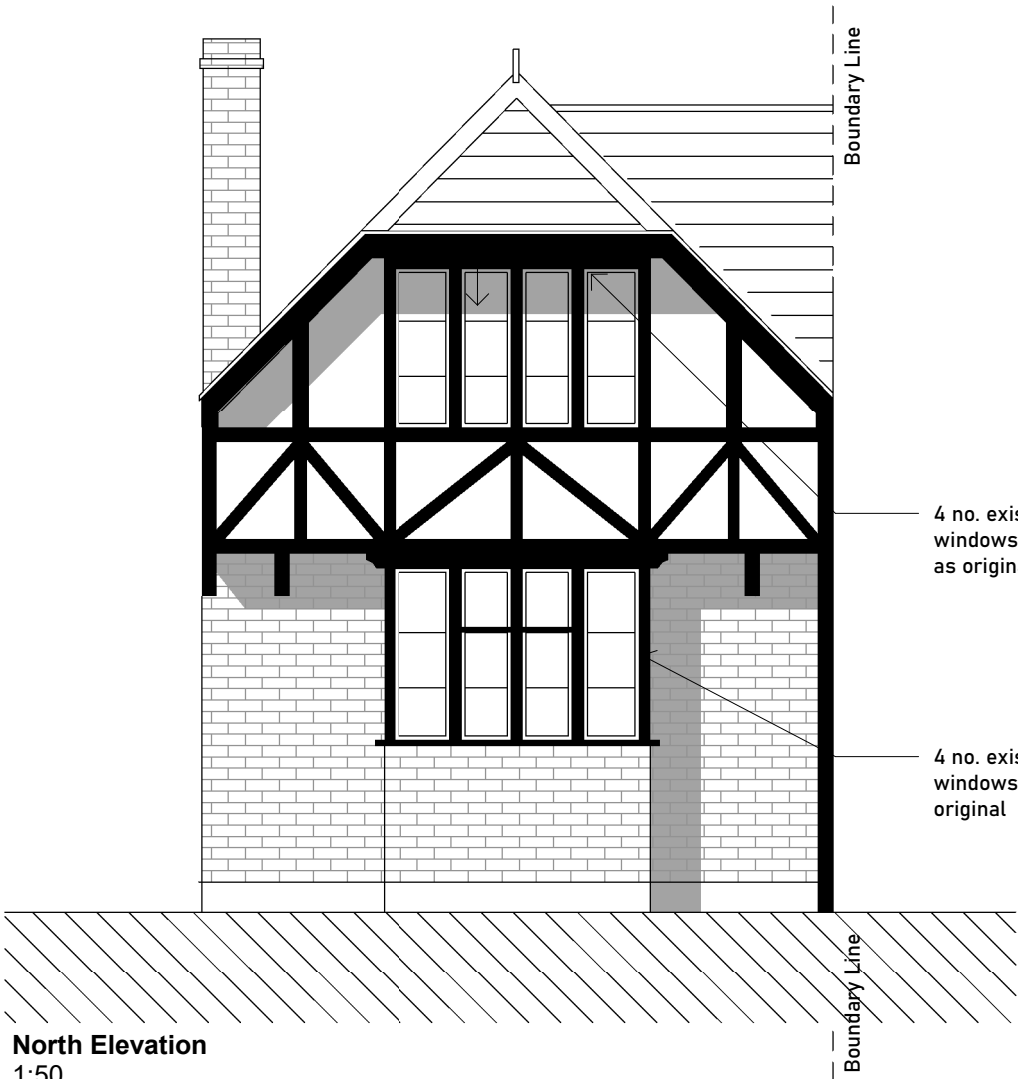

North Elevation
1:50

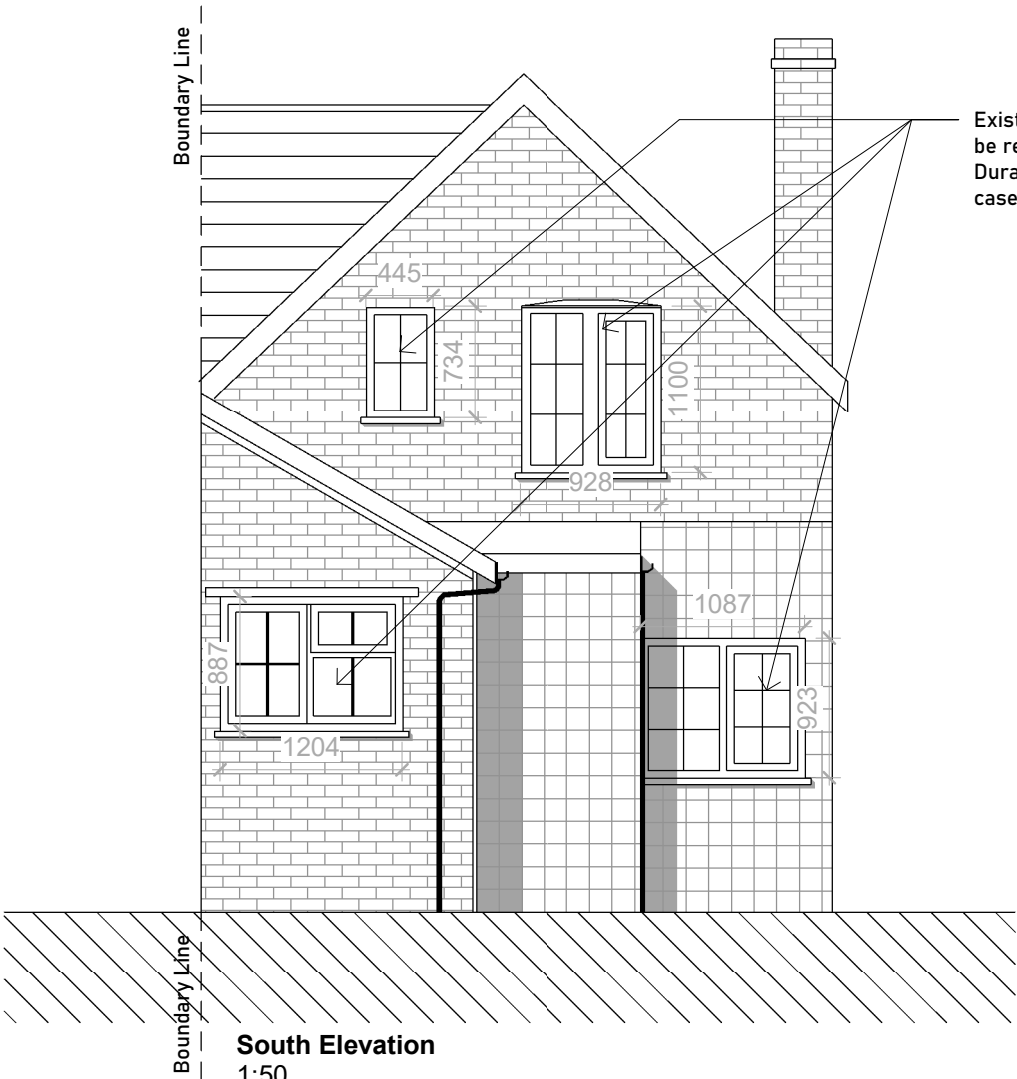

South Elevation
1:50

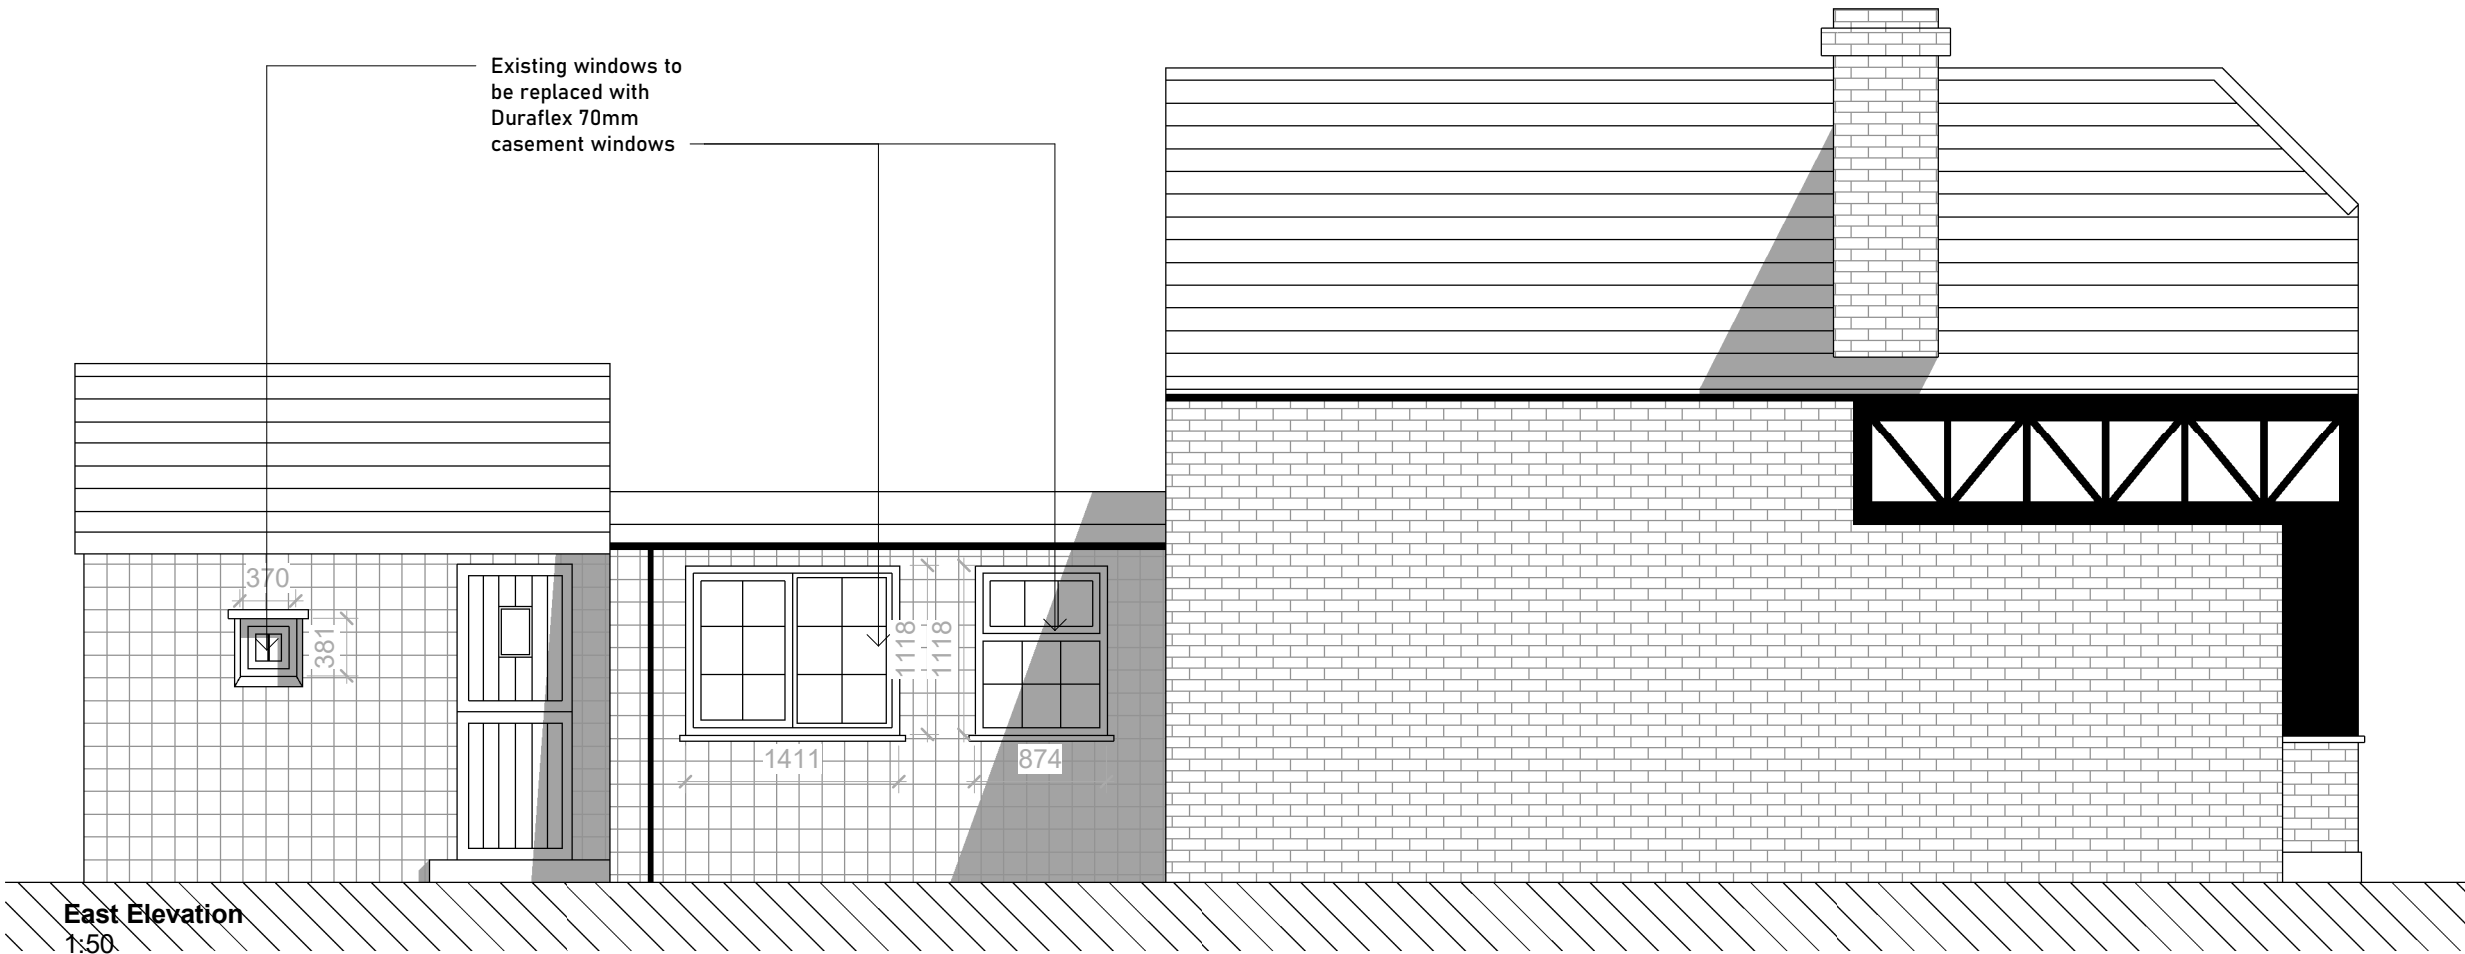

East Elevation
1:50



NOTES

If this drawings has been issued for construction do not scale directly from it. All dimensions to be checked on site - contact Architect if you require confirmation of any. Discrepancies to be raised with Contract Administrator. This drawing has been produced for the named client and named project and is not intended for use by any other person or for any other purpose.

JRCHITECTS LTD.	
FOR	Kate Andrews
PROJECT	Window Changes (CA)
ADDRESS	118 Bluebell Lane
DRAWING TITLE	Proposed Elevations
DRAWING TYPE	Elevations
SIZE	A3
SCALE	1 : 50
PHASE	Concept
DRAWING NO.	JRC-025-SK-001