



this drawing remains the property of fisch design limited and duplication of this drawing in whole or any part is strictly forbidden without prior written permission from fisch design ltd

all structural alterations are to be approved by a structural engineer


do not scale from this drawing, all dimensions to be checked on site

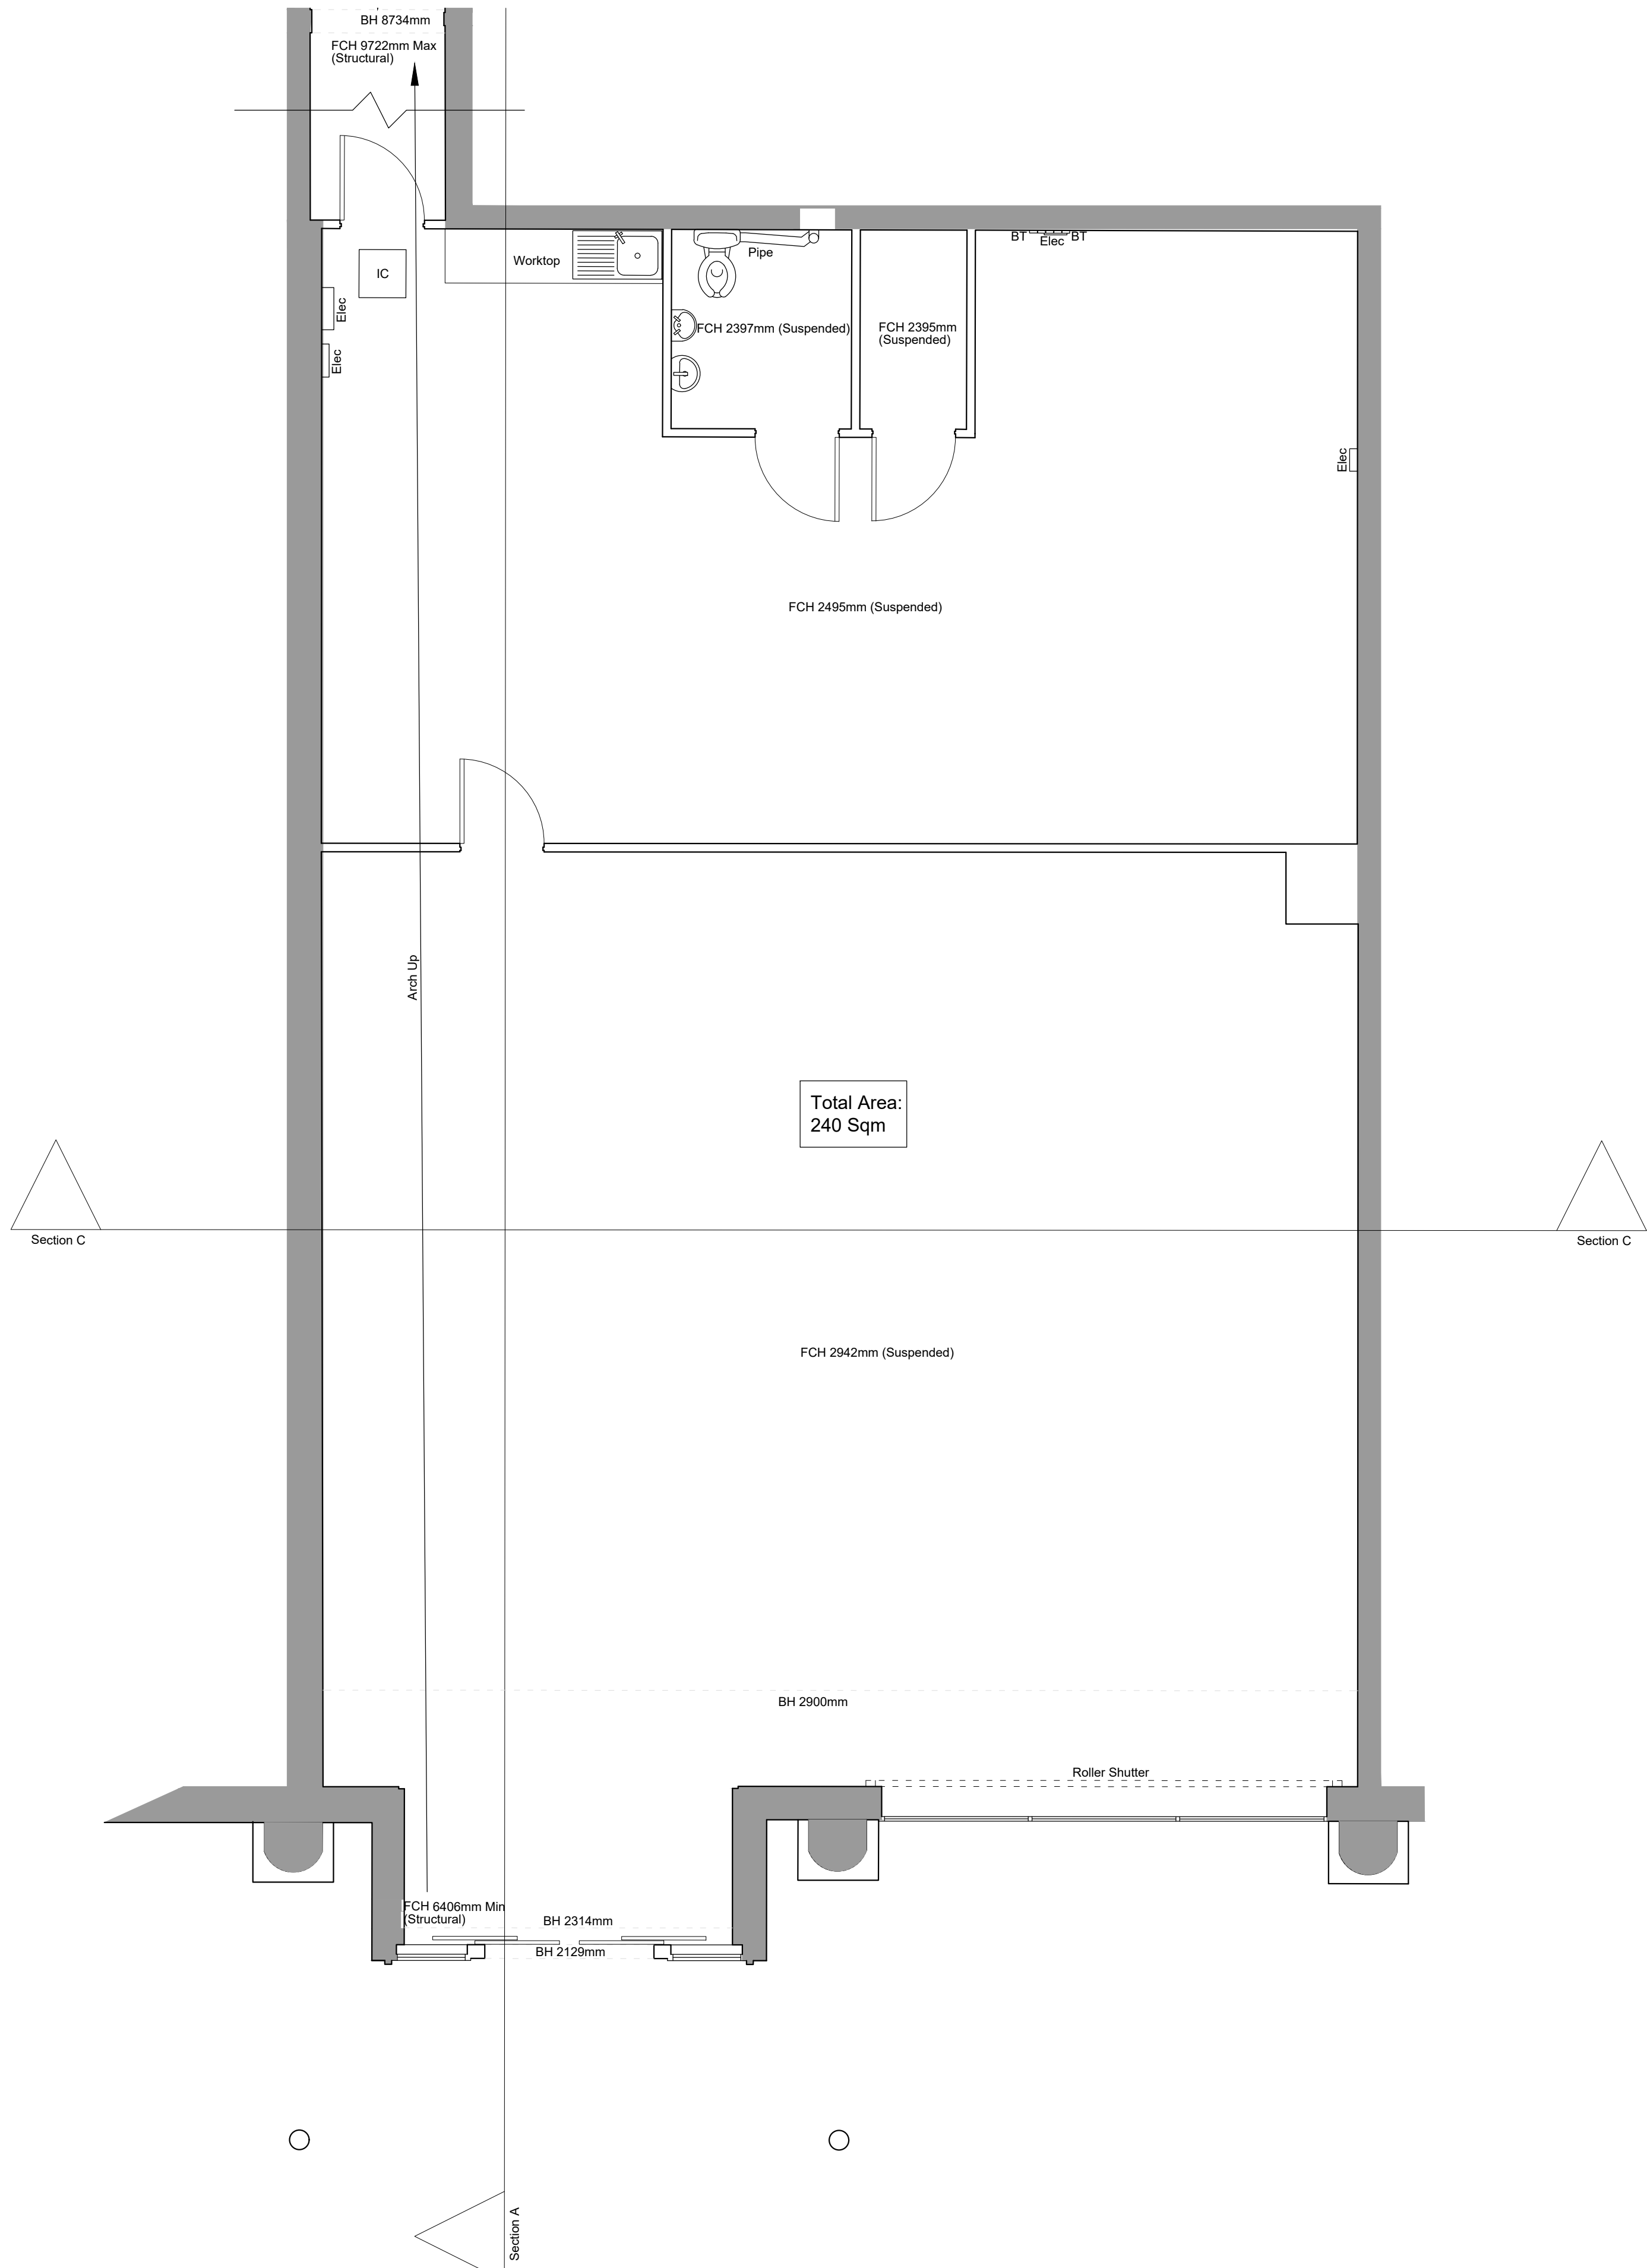

EXISTING GROUND FLOOR SCALE 1:50 @ A1

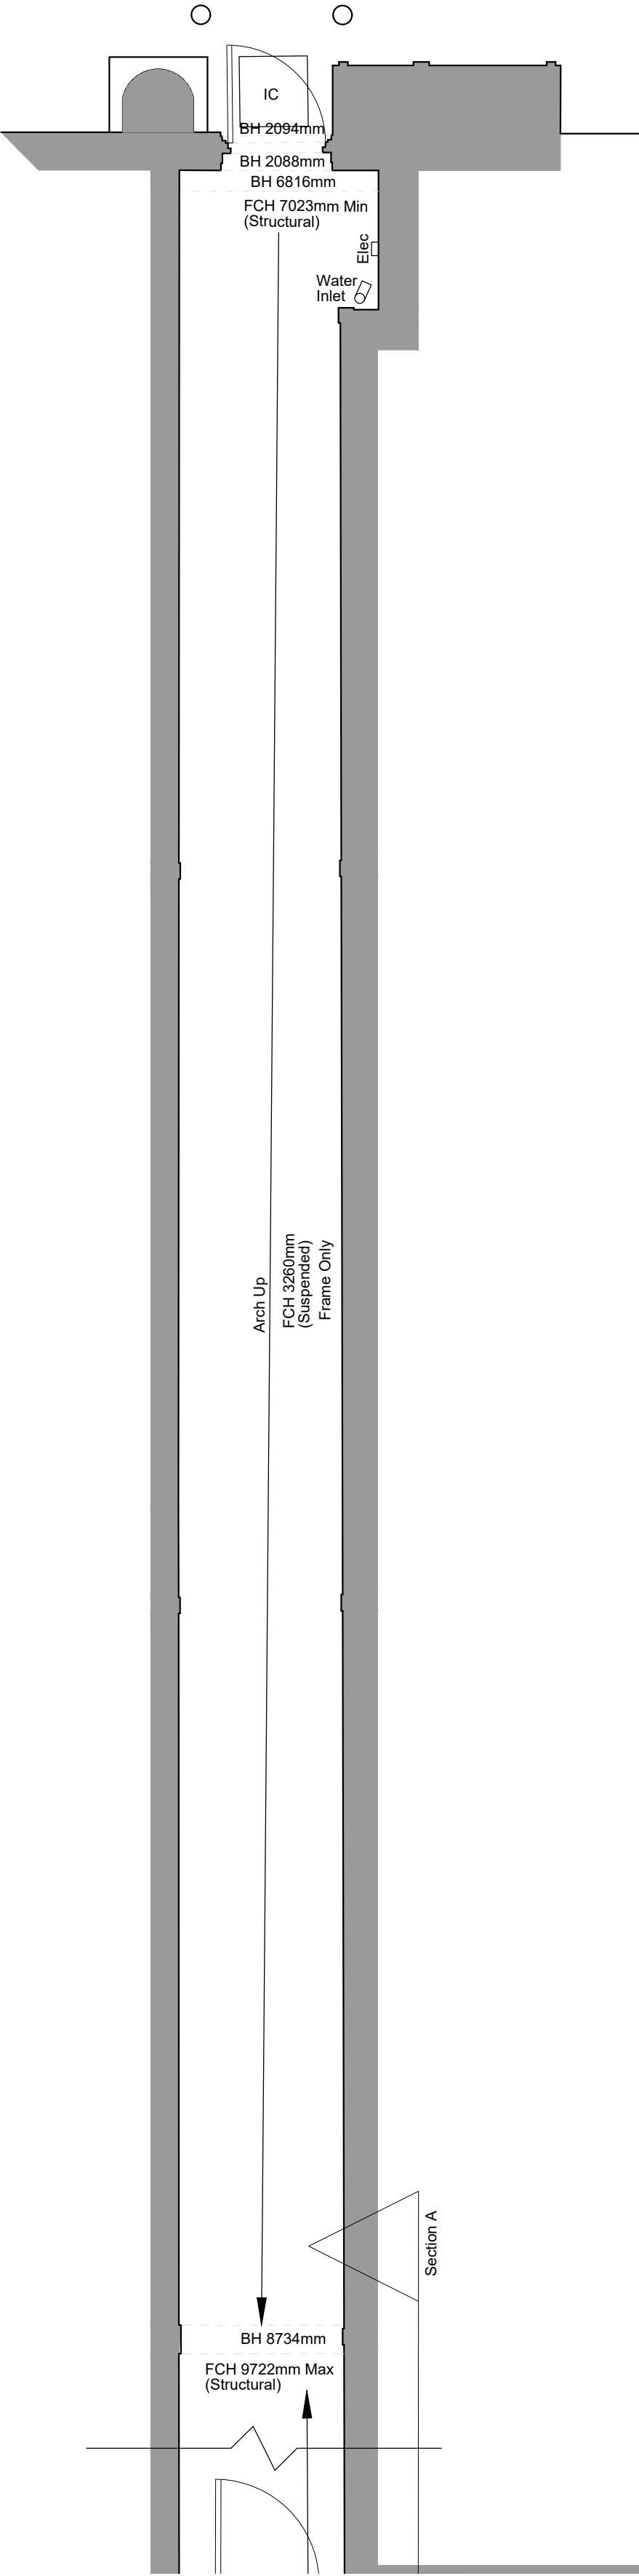

EXISTING GROUND FLOOR CORRIDOR
1:50 @ A1

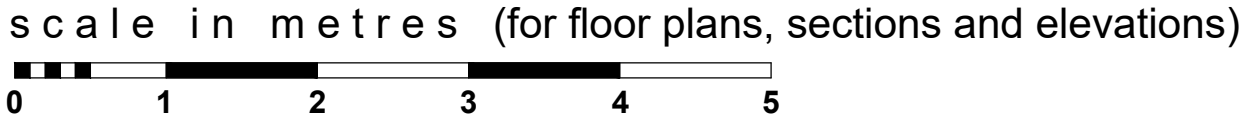

DWG NO: 2181 - 01	REVISION: -
CLIENT: Specsavers	
PROJECT: Unit 4B, Cables Retail park Prescot Merseyside L34 5NQ	
TITLE: Existing Ground Floor Plan	
ORIGIN: GT	CHECKED: CHECKED
SCALE: 1:50 @ A1	DATE: 31.07.23
fisch INTERIORS & ARCHITECTURE	FISCH DESIGN LTD 1 HERITAGE BUSINESS CENTRE DERBY ROAD, BELPER DERBYSHIRE, DE56 1SW
+44 (0)1773 828222 / WWW.FISCHDESIGN.CO.UK / MAIL@FISCHDESIGN.CO.UK	