






EXISTING FRONT ELEVATION

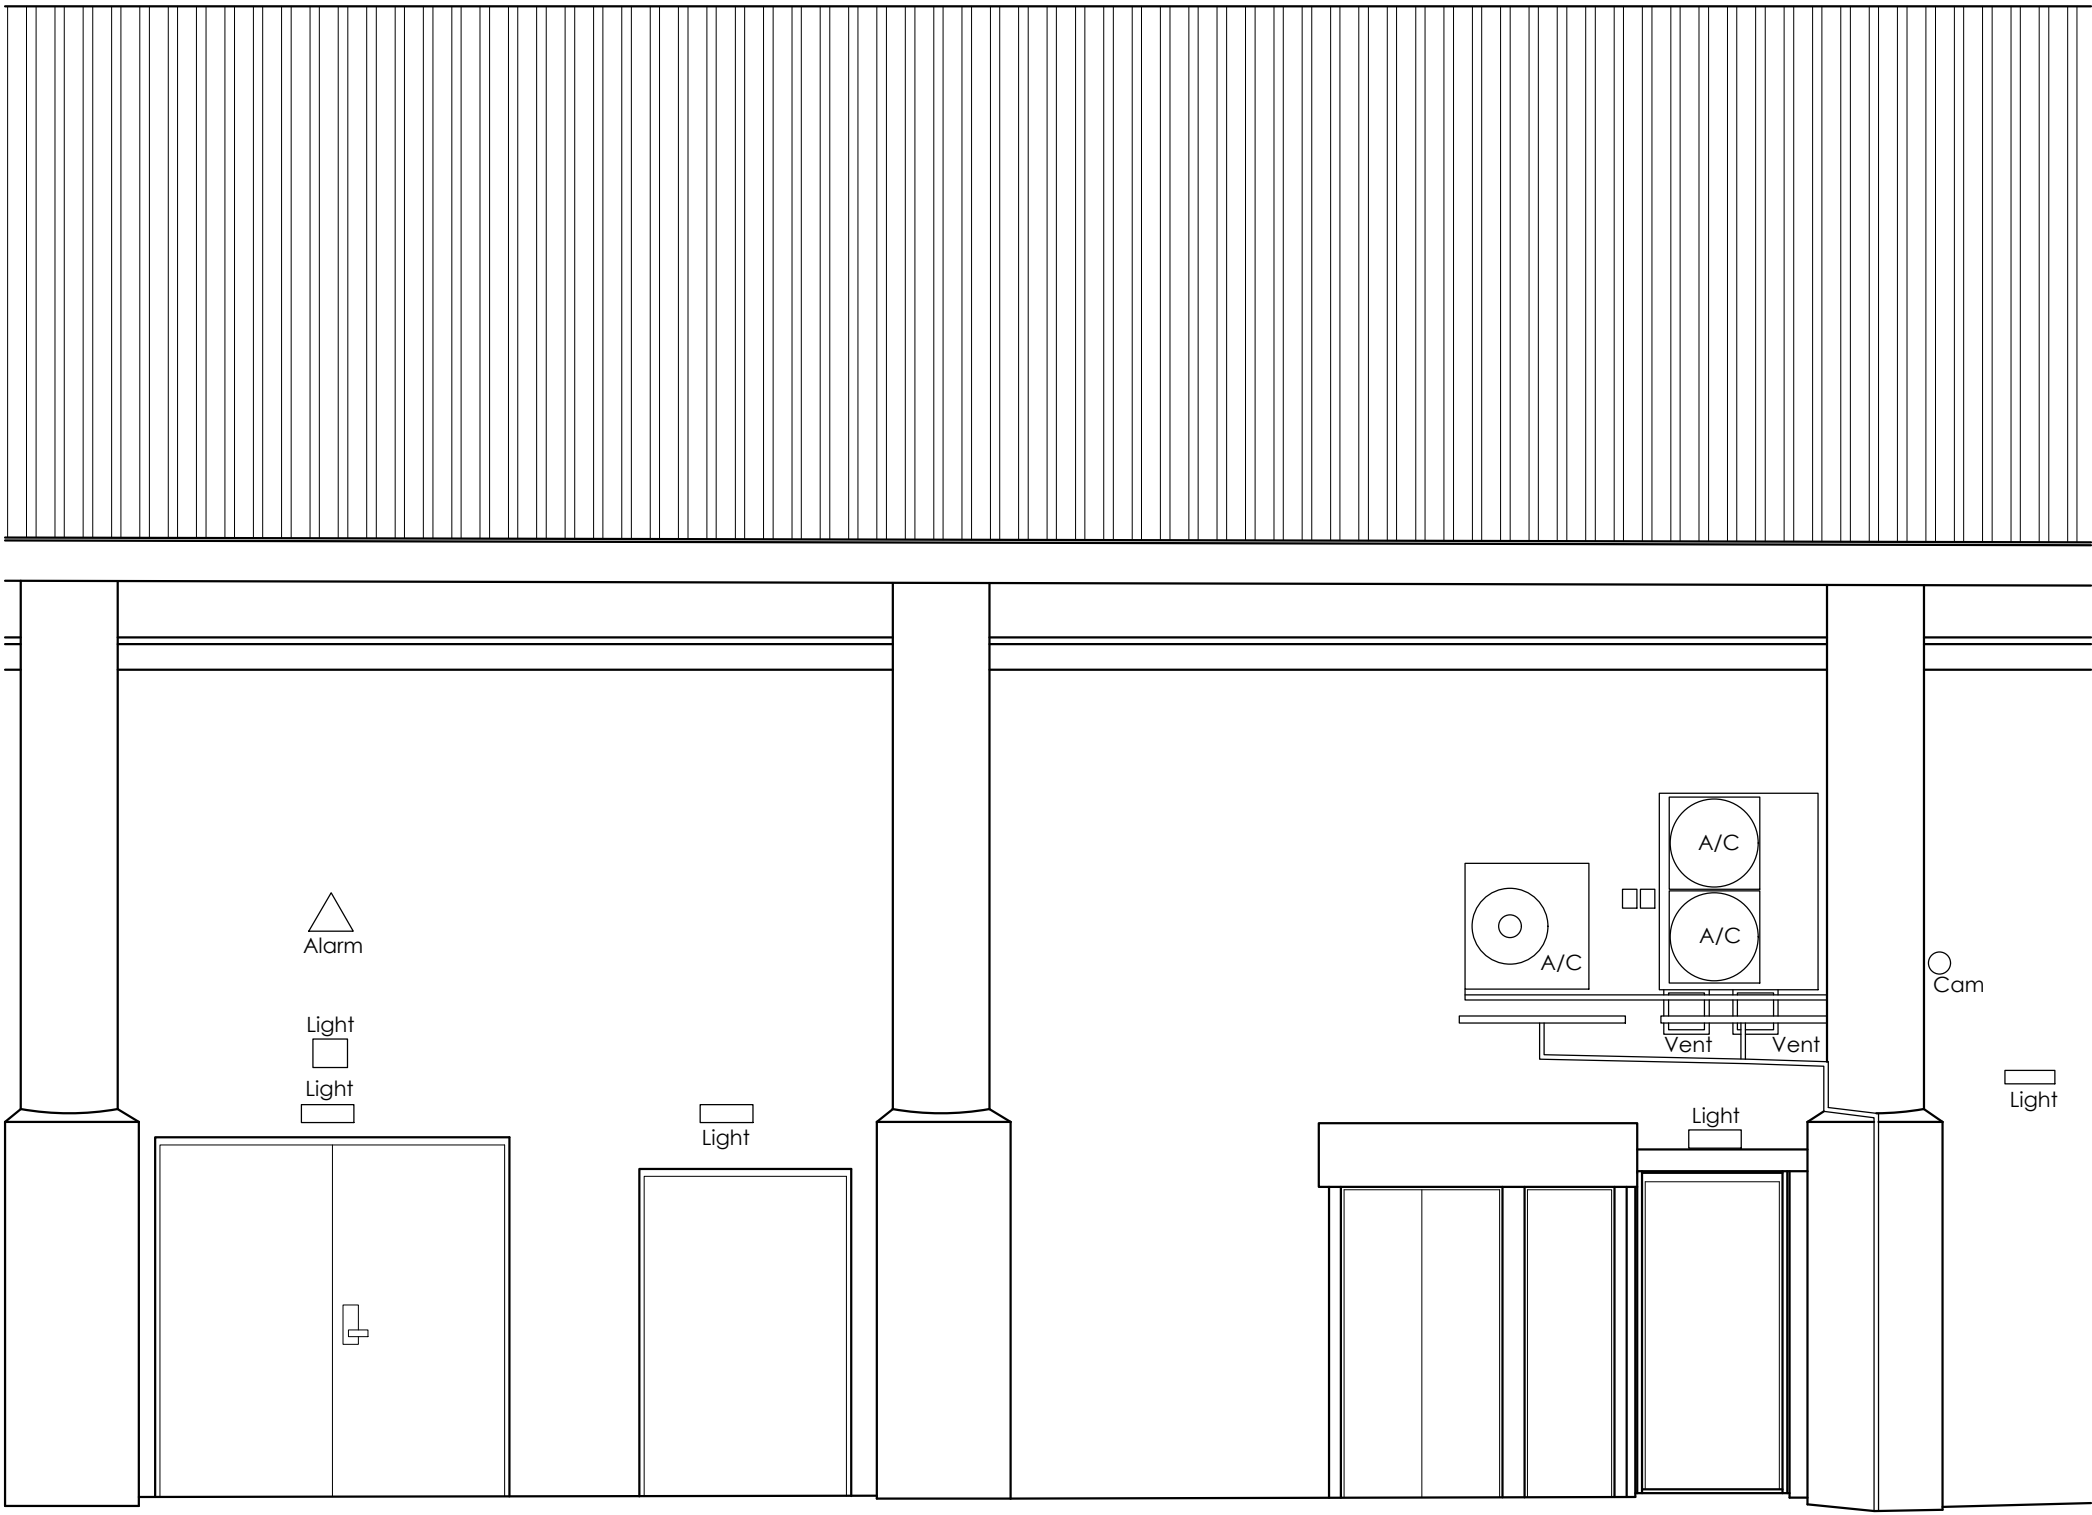


EXISTING REAR ELEVATION

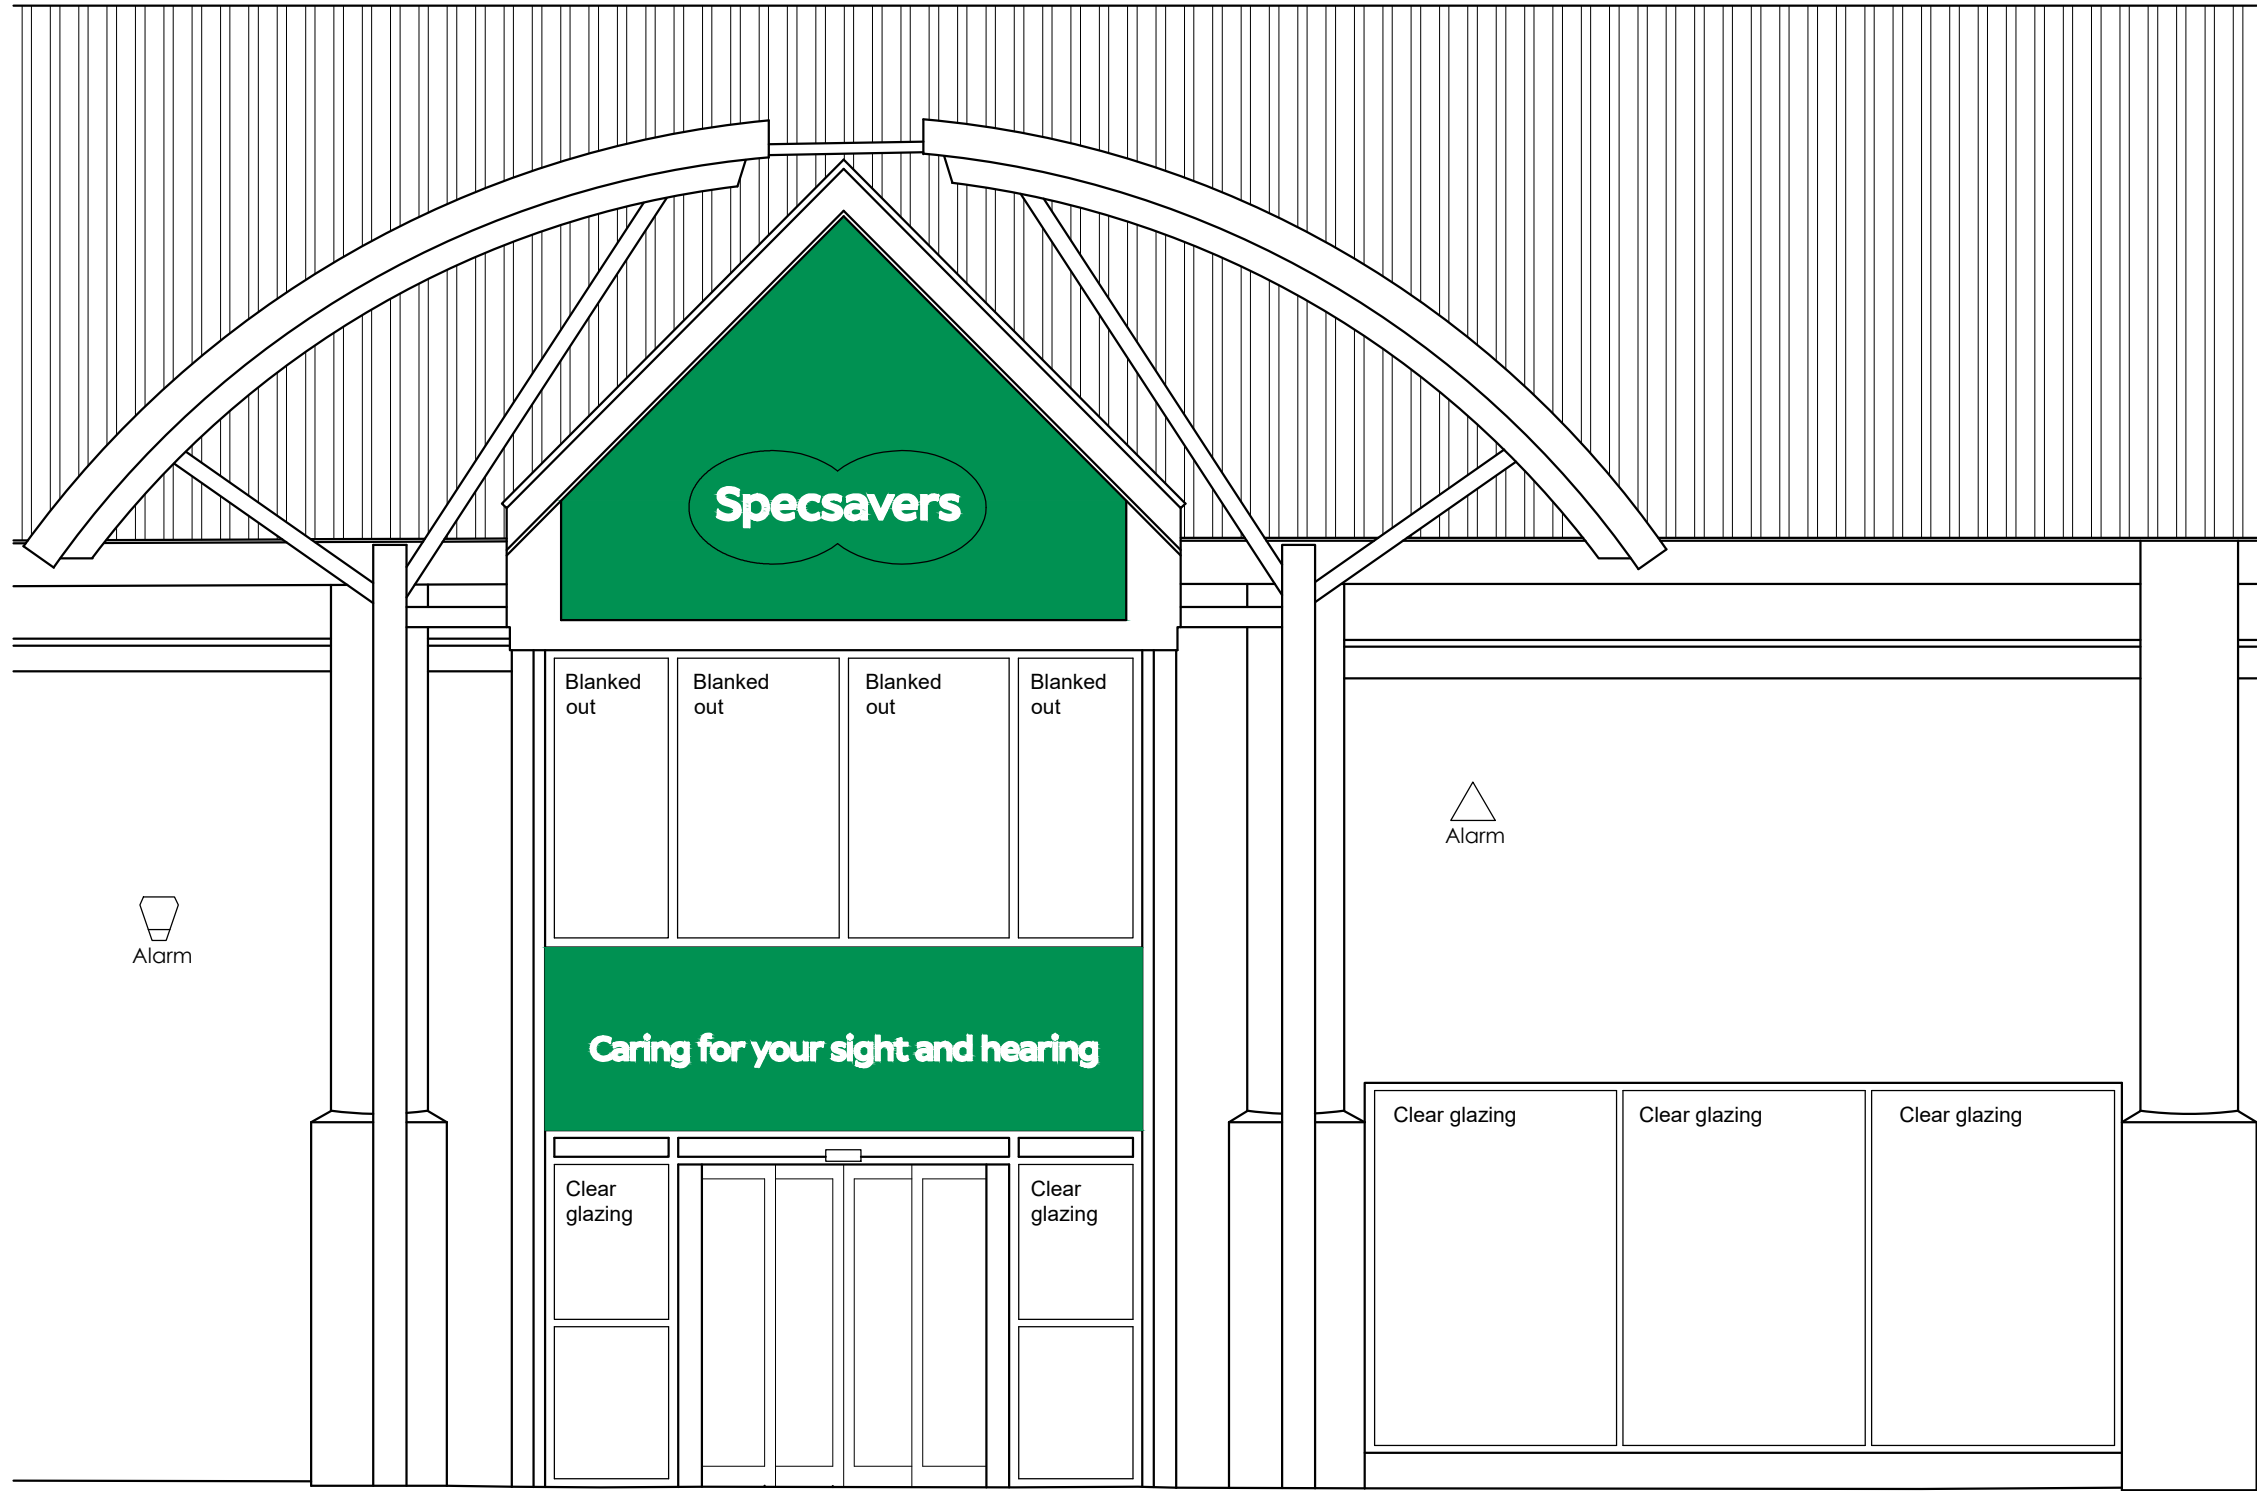

PROPOSED FRONT ELEVATION

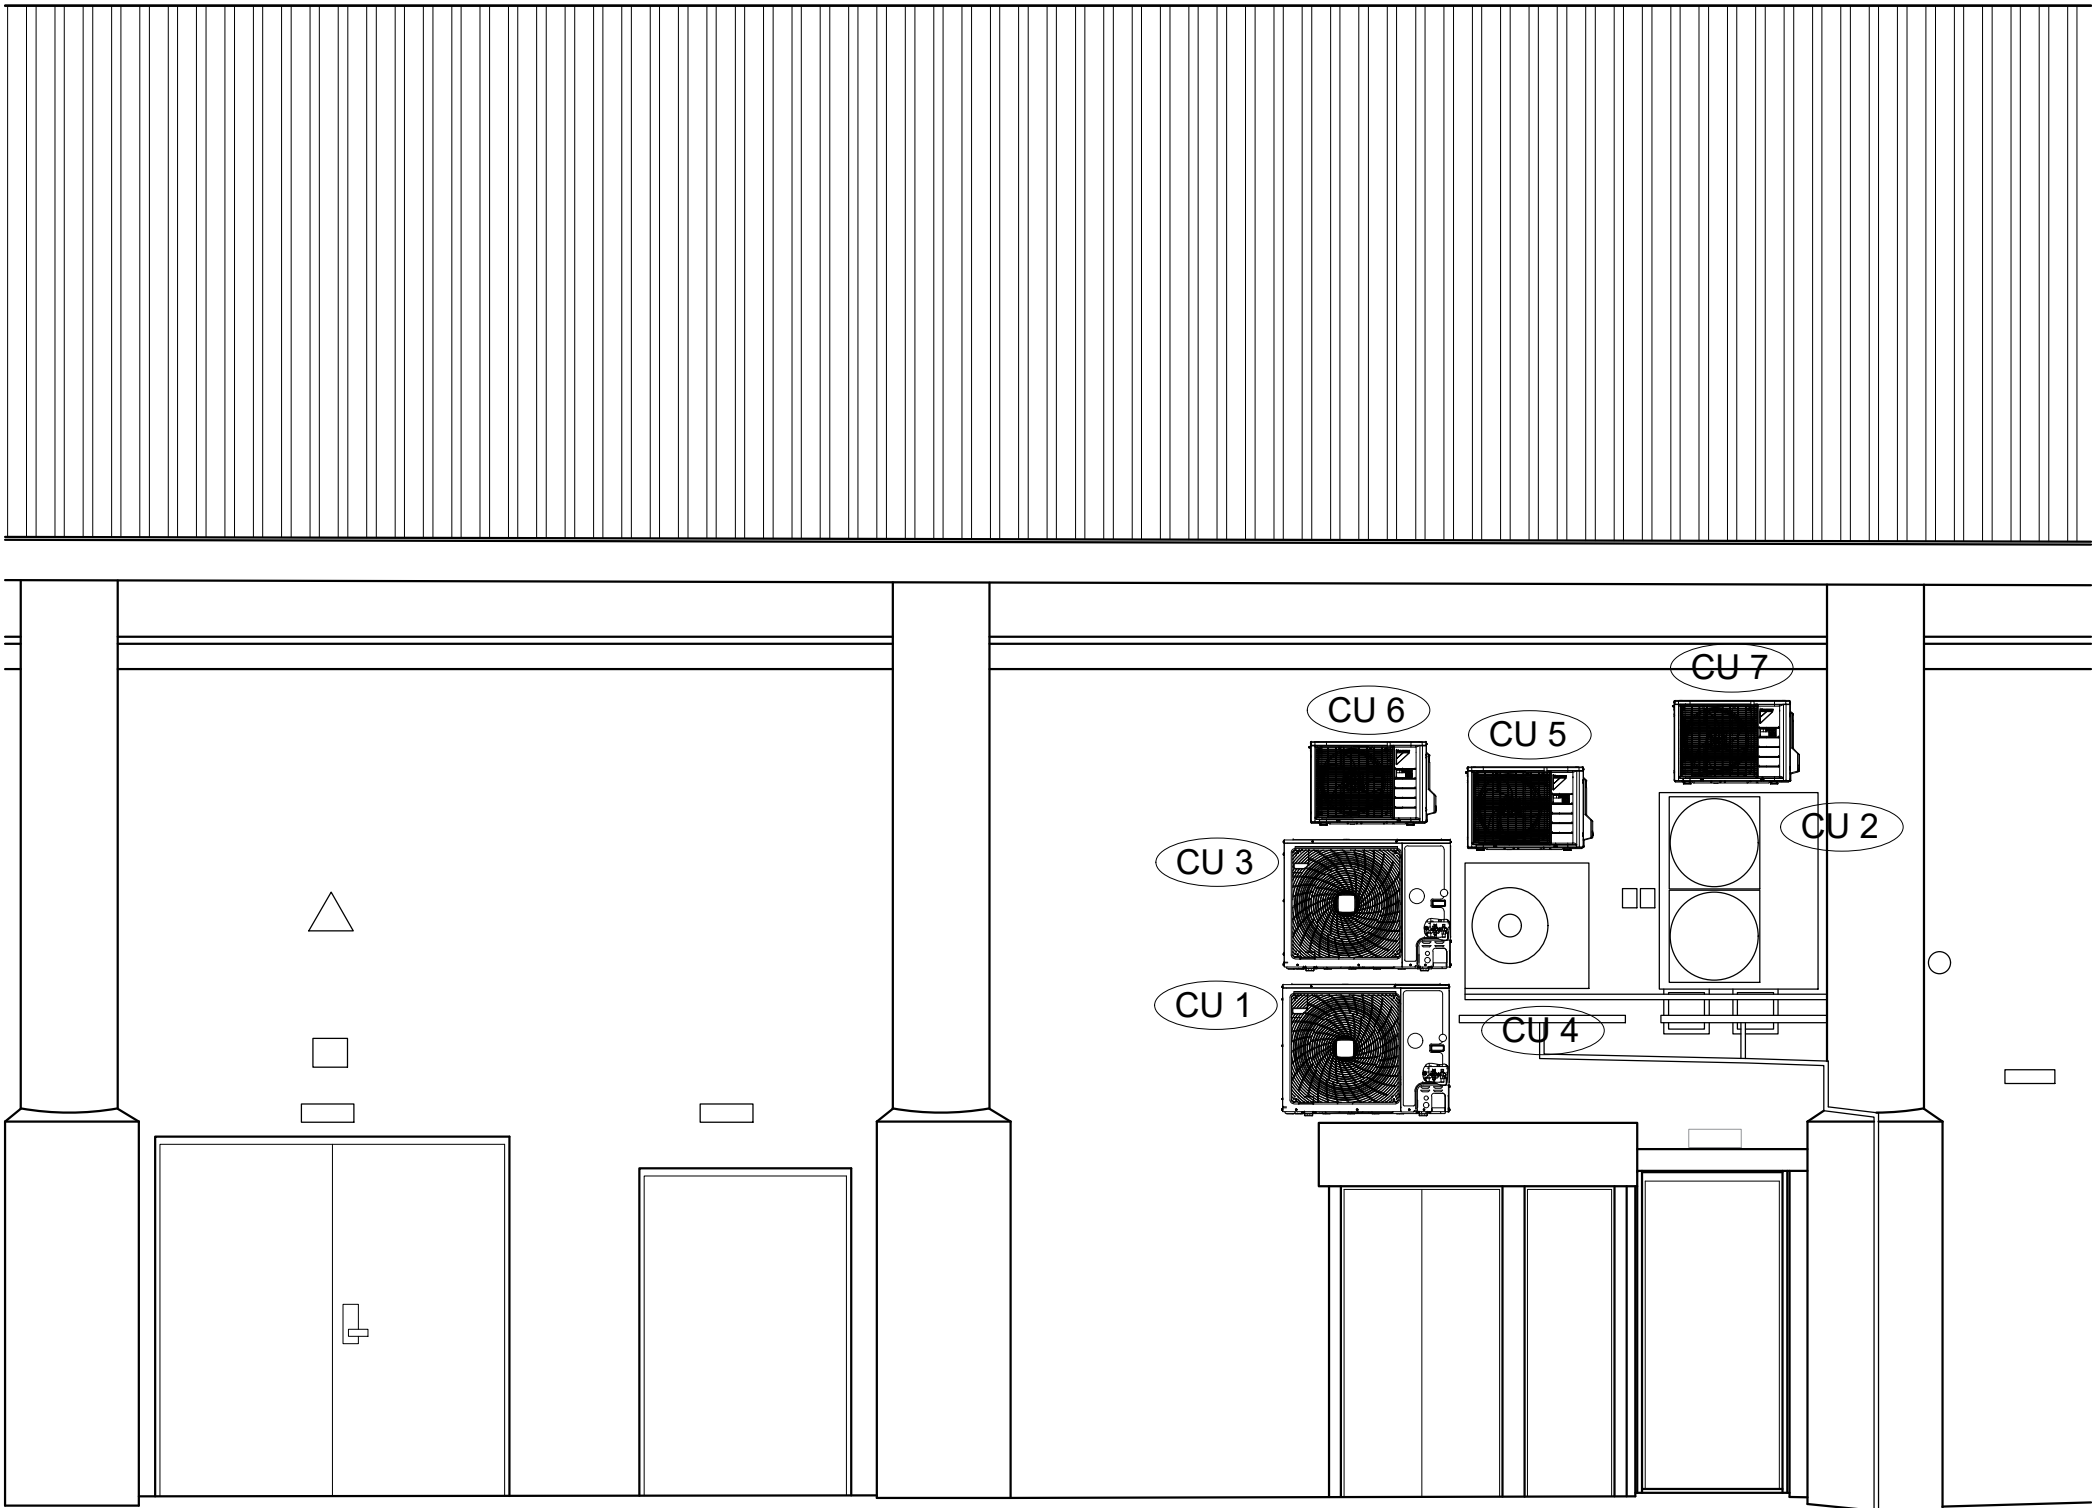

PROPOSED REAR ELEVATION

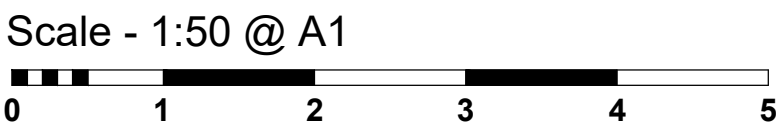

|                                                                                    |   |
|------------------------------------------------------------------------------------|---|
| DWG NO: <b>2181-00</b>                                                             | REVISION: <b>-</b>                                                                                             |
| CLIENT: <b>Specsavers</b>                                                          |   |
| PROJECT: <b>Unit 48 Cables Retail Park<br/>Prescot<br/>Merseyside<br/>L34 5NQ</b>  |   |
| TITLE: <b>Existing &amp; Proposed<br/>Elevations</b>                               |   |
| ORIGIN: <b>EB</b>                                                                  | CHECKED: <b>MM</b>                                                                                             |
| SCALE: <b>1:50@A1</b>                                                              | DATE: <b>19.07.23</b>                                                                                          |
| <b>fisch</b><br>STRUCTURED CREATIVITY                                              | <small>FISCH DESIGN LTD<br/>3 HERITAGE BUSINESS CENTRE<br/>DERBY ROAD, BELPER<br/>DERBYSHIRE, DE56 1SW</small> |
| <small>+44 (0)1773 828222 / WWW.FISCHDESIGN.CO.UK / MAIL@FISCHDESIGN.CO.UK</small> |   |