


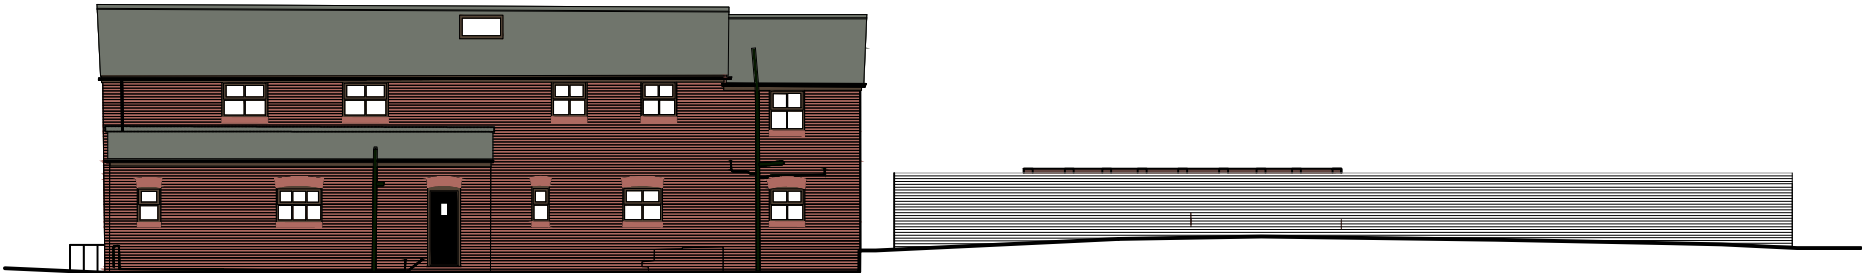


Existing Front Elevation



Proposed Front Elevation



Existing Rear Elevation

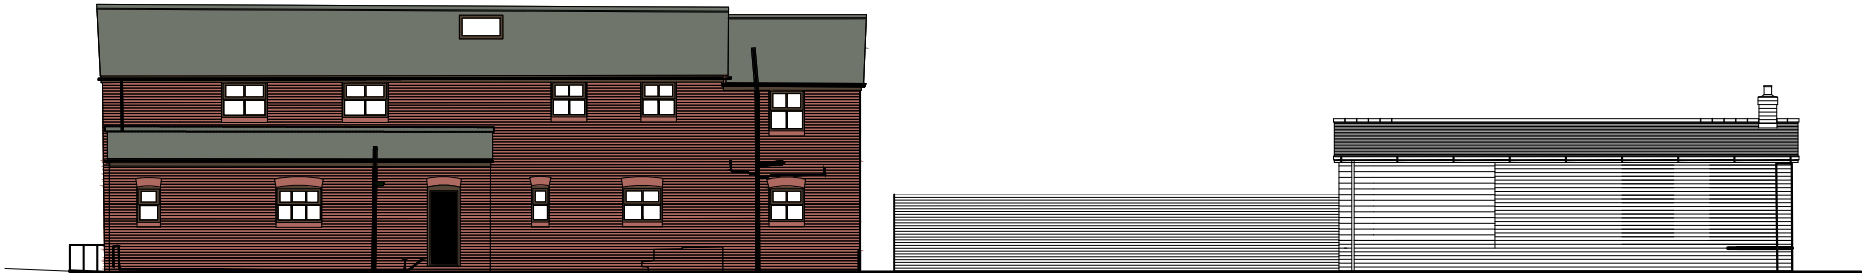

Proposed Rear Elevation

Ground to be leveled and french drain to be installed.

rev	comments	initials	date
-----	----------	----------	------



architects
interior designers
strategy planners
quantity surveyors
principal designers

Messey Design Group Ltd
Cleveland House
41 Shaw Street
Liverpool L8 1HL

telephone: 0151 207 9431
facsimile: 0151 207 9447
e: info@mdg.design
w: www.mdg.design

client
Barry Molloy

project
No description
The Hovels, Tarbock Hall
Tarbock Green, Prescot

content
Existing and Proposed Elevations

scale 1:50	sheet A1	date	drawn by	checked
project number 261-01	drawing number AL(2)02			rev 1st
purpose of issue				