


Do not scale from drawing, use figured dimensions & levels only. All dimensions & levels to be checked on site before commencing work, and any discrepancies to be notified to C.A. immediately. If in doubt ask ?




Walls to be demolished and rebuilt shown in **RED** dashed line.

New French drain shown in **BLUE** dashed line.

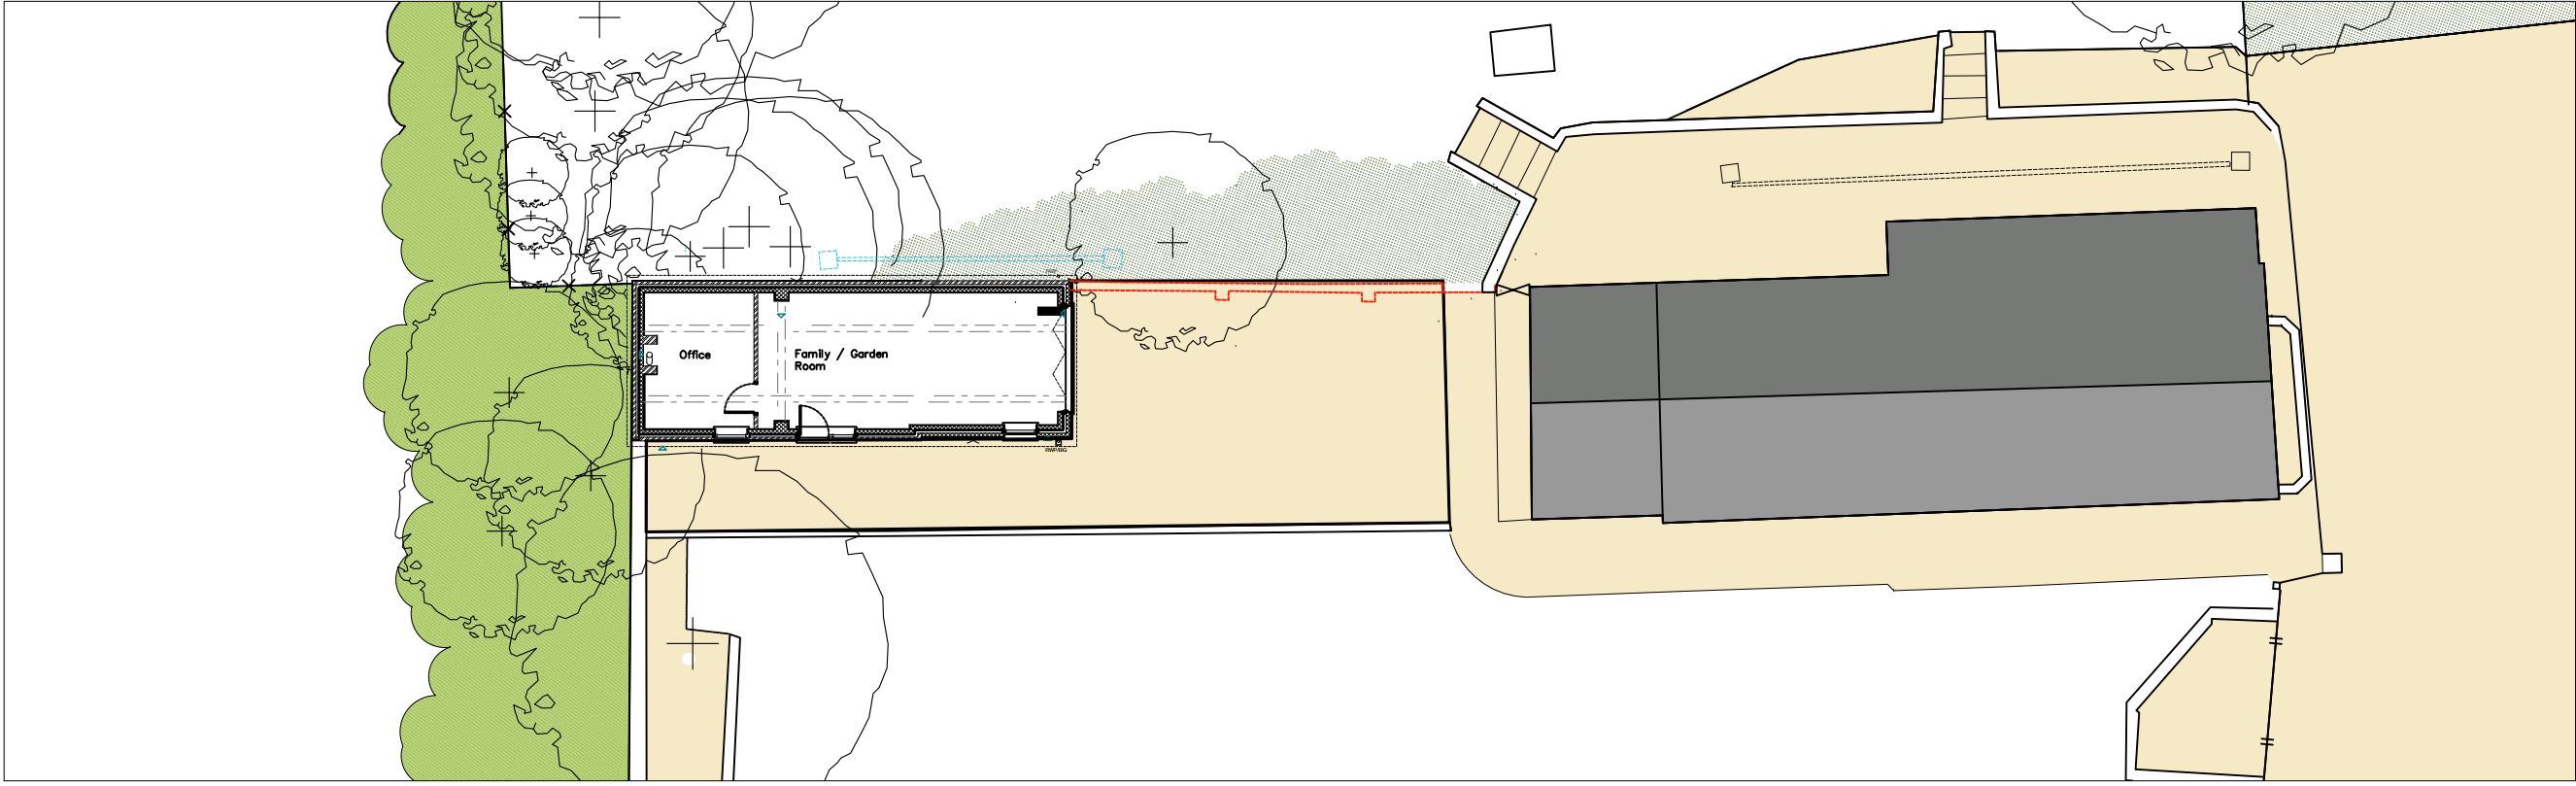

PROPOSED SITE PLAN

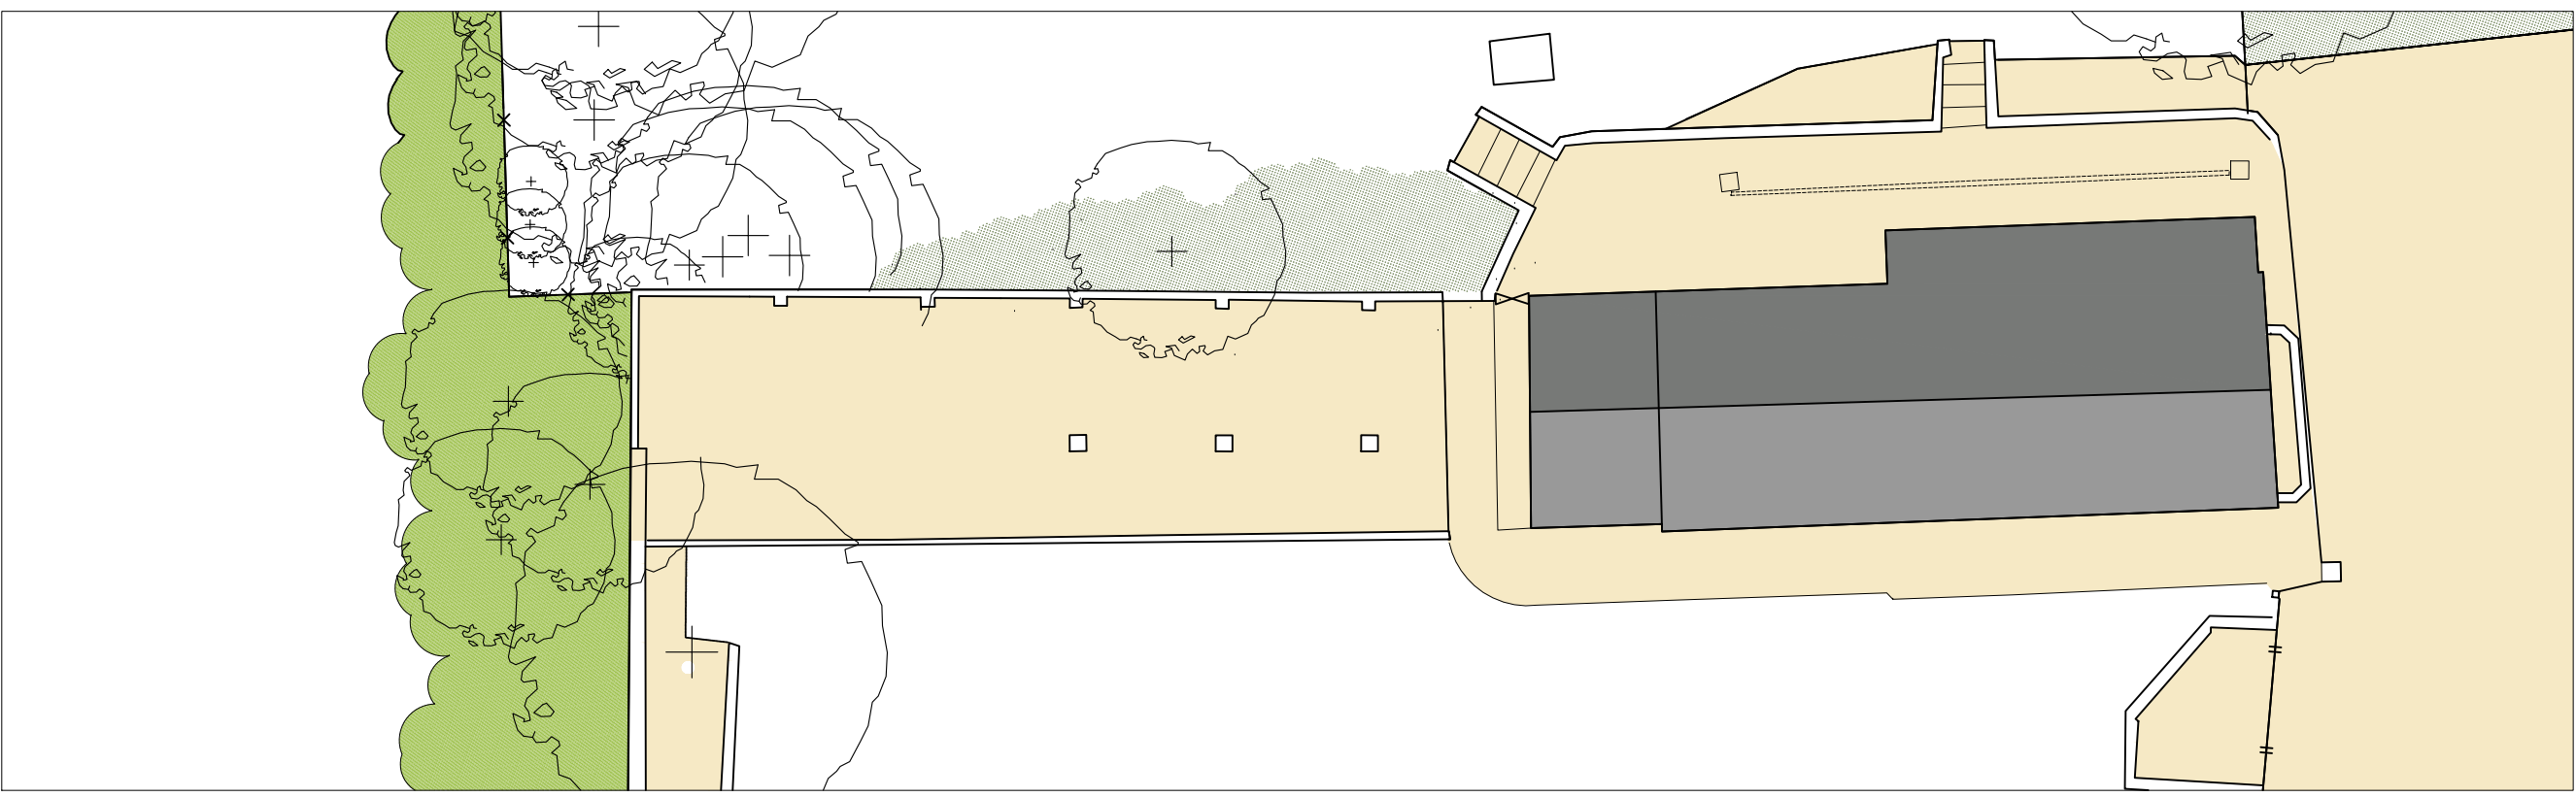

EXISTING SITE PLAN

Previous structure now demolished as granted LBC application 22/00375/LBC

| rev | comments | initials | date |
|-----|----------|----------|------|
|     |          |          |      |

**mdg**

|   |                                                                                  |                                                                                                 |
|---|----------------------------------------------------------------------------------|-------------------------------------------------------------------------------------------------|
| architects<br>interior designers<br>strategy planners<br>quantity surveyors<br>principal designers | Messey Design Group Ltd<br>Cleveland House<br>41 Shaw Street<br>Liverpool L8 1HL | telephone: 0151 207 9431<br>facsimile: 0151 207 9447<br>e: info@mdg.design<br>w: www.mdg.design |
|---|----------------------------------------------------------------------------------|-------------------------------------------------------------------------------------------------|

client  
Barry Molloy

project  
No description  
Thehovels, Tarbock Hall  
Tarbock Green, Prescot

content  
Existing and Proposed Site Plan

|                          |                          |      |          |         |
|--------------------------|--------------------------|------|----------|---------|
| scale<br>1:200           | sheet<br>A1              | date | drawn by | checked |
| project number<br>261-01 | drawing number<br>AL2/01 | rev  |          | 1st     |
| purpose of issue         |                          |      |          |         |