



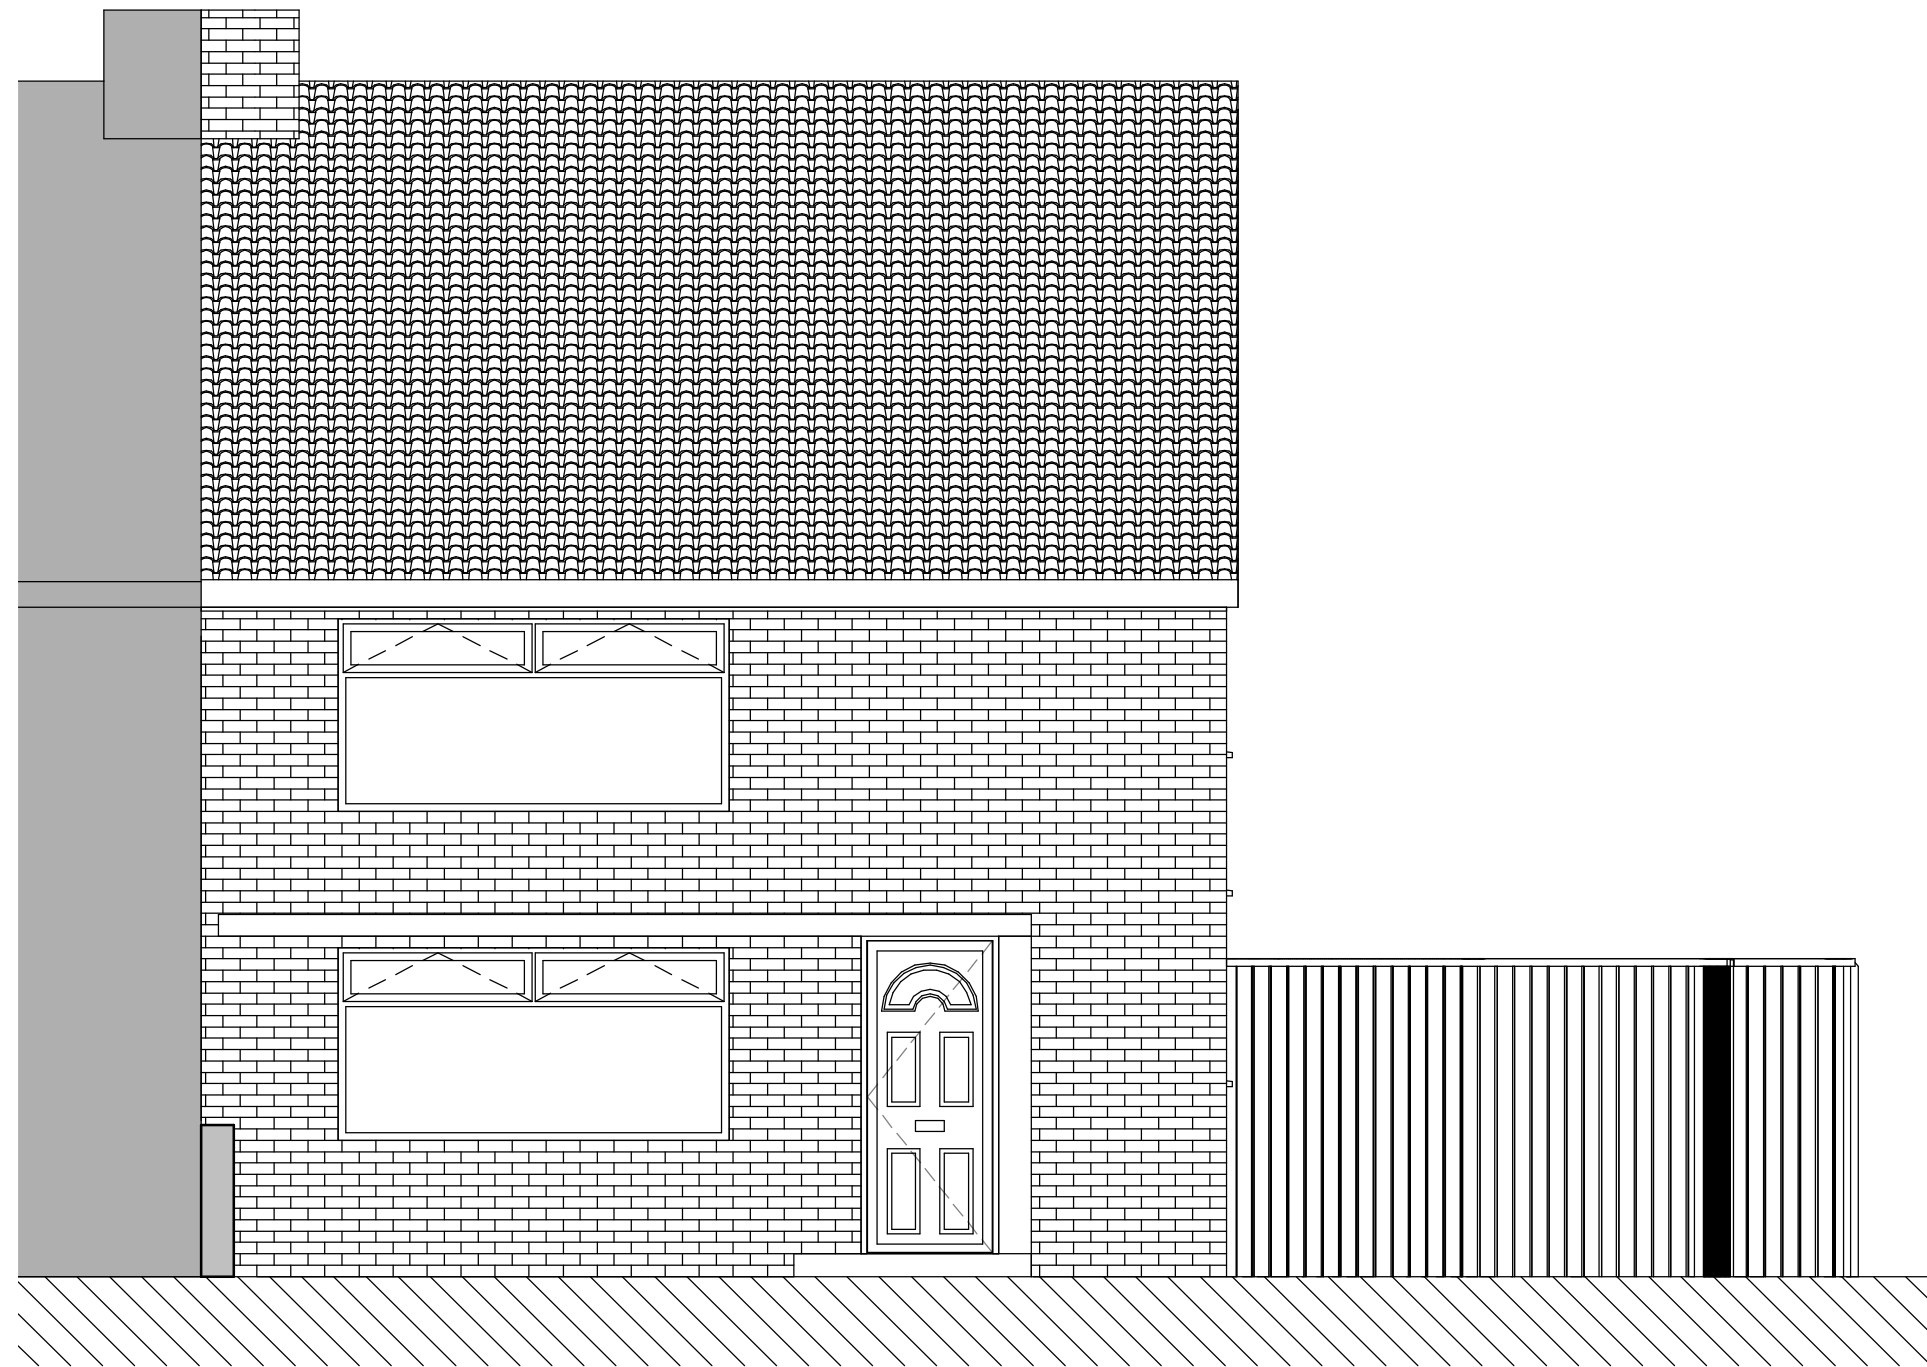

1 North Elevation - Existing
1 : 50

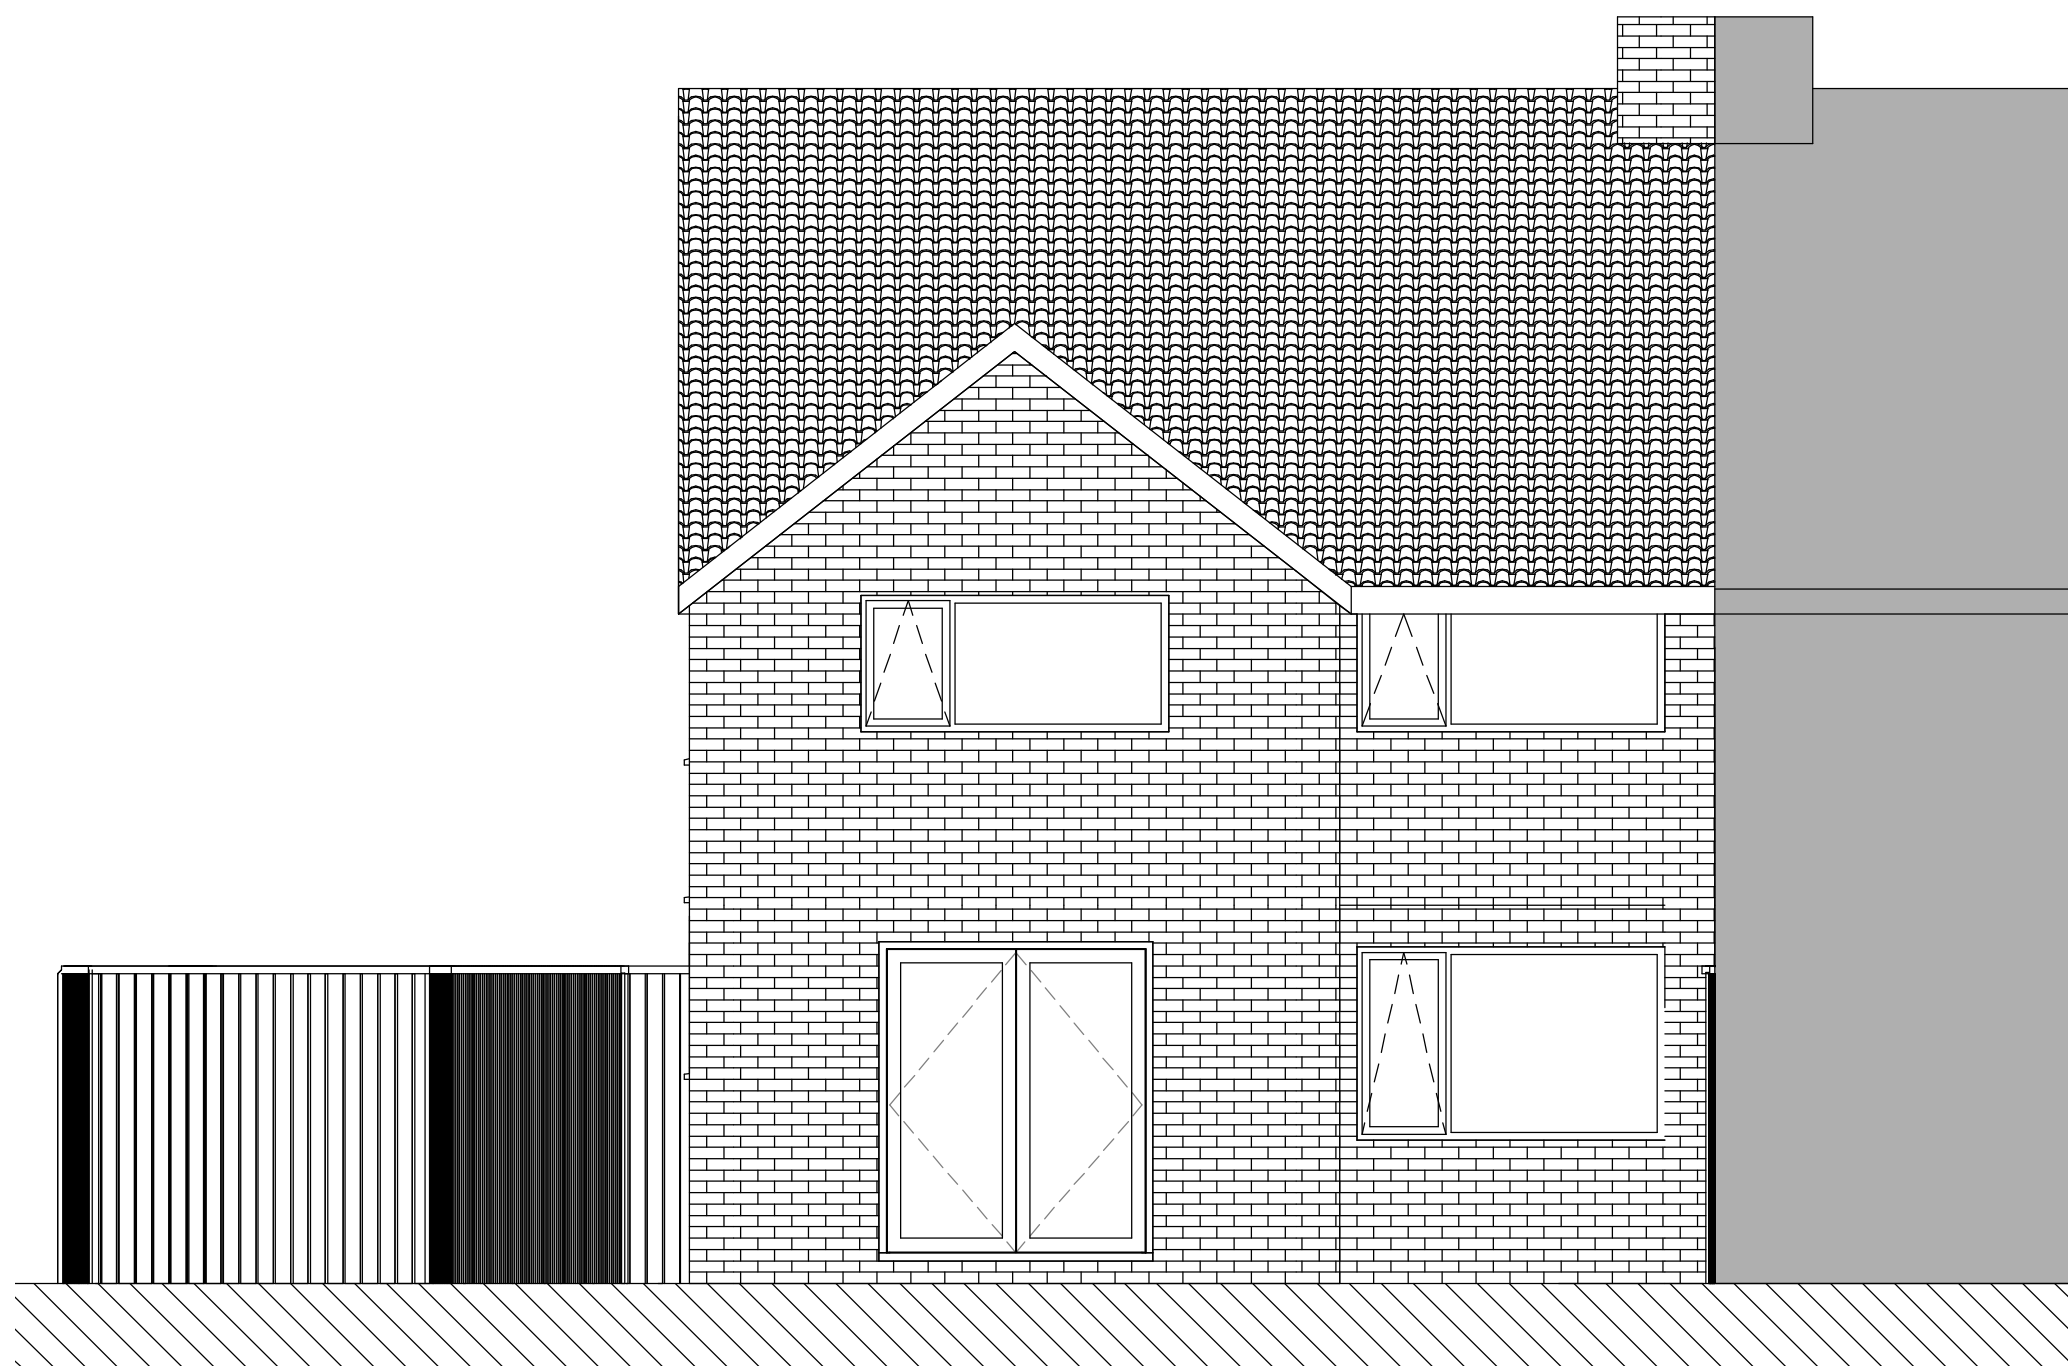

2 South Elevation - Existing
1 : 50

Rev	Description	Date

STATUS	PURPOSE OF ISSUE
--------	------------------

PROJECT

11 Hazel Avenue

TITLE

Existing Elevations
N&S

CLIENT

G. Thomas

DRAWN BY Author	CHECKED BY Checker	DATE 06/25/23
--------------------	-----------------------	------------------

SCALE (@ A1) 1 : 50	PROJECT NUMBER 2203
------------------------	------------------------

DRAWING NUMBER A102	REV
------------------------	-----