




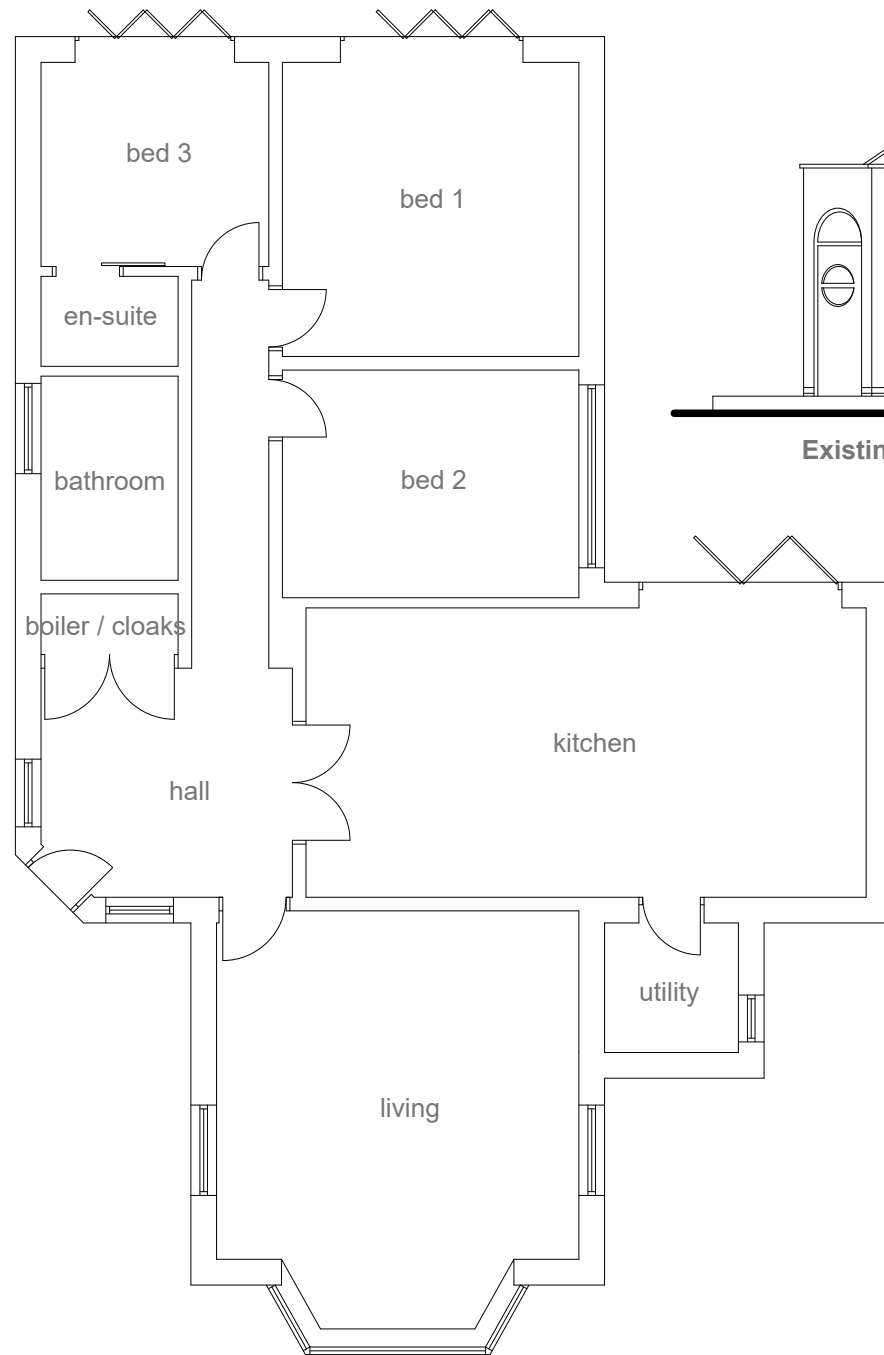


Existing ground floor plan @ 1:100 scale

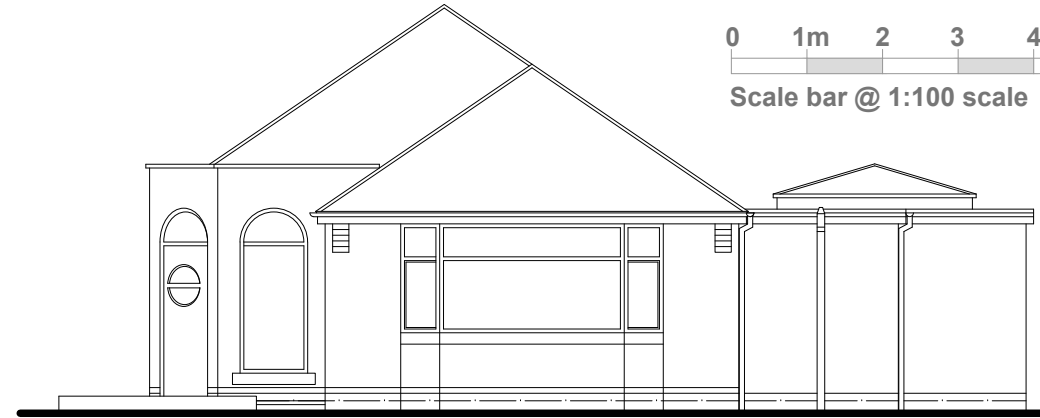


Existing front elevation @ 1:100 scale

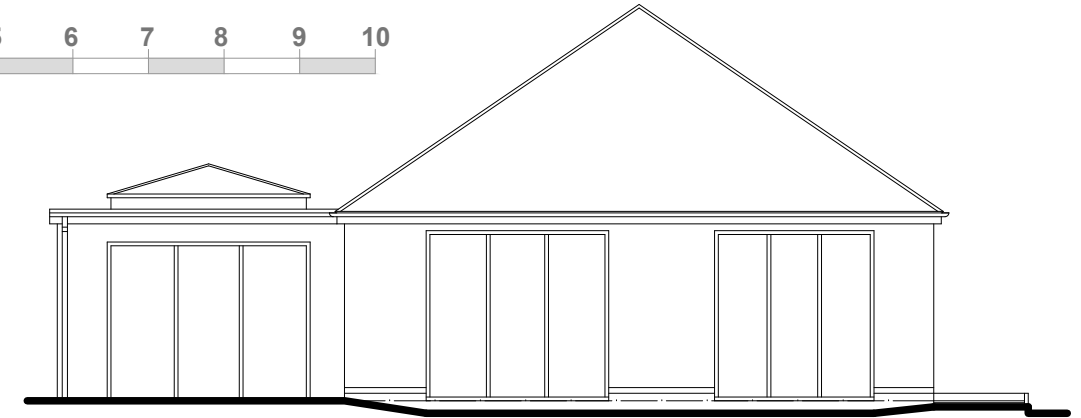


Existing rear elevation @ 1:100 scale

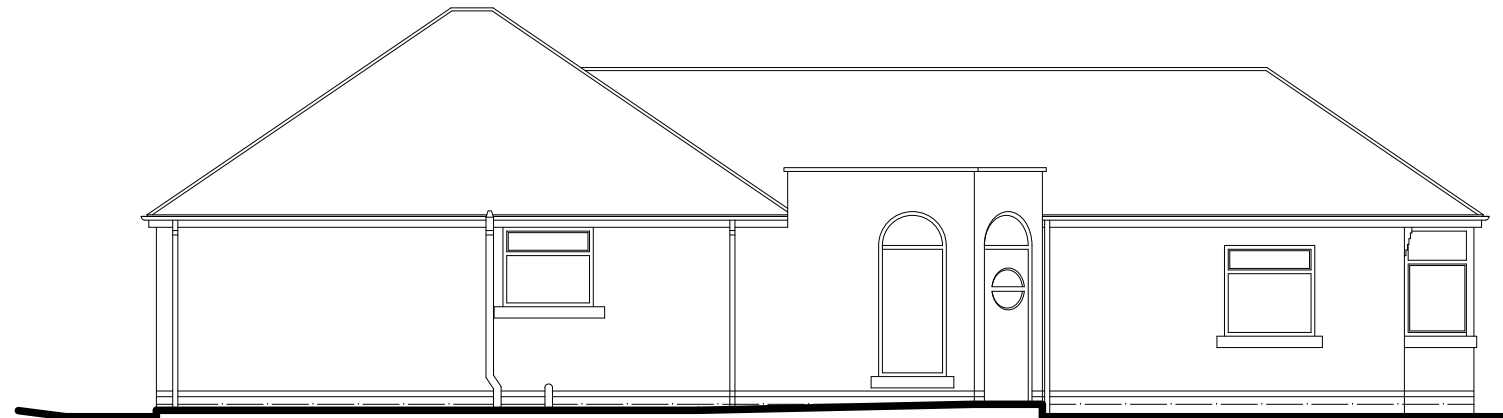

Existing side (south-west) elevation @ 1:100 scale

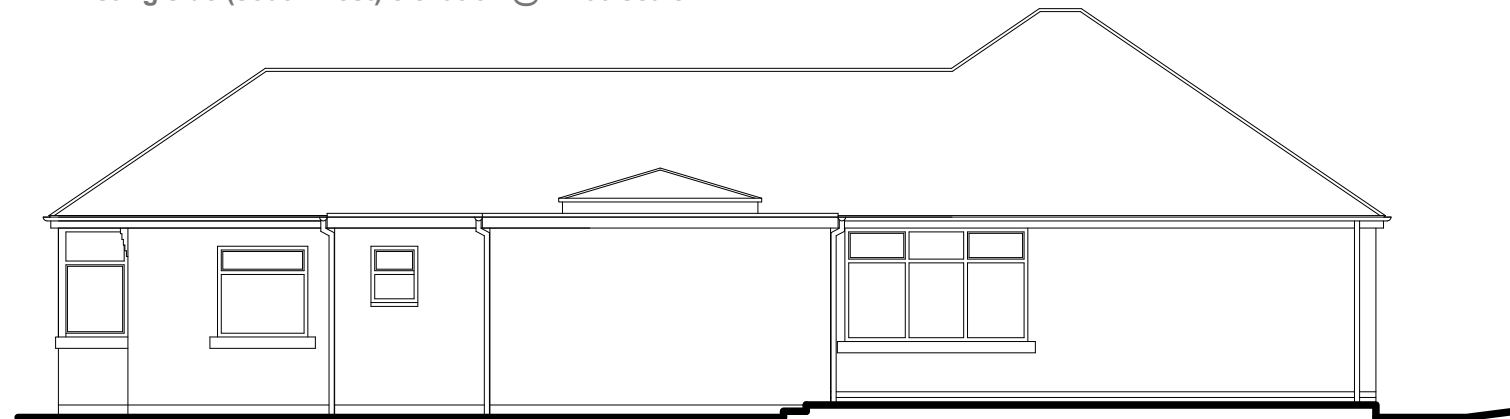

Existing side (north-east) elevation @ 1:100 scale

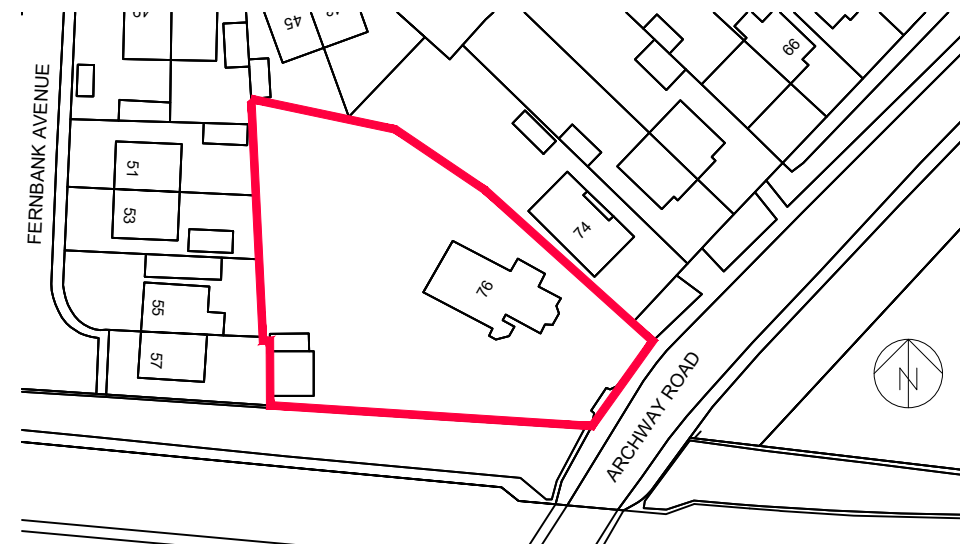

Location Plan @ 1:1250 scale

Project:		
PROPOSED SINGLE STOREY REAR EXTENSION		
at:		
76 ARCHWAY ROAD		
HUYTON, L36 9XE		
for:		
MISS AMY HITCHMOUGH		
EXISTING LAYOUT & LOCATION PLAN		
Scale:	1:100 & 1:1250	Date: May 2024
Drawing Number:	60034-01	Revision: